


PLANS
NOT
TO
SCALE

FED. ROAD DIST. NO.	STATE	FED. AID PROJECT NUMBERS		STATE NO.	SHEET NO.	TOTAL SHEETS
		CONST. NO.	R/W NO.			
8	MONT.		1 94-7 (2) 233	8947-02	3	15

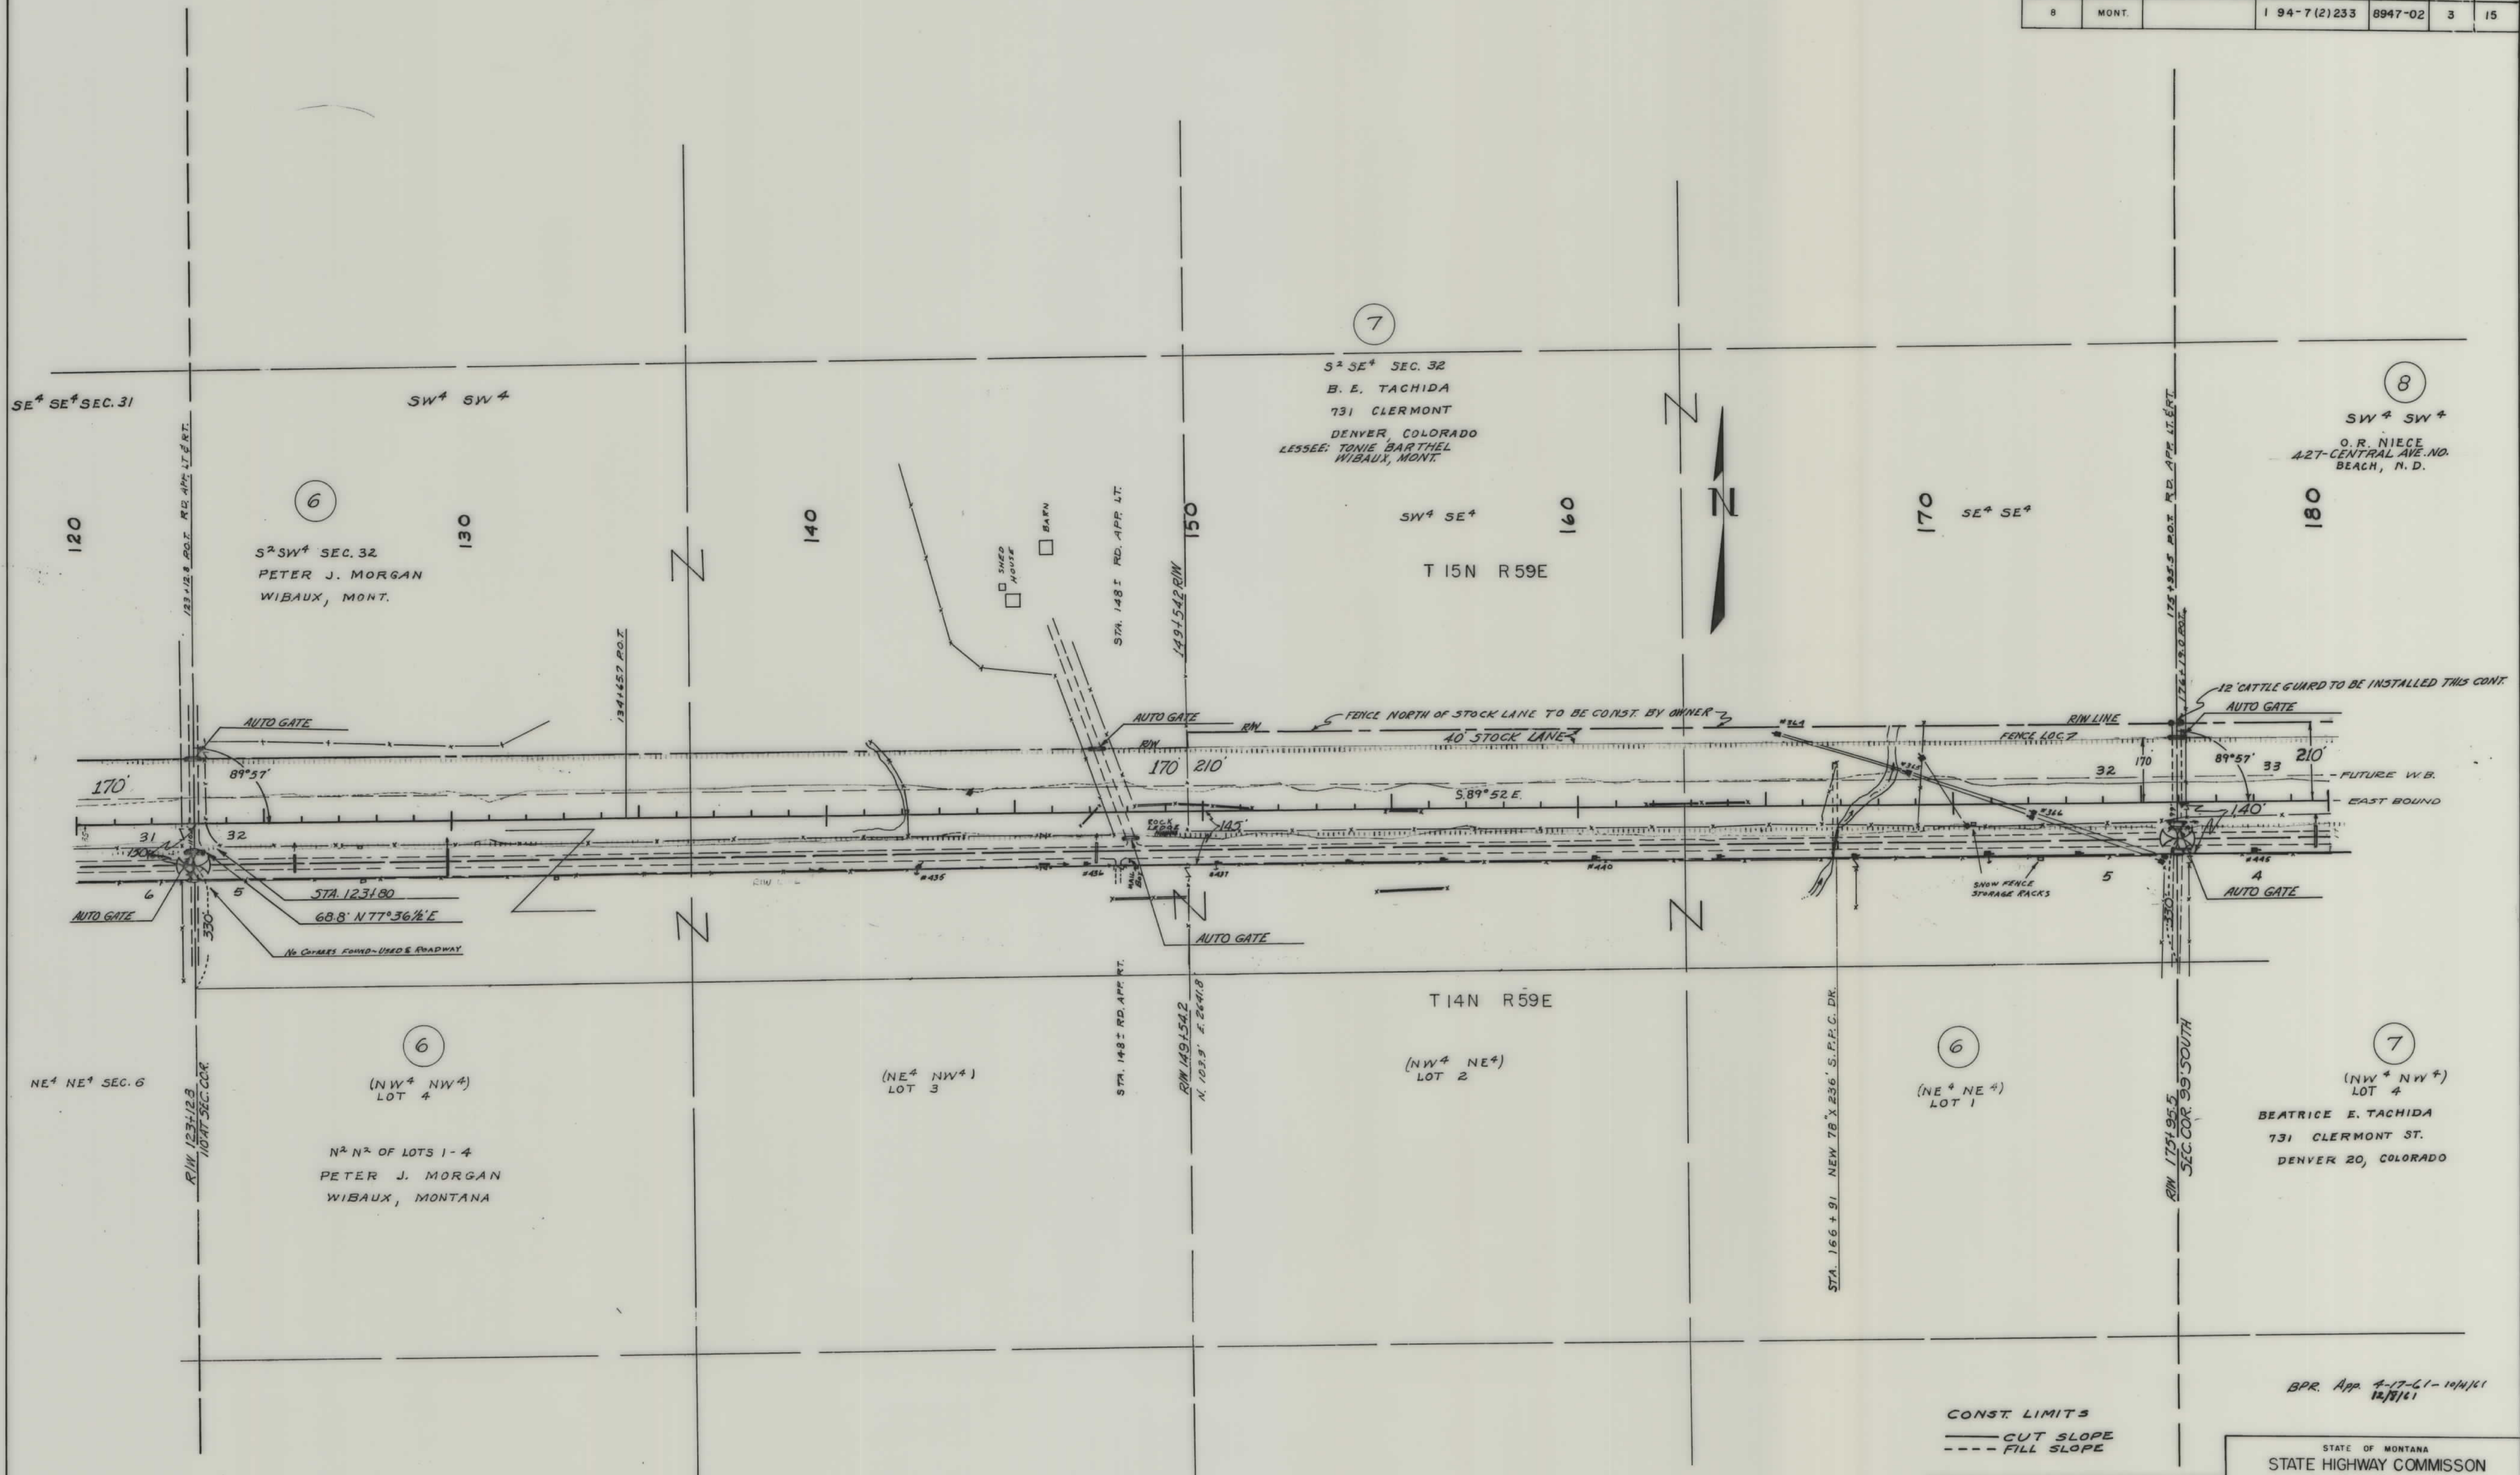


CONST. LIMITS
 --- CUT SLOPE
 --- FILL SLOPE

MAPS MADE
 MAPS REVISED 10-3-61
 MAPS TO BUR. PUB. ROADS
 MAPS COMPLETED

STATE OF MONTANA
 STATE HIGHWAY COMMISSION
 LAND REQUIRED FOR RIGHT OF WAY
 WIBAUX COUNTY
 SCALE 1" = 200' MAP APPROVED BY

BPR. App. 8-17-61 - 10/1/61
 12/1/61

FED. ROAD DIST. NO.	STATE	FED. AID PROJECT NUMBERS		STATE NO.	SHEET NO.	TOTAL SHEETS
		CONST. NO.	R/W NO.			
8	MONT.		194-7 (2)233	8947-02	4	15

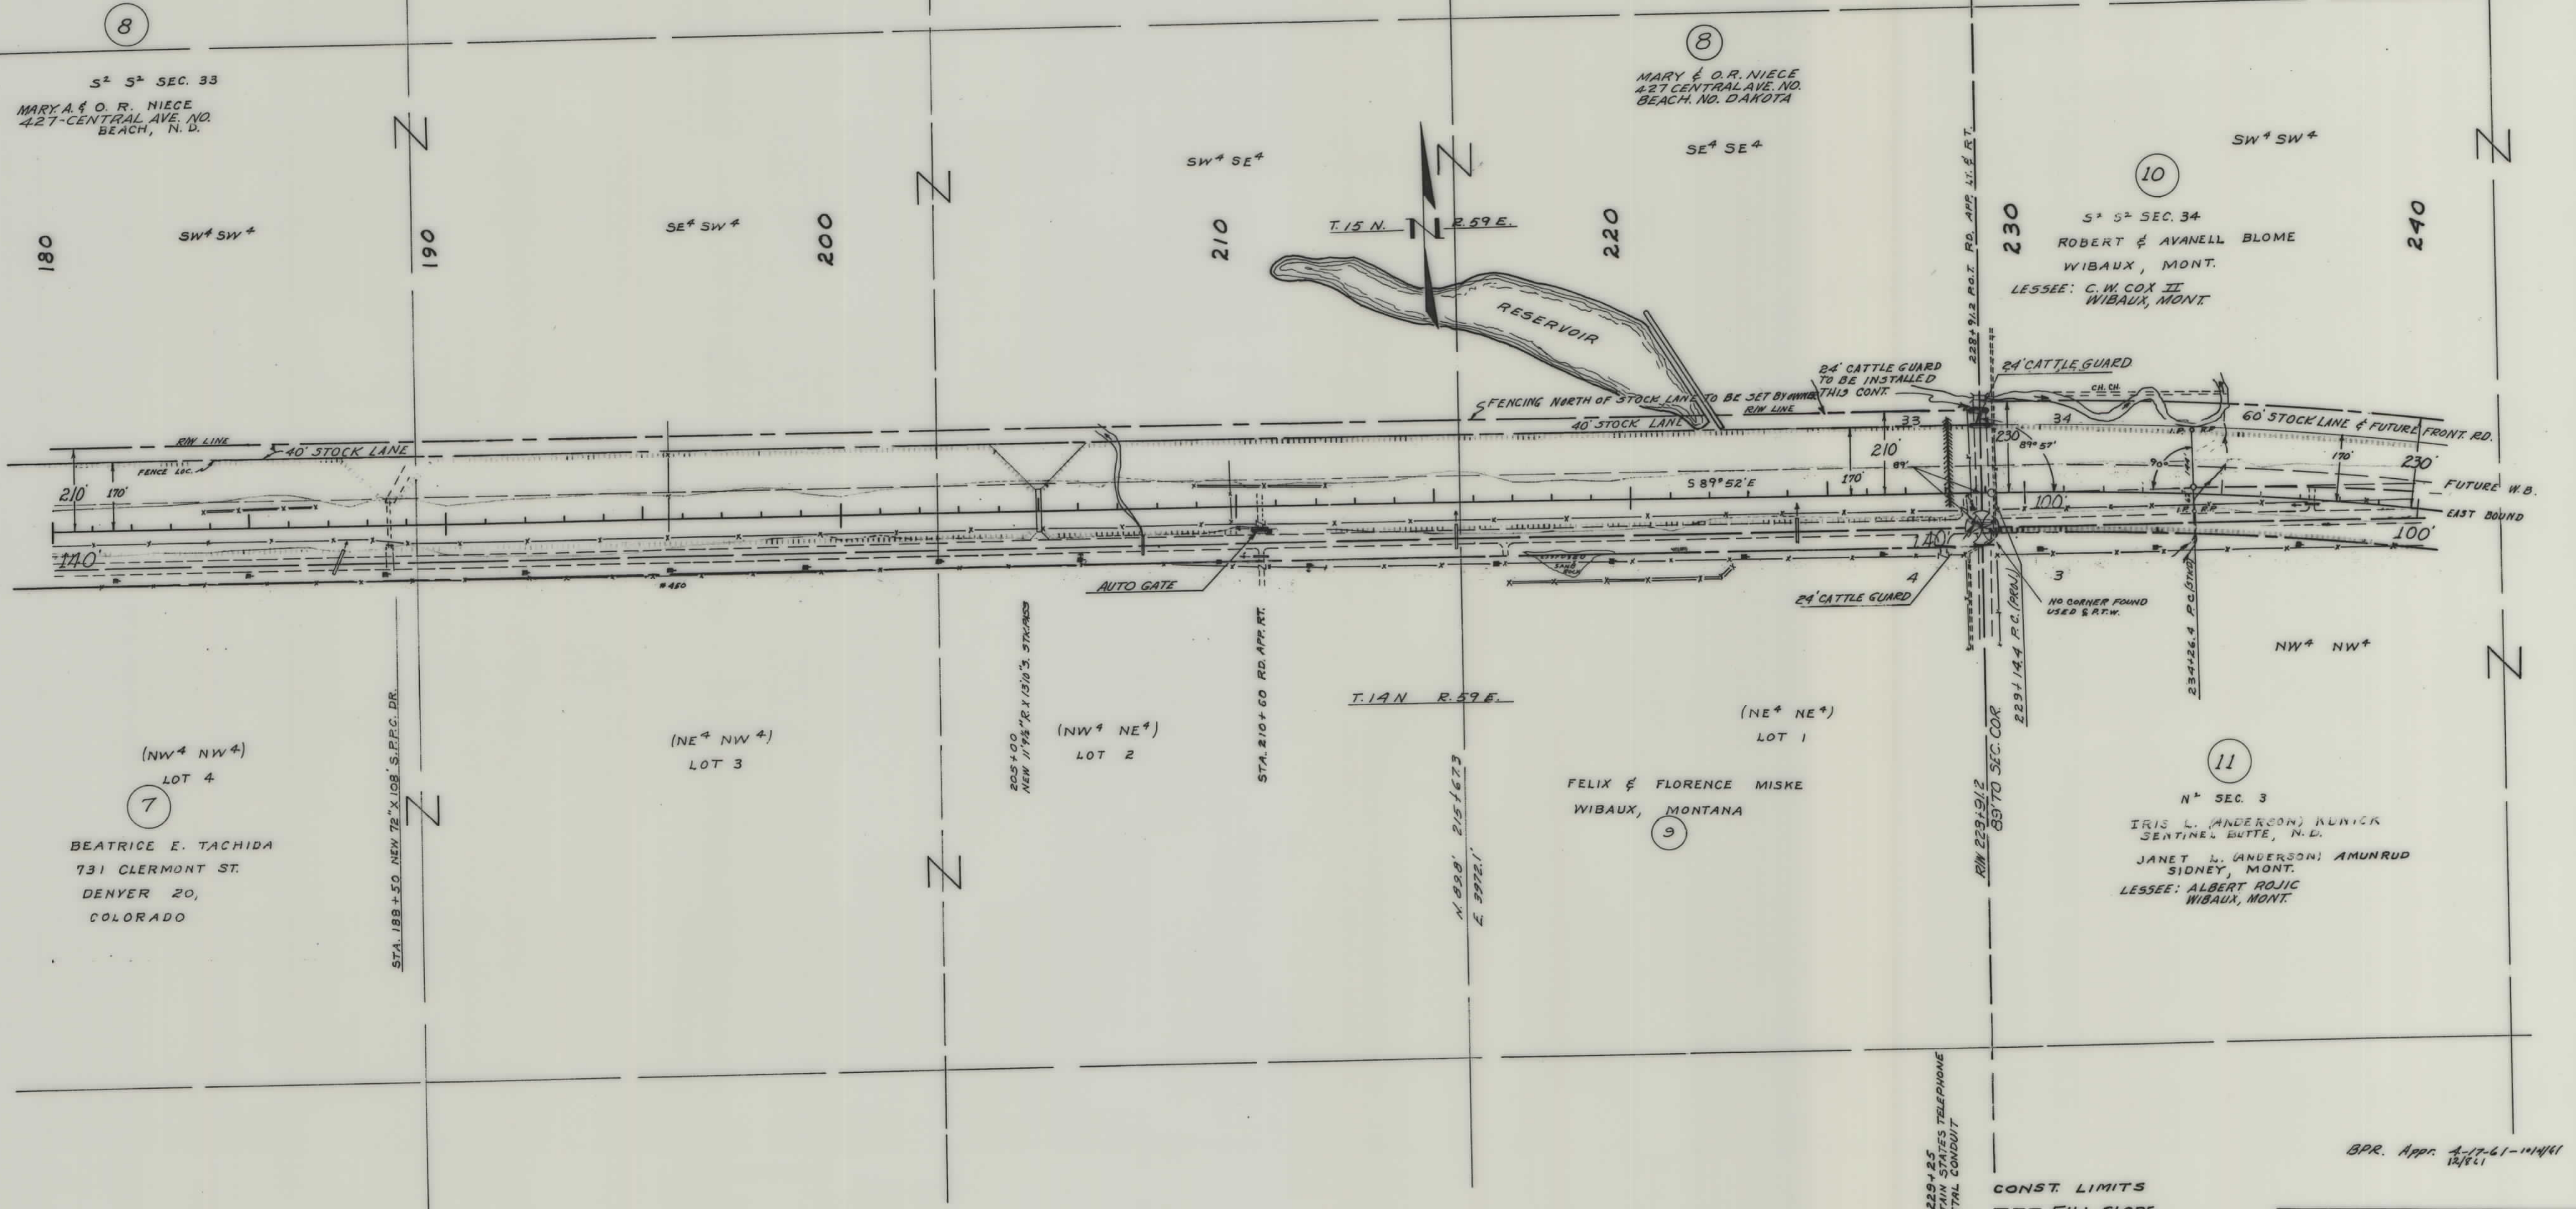

CONST. LIMITS
 --- FILL SLOPE
 --- CUT SLOPE

MAPS MADE
 MAPS REVISED 10-3-61, 11-21-60
 MAPS TO BUR. PUB. ROADS
 MAPS COMPLETED

STATE OF MONTANA
 STATE HIGHWAY COMMISSION
 LAND REQUIRED FOR RIGHT OF WAY
 WIBAUX COUNTY
 SCALE 1" = 200' MAP APPROVED BY

BPR. Appr. 4-17-61-11/1/61
 12/8/61

FED. ROAD DIST. NO.	STATE	FED. AID PROJECT NUMBERS		STATE NO.	SHEET NO.	TOTAL SHEETS
		CONST. NO.	R/W NO.			
8	MONT.		1 94-7 (2) 233	8947-02	6	15



BPR Appr. 4-17-61-12, 8/61

MAPS MADE _____

MAPS REVISED _____

MAPS TO BUR. PUB. ROADS _____

MAPS COMPLETED _____

STATE OF MONTANA

STATE HIGHWAY COMMISSION

LAND REQUIRED FOR RIGHT OF WAY

WIBAUX COUNTY

SCALE 1"=200' MAP APPROVED BY _____

WIBALUX WEST INTERCHANGE

EQ. IN BEARINGS
N 25° 29' 30" W ON S-128 (U) =
N 25° 32' 00" W ON LINE "C"
EQ. = 0° 2' 30"

FED. ROAD DIST. NO.	STATE	FED. AID PROJECT NUMBERS		STATE NO.	SHEET NO.	TOTAL SHEETS
		CONST. NO.	R/W NO.			
8	MONT.		194-7(2) 233	8947-02	7	15

SCALE 1"=100'

T. 14 N. R. 59 E.

NW 1/4 SW 1/4 SEC. 1

CH. CH.
CURVE DATA
D = 34° 00'
T = 126.6'
L = 284.6'
R = 477.5'

PARTIAL DISCHARGE OF EASEMENT
BOOK 69 OF MISC., PAGE 519
12-13-05

ASSIGNMENT OF EASE INTEREST
DOC NO. 105994
BOOK 4 ALL, PAGE 818
6-17-2013, 1.85 ACRES

QUITCLAIM DEED TO:
WIBALUX COUNTY, MONTANA
DOC. NO. 108095, BK6, PG680
RECORDED: 3/29/2017


STATE OF MONT.

STATE OF MONTANA
STATE HIGHWAY COMMISSION
LAND REQUIRED FOR RIGHT OF WAY
WIBALUX COUNTY

MAPS MADE
MAPS REVISED
MAPS TO BUR. PUB. ROADS
MAPS COMPLETED

SCALE 1"=100' MAP APPROVED BY

FED. ROAD DIST. NO.	STATE	FED. AID PROJECT NUMBERS		STATE NO.	SHEET NO.	TOTAL SHEETS
		CONST. NO.	R/W NO.			
8	MONT.		194-7(2)233	8947-02	9	15

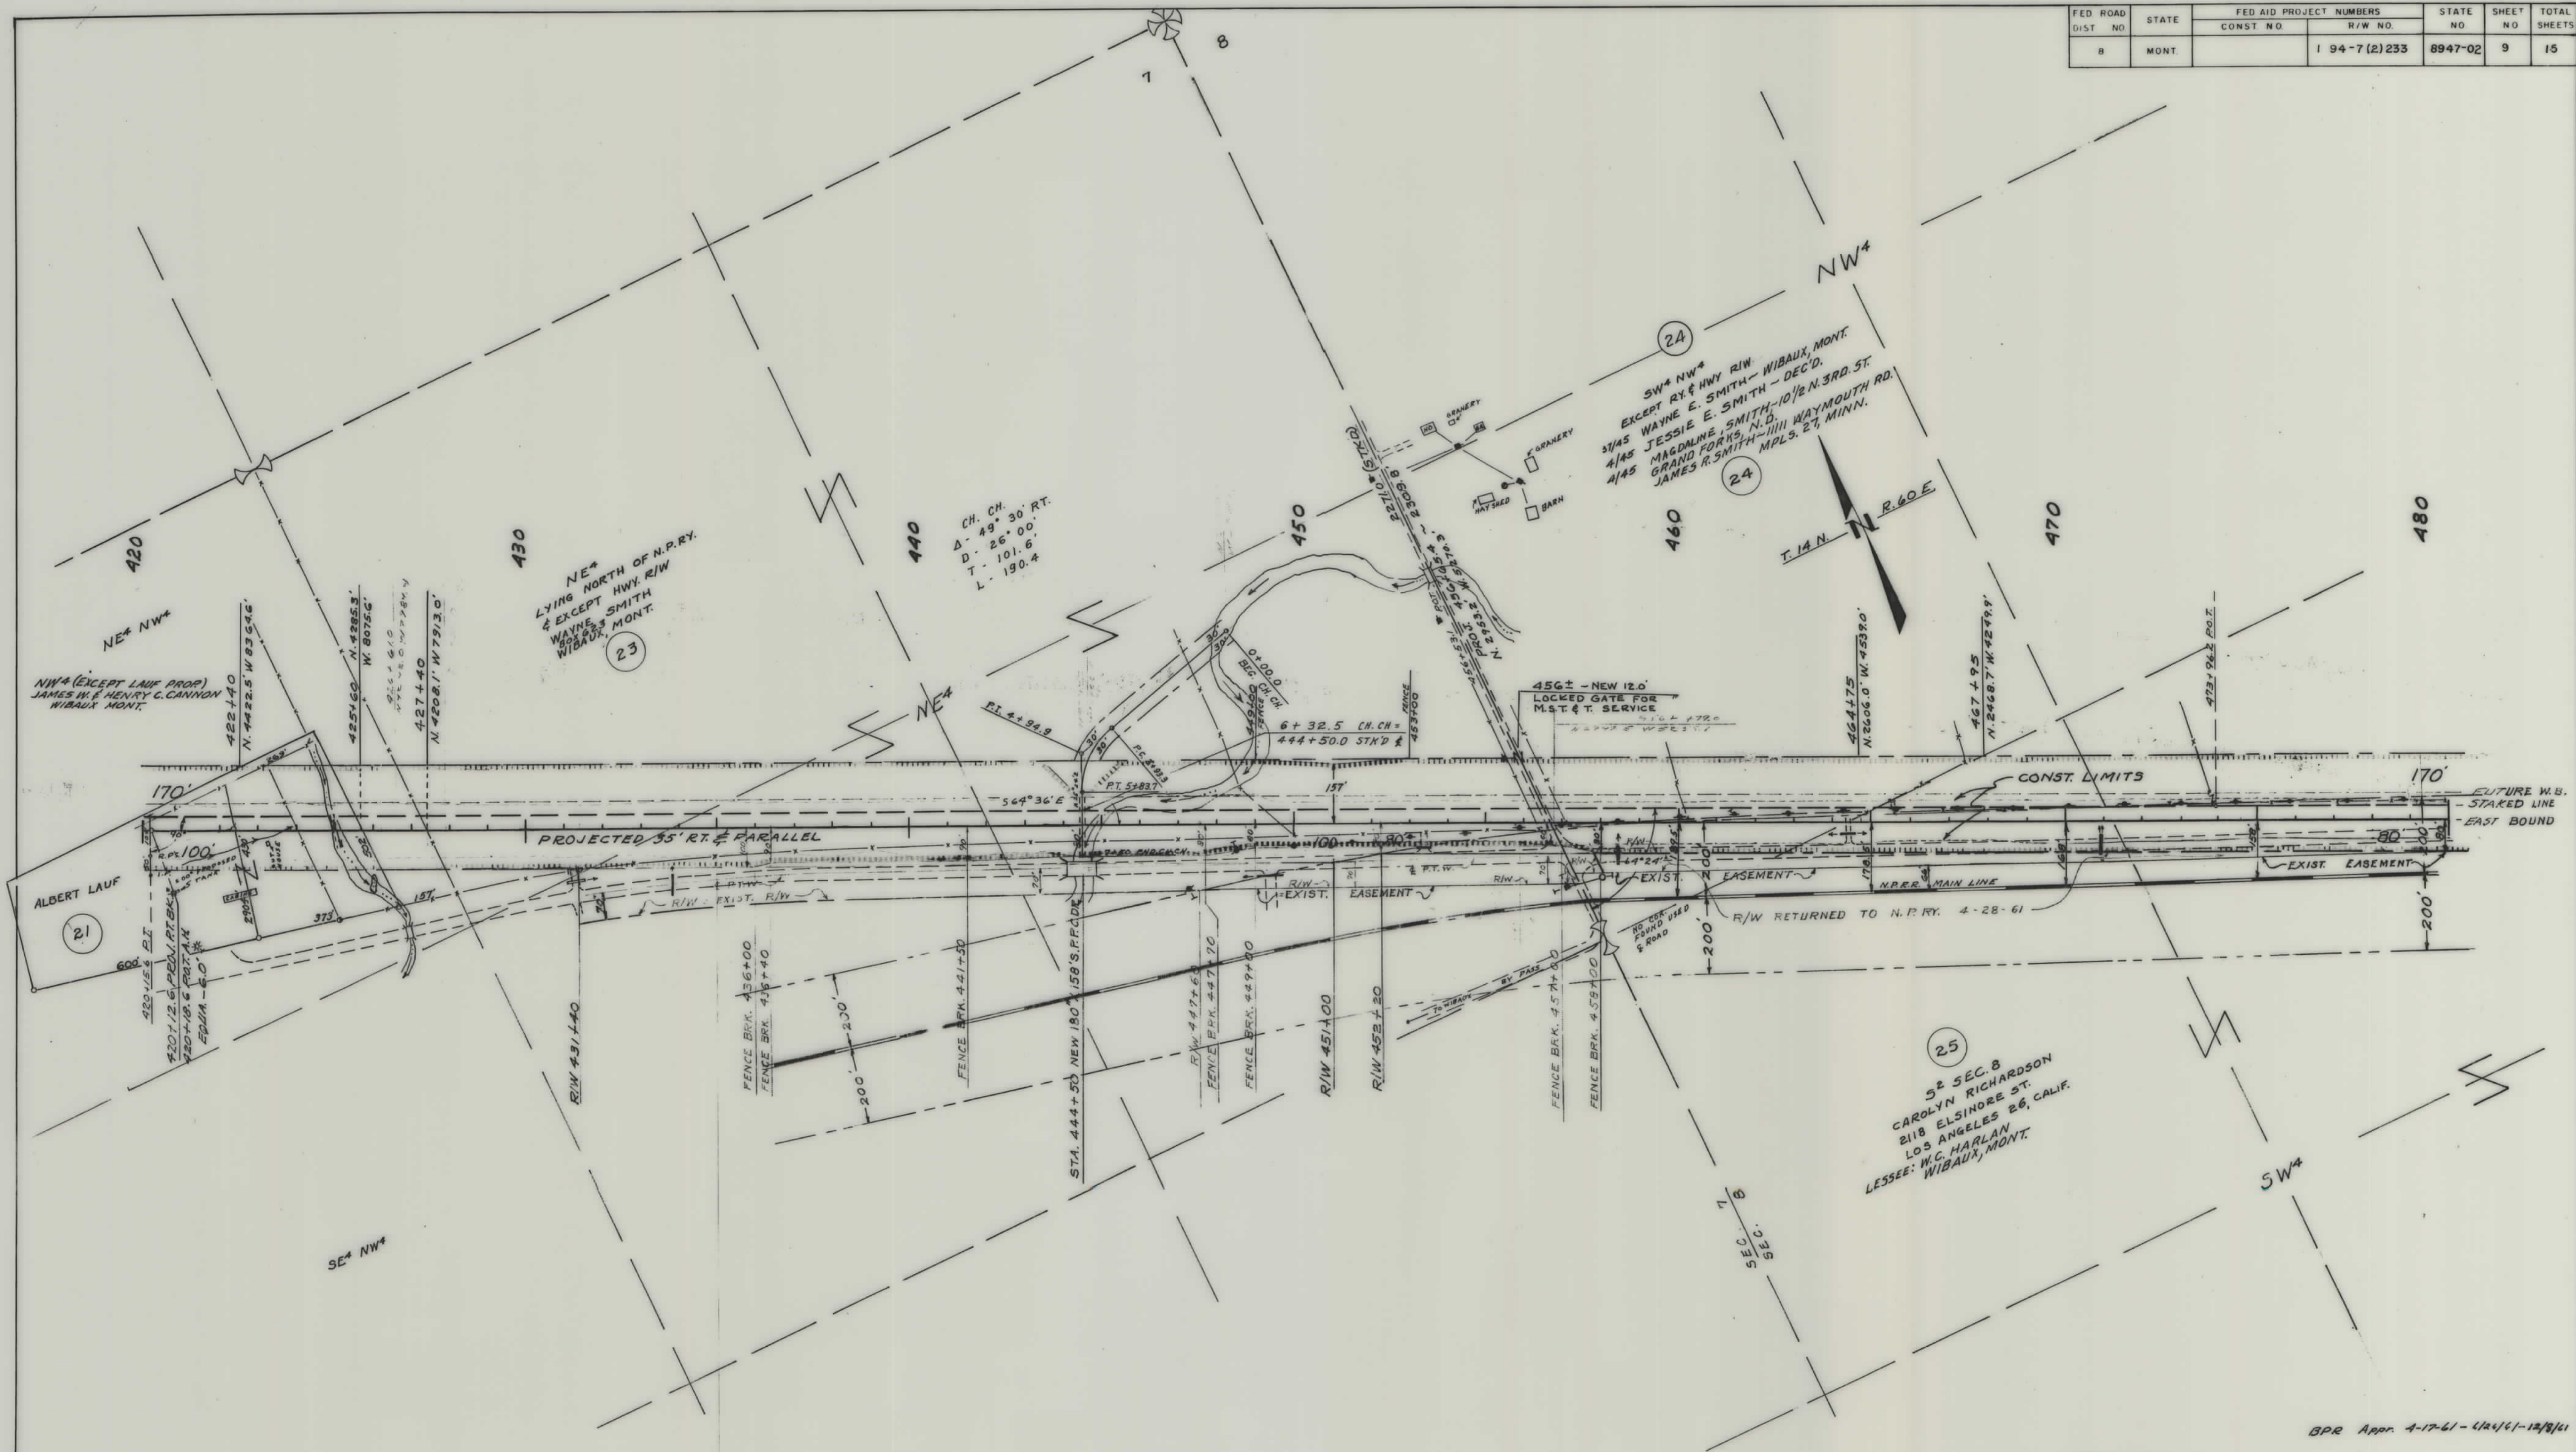

BPR Appr. 4-17-61 - 4/24/61 - 12/8/61


ACCESS FENCE LOC.

CONST. LIMITS
--- FILL SLOPE
--- CUT SLOPE

MAPS MADE
MAPS REVISED
MAPS TO BUR. PUB. ROADS
MAPS COMPLETED

STATE OF MONTANA
STATE HIGHWAY COMMISSION
LAND REQUIRED FOR RIGHT OF WAY
WIBAUX COUNTY
SCALE 1" = 200' MAP APPROVED BY

FED. ROAD DIST. NO.	STATE	FED. AID PROJECT NUMBERS		STATE NO.	SHEET NO.	TOTAL SHEETS
		CONST. NO.	R/W NO.			
8	MONT.		1.94-7(2)233	8947-02	15	15

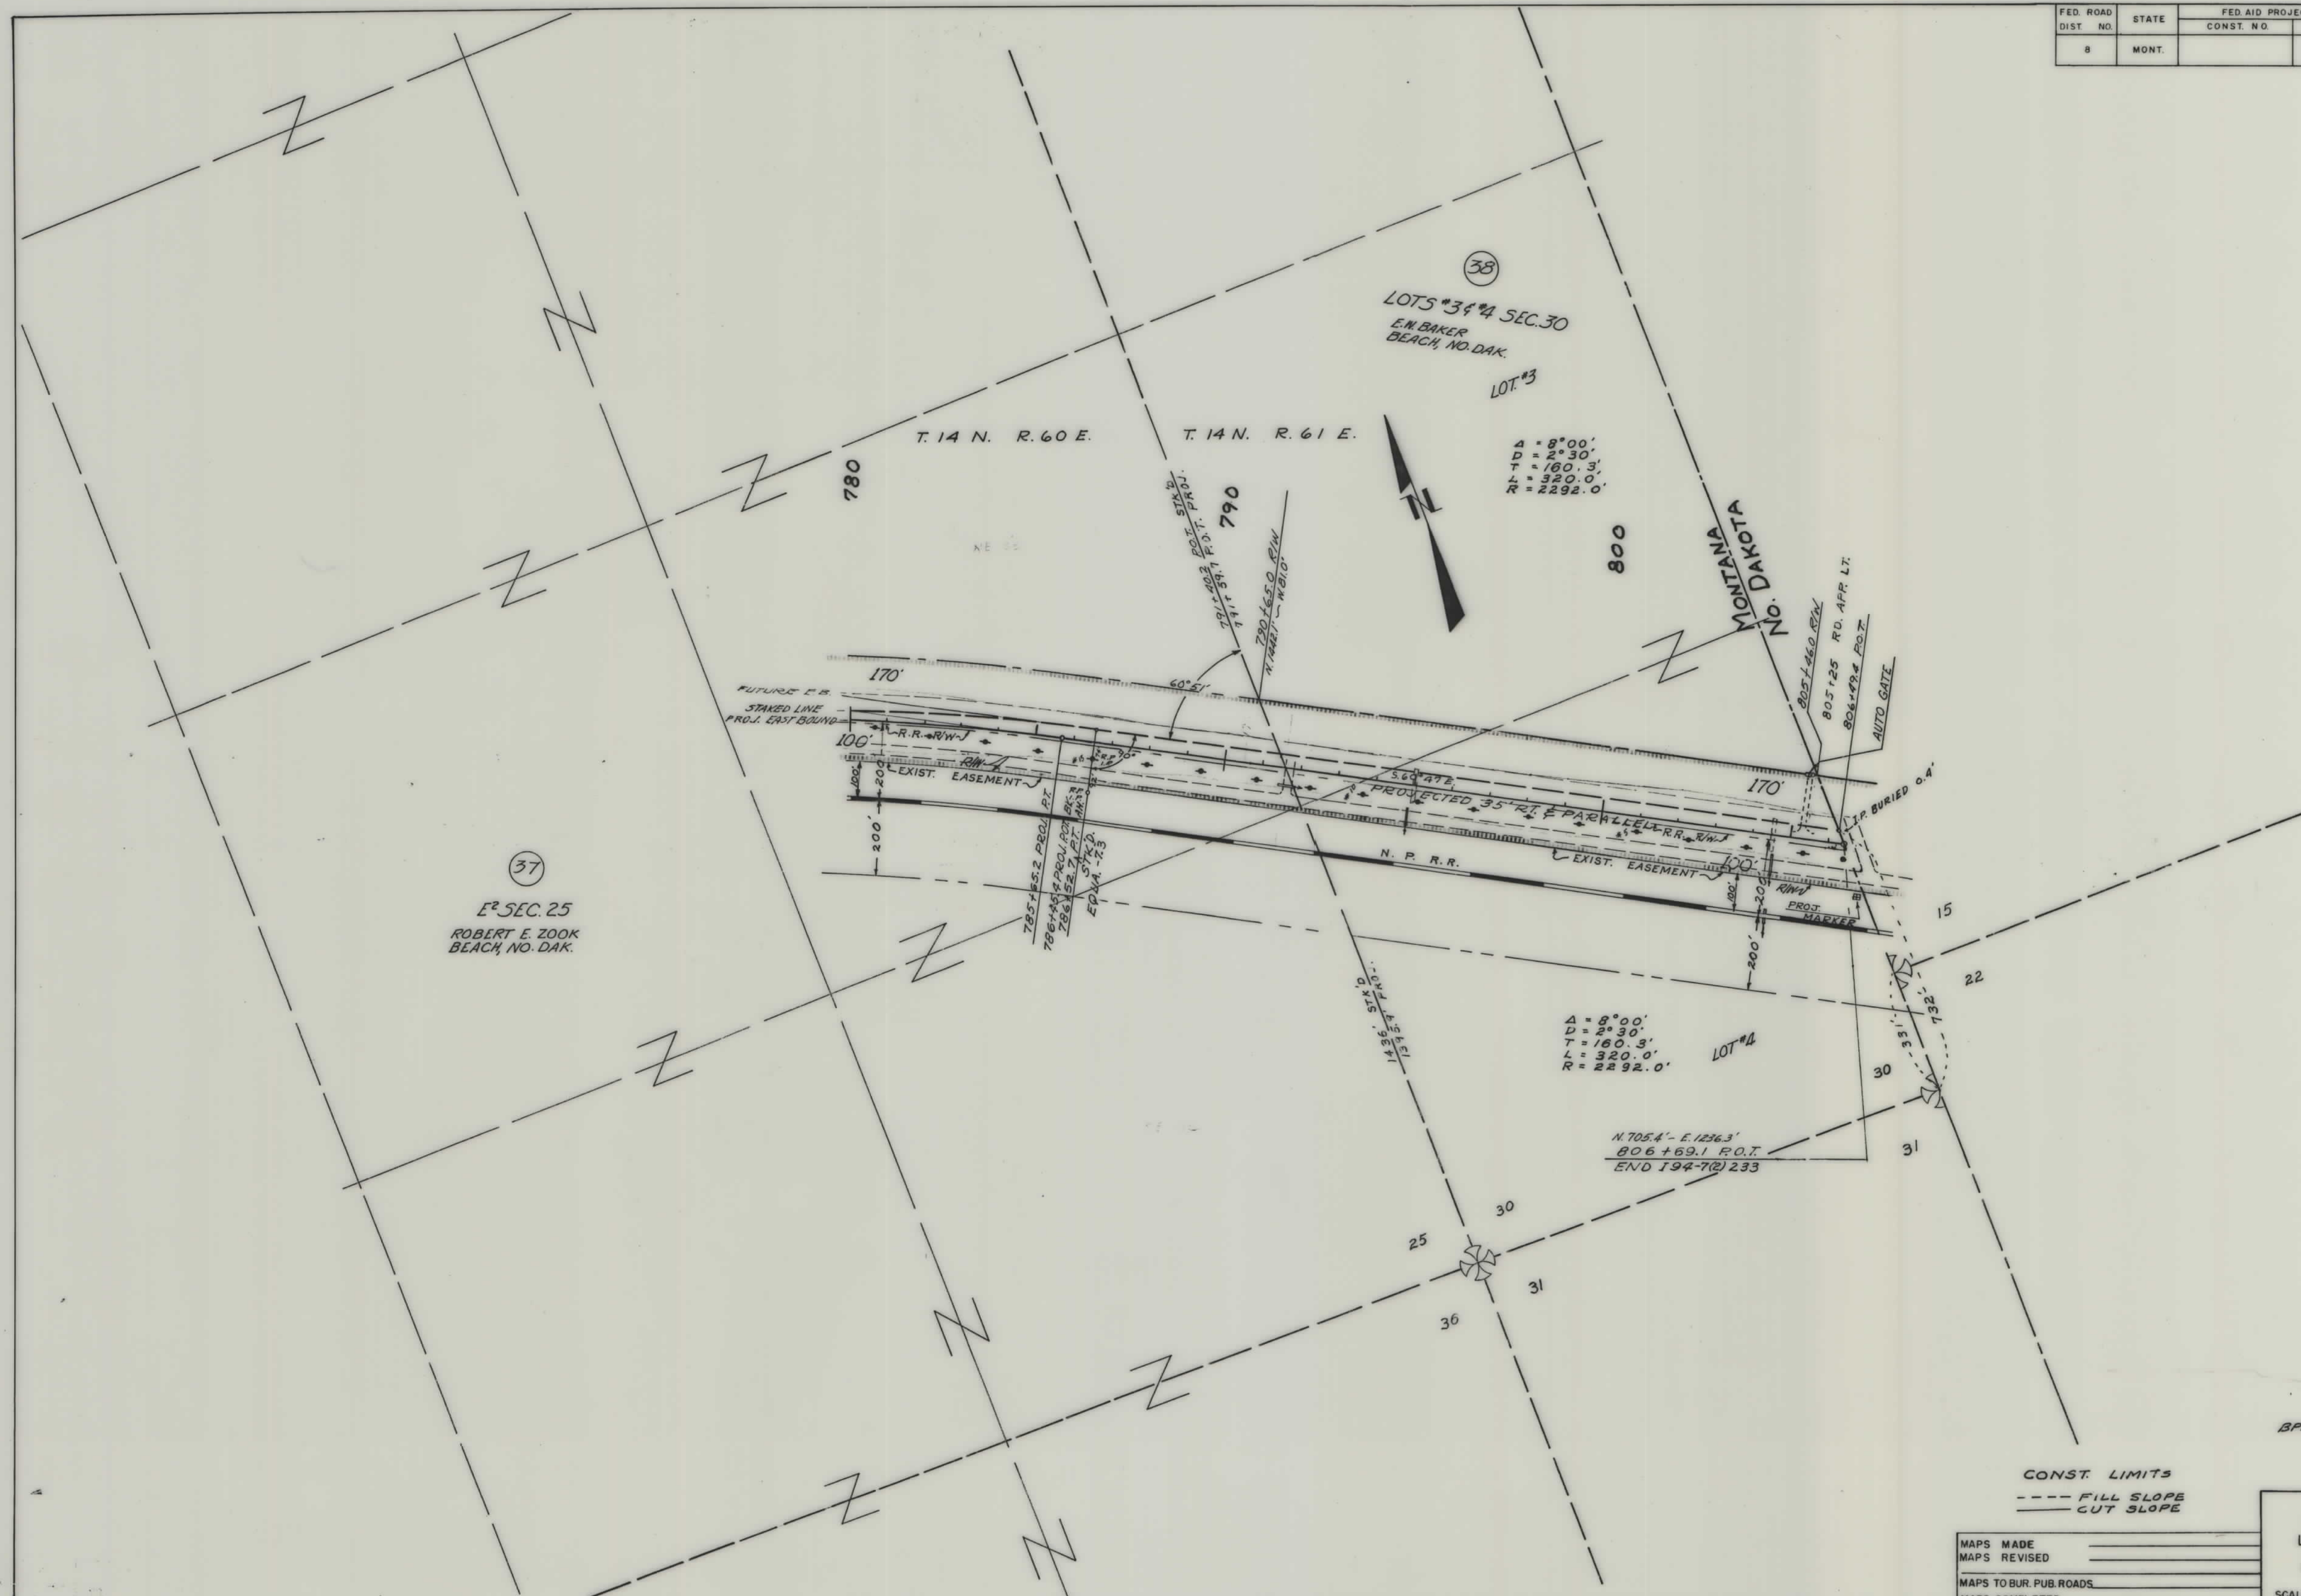

CONST. LIMITS
 --- FILL SLOPE
 --- CUT SLOPE

MAPS MADE _____
 MAPS REVISED _____
 MAPS TO BUR. PUB. ROADS _____
 MAPS COMPLETED _____

STATE OF MONTANA
 STATE HIGHWAY COMMISSION
 LAND REQUIRED FOR RIGHT OF WAY
 WILBAUX COUNTY
 SCALE 1" = 200' MAP APPROVED BY _____

BPR Appn. 4-17-61-12/8/61