PLANS
NOT
TO
SCALE

FED. ROAD DIST. NO	STATE	FED. AID PROJ. NO.	STATE R/W NO.	SHEET NO.	TOTAL SHEETS
1	MONT.	S-66(1)	3066	1	1

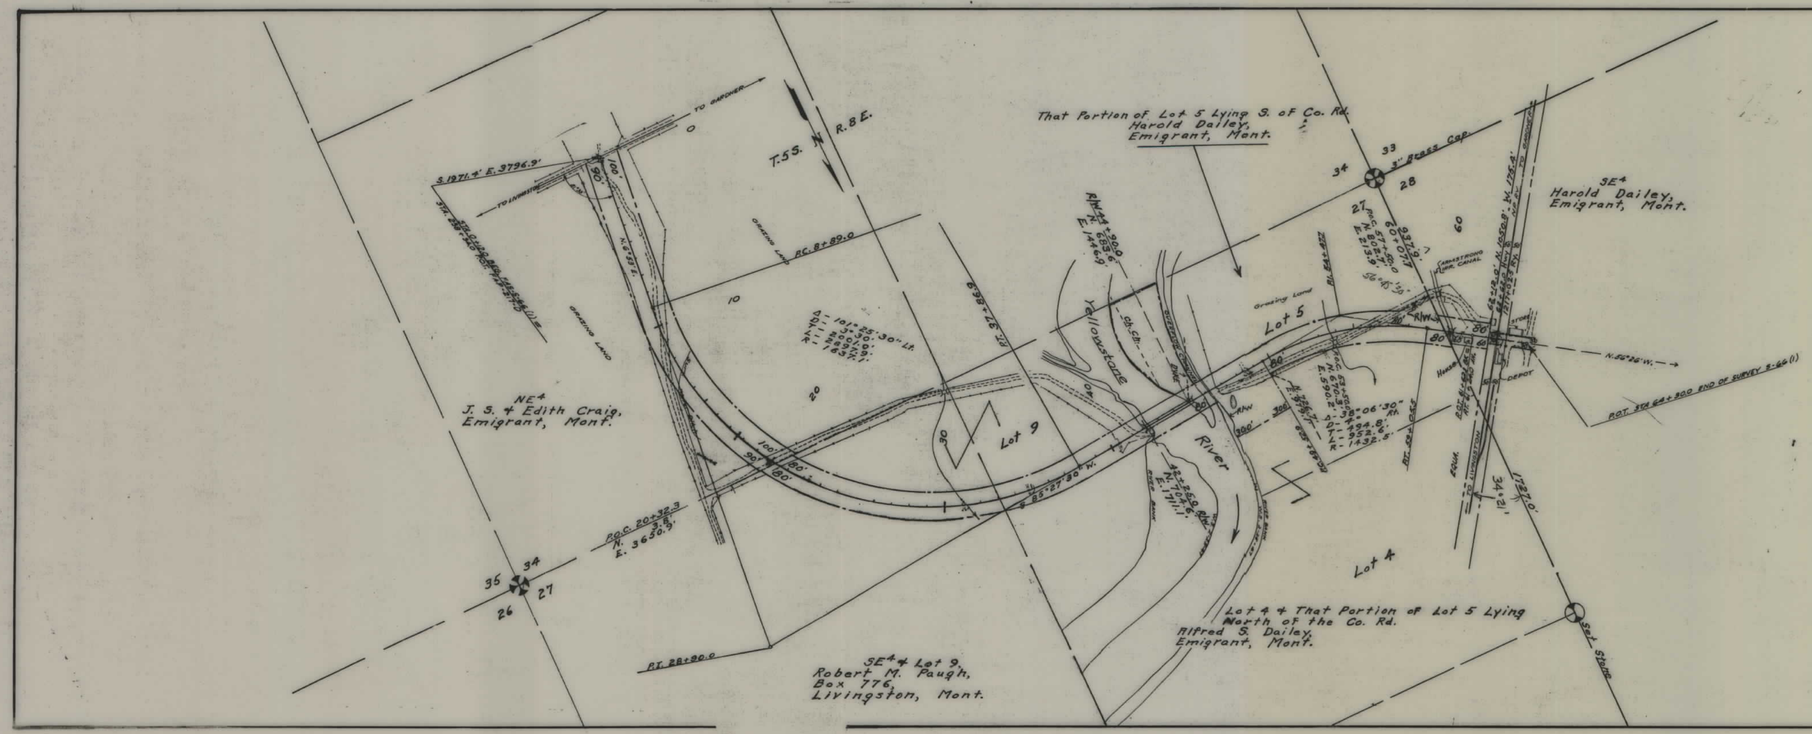

STATE OF MONTANA

STATE HIGHWAY COMMISSION

PLAT SHOWING LAND

REQUIRED FOR RIGHT OF WAY

PARK COUNTY

SCALE 1"= 400' MAP COMPLETED JAN. 1948

DESCRIPTIONS WRITTEN BY MRC DATE 1-24-48

DESCRIPTIONS CHECKED BY _____ DATE _____

APPROVED BY _____ PLANS DEPT.

APPROVED BY _____ R/W ENGINEER

S 66(1) SHT 1 OF 1

4