PLANS
NOT
TO
SCALE

FED. ROAD DIST. NO.	STATE	F.A.P.	SHEET NO.	TOTAL SHEETS
1	MONT.	84-B	1	1

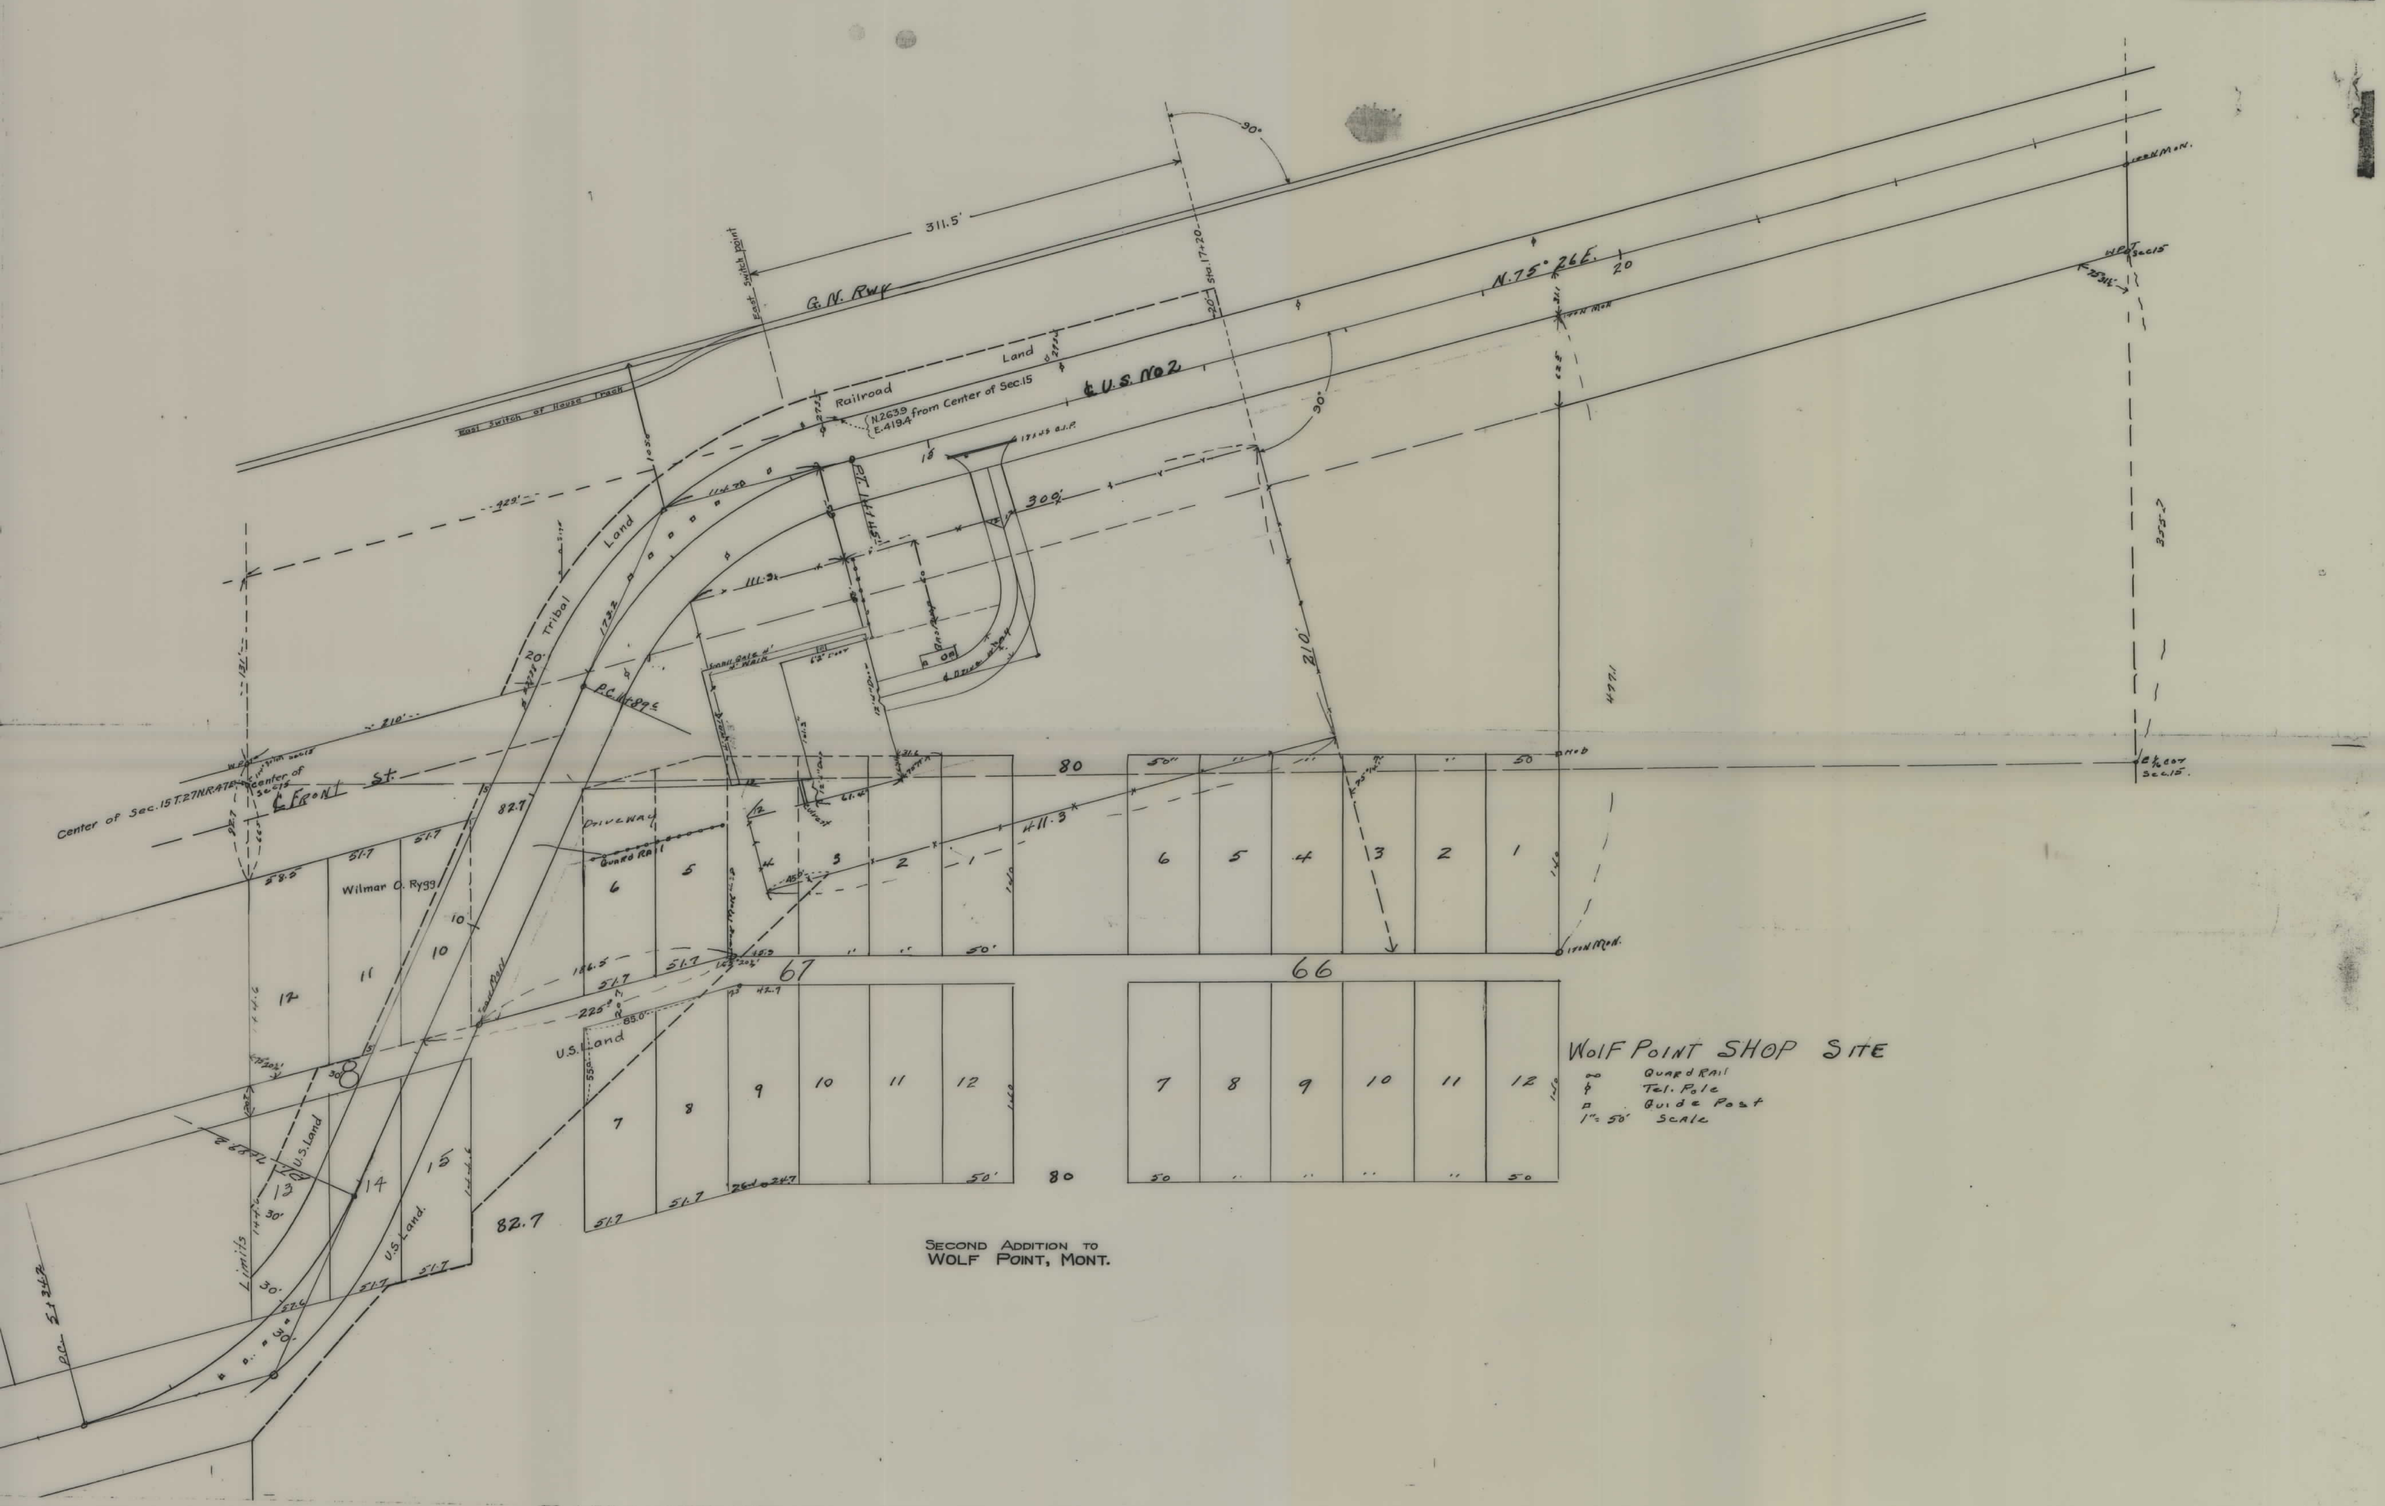

SECOND ADDITION TO
WOLF POINT, MONT.

FAP 84 B SHT 1 OF 1

5