PLANS
NOT
TO
SCALE

PARCEL	NAME	ADDRESS	CONST. PMT. AREA
1	R.E. & D.P. JOHNSON	WOLF POINT, MT.	0.13 AC.

FED ROAD DIST NO	STATE	PROJ NO	SHEET NO	TOTAL SHEETS
8	MONT	BRF1-10(11)592	1	1
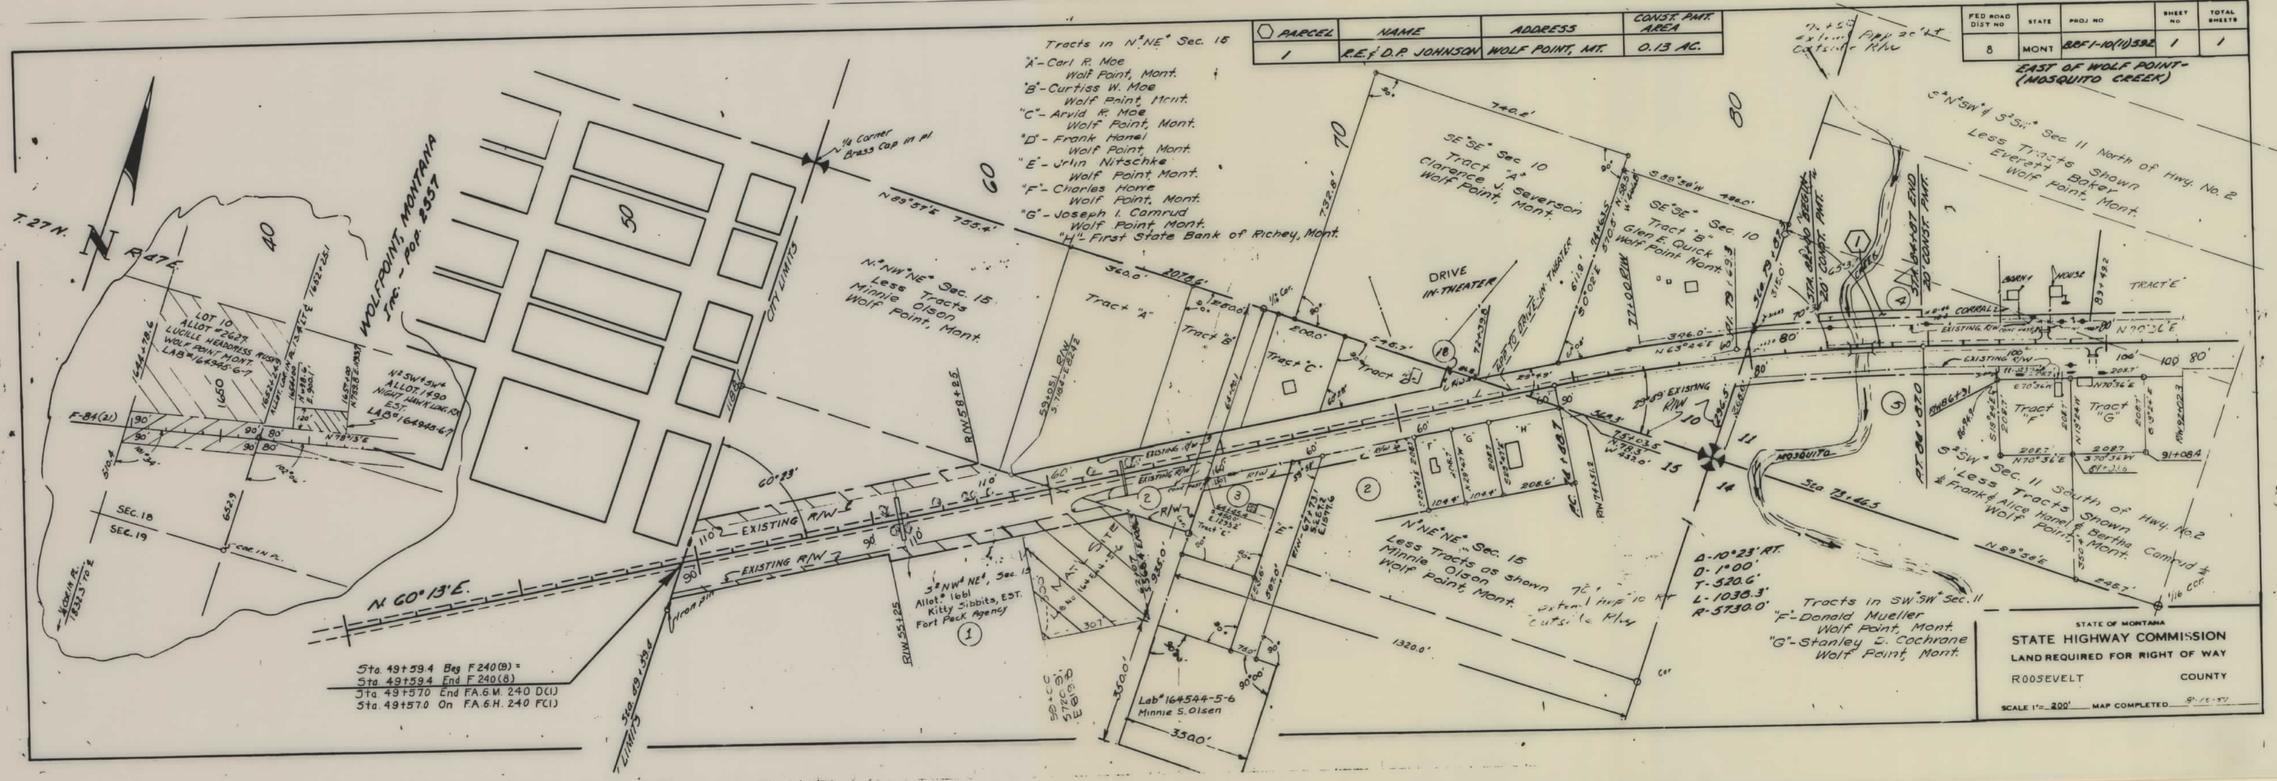
EAST OF WOLF POINT-
(MOSQUITO CREEK)