PLANS

NOT

TO

SCALE

YELLOWSTONE TRAIL 269
CRYSTAL SPRING
MONT. 14'
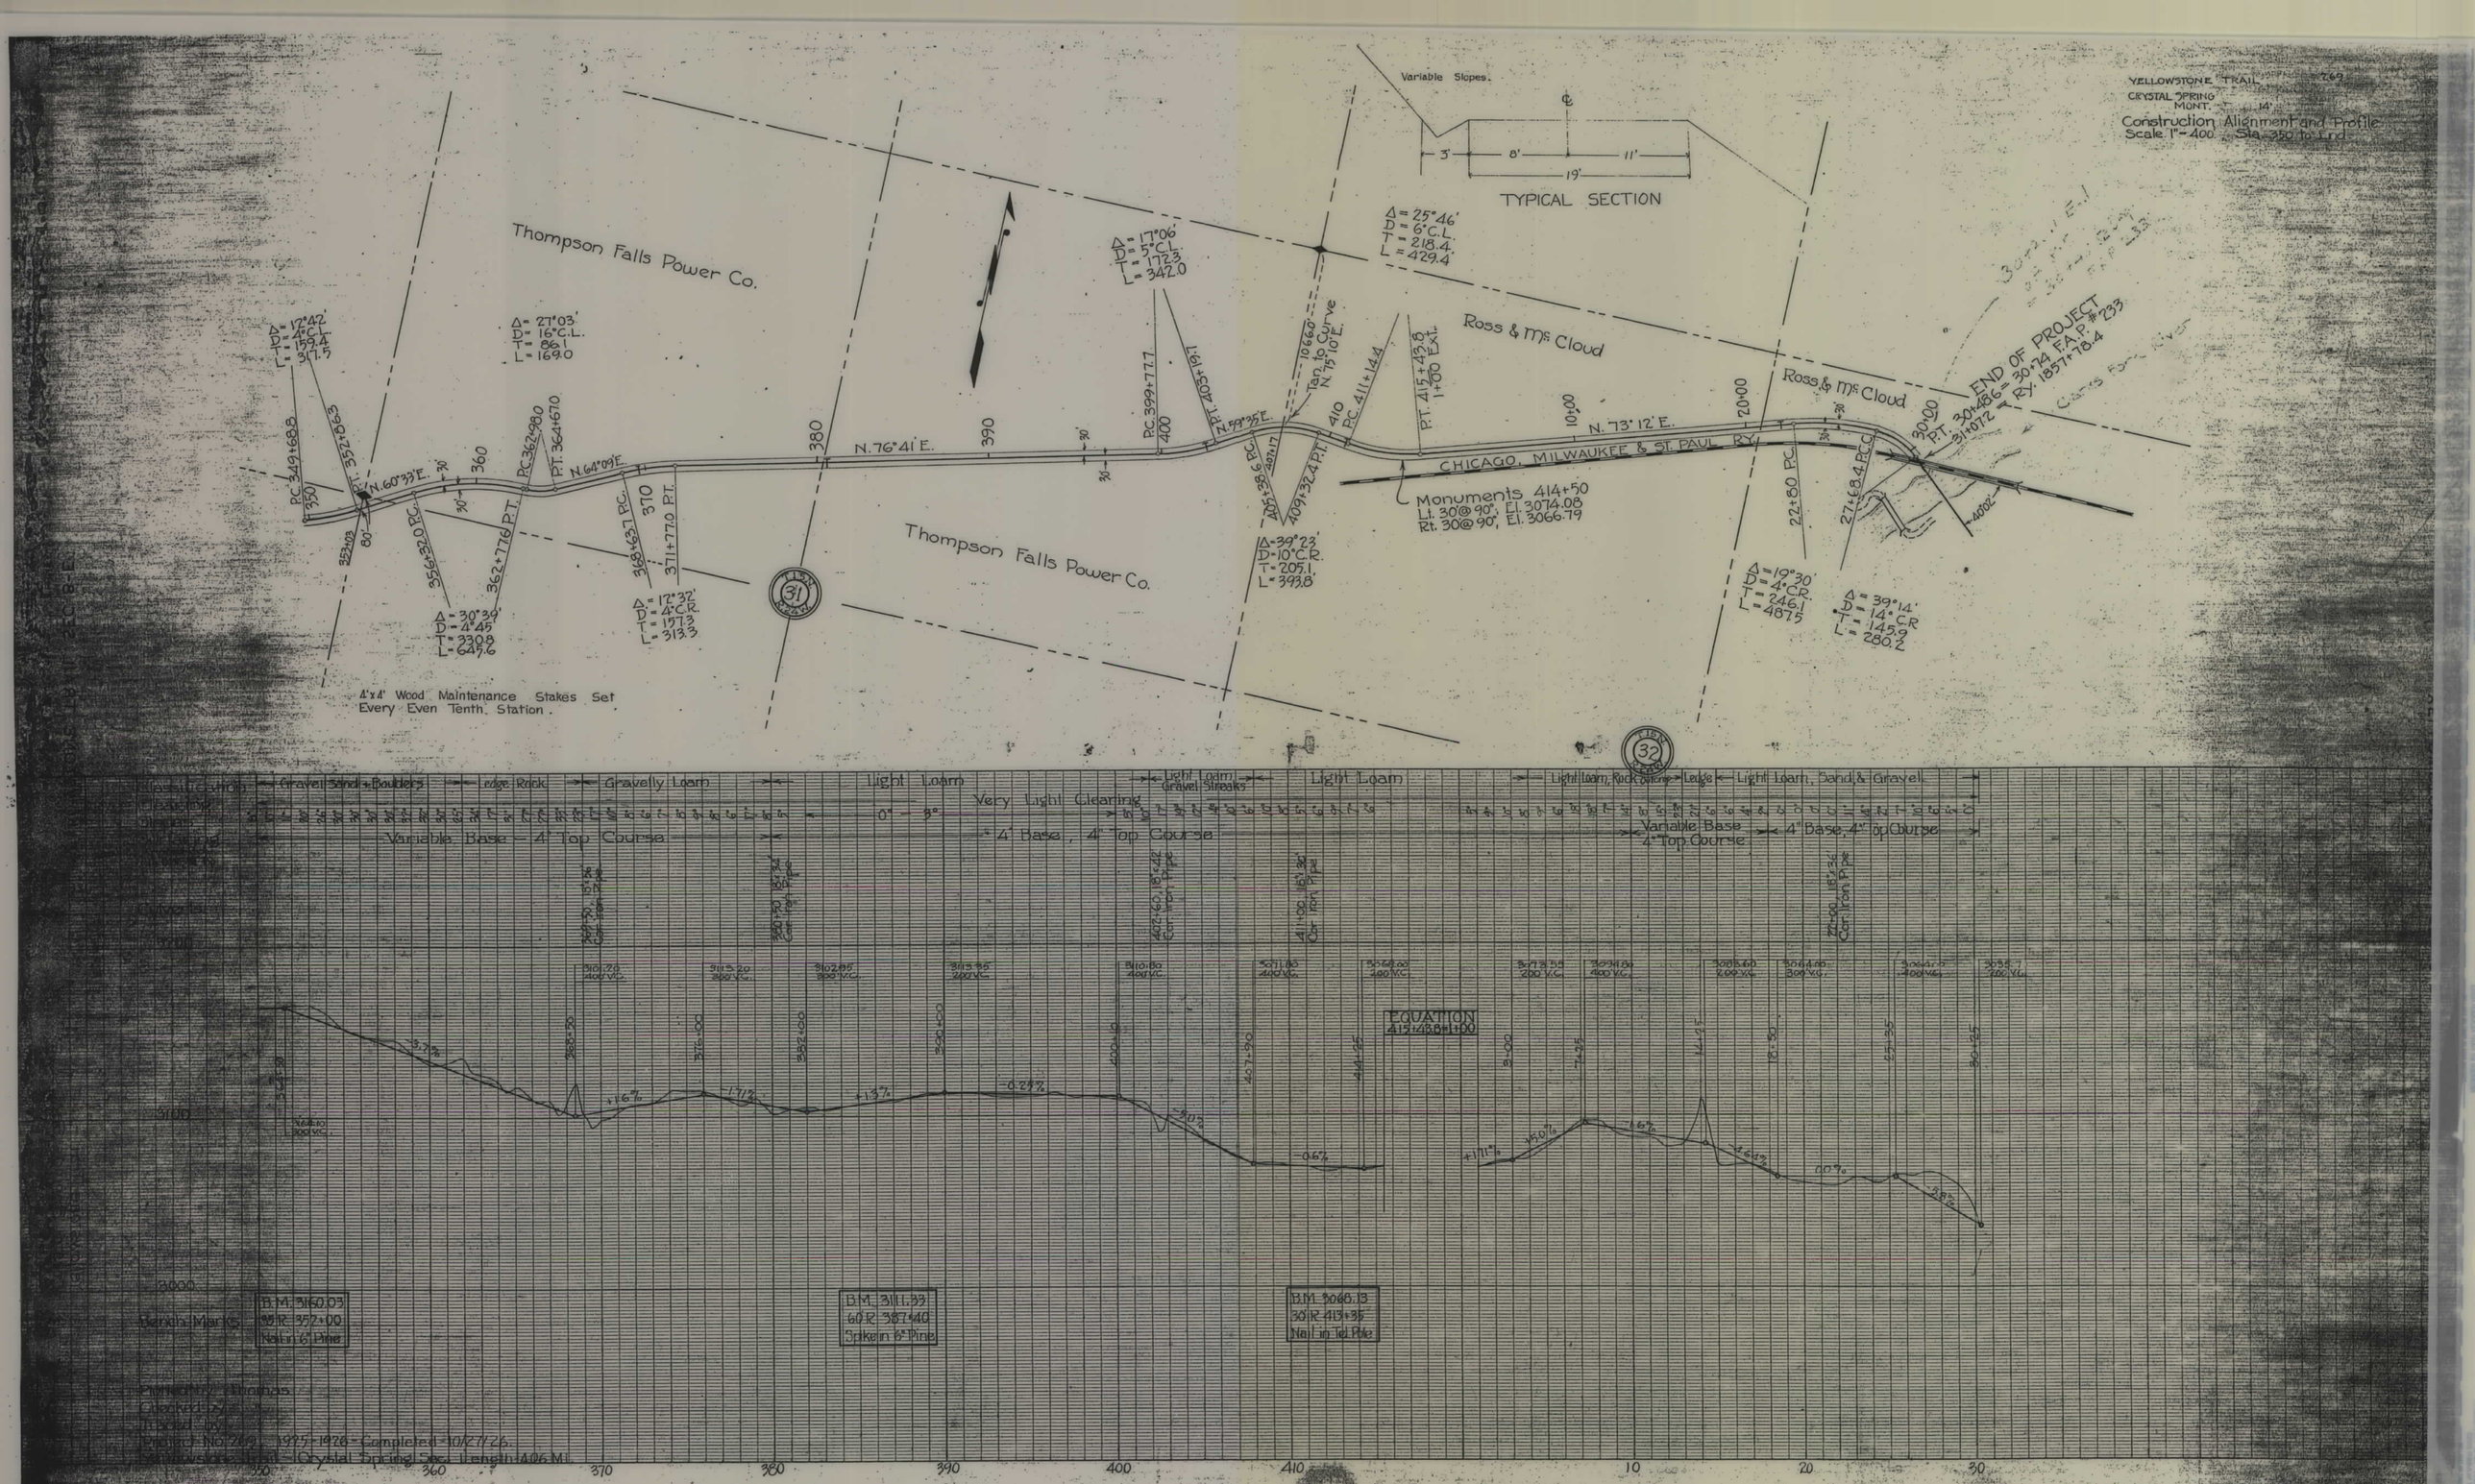
Construction Alignment and Profile
Scale 1" = 400' Sta. 350 to End