STATE	PROJECT NUMBER	SHEET NO.
	FOOOD (1) U-8	1 OF 1

MILWAUKEE ACQUISITION
ORANGE ST. OVERPASS – MISSOULA

OWNERSHIPS

PARCEL	NAME	ADDRESS	TOTAL AREA	GROSS R/W AREA	P.T.W. AREA	AREA TO BE ACQUIRED	REMAINDER LEFT	REMAINDER RIGHT	CONST. PERM. AREA	EASEMENT AREA
1 *	C.M. ST. P. & P. R.R.		76,800sq.ft.	76,800sq.ft.		76,800sq.ft.				

* THE RAILROAD LAND TO BE ACQUIRED IS ALL OF BLOCK 50 IN THE KNOWLES ADDITION.

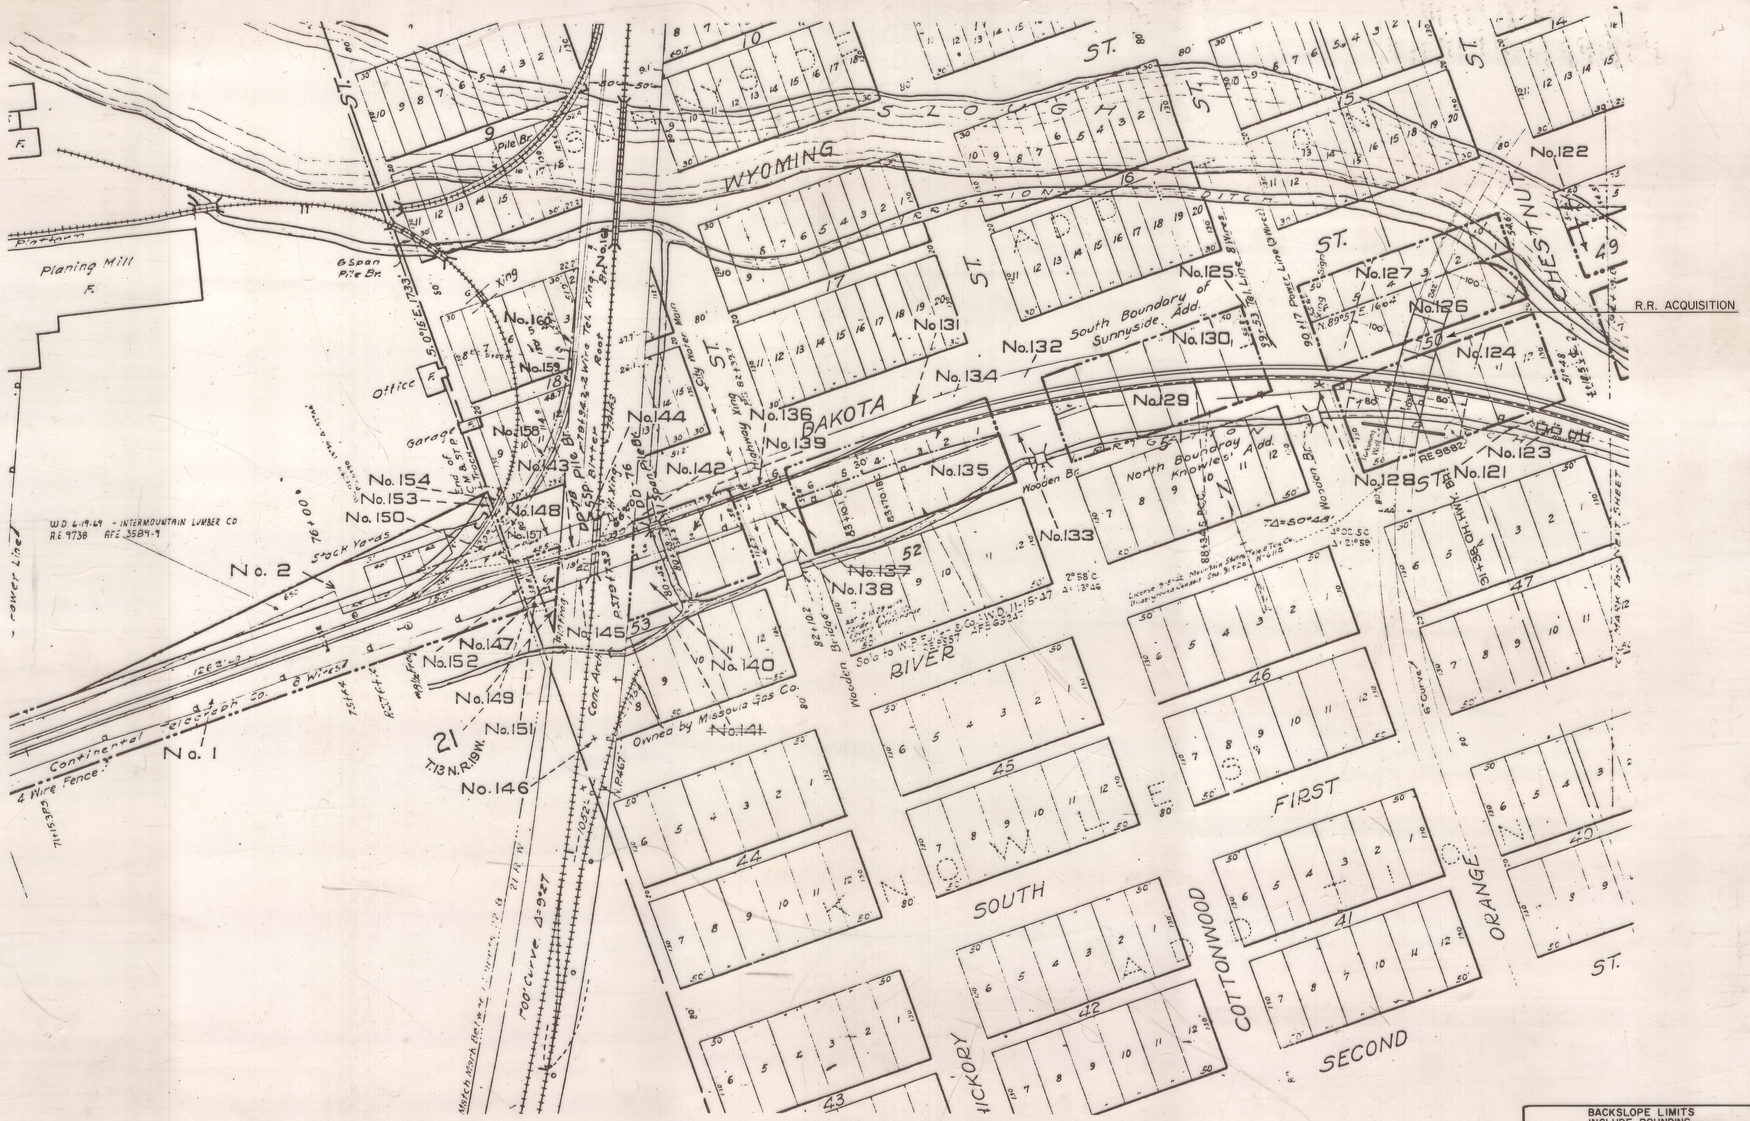

BACKSLOPE LIMITS
INCLUDE ROUNDING
CONSTRUCTION LIMITS
TOP OF CUT
TOE OF FILL

MAP TRANS. TO R/W
MAP REVISED

B.P.R. APPROVAL: 10-26-81

STATE OF MONTANA
DEPARTMENT OF HIGHWAYS
LAND REQUIRED FOR RIGHT OF WAY
MISSOULA COUNTY

SCALE 1" = 100' MAP COMPLETED