


PLANS

NOT

TO

SCALE

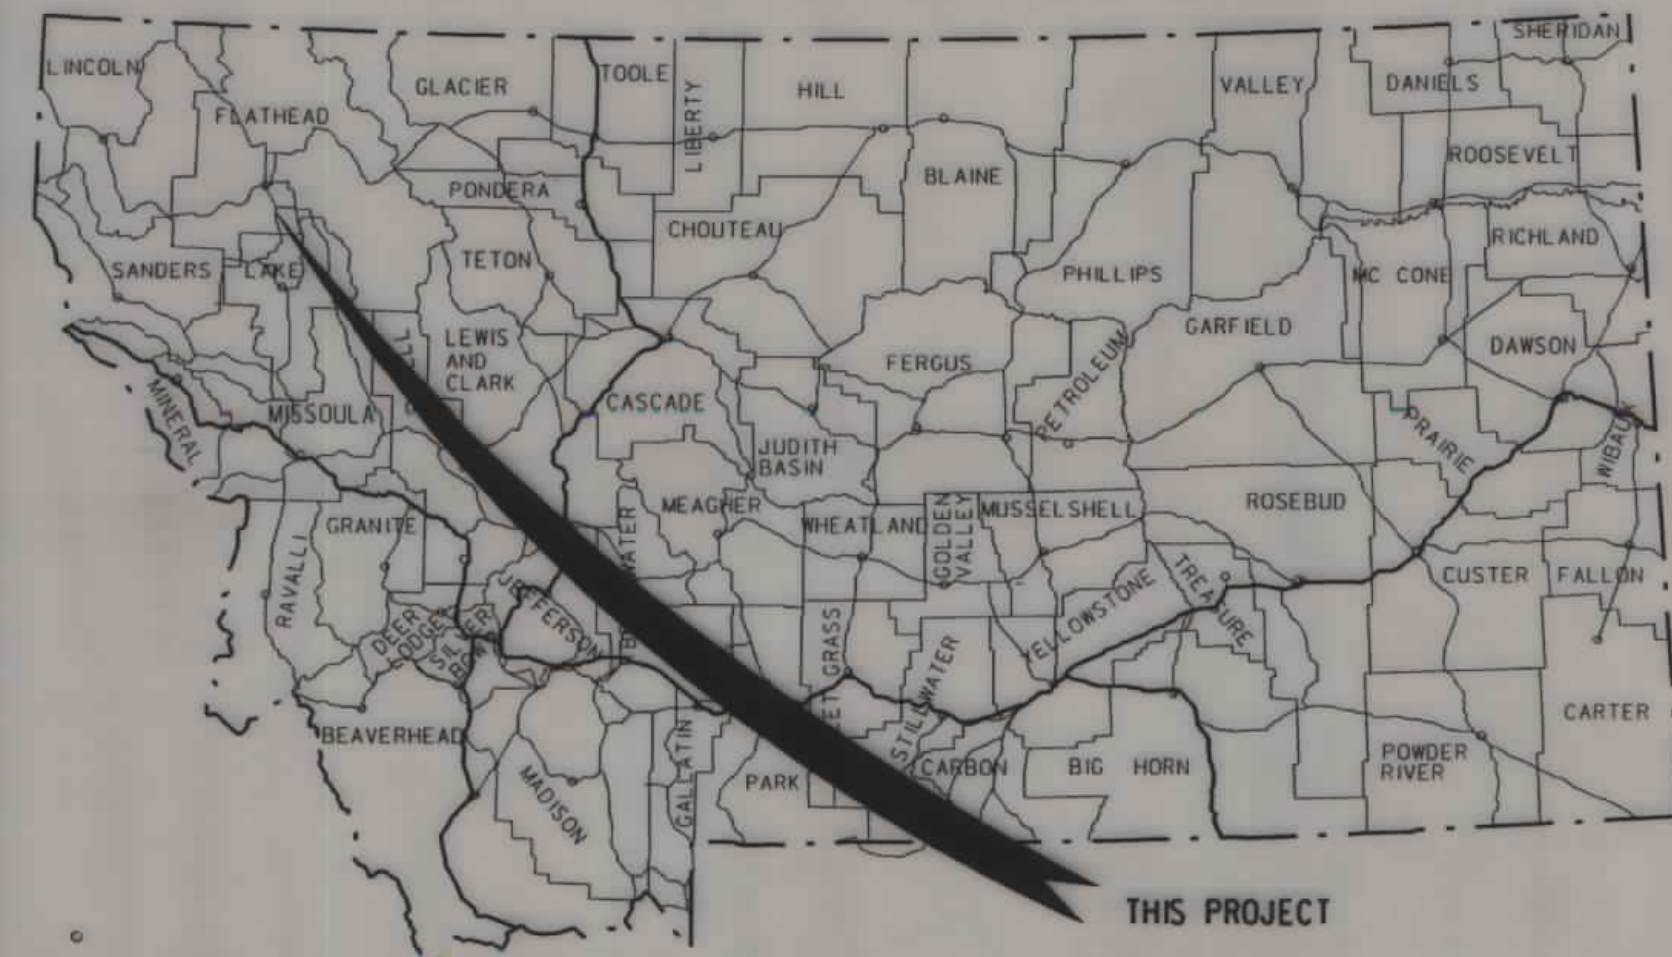

MONTANA DEPARTMENT OF TRANSPORTATION

STATE	RIGHT OF WAY ID.	SHEET NO.	TOTAL SHEETS
MONTANA	STPP-F 5-3(39)104	1	43
PROJECT NUMBER 1012-039			

SOMERS - KALISPELL

SOMERS - ASHLEY CREEK - Sheets 1 - 18
ASHLEY CREEK - KALISPELL - Sheets 19 - 43

RIGHT OF WAY PLAN OF FEDERAL AID PROJECT STPP-F 5-3(39)104 SOMERS - KALISPELL


FLATHEAD COUNTY

13.32 Kilometers

RDROW

CONVENTIONAL SIGNS

PROPOSED RIGHT OF WAY LINE	---
EXISTING RIGHT OF WAY LINE	---
RAILROAD RIGHT OF WAY LINE	---
CENTERLINE (C) OR PROJECTED LINE	---
STK'D CENTERLINE	---
SECTION LINE	---
OWNERSHIP BOUNDARY	---
FULL ACCESS CONTROL	AC AC
LIMITED ACCESS CONTROL	/// ///
EXISTING ACCESS CONTROL	/// ///
PRESENT TRAVELED WAY (P.T.W.)	---
FENCE LINE	---
EXISTING GUARDRAIL	--- --- ---
PROPOSED GUARDRAIL	--- --- ---
GATE IN FENCE	---
CATTLE GUARD: EXIST. - PROPOSED	---
SECTION CORNER	FOUND UNFOUND
1/4 SECTION CORNER	FOUND UNFOUND
CLOSING CORNER	FOUND UNFOUND
MEANDER CORNER	FOUND UNFOUND
CENTER OF SECTION	FOUND UNFOUND
RIGHT OF WAY MONUMENT	FOUND UNFOUND
PROPERTY CORNER PIN	FOUND UNFOUND
POWER POLE IN PLACE	FOUND UNFOUND
TELEPHONE POLE IN PLACE	FOUND UNFOUND
TELEGRAPH POLE IN PLACE	FOUND UNFOUND
LIGHT POLE	FOUND UNFOUND
PROPOSED CULVERT	---
EXISTING CULVERT	---
OUTLET DITCH	---
INLET DITCH	---
EXISTING DITCH	---
CHANNEL CHANGES	---
DITCH BLOCK	---
RIPRAP	---
BRIDGES	---
RAILROADS	---
PARCEL NUMBERS	---
APPROACH: EXIST.- PROPOSED	---

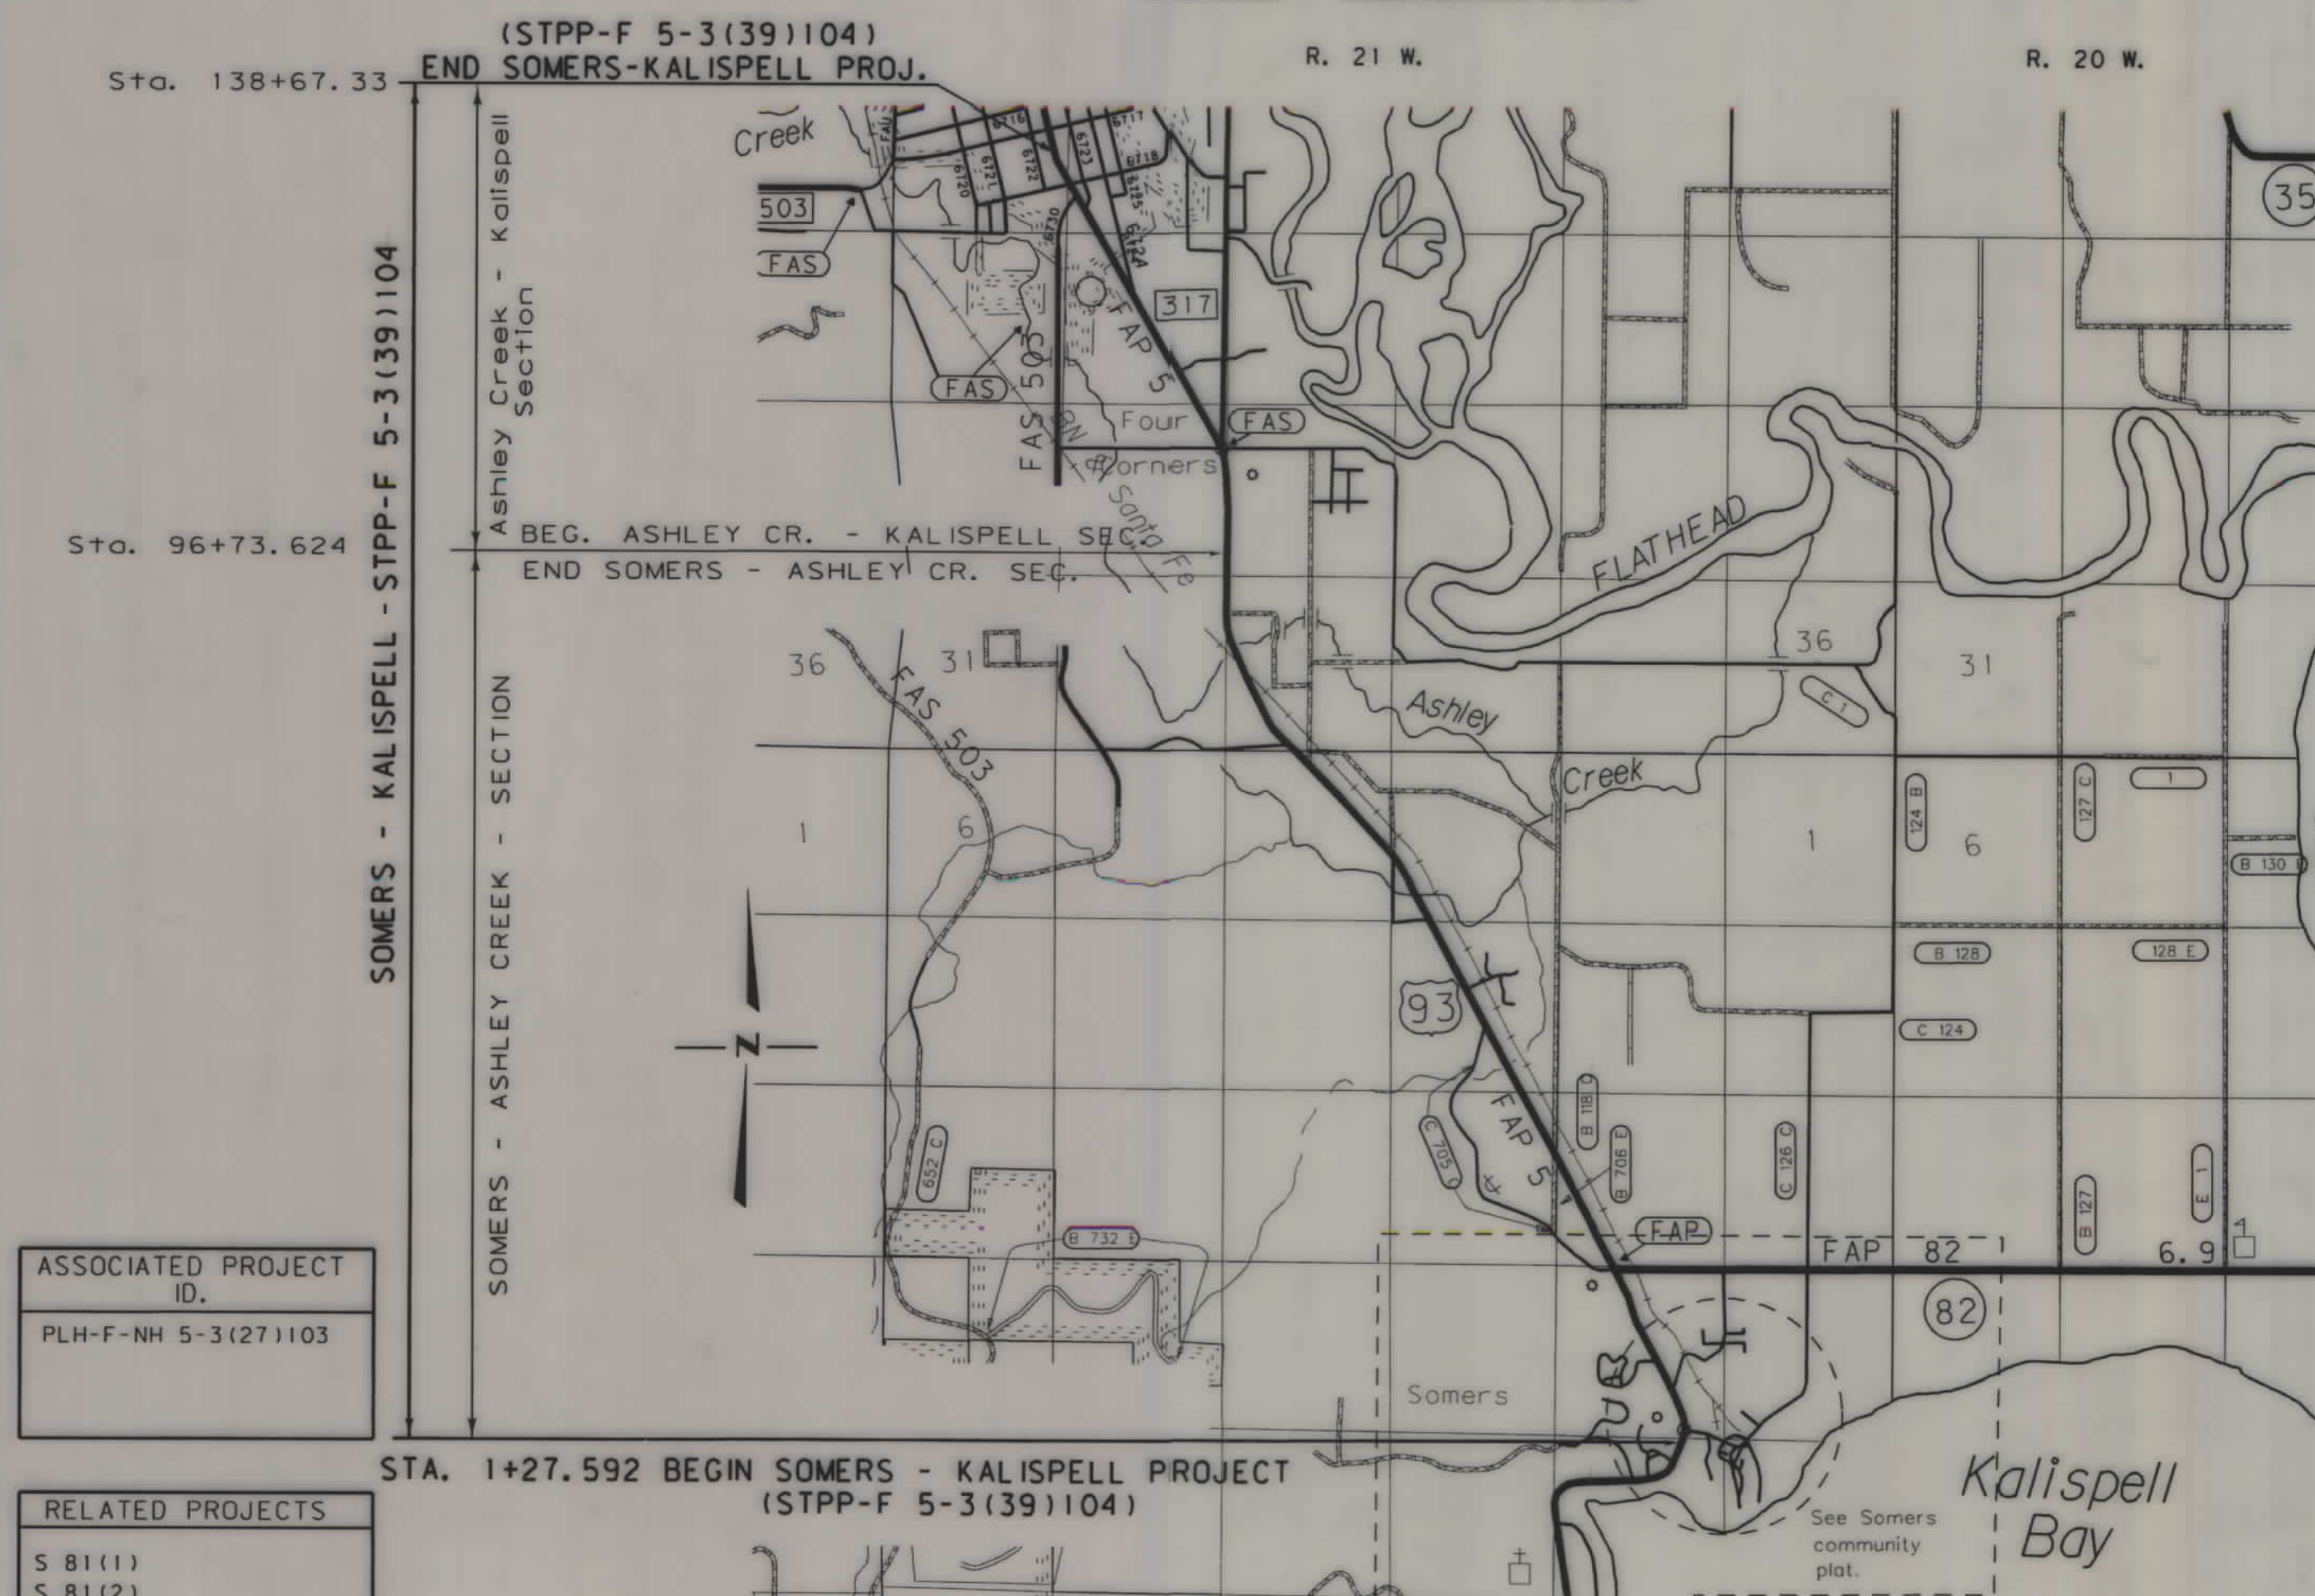

T. 28 N.

T. 28 N.

SEE SHEET NO. 2, 3, 19, 20, 21, 22, 23
& 24 FOR OWNERSHIP NAMES, ADDRESSES,
AREAS, ETC.

A LIMITED ACCESS FACILITY

SEE SHEET 4 FOR LIMITED
ACCESS RESOLUTION

NOTES: 1. ALL MEASUREMENTS ARE METRIC EXCEPT AS NOTED

ASSOCIATED PROJECT ID.

PLH-F-NH 5-3(27)103

RELATED PROJECTS

S 81(1)
S 81(2)
F 191(19)
F 52-2(12)34

FHWA/ APPROVAL 2-15-91 RR ONLY 4-29-92
MAP REVISED 11-26-97 5-1-98 5-29-98 12-4-00,

OWNERSHIP

PARCEL	NAME	ADDRESS	OWNERSHIP																SHEET NO.
			TOTAL	AREA	GROSS R/W AREA		EX. EASE. AREA		NET AREA		REMAINDER				CONST. PMT. AREA		EASE. AREA		
			METRIC	ENGLISH	METRIC	ENGLISH	METRIC	ENGLISH	METRIC	ENGLISH	LEFT		RIGHT		METRIC	ENGLISH	METRIC	ENGLISH	
152	RICHARD J. & DEBORAH DILLON	P.O. BOX 58, SOMERS, MT 59932					NEGOTIATIONS	FOR LIMITED	ACCESS	CONTROL ONLY									4-5
153	OWEN A. RUMLEY, JR.	P.O. BOX 152, SOMERS, MT 59932					NEGOTIATIONS	FOR LIMITED	ACCESS	CONTROL ONLY									5
154	RONALD E. & PATRICIA J. GIER	8927 SAGAMORE LANE, LEAWOOD, KS 65206					NEGOTIATIONS	FOR LIMITED	ACCESS	CONTROL ONLY									5
155	DAVID E. TRULSON & JENNIFER R. CROUCH	P.O. BOX 2754, KALISPELL, MT. 59903-2754					NEGOTIATIONS	FOR LIMITED	ACCESS	CONTROL ONLY									5
157	MAURICE A. BULS	6300 W. DIAMOND, ANCHORAGE, AK 99502					NEGOTIATIONS	FOR LIMITED	ACCESS	CONTROL ONLY									5
158	MAURICE BULS	P.O. BOX 864, LAKESIDE, MT 59922					NEGOTIATIONS	FOR LIMITED	ACCESS	CONTROL ONLY									5
149	JOHN J. GAINEY JR., TRUSTEE OF THE JOHN J. GAINEY JR. TRUST, 12/14/82	P.O. BOX 513, LAKESIDE, MT 59922-0513	7.999 ha	19.766 ac	0.256 ha	0.633 ac	0	0	0.256 ha	0.633 ac	7.743 ha	19.133 ac							5
150	SNYDER FAMILY TRUST	P.O. BOX 917, AUMSVILLE, OR 97325-0917	0.856 ha	2.115 ac	0.104 ha	0.257 ac	0	0	0.104 ha	0.257 ac	0.752 ha	1.858 ac							5-6
159	SHARON G. WANG	P.O. BOX 32, SOMERS, MT 59932-0032	1.682 ha	4.156 ac	0.065 ha	0.161 ac	0	0	0.065 ha	0.161 ac			1.617 ha	3.996 ac					5-6
151	RICHARD ALTENBURG	650 FOREST HILL RD, KALISPELL, MT 59901-7950	15.532 ha	38.380 ac	0.088 ha	0.218 ac	0	0	0.088 ha	0.218 ac	15.444 ha	38.163 ac			0.101 ha	0.251 ac			5-6
130	THE BASSETT FAMILY TRUST	P.O. BOX 398, SOMERS, MT 59932-0398					NEGOTIATIONS	FOR LIMITED	ACCESS	CONTROL ONLY									6
163	ED THEIS	P.O. BOX 7638, KALISPELL, MT 59901	3.314 ha	8.188 ac	0.361 ha	0.892 ac	0.116 ha	0.287 ac	0.245 ha	0.605 ac			2.953 ha	7.296 ac					6
C.D.	HARRY DUANE & GERRY ANN SUDAN	SOMERS, MT 59932																	
ASSIGNMENT	OF C.D. TO THOMAS S.&BARBARA G. LEE	KALISPELL, MT 59901																	
131	CHRIS LEVENGOOD & ARLENE LEVENGOOD	P.O. BOX 220, SOMERS, MT 59932-0220					NEGOTIATIONS	FOR LIMITED	ACCESS	CONTROL ONLY									6
133	DELETED																		
3	RICHARD ALTENBURG	650 FOREST HILL RD, KALISPELL, MT 59901	3.978 ha	9.830 ac			NEGOTIATIONS	FOR LIMITED	ACCESS	CONTROL ONLY									6
4	OLSEN KLONDIKE INN, LLC	4834 HWY 93 SOUTH, SOMERS, MT 59932	4.167 ha	10.298 ac	0	0	0	0	0	0	4.167 ha	10.298 ac			0.074 ha	0.183 ac			6-7
5	RICHARD ALTENBURG	650 FOREST HILL RD, KALISPELL, MT 59901-7950	13.862 ha	34.254 ac	0.384 ha	0.949 ac	0	0	0.384 ha	0.949 ac	13.478 ha	33.305 ac					# 0.016 ha	0.040 ac	7-8
132	RICHARD ALTENBURG	650 FOREST HILL RD, KALISPELL, MT 59901-7950	32.635 ha	80.643 ac	0.814 ha	2.011 ac	0	0	0.814 ha	2.011 ac			31.821 ha	78.632 ac	0.168 ha	0.415 ac			7-8
3-5-7-132	COMBINATION PARCEL RICHARD ALTENBERG		108.533 ha	268.190 ac	2.160 ha	5.348 ac	0	0	2.160 ha	5.348 ac	54.152 ha	133.813 ac	52.196 ha	128.978 ac	0.566 ha	1.399 ac			5-10
151 & 169	ALTENBERG																		
166	LESLIE COOPER	215 HIGHWAY 82, KALISPELL, MT 59901	11.582 ha	28.619 ac	0.100 ha	0.247 ac	0	0	0.100 ha	0.247 ac			11.482 ha	28.372 ac					8
167	GENE L. GLOVER & LUCILLE A. GLOVER	1129 SOMERS STAGE, KALISPELL, MT 59901-7958	1.824 ha	4.507 ac	0.194 ha	0.479 ac	0	0	0.194 ha	0.479 ac			1.630 ha	4.028 ac	0.143 ha	0.353 ac			8
6	LARRY E. & WENDY S. ANDERSON	4644 HWY 93 SOUTH, KALISPELL, MT 59901-7918	1.102 ha	2.723 ac													# 0.016 ha	0.040 ac	8
7	RICHARD ALTENBURG	650 FOREST HILL RD, KALISPELL, MT 59901	21.591 ha	53.353 ac	0.318 ha	0.786 ac	0	0	0.318 ha	0.786 ac	21.273 ha	52.567 ac							8-9
169	RICHARD ALTENBURG	650 FOREST HILL RD, KALISPELL, MT 59901	20.935 ha	51.730 ac	0.560 ha	1.384 ac	0	0	0.560 ha	1.384 ac			20.375 ha	50.346 ac	0.456 ha	1.127 ac	# 0.024 ha	0.059 ac	8-10
134	REED C. & CATHIE E. DARROW	1772 BISON DRIVE, KALISPELL, MT 59901	0.602 ha	1.488 ac			NEGOTIATIONS	FOR LIMITED	ACCESS	CONTROL ONLY									10-11
135	COCA-COLA BOTTLING CO, WEST, INC	4151 1ST AVE S, BILLINGS, MT 59101-5099	1.156 ha	2.856 ac	0.004 ha	0.010 ac	0	0	0.004 ha	0.010 ac			1.152 ha	2.846 ac					11
8	BETTY LOU STOOS REVOCABLE TRUST	147 PAVILLION HILL AVE., SOMERS, MT 59932	1.534 ha	3.790 ac	0.105 ha	0.260 ac	0	0	0.105 ha	0.260 ac	1.429 ha	3.531 ac					* 0.021 ha	0.052 ac	11
137	GASCAN RESOURCES, INC	MONENCO PLACE 1700 801 6TH AVE. SW CALGARY, ALBERTA, CANADA T2P3W2	0.636 ha	1.573 ac	0.001 ha	0.002 ac	0	0	0.001 ha	0.002 ac			0.635 ha	1.569 ac					11
		ALBERTA, CANADA T2P3W2																	
138	WILLIAM G. & VIRGINIA P. COLLINS	RAFTER ELEVEN HC 36 BOX 360 #8, DEWEY, AZ 86327	0.065 ha	0.160 ac	0.027 ha	0.067 ac	0	0	0.027 ha	0.067 ac			0.038 ha	0.093 ac					11
139	GASCAN RESOURCES, INC	MONENCO PLACE 1700 801 6TH AVE SW CALGARY, ALBERTA, CANADA T2P3W2	0.094 ha	0.233 ac	0.025 ha	0.062 ac	0	0	0.025 ha	0.062 ac			0.069 ha	0.171 ac					11
9	DONALD N. & ROBERT A. MORTON	1045 CONRAD DR #48, KALISPELL, MT 59901	0.629 ha	1.553 ac	0.172 ha	0.425 ac	0	0	0.172 ha	0.425 ac	0.457 ha	1.129 ac							11
141	GASCAN RESOURCES, INC	MONENCO PLACE 1700 801 6TH AVE SW CALGARY, ALBERTA, CANADA T2P3W2	9.534 ha	23.559 ac	0.196 ha	0.484 ac	0	0	0.196 ha	0.484 ac			9.338 ha	23.075 ac					11
137 & 139 & 141	COMBINATION PARCEL		10.264 ha	25.363 ac	0.223 ha	0.550 ac	0	0	0.223 ha	0.550 ac			10.042 ha	24.814 ac					11-12
10	GREGORY T. & MONICA A. SIMONSON	4124 HWY 93 SOUTH, KALISPELL, MT 59901	3.361 ha	8.304 ac	0.110 ha	0.272 ac	0	0	0.110 ha	0.272 ac	3.251 ha	8.033 ac							11
11	GREGORY T. & MONICA A. SIMONSON	4124 HWY 93 SOUTH, KALISPELL, MT 59901	0.680 ha	1.681 ac	0.074 ha	0.183 ac	0	0	0.074 ha	0.183 ac	0.606 ha	1.498 ac							11
12	ARNOLD "BUCK" & CAROL MORRIS	130 SHAWNEE DR, BIGFORK, MT 59911	1.152 ha	2.846 ac	0.099 ha	0.245 ac	0	0	0.099 ha	0.245 ac	1.053 ha	2.601 ac							11
	REVOCABLE LIVING TRUSTS																		
C.D.	WILLIAM L. JONES	8155 HWY 10 WEST, MISSOULA, MT 59801																	
13	EUGENE P. LEE & DELORES I. LEE, AS CO-TRUSTEES OF THE LEE FAMILY TRUST	2076 RIVERSIDE ROAD, BIGFORK, MT 59911	1.154 ha	2.851 ac	0.083 ha	0.205 ac	0	0	0.083 ha	0.205 ac	1.071 ha	2.647 ac							11
15.1	RETTA M. POWELL & TERRY R. POWELL, CO TRUSTEES	4050 HWY 93 SOUTH, KALISPELL, MT 59901	0.431 ha	1.065 ac	0.050 ha	0.124 ac	0	0	0.050 ha	0.124 ac	0.381 ha	0.941 ac							11-12
C.D.	JEFFREY & ANGIE FLEMMING	P.O. BOX 7071, KALISPELL, MT 59904																	
15	KOOTENAI LOG HOMES PARTNERSHIP	5388 West Kootenai Rd., Rexford, MT 59901	0.946 ha	2.338 ac	0.114 ha	0.282 ac	0	0	0.114 ha	0.282 ac	0.832 ha	2.056 ac							12
144	THOMAS M. HARPER & JUDY HARRIS & DANIEL B. BOON	2150 STEEL BRIDGE RD, KALISPELL, MT 59901	0.208 ha	0.515 ac			NEGOTIATIONS	FOR LIMITED	ACCESS	CONTROL ONLY									11-12
145	DOUGLAS M. & DONNA C. MILLER	558 SOMERS STAGE, KALISPELL, MT 59901	0.445 ha	1.099 ac			NEGOTIATIONS	FOR LIMITED	ACCESS	CONTROL ONLY									12
16	SCOTT D. & JOY M. CLONINGER	110 E EVERGREEN DR, KALISPELL, MT 59901	0.705 ha	1.742 ac			NEGOTIATIONS	FOR LIMITED	ACCESS	CONTROL ONLY									12
141.1	STEVEN L. MAAS & DOUGLAS R. DELESHA	4983 210th ST. N/W, FARIBAULT, MN 55021	0.574 ha	1.418 ac	0.065 ha	0.161 ac	0	0	0.065 ha	0.161 ac			0.509 ha	1.258 ac					11
1	BURLINGTON NORTHERN	1206 CONTINENTAL PLAZA			10.983 ha	27.140 ac	4.516 ha	11.159 ac	6.467 ha	15.980 ac									6-17
1A	BURLINGTON NORTHERN	1206 CONTINENTAL PLAZA			11.214 ha	27.710 ac	0.386 ha	0.954 ac	10.828 ha	26.757 ac									6-17
174	DONALD C. RUDIE	BOX 7492, KALISPELL, MT 59904-0492					NEGOTIATIONS	FOR LIMITED	ACCESS	CONTROL ONLY									11
175	TED J. & LORRAINE B. SOKALOWSKI	225 SNOWLINE LANE, KALISPELL, MT 59901					NEGOTIATIONS	FOR LIMITED	ACCESS	CONTROL ONLY									15-16

STATE	RIGHT OF WAY ID.	SHEET NO.	TOTAL SHEETS
MONTANA	STPP-F 5-3(39)104	2	43
PROJECT NUMBER 1012-039			
SOMERS - KALISPELL (SOMERS - ASHLEY CREEK - SECTION)			

* EASEMENT TO BE ACQUIRED IN THE NAME OF THE ADJACENT LANDOWNERS:
MICHAEL WAYNE PETERSEN & MELISSA LYNN PETERSEN
LEO R. HENDRICKS & PATRICIA A. HENDRICKS
ROBERT JAMES BUCK & LYNN BUCK
EASEMENT TO BE ACQUIRED IN THE NAME OF FLATHEAD COUNTY

- NOTES: 1. ALL MEASUREMENTS ARE METRIC EXCEPT AS NOTED
2. THE PROPOSED R/W LINE WHERE A SPIRAL CURVE TRANSITION IS USED IS A CHORD RATHER THAN A CONCENTRIC CURVE.
3. THE ENGLISH AREAS ARE FOR INFORMATIONAL PURPOSES ONLY.

BACKSLOPE LIMITS INCLUDE ROUNDING	
CONSTRUCTION LIMITS:	
FHWA/DOT APPROVAL 2-15-91 R.R. ONLY 4-29-92	
MAP REVISED 11-26-97 1-8-98 1-22-98 3-30-98	
5-1-98 5-29-98 6-23-98 7-16-98 7-24-98 8-17-98	
9-1-98 10-19-98 10-29-98 11-19-98 12-10-98 1-21-99	

MONTANA
DEPARTMENT OF TRANSPORTATION
RIGHT OF WAY PLAN
FLATHEAD COUNTY

STATE	RIGHT OF WAY ID.	SHEET NO.	TOTAL SHEETS
MONTANA	STPP-F 5-3(39)104	2	43

PROJECT NUMBER 1012-039

SOMERS - KALISPELL
(SOMERS - ASHLEY CREEK - SECTION)

MONTANA DEPARTMENT OF TRANSPORTATION

1012SKPR.ROW

06153138
13 DEC 2000
U3954MONTANA
CADD

3

2

... \ 10 12skpr. row

OWNERSHIP

PARCEL	NAME	ADDRESS	TOTAL AREA		GROSS R/W AREA		EX. EASE. AREA		NET AREA		REMAINDER				CONST. PMT. AREA		EASE. AREA		SHEET NO.
			METRIC	ENGLISH	METRIC	ENGLISH	METRIC	ENGLISH	METRIC	ENGLISH	LEFT		RIGHT		METRIC	ENGLISH	METRIC	ENGLISH	
17	CLIFTON A. SHERRON	PO BOX 117, KILA, MT 59920	0.141 ha	0.349 ac	0.009 ha	0.022 ac	0	0	0.009 ha	0.022 ac	0.132 ha	0.326 ac							12
C.D.	STEPHEN CRANSKA	340 FIR TERRACE, KALISPELL, MT 59901																	
168	JAMES LEE HAVERLANDT	4405 HIGHWAY 93 SOUTH, KALISPELL, MT 59901-8602	16.585 ha	40.982 ac	0	0	0	0	0	0			16.585 ha	40.982 ac	0.147 ha	0.363 ac			12
C.D.	DAVID J. & CHERYL A. SOTEROS	4005 HIGHWAY 93 SOUTH, KALISPELL, MT 59901																	
146	MARILYN F. HADFORD	12766 EASTSHORE ROUTE, BIGFORK, MT 59911	1.667 ha	4.119 ac	0.317 ha	0.783 ac	0	0	0.317 ha	0.783 ac			1.350 ha	3.336 ac					12
18	MARILYN F. HADFORD	12766 EASTSHORE ROUTE, BIGFORK, MT 59911	5.717 ha	14.128 ac	0.403 ha	0.996 ac	0	0	0.403 ha	0.996 ac	5.314 ha	13.132 ac							12
146 & 18	COMBINATION PARCEL		7.384 ha	18.247 ac	0.720 ha	1.879 ac	0	0	0.720 ha	1.879 ac	5.314 ha	13.132 ac	1.350 ha	3.336 ac			# 0.076 ha	# 0.188 ac	
19	LIBERTY LAND PARTNERSHIP	3850 HWY 93 SOUTH, KALISPELL, MT 59901	4.095 ha	10.118 ac	0.095 ha	0.235 ac	0	0	0.095 ha	0.235 ac	4.000 ha	9.883 ac			0.066 ha	0.164 ac	# 0.024 ha	# 0.059 ac	12-13
147	DOUGLAS M. & DONNA C. MILLER	558 SOMERS STAGE, KALISPELL, MT 59901-7953	54.748 ha	135.284 ac	0.378 ha	0.934 ac	0	0	0.378 ha	0.934 ac			54.370 ha	134.350 ac					12-13
20	MICHAEL OSBORNE, ET AL	322 KERR DAM RD., POLSON, MT 59860	6.025 ha	14.887 ac	0.089 ha	0.220 ac	0	0	0.089 ha	0.220 ac	5.936 ha	14.667 ac			0.108 ha	0.267 ac			13
21	KEVIN A. LINRUDE	3810 HWY 93 SOUTH, KALISPELL, MT 59901	2.024 ha	5.000 ac	0.086 ha	0.213 ac	0	0	0.086 ha	0.213 ac	1.938 ha	4.789 ac							13
148	KALISPELL LIVESTOCK AUCTION	P.O. BOX 914, KALISPELL, MT 59903-0914	9.174 ha	22.669 ac	0.044 ha	0.109 ac	0	0	0.044 ha	0.109 ac			9.130 ha	22.560 ac			0.042 ha	0.104 ac	13-14
22	THOMAS H. & LORRAINE M. REED	4492 SOLANA RD, FAIRFIELD, CA 94533	±64.75 ha	±160 ac	0.119 ha	0.294 ac	0	0	0.119 ha	0.294 ac	±64.63 ha	±159.71 ac					0.044 ha	0.109 ac	13-14
23	MURCON DEVELOPMENT, INC	444 5TH AVE SW, SUITE 2260, CALGARY, ALBERTA	18.920 ha	46.752 ac													+ 0.016 ha	+ 0.040 ac	14-15
	A NEVADA CORPORATION	CANADA T2P 2T8																	
164	HERITAGE PROPANE CORPORATION, A DELAWARE CORPORATION	8801 SOUTH YALE AVE., SUITE 310, TULSA, OKLAHOMA 74137	2.024 ha	5.001 ac	0	0	0	0	0	0			2.024 ha	5.001 ac	0.065 ha	0.161 ac			14-15
24	HUBERT H. & FERN D. WIRTZ	108 ROCKY CLIFF DR, KALISPELL, MT 59901	0.818 ha	2.021 ac											0.020 ha	0.050 ac			15
25	JACK F. KLEIN	121 ROCKY CLIFF DR, KALISPELL, MT 59901	1.807 ha	4.465 ac	0.096 ha	0.237 ac	0	0	0.096 ha	0.237 ac	1.711 ha	4.228 ac			0.024 ha	0.059 ac			15
26	ST. ONGE FAMILY PARTNERSHIP	1475 FERNDAL DR, BIGFORK, MT 59911	1.896 ha	4.686 ac	0.114 ha	0.282 ac	0	0	0.114 ha	0.282 ac	1.782 ha	4.404 ac							15
27	NORTHWEST PINE PRODUCTS, AN OREGON CORPORATION	377 S.W. CENTURY DRIVE, BEND, OREGON 97702	0.809 ha	1.998 ac	0.063 ha	0.156 ac	0	0	0.063 ha	0.156 ac	0.746 ha	1.843 ac							15
28	ORVILLE S. & RUTH ANN SOLBERG	P.O. BOX 121, KALISPELL, MT 59903-0121	2.449 ha	6.052 ac	0.147 ha	0.363 ac	0	0	0.147 ha	0.363 ac	2.302 ha	5.688 ac							15-16
29.1	NORTHWEST INVESTMENTS PARTNERSHIP	PO BOX 1, KALISPELL, MT 59903	2.708 ha	6.691 ac	0.171 ha	0.423 ac	0	0	0.171 ha	0.423 ac			2.537 ha	6.269 ac					15
29.2	ROBERT & PATRICIA MYERS	21052 E SHORE, YELLOW BAY, BIGFORK, MT 59911	2.409 ha	5.953 ac			NEGOTIATIONS	FOR LIMITED	ACCESS	CONTROL ONLY									15
29.3	BARNEY VALK	390 SNOWLINE LANE, KALISPELL, MT 59901-7939					NEGOTIATIONS	FOR LIMITED	ACCESS	CONTROL ONLY									15
30	FUN BEVERAGE, INC	3455 HWY 93 SOUTH, KALISPELL, MT 59901	2.319 ha	5.731 ac	0.156 ha	0.385 ac	0	0	0.156 ha	0.385 ac			2.163 ha	5.346 ac					16
31	LONG MACHINERY, A MONT. CORPORATION	PO BOX 5508, MISSOULA, MT 59801	4.482 ha	11.075 ac	0.041 ha	0.101 ac	0	0	0.041 ha	0.101 ac	4.441 ha	10.974 ac							16
32	KALISPELL FEED & GRAIN SUPPLY, INC, A MONT. CORPORATION	PO BOX 1075, KALISPELL, MT 59901					NEGOTIATIONS	FOR LIMITED	ACCESS	CONTROL ONLY									16
2	BURLINGTON NORTHERN	1206 CONTINENTAL PLAZA 777 MAIN STREET, FORT WORTH, TX 76102-5336	0	0	0.678 ha	1.678 ac	0.254 ha	0.628 ac	* 0.424 ha	* 1.047 ac									6-17
33	CHARLES D. & RITA ANN PIERCE (CO-TRUSTEES)	3445 HWY 93 SOUTH, KALISPELL, MT 59901	4.151 ha	10.258 ac	0.227 ha	0.561 ac	0	0	0.227 ha	0.561 ac			3.924 ha	9.697 ac					16
35	T.W. LITTLE, N.M. BOYD, O.B. CALVIN	PO BOX 915, KALISPELL, MT 59903	0.223 ha	0.554 ac	0.223 ha	0.55 ac	0	0	0.223 ha	0.55 ac									16
36	SNOWLINE TREE COMPANY, A MT. CORP.	PO BOX 915, KALISPELL, MT 59903	11.119 ha	27.476 ac	0.104 ha	0.257 ac	0	0	0.104 ha	0.257 ac			11.015 ha	27.219 ac	0.029 ha	0.072 ac			16-17
37	BETTY ANN FIELDS REVOCABLE INTER-VIVOS TRUST	3340 HWY 93 SOUTH, KALISPELL, MT 59901	6.439 ha	15.911 ac	0.569 ha	1.406 ac	0	0	0.569 ha	1.406 ac	5.870 ha	14.505 ac							16-17
38	HUGH R. LOUDEN	125 SNOWLINE LANE, KALISPELL, MT 59901	2.394 ha	5.915 ac	0.005 ha	0.012 ac	0	0	0.005 ha	0.012 ac			2.389 ha	5.903 ac	0.036 ha	0.089 ac			17
39	ASHLEY CREEK RANCHES OWNERS	241 MAIN ST., KALISPELL, MT 59901	0.228 ha	0.563 ac	0.006 ha	0.014 ac	0	0	0.006 ha	0.014 ac	0.222 ha	0.549 ac							17
	ASSOCIATION INC., A MONTANA MUTUAL BENEFIT CORP.																		
40	FLATHEAD TRAVEL SERVICE INC, A MT CORP	500 SOUTH MAIN ST, KALISPELL, MT 59901	0.405 ha	1.000 ac	0.041 ha	0.101 ac	0	0	0.041 ha	0.101 ac	0.364 ha	0.899 ac							17
C.D.	SHIRLEY HEIL, ET AL	3258 HWY 93 SOUTH, KALISPELL, MT 59901																	
40A	DELETED																		
41	KALISPELL MONTANA LOG HOMES, INC.	3212 HWY 93 SOUTH, KALISPELL, MT 59901	9.567 ha	23.641 ac	0.070 ha	0.173 ac	0	0	0.070 ha	0.173 ac	9.497 ha	23.468 ac							17
42	WILLIAM H. HAMMILL, REVOCABLE TRUST	3293 WHITEFISH ST RD, KALISPELL, MT 59901-6726	0.826 ha	2.042 ac	0.019 ha	0.047 ac	0	0	0.019 ha	0.047 ac			0.807 ha	1.995 ac					17
43	BRIAN V. & TERISE R. CANNAVARO	3238 HWY 93 SOUTH, KALISPELL, MT 59901	2.758 ha	6.815 ac	0.113 ha	0.279 ac	0	0	0.113 ha	0.279 ac	2.645 ha	6.536 ac							17
44	PAUL L. DALY	PO BOX 1597, KALISPELL, MT 59903-1597	1.159 ha	2.863 ac	0.030 ha	0.074 ac	0	0	0.030 ha	0.074 ac			1.129 ha	2.789 ac					17
45	KENNETH & DALE A. GALLOWAY	3235 HWY 93 SOUTH, KALISPELL, MT 59901	1.832 ha	4.528 ac	0.033 ha	0.082 ac	0	0	0.033 ha	0.082 ac			1.799 ha	4.446 ac					17
46	THOMAS L. & DOROTHY F. HEWITT	3231 HWY 93 SOUTH, KALISPELL, MT 59901	1.954 ha	4.829 ac	0.037 ha	0.091 ac	0	0	0.037 ha	0.091 ac			1.917 ha	4.738 ac					17
47	TREWECK FAMILY PARTNERSHIP	670 FOYS LAKE DRIVE, KALISPELL, MT 59901	3.122 ha	7.716 ac	0.113 ha	0.279 ac	0	0	0.113 ha	0.279 ac	3.009 ha	7.437 ac							17
48	EARL A. & PAULINE JOHNSON, TRUSTEES	2221 MISSION TRAIL, KALISPELL, MT 59901	3.969 ha	9.808 ac	0.074 ha	0.183 ac	0	0	0.074 ha	0.183 ac			3.895 ha	9.625 ac					17
49	RICK W. HULLETT, ETAL	BOX 958, BIG FORK, MT 59911	1.710 ha	4.226 ac	0.093 ha	0.230 ac	0	0	0.093 ha	0.230 ac			1.617 ha	3.996 ac					17-18
49A	DELETED																		
49.1	HQT, LLC	598 SWAN RIVER ROAD, BIGFORK, MT 59911	1.533 ha	3.788 ac	0.057 ha	0.141 ac	0	0	0.057 ha	0.141 ac			1.476 ha	3.647 ac					18
50	FLATHEAD COUNTY	COUNTY COURTHOUSE, KALISPELL, MT 59901	3.874 ha	9.574 ac	0.040 ha	0.099 ac	0	0	0.040 ha	0.099 ac	3.834 ha	9.475 ac							17-18
34	DELETED																		
14	DELETED																		
170	RICHARD D. & PAULA M. ALTENBURG	650 FOREST HILL RD, KALISPELL, MT 59901	18.554 ha	45.848 ac	0.200 ha	0.494 ac			0.200 ha	0.494 ac	18.354 ha	45.354 ac					# 0.016 ha	# 0.040 ac	9-10
171	RICHARD D. & PAULA M. ALTENBURG	650 FOREST HILL RD, KALISPELL, MT 59901	9.159 ha	22.632 ac	0.447 ha	1.105 ac			0.447 ha	1.105 ac			8.712 ha	21.527 ac					10
	COMBINATION PARCEL		27.713 ha	68.480 ac	0.663 ha	1.636 ac			0.663 ha	1.636 ac	18.338 ha	45.314 ac	8.712 ha	21.527 ac	0.543 ha	1.342 ac			9-11
170 & 171	RICHARD D. & PAULA M. ALTENBURG																		
172	E.J. WEIDNER	101 FOREST HILL ROAD, KALISPELL, MT 59901	0.055 ha	0.136 ac	0.001 ha	0.003 ac			0.001 ha	0.003 ac	0.054 ha	0.133 ac							11
173	JAMES LEE HAVERLANDT	4405 HIGHWAY 93 SOUTH, KALISPELL, MT 59901-8602	0.056 ha	0.139 ac	0.007 ha	0.017 ac			0.007 ha	0.017 ac	0.049 ha	0.122 ac							12

* TO BE ACQUIRED AS AN EASEMENT
@ 0.004 ha (0.109 ACRE) ACCESS EASEMENT TO BE ACQUIRED IN THE NAME OF
PARCEL 23, MURCON DEVELOPMENT, INC.
+ 0.016 ha (0.040 ACRE) ACCESS EASEMENT TO BE ACQUIRED IN THE NAME OF
PARCEL 22, THOMAS H. REED AND LORRAINE M. REED
EASEMENT TO BE ACQUIRED IN THE NAME OF
FLATHEAD COUNTY

NOTES: 1. ALL MEASUREMENTS ARE METRIC EXCEPT AS NOTED
2. THE PROPOSED R/W LINE WHERE A SPIRAL CURVE
TRANSITION IS USED IS A CHORD RATHER THAN A
CONCENTRIC CURVE.
3. THE ENGLISH AREAS ARE FOR INFORMATIONAL
PURPOSES ONLY.

BACKSLOPE LIMITS INCLUDE ROUNDING
CONSTRUCTION LIMITS:
CUT SECTION
TOE OF FILL

FWHA/DOT APPROVAL 2-15-91 R.R. ONLY 4-29-92
11-26-97 1-8-98 3-30-98 5-1-98
MAP REVISED 5-29-98 6-23-98 7-24-98 8-7-98
8-17-98 9-1-98 9-8-98 9-25-98 10-6-98
10-19-98 10-29-98 11-19-98 1-4-99 1-8-99

STATE	RIGHT OF WAY ID.	SHEET NO.	TOTAL SHEETS
MONTANA	STPP-F 5-3(39)104	3	43

PROJECT NUMBER 1012-039

SOMERS - KALISPELL
(SOMERS - ASHLEY CREEK - SECTION)MONTANA
DEPARTMENT OF TRANSPORTATION
RIGHT OF WAY PLAN
FLATHEAD COUNTY

[illegible]

SEE SHEET NO. 2-3 FOR OWNERSHIP NAMES, ADDRESSES, AREAS, ETC.

LIMITED ACCESS CONDITIONS

THAT THERE SHALL BE NO DIRECT ACCESS TO, FROM OR ACROSS SAID HIGHWAY FACILITY BEGINNING AT STA. 4+22.78 ON THE LEFT AND AT STA. 2+53.79 ON THE RIGHT AND ENDING AT STA. 118+19.20 ON THE LEFT AND AT STA. 122+05.76 ON THE RIGHT EXCEPT AS FOLLOWS:

1. PUBLIC ROAD APPROACHES

- A. ON THE RIGHT OR EAST SIDE FROM STA. TO STA. , NO
MORE THAN PUBLIC APPROACHES.
- B. ON THE LEFT OR WEST SIDE FROM STA. TO STA. , NO
MORE THAN PUBLIC APPROACHES.

PUBLIC APPROACHES UP TO THESE LIMITS MAY BE CONSTRUCTED NOW OR IN THE FUTURE. THOSE APPROACHES ADDED AT A LATER DATE WILL REQUIRE THE APPROVAL OF THE LOCAL PLANNING AGENCY HAVING JURISDICTION OVER THE AREA, THE BOARD OF COUNTY COMMISSIONERS, AND THE DEPARTMENT OF TRANSPORTATION. (MDT).

2. PRIVATE ROAD APPROACHES (MOVABLE)

- A. FOR THE LOCATION LIMITS OF MOVABLE APPROACHES, SEE INDIVIDUAL PLAN SHEETS.
- B. MOVABLE HIGHWAY APPROACHES MAY BE RELOCATED BETWEEN THE SPECIFIED HIGHWAY SURVEY STATIONS BY THE GRANTOR(S) OR SUCCESSOR(S) IN INTEREST AFTER INITIAL CONSTRUCTION. BEFORE RECONSTRUCTION, A ROAD APPROACH PERMIT SHALL BE OBTAINED FROM THE MDT DISTRICT OFFICE.

3. PRIVATE ROAD APPROACHES (JOINT-USE)

- A. FOR LOCATION OF JOINT-USE APPROACHES, SEE INDIVIDUAL PLAN SHEETS.
- B. JOINT-USE APPROACHES MAY NOT BE RELOCATED AFTER INITIAL CONSTRUCTION UNLESS THE OWNERS OF ALL PROPERTIES SERVED BY THE JOINT-USE APPROACH AT THE TIME OF THE PROPOSED CHANGE AGREE, IN WRITING, TO IT'S RELOCATION.
- C. BEFORE RECONSTRUCTION, A ROAD APPROACH PERMIT COVERING THE JOINT-USE APPROACH PROPOSED LOCATION MUST BE OBTAINED FROM THE MDT DISTRICT OFFICE. THE APPLICATION FOR THE PERMIT MUST BE SIGNED BY ALL PROPERTY OWNERS SERVED BY THE APPROACH.

ALL PRIVATE ACCESS RIGHTS WILL BE ACQUIRED BY PURCHASE. ADDITIONAL PRIVATE APPROACHES MAY BE ALLOWED AFTER THE PURCHASE OF ACCESS RIGHTS. COPIES OF THE GUIDELINES FOR ACQUIRING ADDITIONAL PRIVATE APPROACHES CAN BE OBTAINED FROM THE MDT.

4. FIELD ROAD APPROACHES

PRIVATE FIELD APPROACHES MAY BE ALLOWED FOR ACCESS TO FARM FIELDS. THE AGREEMENT ALLOWING SUCH APPROACHES MUST LIMIT THE USE SERVED TO THE FARM FIELD ACCESS. FARM FIELD APPROACHES WILL BE ALLOWED BY REVOKABLE PERMITS ISSUED BY THE DEPARTMENT OF TRANSPORTATION.

[illegible]

(1) MOVABLE ROAD APPROACHES MAY BE RELOCATED BETWEEN THE SPECIFIED STATIONS AFTER THE INITIAL CONSTRUCTION. BEFORE RECONSTRUCTION, A PERMIT MUST BE OBTAINED FROM THE MDT OFFICE IN KALISPELL


(2) JOINT-USE ROAD APPROACH RELOCATIONS "RESTRICTED". (SEE LIMITED ACCESS RESOLUTION, SHEET NO. 4.)

STATE	RIGHT OF WAY ID.	SHEET	TOTAL
		NO.	SHEETS
MONTANA	STPP-F 5-3(39)104	4	43

PROJECT NUMBER 1012-039

SOMERS TO KALISPELL
(SOMERS - ASHLEY CREEK - SECTION)

$PI = 4 + 03.84$
 $\Delta = 22^\circ 13' 02''$ (LT)
 $\Delta c = 17^\circ 20' 50''$
 $\theta_s = 2^\circ 26' 06''$
 $L_s = 85.00$ m
 $L_c = 302.77$ m
 $T_s = 238.90$ m
 $R_c = 1,000.00$ m
 $S = 6\%$
 $E_s = 19.40$ m

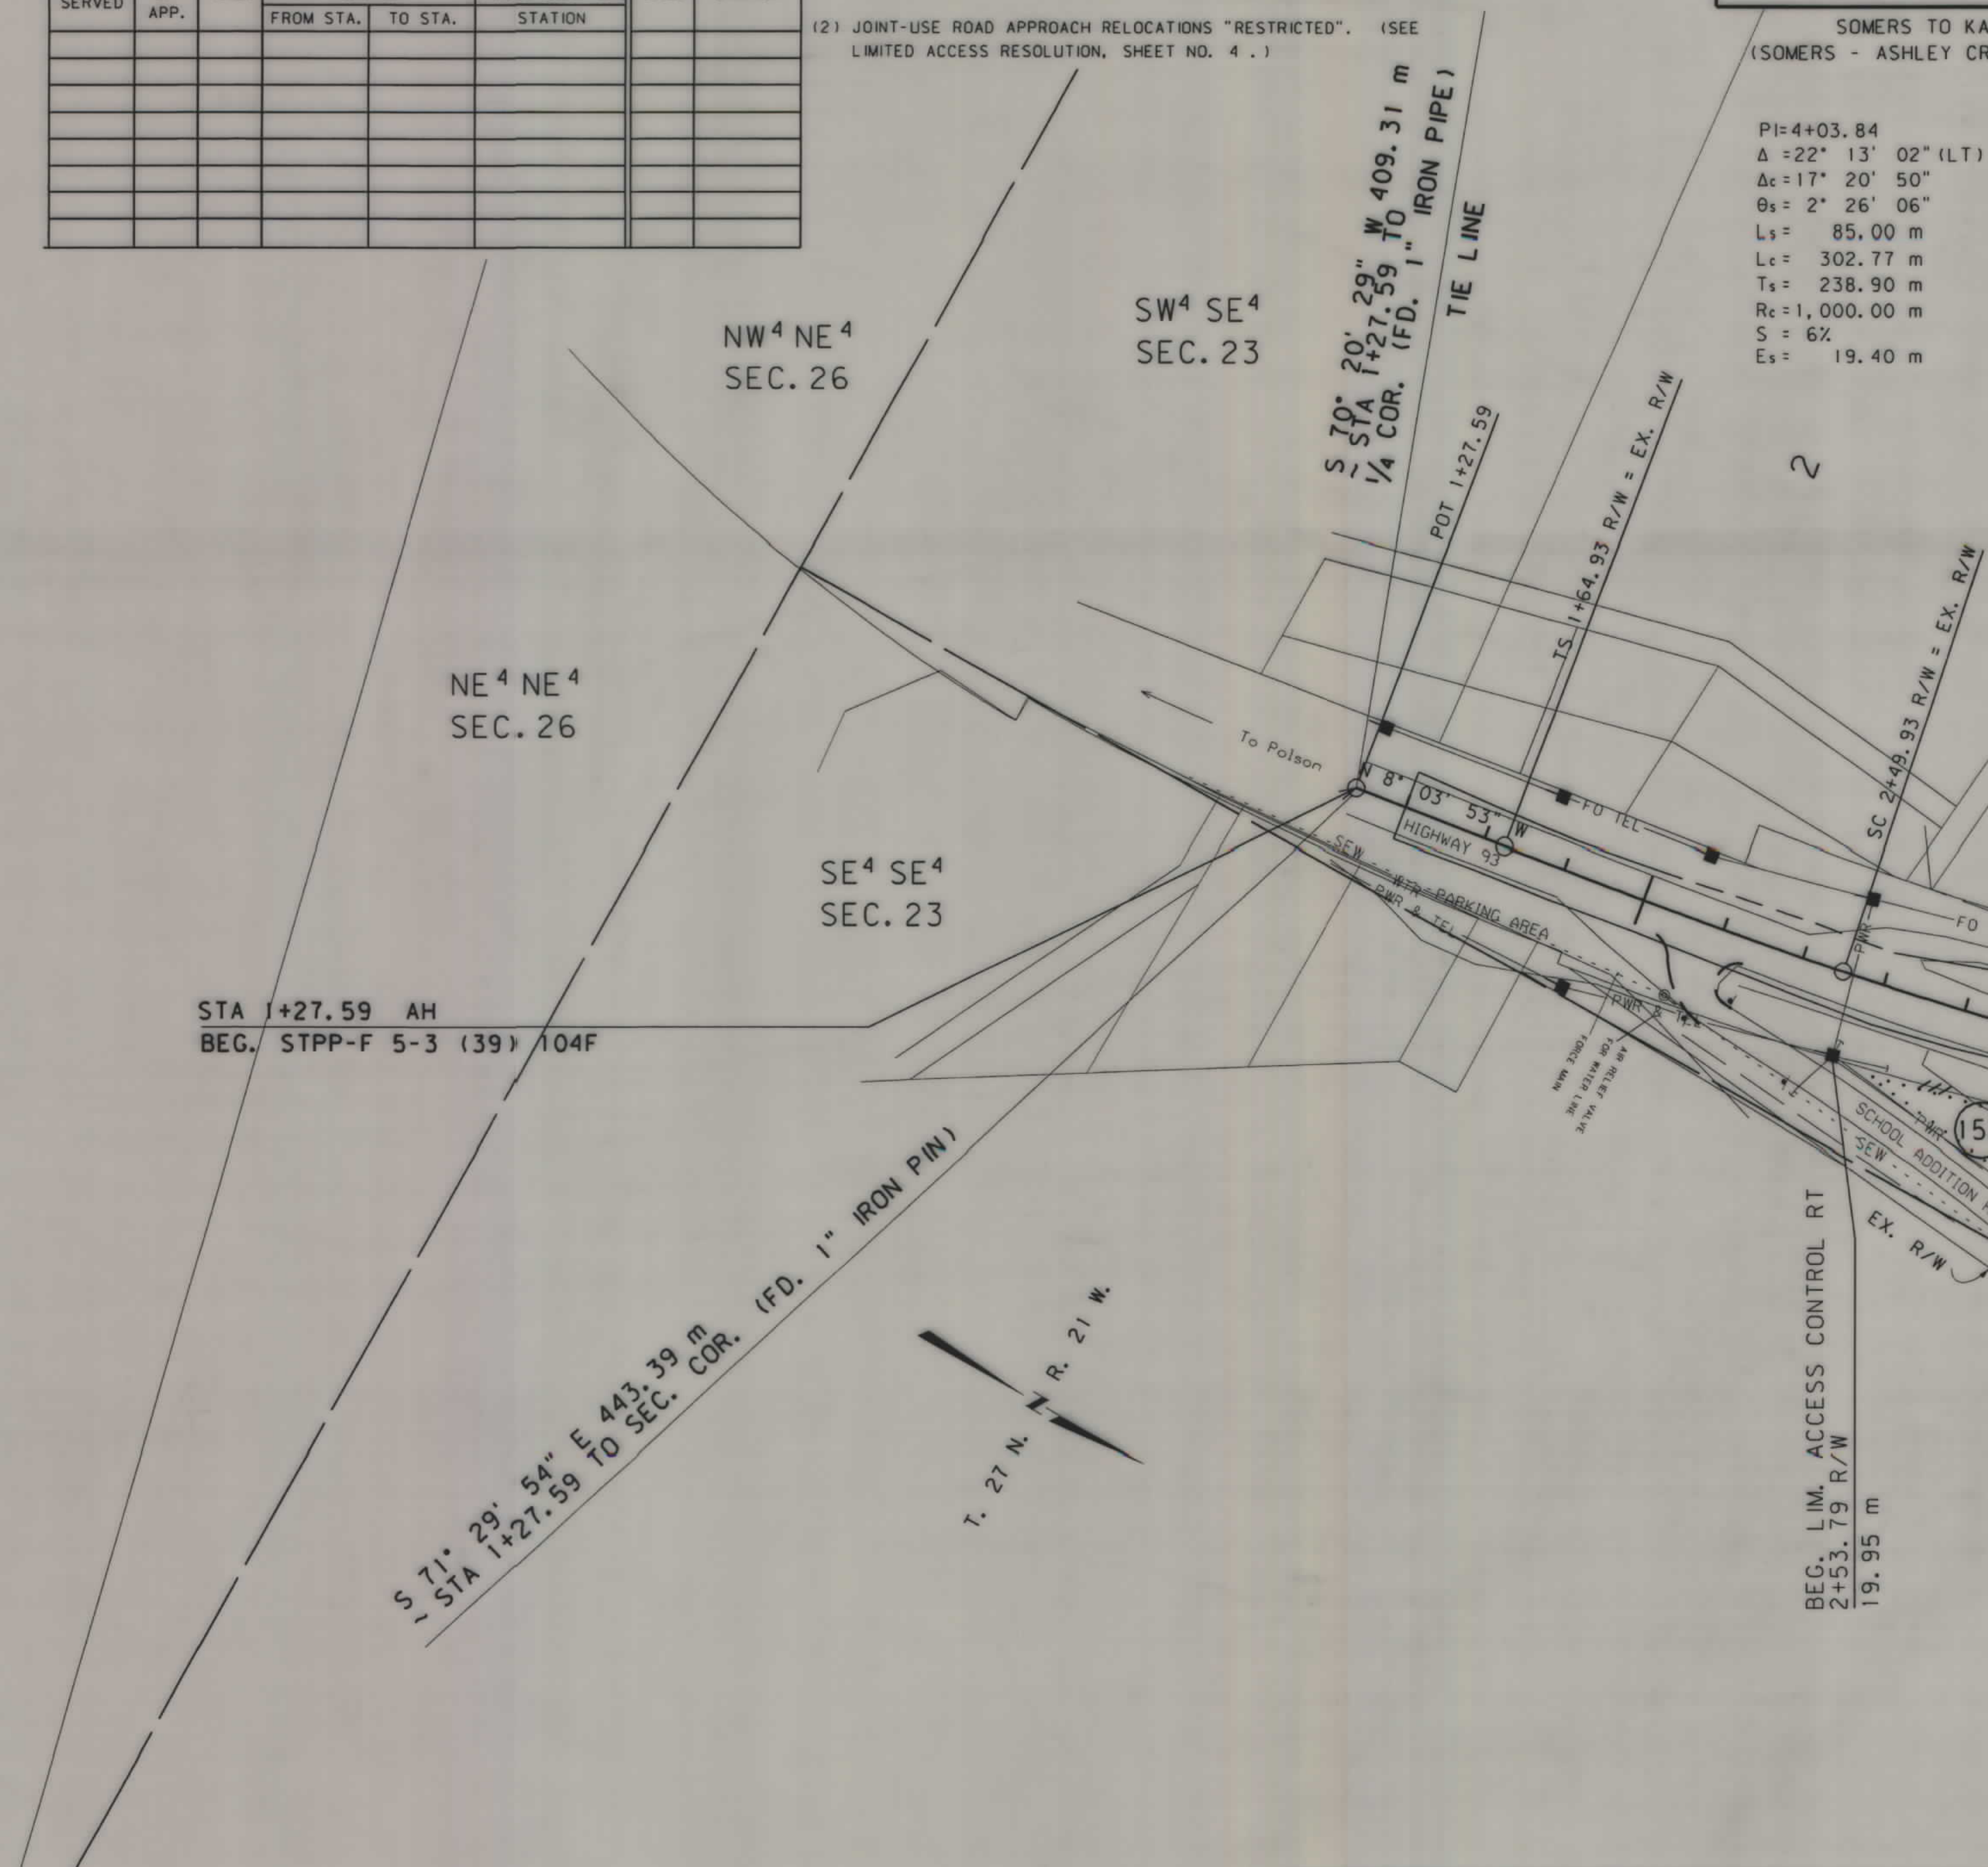

- NOTES: 1. ALL MEASUREMENTS ARE METRIC EXCEPT AS NOTED
2. THE PROPOSED R/W LINE WHERE A SPIRAL CURVE TRANSITION IS USED IS A CHORD RATHER THAN A CONCENTRIC CURVE.
3. THE ENGLISH AREAS ARE FOR INFORMATIONAL PURPOSES ONLY.

BACKSLOPE LIMITS INCLUDE ROUNDING
CONSTRUCTION LIMITS: CUT SECTION TOE OF FILL

TOP OF
DITCH BOTTOM


FWHA/DOT APPROVAL 2-15-91 R.R. ONLY 4-29-91

MAP REVISED 3-4-98 5-29-98 12-4-00

MONTANA
DEPARTMENT OF TRANSPORTATION

RIGHT OF WAY PLAN
FLATHEAD COUNTY

SCALE 1:1000

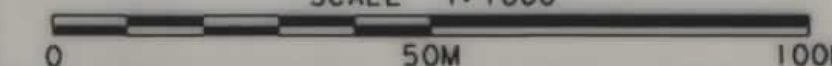


SEE SHEET NO. 2-3 FOR OWNERSHIP NAMES, ADDRESSES, AREAS, ETC.

ROAD APPROACHES						
PRIVATE					PUBLIC	
PARCELS SERVED	NO. OF APP.	SIDE	MOVABLE (1)		JOINT-USE (2)	
			FROM STA.	TO STA.	FIXED LOCATION	STATION
152	1	RT	2+54	3+59		
153	1	RT	3+60	4+00		
149	1	LT	FIXED	LOCATION	7+88	
158	1	RT	8+44	9+09		
159			SEE SHT	NO. 6		

(1) MOVABLE ROAD APPROACHES MAY BE RELOCATED BETWEEN THE SPECIFIED STATIONS AFTER THE INITIAL CONSTRUCTION. BEFORE RECONSTRUCTION, A PERMIT MUST BE OBTAINED FROM THE MDT OFFICE IN KALISPELL.

(2) JOINT-USE ROAD APPROACH RELOCATIONS "RESTRICTED". (SEE LIMITED ACCESS RESOLUTION, SHEET NO. 4.)

STATE	RIGHT OF WAY ID.	SHEET NO.	TOTAL SHEETS
MONTANA	STPP-F 5-3(39)104	5	43
PROJECT NUMBER 1012-039			
SOMERS - KALISPELL (SOMERS - ASHLEY CREEK - SECTION)			

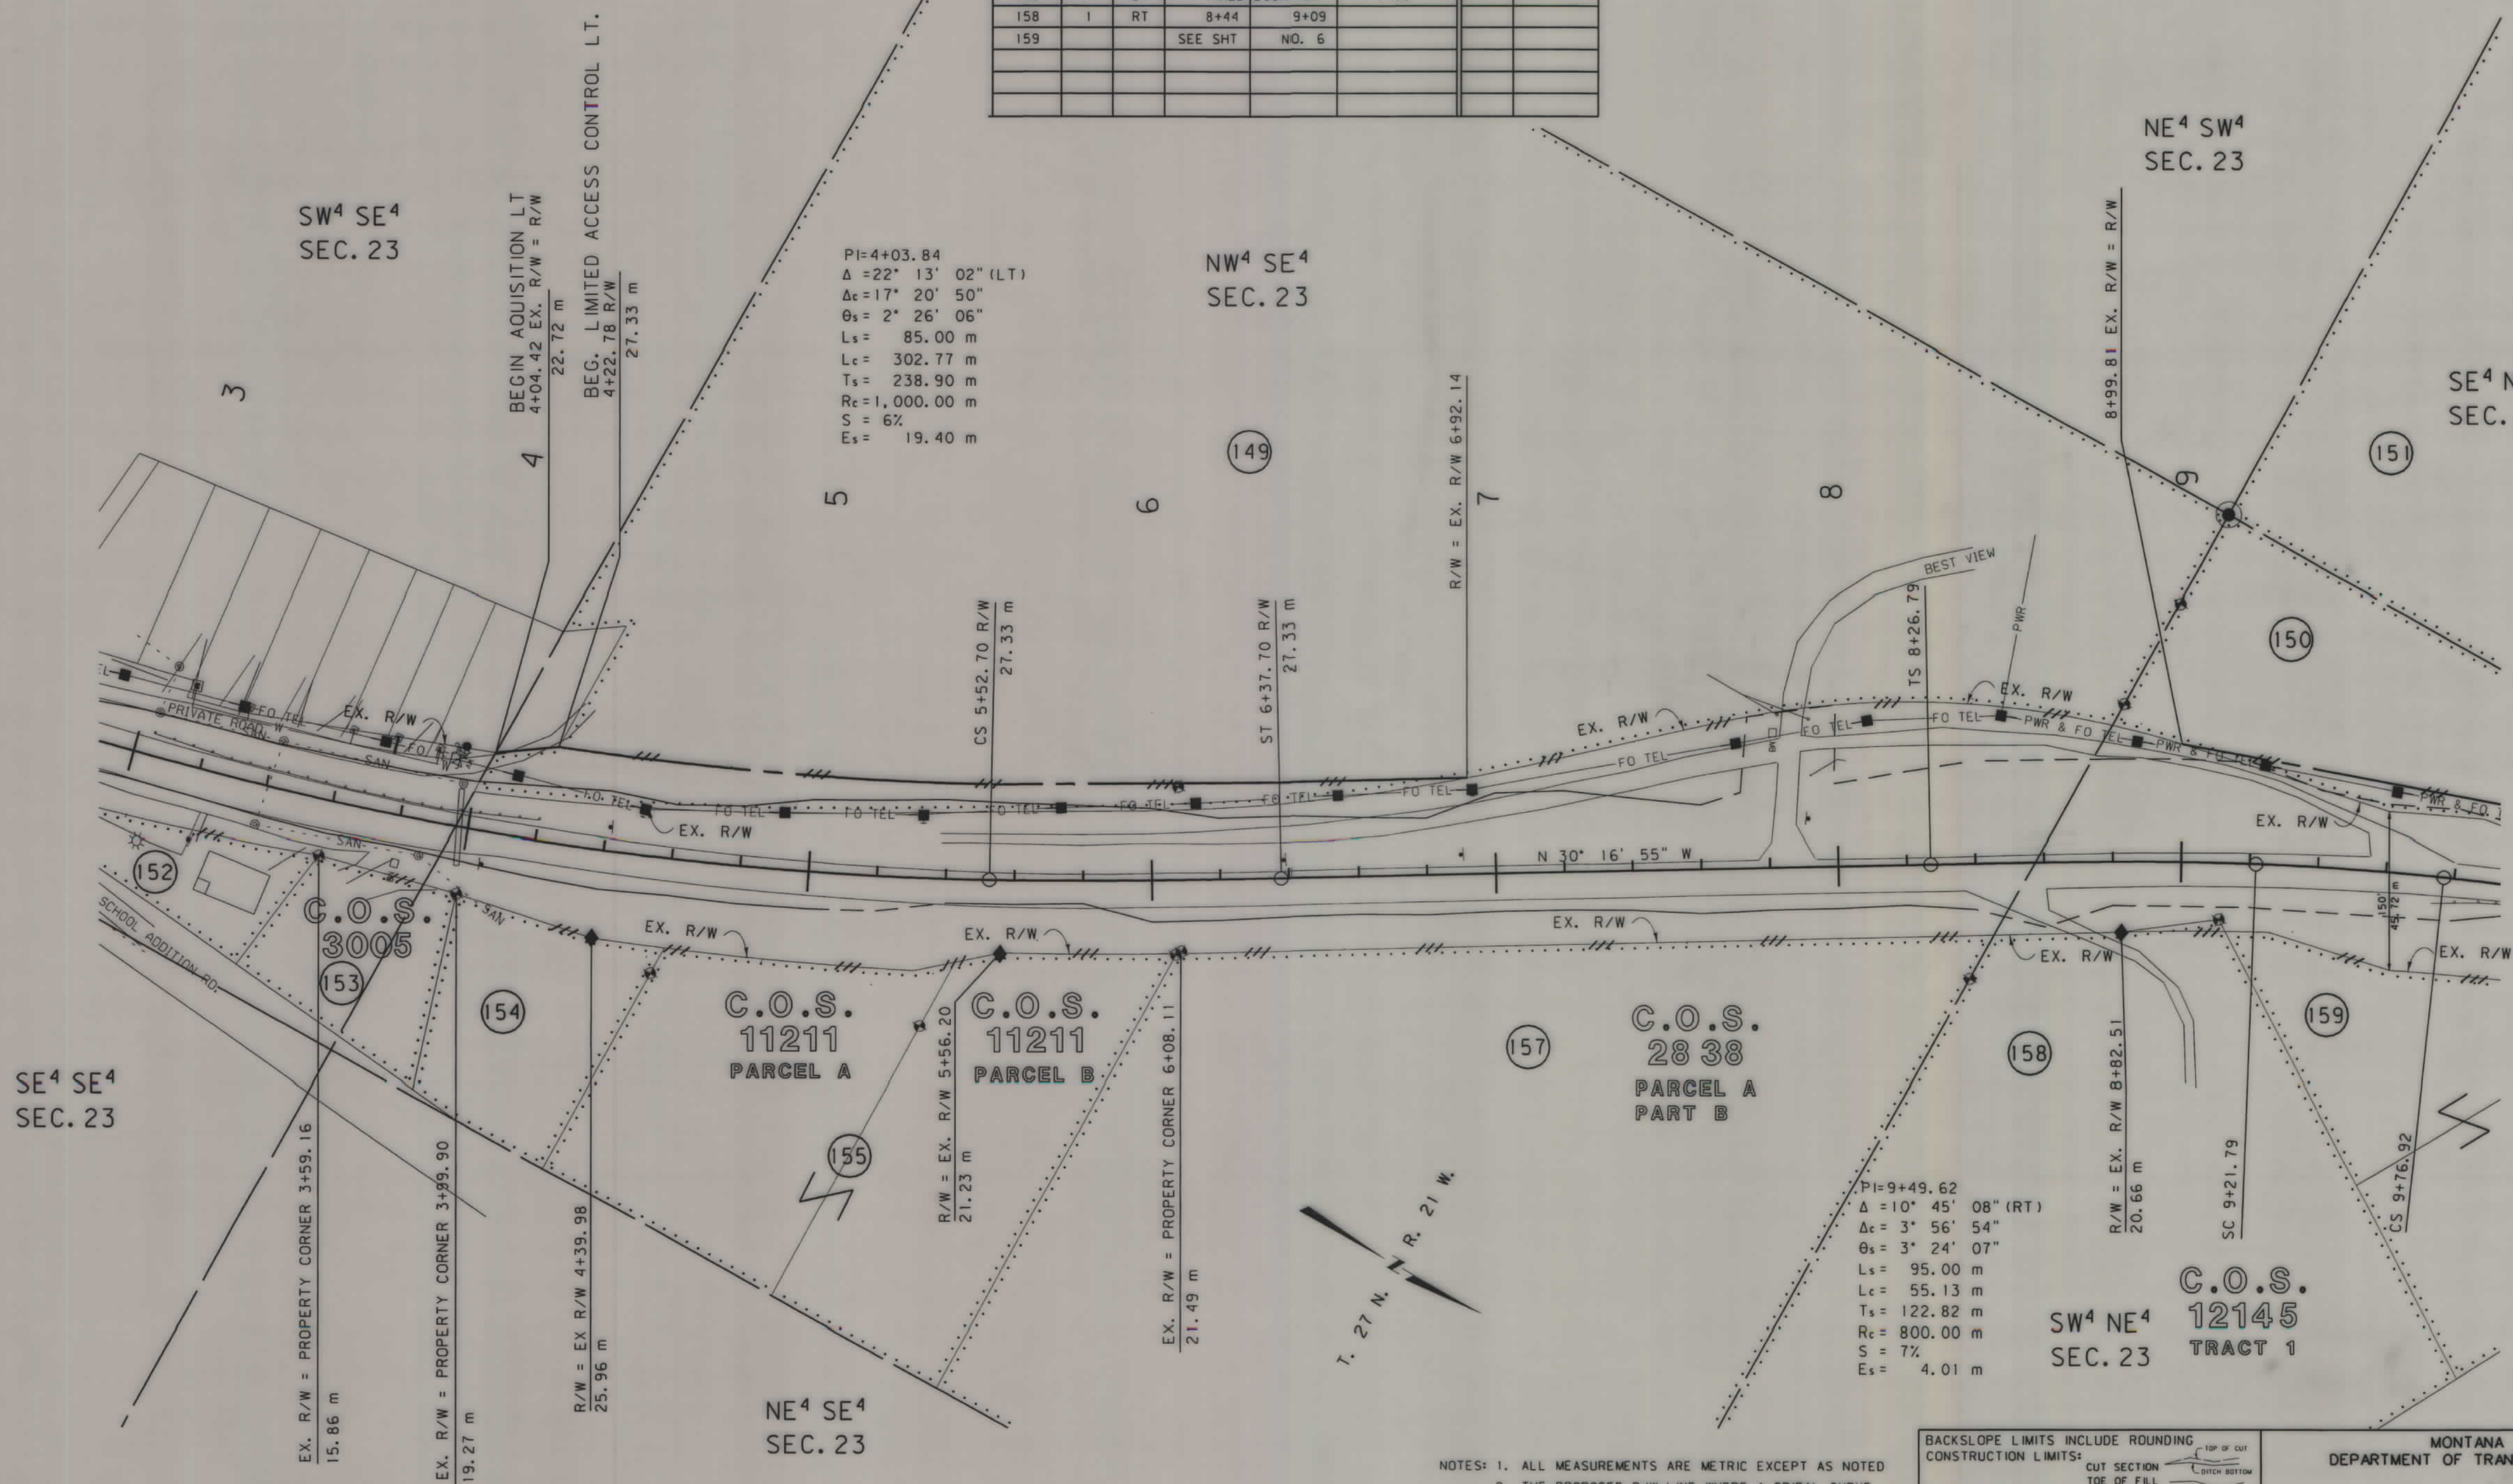

NOTES: 1. ALL MEASUREMENTS ARE METRIC EXCEPT AS NOTED
2. THE PROPOSED R/W LINE WHERE A SPIRAL CURVE TRANSITION IS USED IS A CHORD RATHER THAN A CONCENTRIC CURVE.
3. THE ENGLISH AREAS ARE FOR INFORMATIONAL PURPOSES ONLY.

BACKSLOPE LIMITS INCLUDE ROUNDING			
CONSTRUCTION LIMITS:			
CUT SECTION	TOP OF CUT	TOE OF FILL	DITCH BOTTOM
FHWA/DOT APPROVAL 2-15-91 R.R. ONLY 4-29-92			
MAP REVISED 3-4-98 5-29-98 7-16-98			
8-17-98 12-4-00,			

MONTANA DEPARTMENT OF TRANSPORTATION	
RIGHT OF WAY PLAN FLATHEAD COUNTY	
SCALE 1:1000	
0 50M 100M	

STATE	RIGHT OF WAY ID.	SHEET NO.	TOTAL SHEETS
MONTANA	STPP-F 5-3(39)104	6	43

PROJECT NUMBER 1012-039

SOMERS - KALISPELL
(SOMERS - ASHLEY CREEK - SECTION)

PI = 15+27.51
Δ = 9° 29' 30" (LT)
R = 2,350.00 m
T = 195.10 m
L = 389.30 m
E = 8.08 m
S = 3%

NE⁴ NW⁴
SEC. 23


C.O.S.
11423

EX. R/W = PROPERTY CORNER
15+95.28 23.37 m
EX. R/W = PROPERTY CORNER
16+01.94 23.74 m

PI = 49+60
Δ = 49° 37'
R = 20.000

TRACT 1
999+66.2

SEE SHEET NO. 2-3 FOR OWNERSHIP NAMES, ADDRESSES, AREAS, ETC.

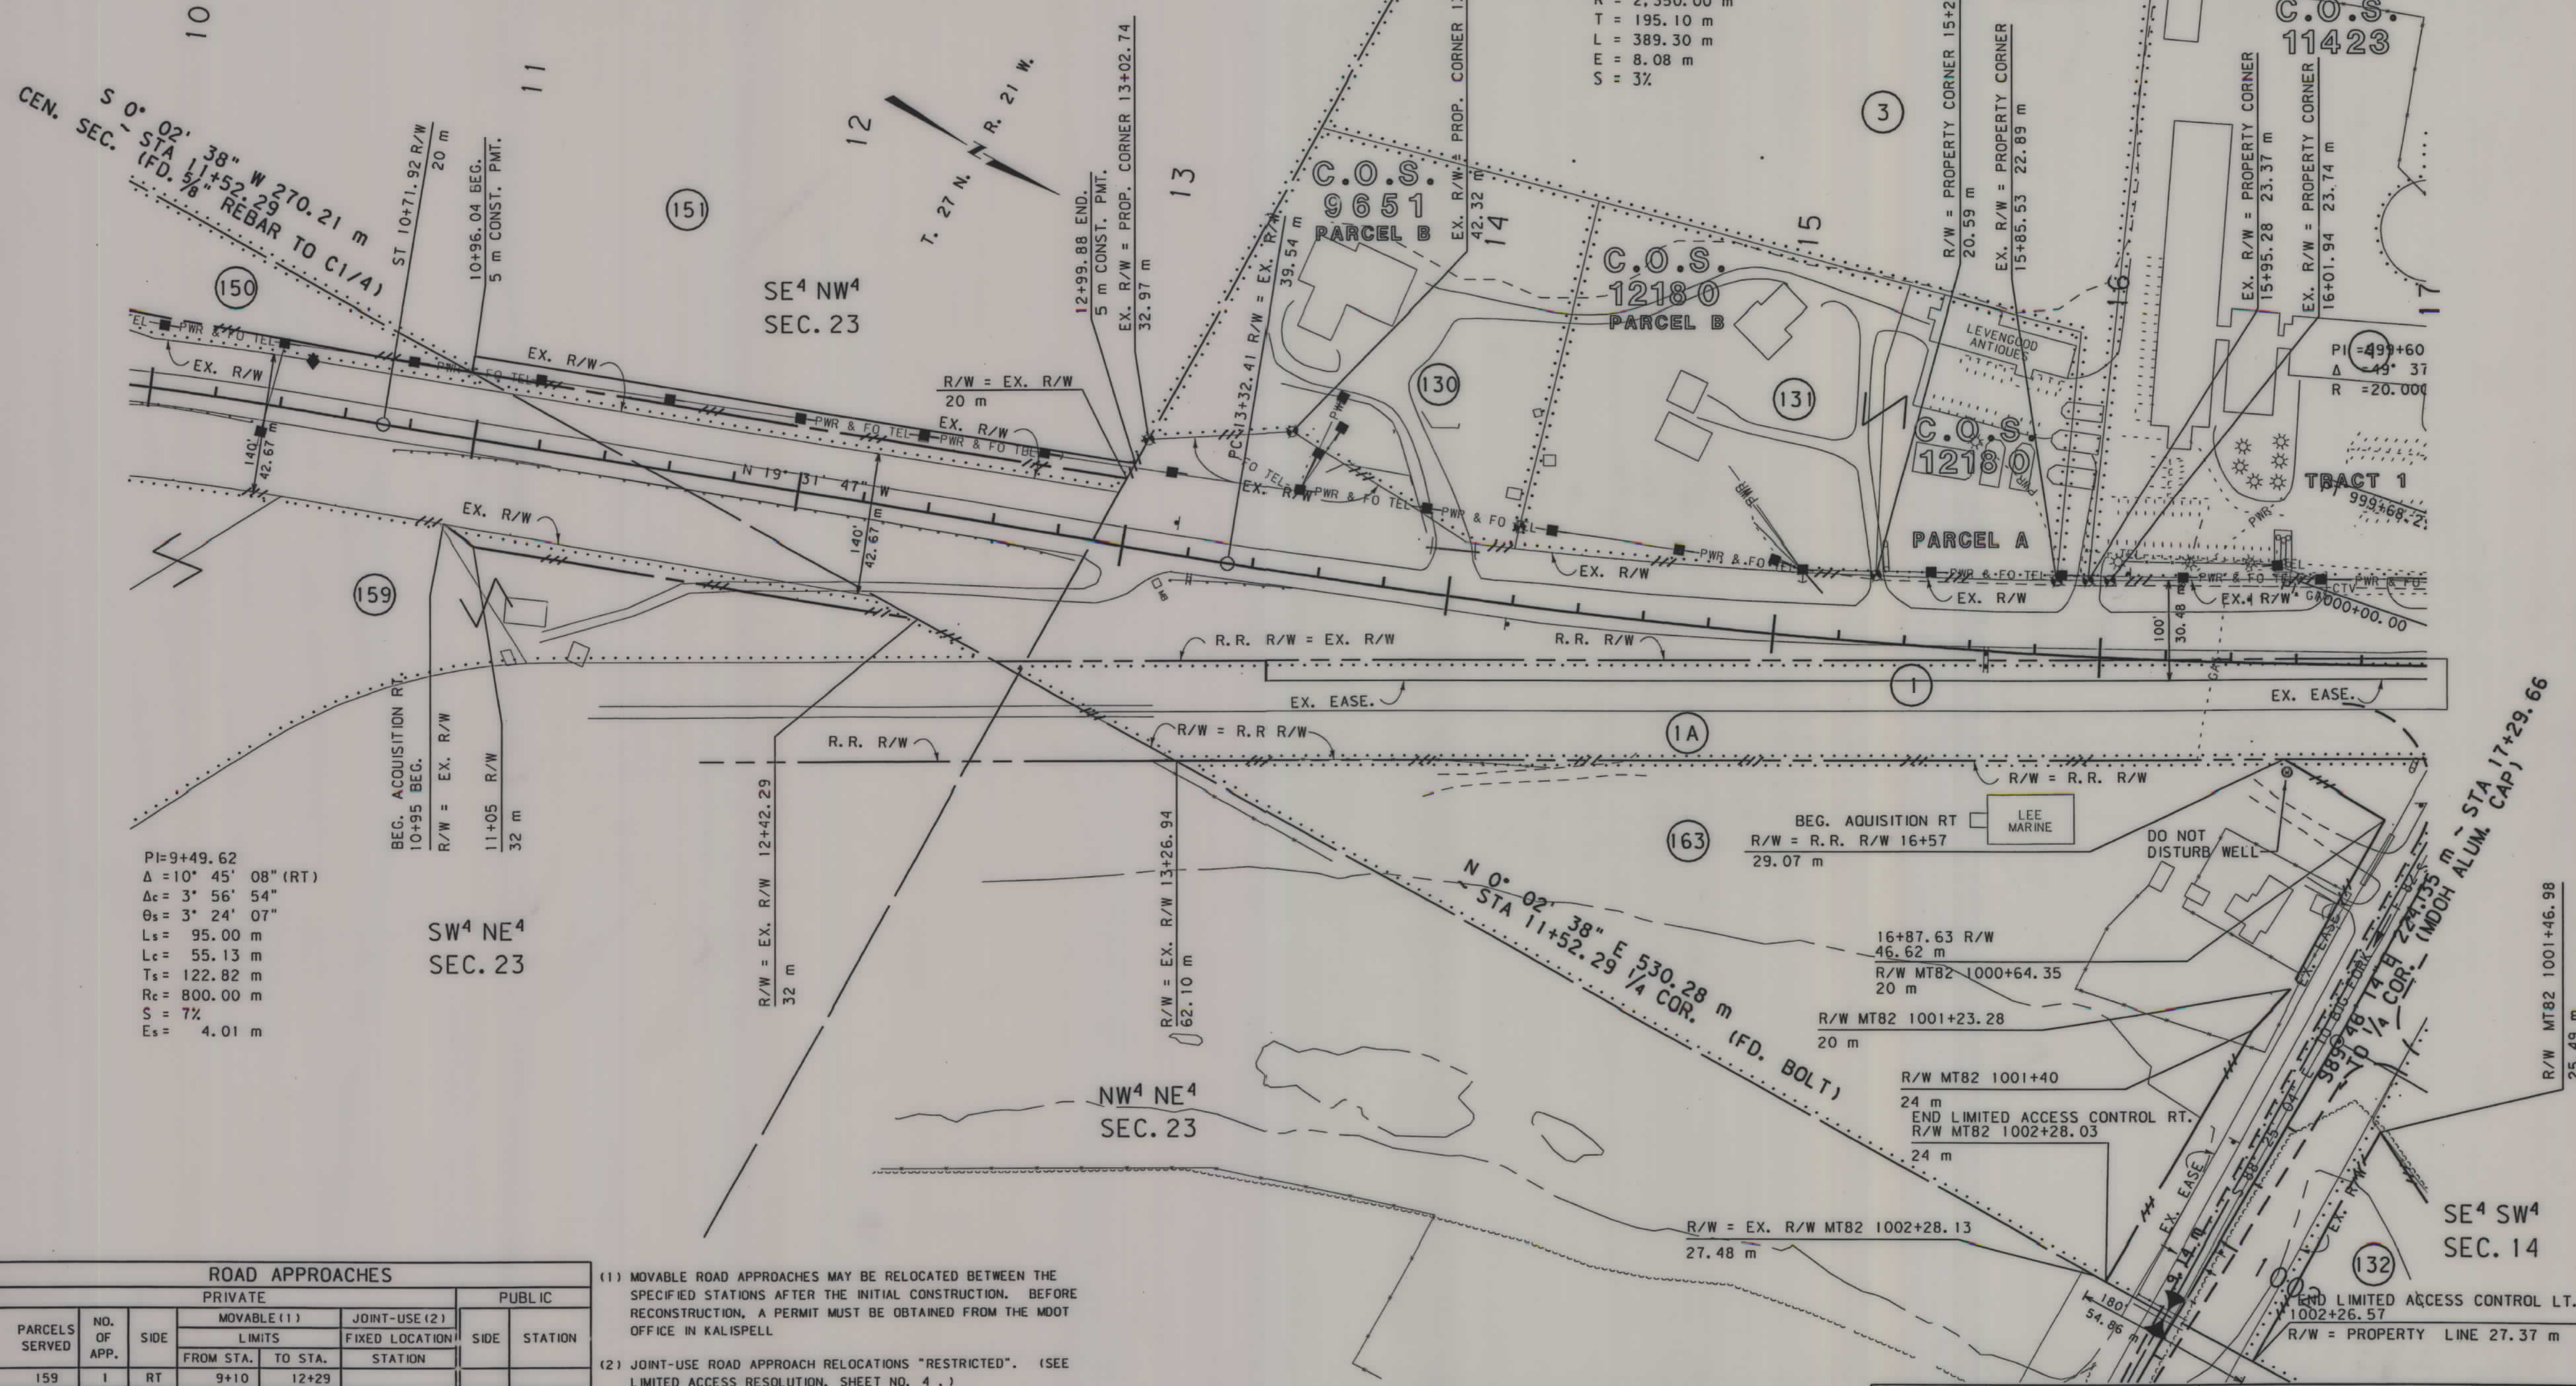

PI=9+49.62
Δ = 10° 45' 08" (RT)
Δc = 3° 56' 54"
Θs = 3° 24' 07"
Ls = 95.00 m
Lc = 55.13 m
Ts = 122.82 m
Rc = 800.00 m
S = 7%
Es = 4.01 m

SW⁴ NE⁴
SEC. 23

NW⁴ NE⁴
SEC. 23

SE⁴ SW⁴
SEC. 14


ROAD APPROACHES						
PARCELS SERVED	NO. OF APP.	SIDE	PRIVATE		PUBLIC	
			MOVABLE (1)		JOINT-USE (2)	STATION
			LIMITS	FIXED LOCATION		
			FROM STA.	TO STA.	STATION	
159	1	RT	9+10	12+29		
130	1	LT	13+03	14+17		
131	1	LT	14+20	15+85		
3 & 4	1	LT			15+96	
163 (MT82)	2	RT	1000+65	1002+28		
4			SEE SHT	NO. 7		
1			SEE SHT	NO. 16		

- (1) MOVABLE ROAD APPROACHES MAY BE RELOCATED BETWEEN THE SPECIFIED STATIONS AFTER THE INITIAL CONSTRUCTION. BEFORE RECONSTRUCTION, A PERMIT MUST BE OBTAINED FROM THE MDT OFFICE IN KALISPELL
- (2) JOINT-USE ROAD APPROACH RELOCATIONS "RESTRICTED". (SEE LIMITED ACCESS RESOLUTION, SHEET NO. 4.)

- NOTES: 1. ALL MEASUREMENTS ARE METRIC EXCEPT AS NOTED
2. THE PROPOSED R/W LINE WHERE A SPIRAL CURVE TRANSITION IS USED IS A CHORD RATHER THAN A CONCENTRIC CURVE.
3. THE ENGLISH AREAS ARE FOR INFORMATIONAL PURPOSES ONLY.

BACKSLOPE LIMITS INCLUDE ROUNDING			
CONSTRUCTION LIMITS:			
	CUT SECTION	TOE OF FILL	DITCH BOTTOM
FHWA/DOT APPROVAL 2-15-91 R.R. ONLY	4-29-92		
MAP REVISED	3-4-98	3-30-98	5-1-98
	5-29-98	6-23-98	7-16-98
	8-17-98	9-25-98	11-19-98
			1-21-99

MONTANA DEPARTMENT OF TRANSPORTATION	
RIGHT OF WAY PLAN	
FLATHEAD COUNTY	
SCALE 1:1000	
0	50M 100M

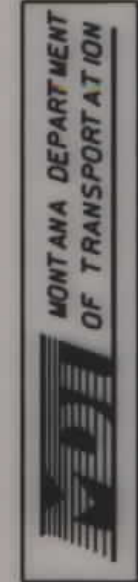

1012SK2 ROW

RDROW

06:35:06
13 DEC 2000
U3954

MONTANA
CADD

3
1

... 10 12sk2. row


PI = 15+27.51
Δ = 9° 29' 30" (LT)
R = 2,350.00 m
T = 195.10 m
L = 389.30 m
E = 8.08 m
S = 3%

SEE SHEET NO. 2-3 FOR OWNERSHIP NAMES, ADDRESSES, AREAS, ETC.

STATE	RIGHT OF WAY ID.	SHEET NO.	TOTAL SHEETS
MONTANA	STPP-F 5-3(39)104	7	43

PROJECT NUMBER 1012-039

SOMERS - KALISPELL
(SOMERS - ASHLEY CREEK - SECTION)

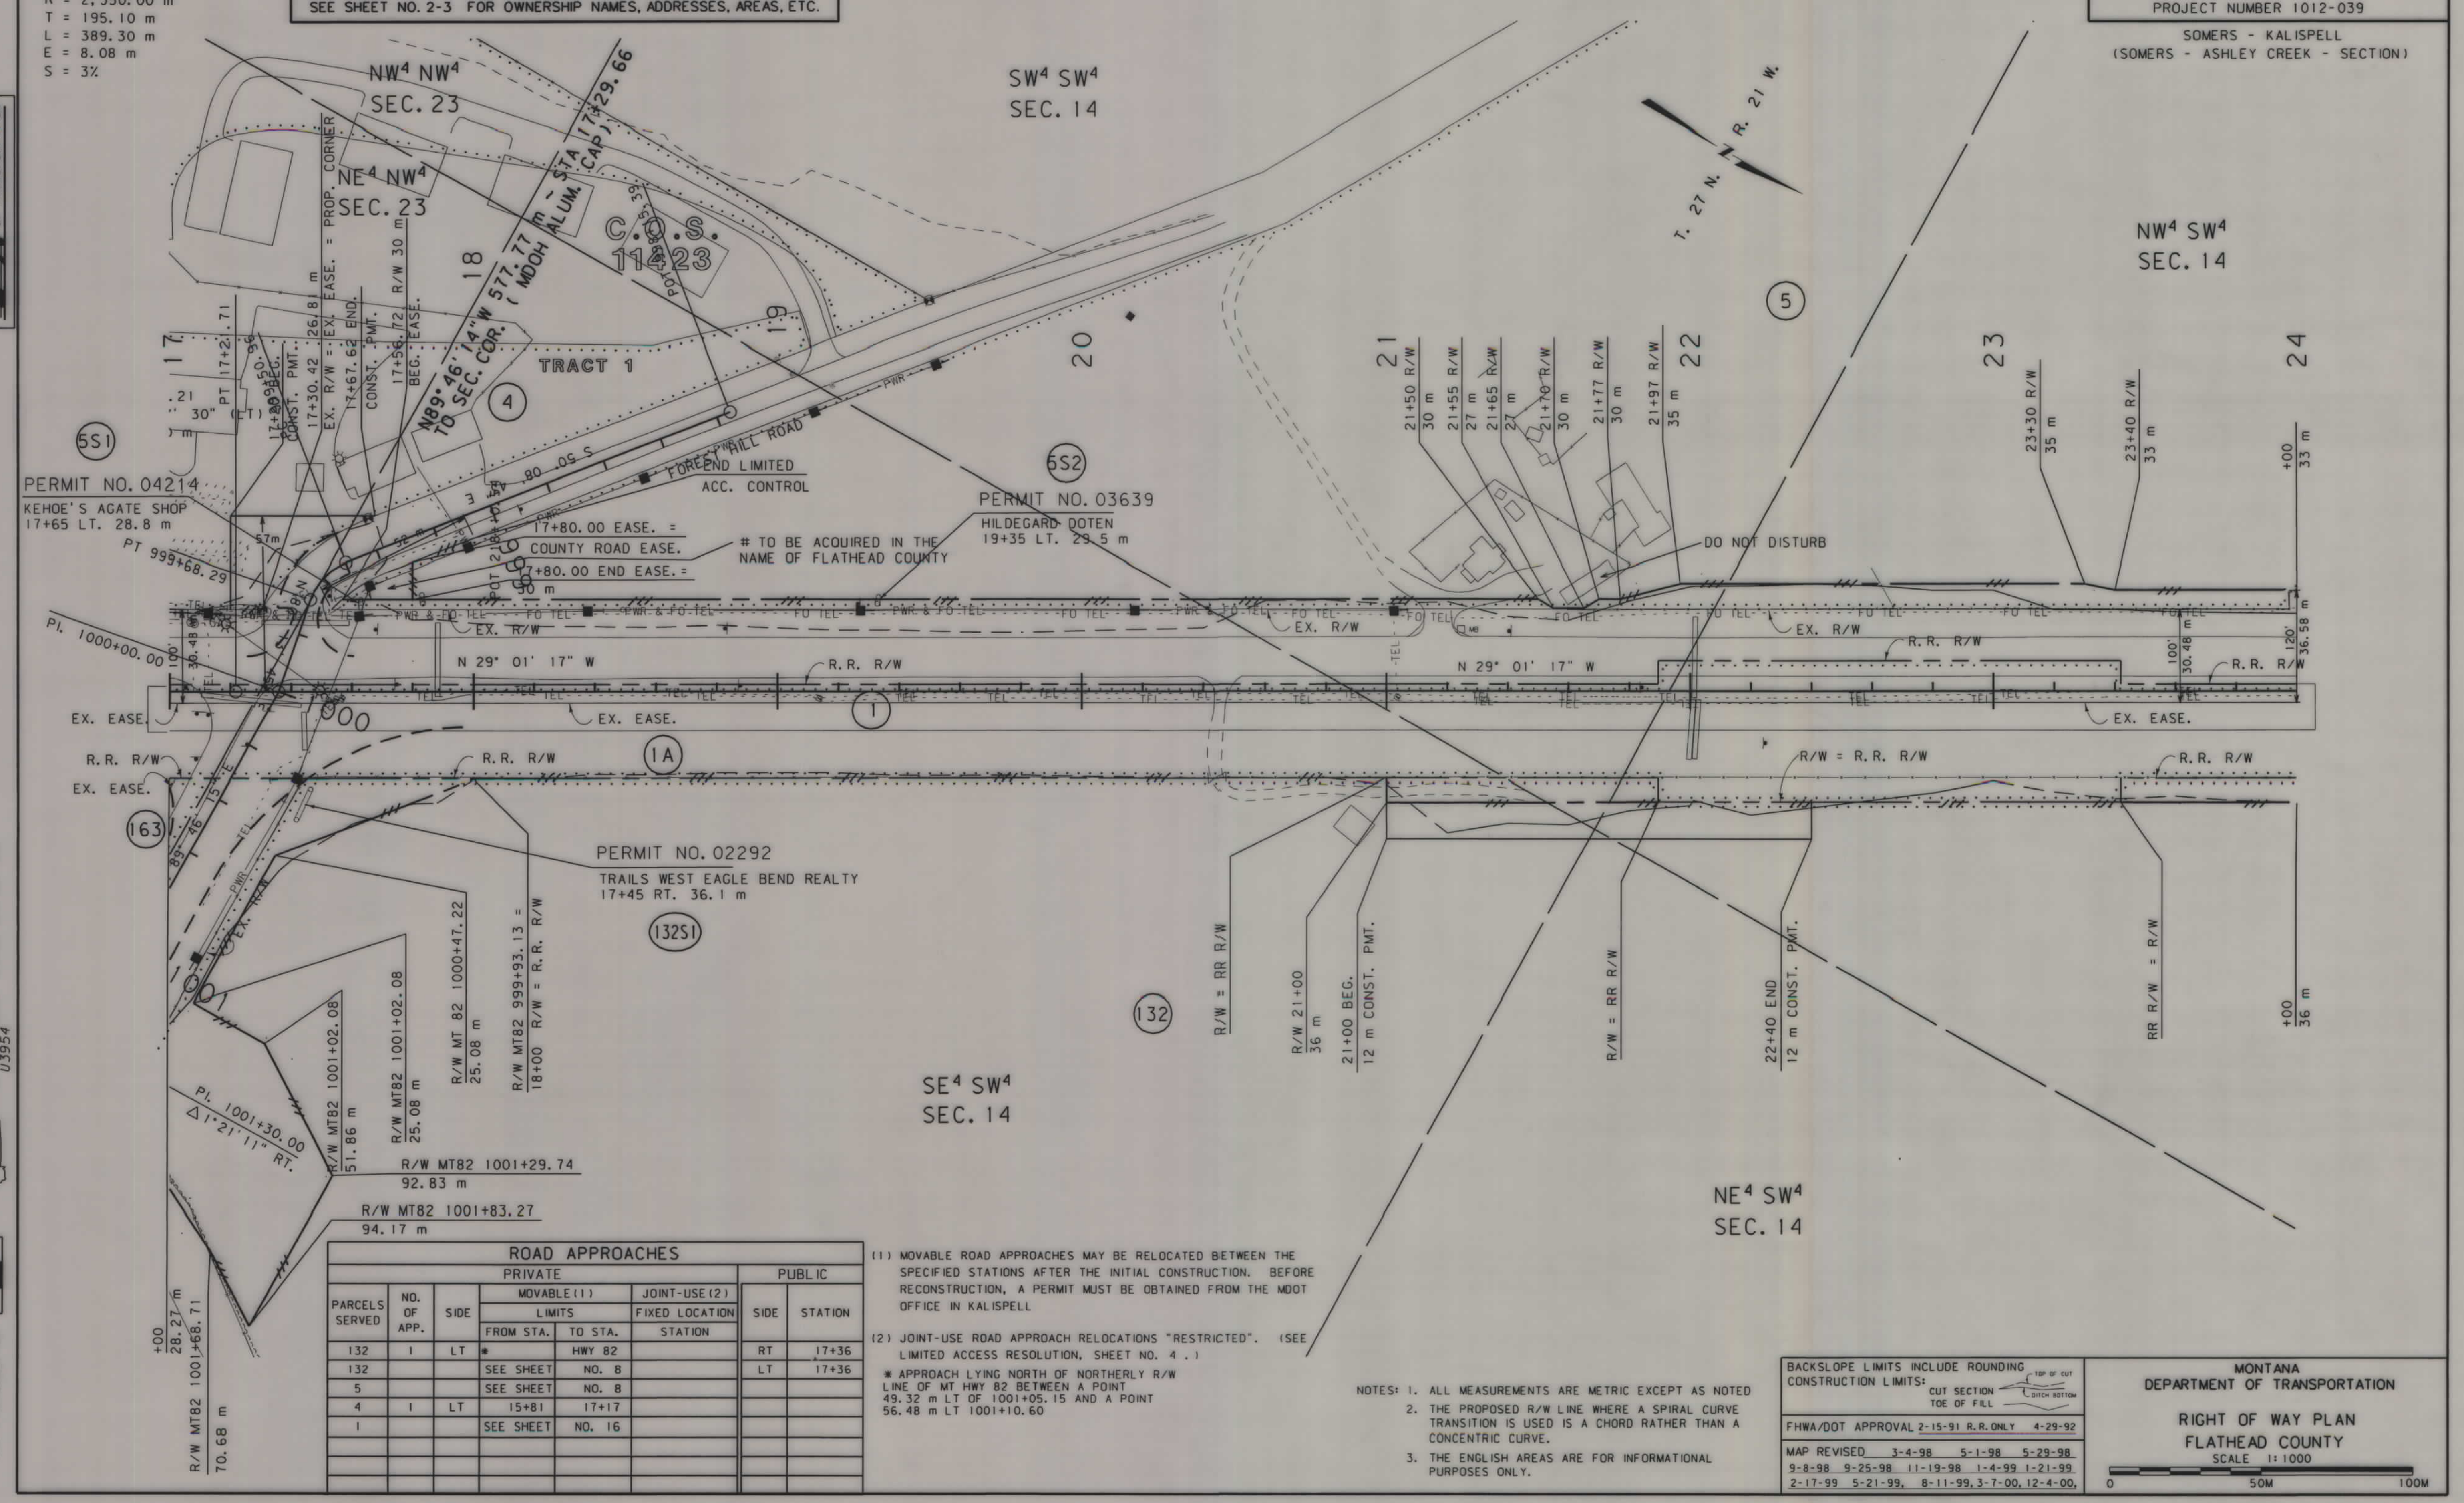

ROAD APPROACHES					
PRIVATE			PUBLIC		
PARCELS SERVED	NO. OF APP.	SIDE	MOVABLE (1)	JOINT-USE (2)	STATION
			LIMITS	FIXED LOCATION	
			FROM STA.	TO STA.	
132	1	LT	HWY 82		RT 17+36
132			SEE SHEET NO. 8		LT 17+36
5			SEE SHEET NO. 8		
4	1	LT	15+81	17+17	
1			SEE SHEET NO. 16		

(1) MOVABLE ROAD APPROACHES MAY BE RELOCATED BETWEEN THE SPECIFIED STATIONS AFTER THE INITIAL CONSTRUCTION. BEFORE RECONSTRUCTION, A PERMIT MUST BE OBTAINED FROM THE MOOT OFFICE IN KALISPELL.

(2) JOINT-USE ROAD APPROACH RELOCATIONS "RESTRICTED". (SEE LIMITED ACCESS RESOLUTION, SHEET NO. 4.)

* APPROACH LYING NORTH OF NORTHERLY R/W LINE OF MT HWY 82 BETWEEN A POINT 49.32 m LT OF 1001+05.15 AND A POINT 56.48 m LT 1001+10.60

- NOTES: 1. ALL MEASUREMENTS ARE METRIC EXCEPT AS NOTED
2. THE PROPOSED R/W LINE WHERE A SPIRAL CURVE TRANSITION IS USED IS A CHORD RATHER THAN A CONCENTRIC CURVE.
3. THE ENGLISH AREAS ARE FOR INFORMATIONAL PURPOSES ONLY.

BACKSLOPE LIMITS INCLUDE ROUNDING
CONSTRUCTION LIMITS:

CUT SECTION
TOE OF FILL

TOP OF CUT
DITCH BOTTOM

FWHA/DOT APPROVAL 2-15-91 R.R. ONLY 4-29-92

MAP REVISED 3-4-98 5-1-98 5-29-98
9-8-98 9-25-98 11-19-98 1-4-99 1-21-99
2-17-99 5-21-99 8-11-99 3-7-00 12-4-00

MONTANA
DEPARTMENT OF TRANSPORTATION


RIGHT OF WAY PLAN
FLATHEAD COUNTY
SCALE 1:1000

0 50M 100M


STATE	RIGHT OF WAY ID.	SHEET NO.	TOTAL SHEETS
MONTANA	STPP-F 5-3(39)104	8	43

PROJECT NUMBER 1012-039

SOMERS - KALISPELL
(SOMERS - ASHLEY CREEK - SECTION)

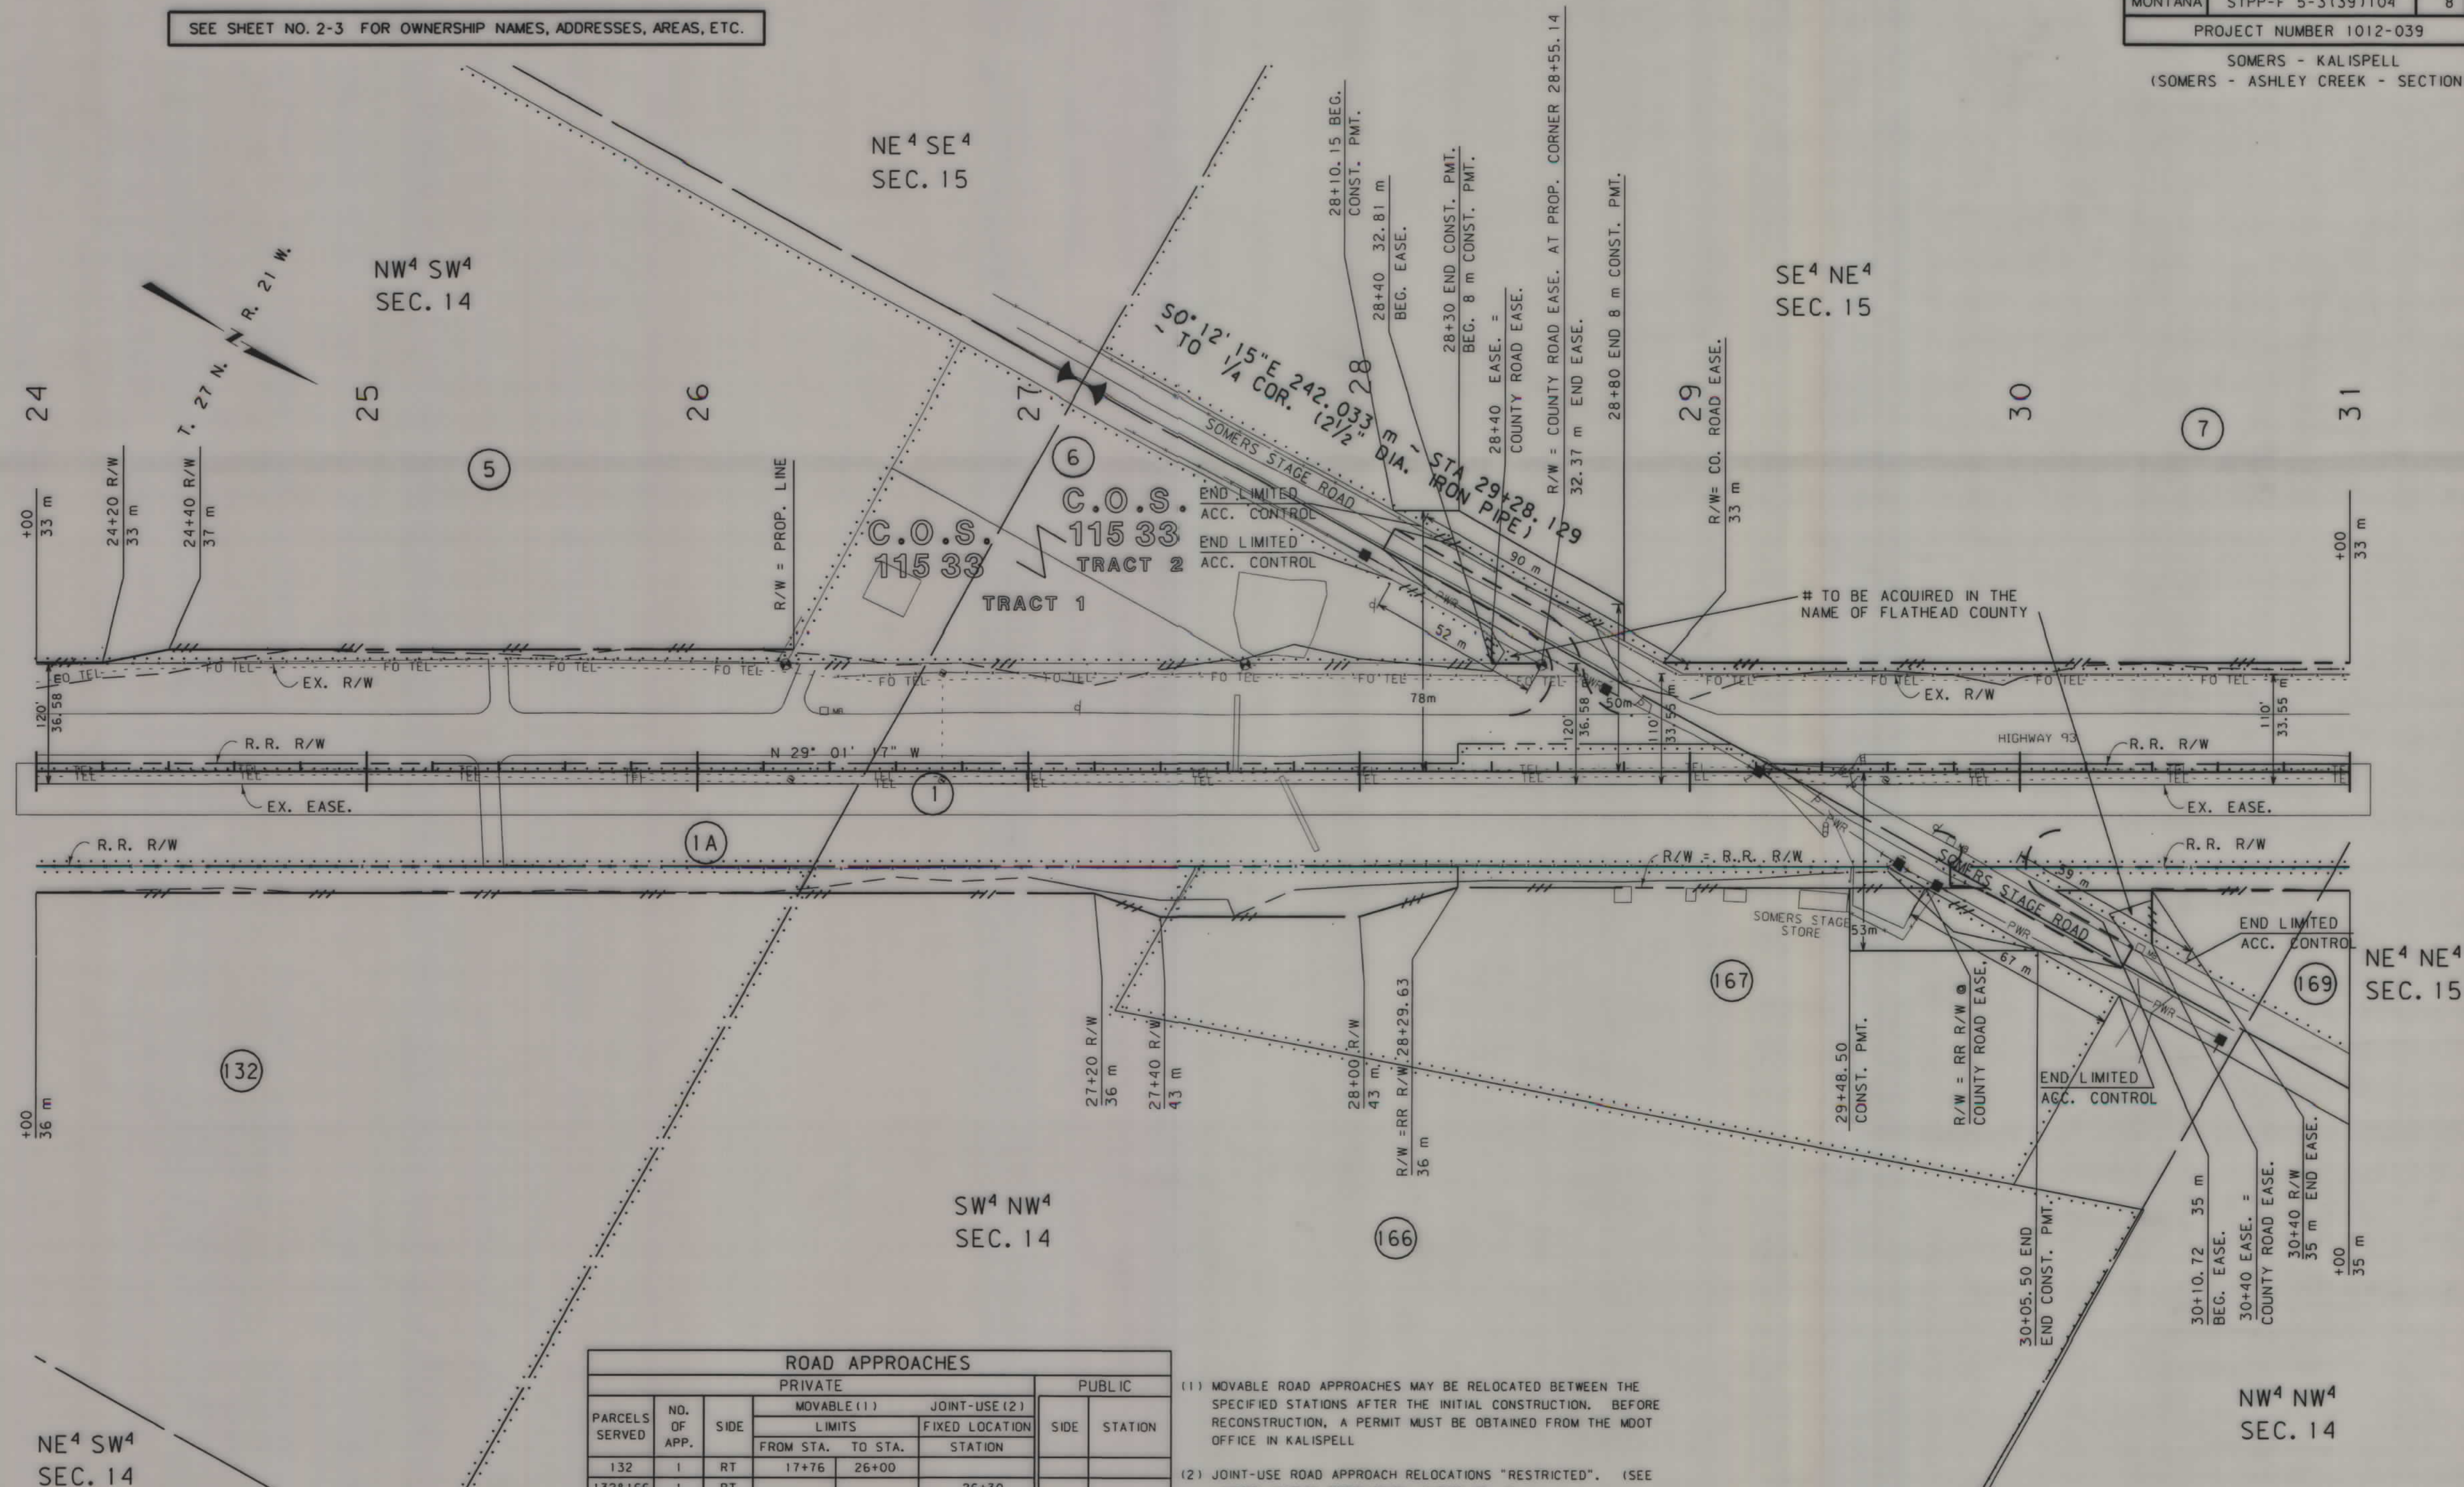

SEE SHEET NO. 2-3 FOR OWNERSHIP NAMES, ADDRESSES, AREAS, ETC.

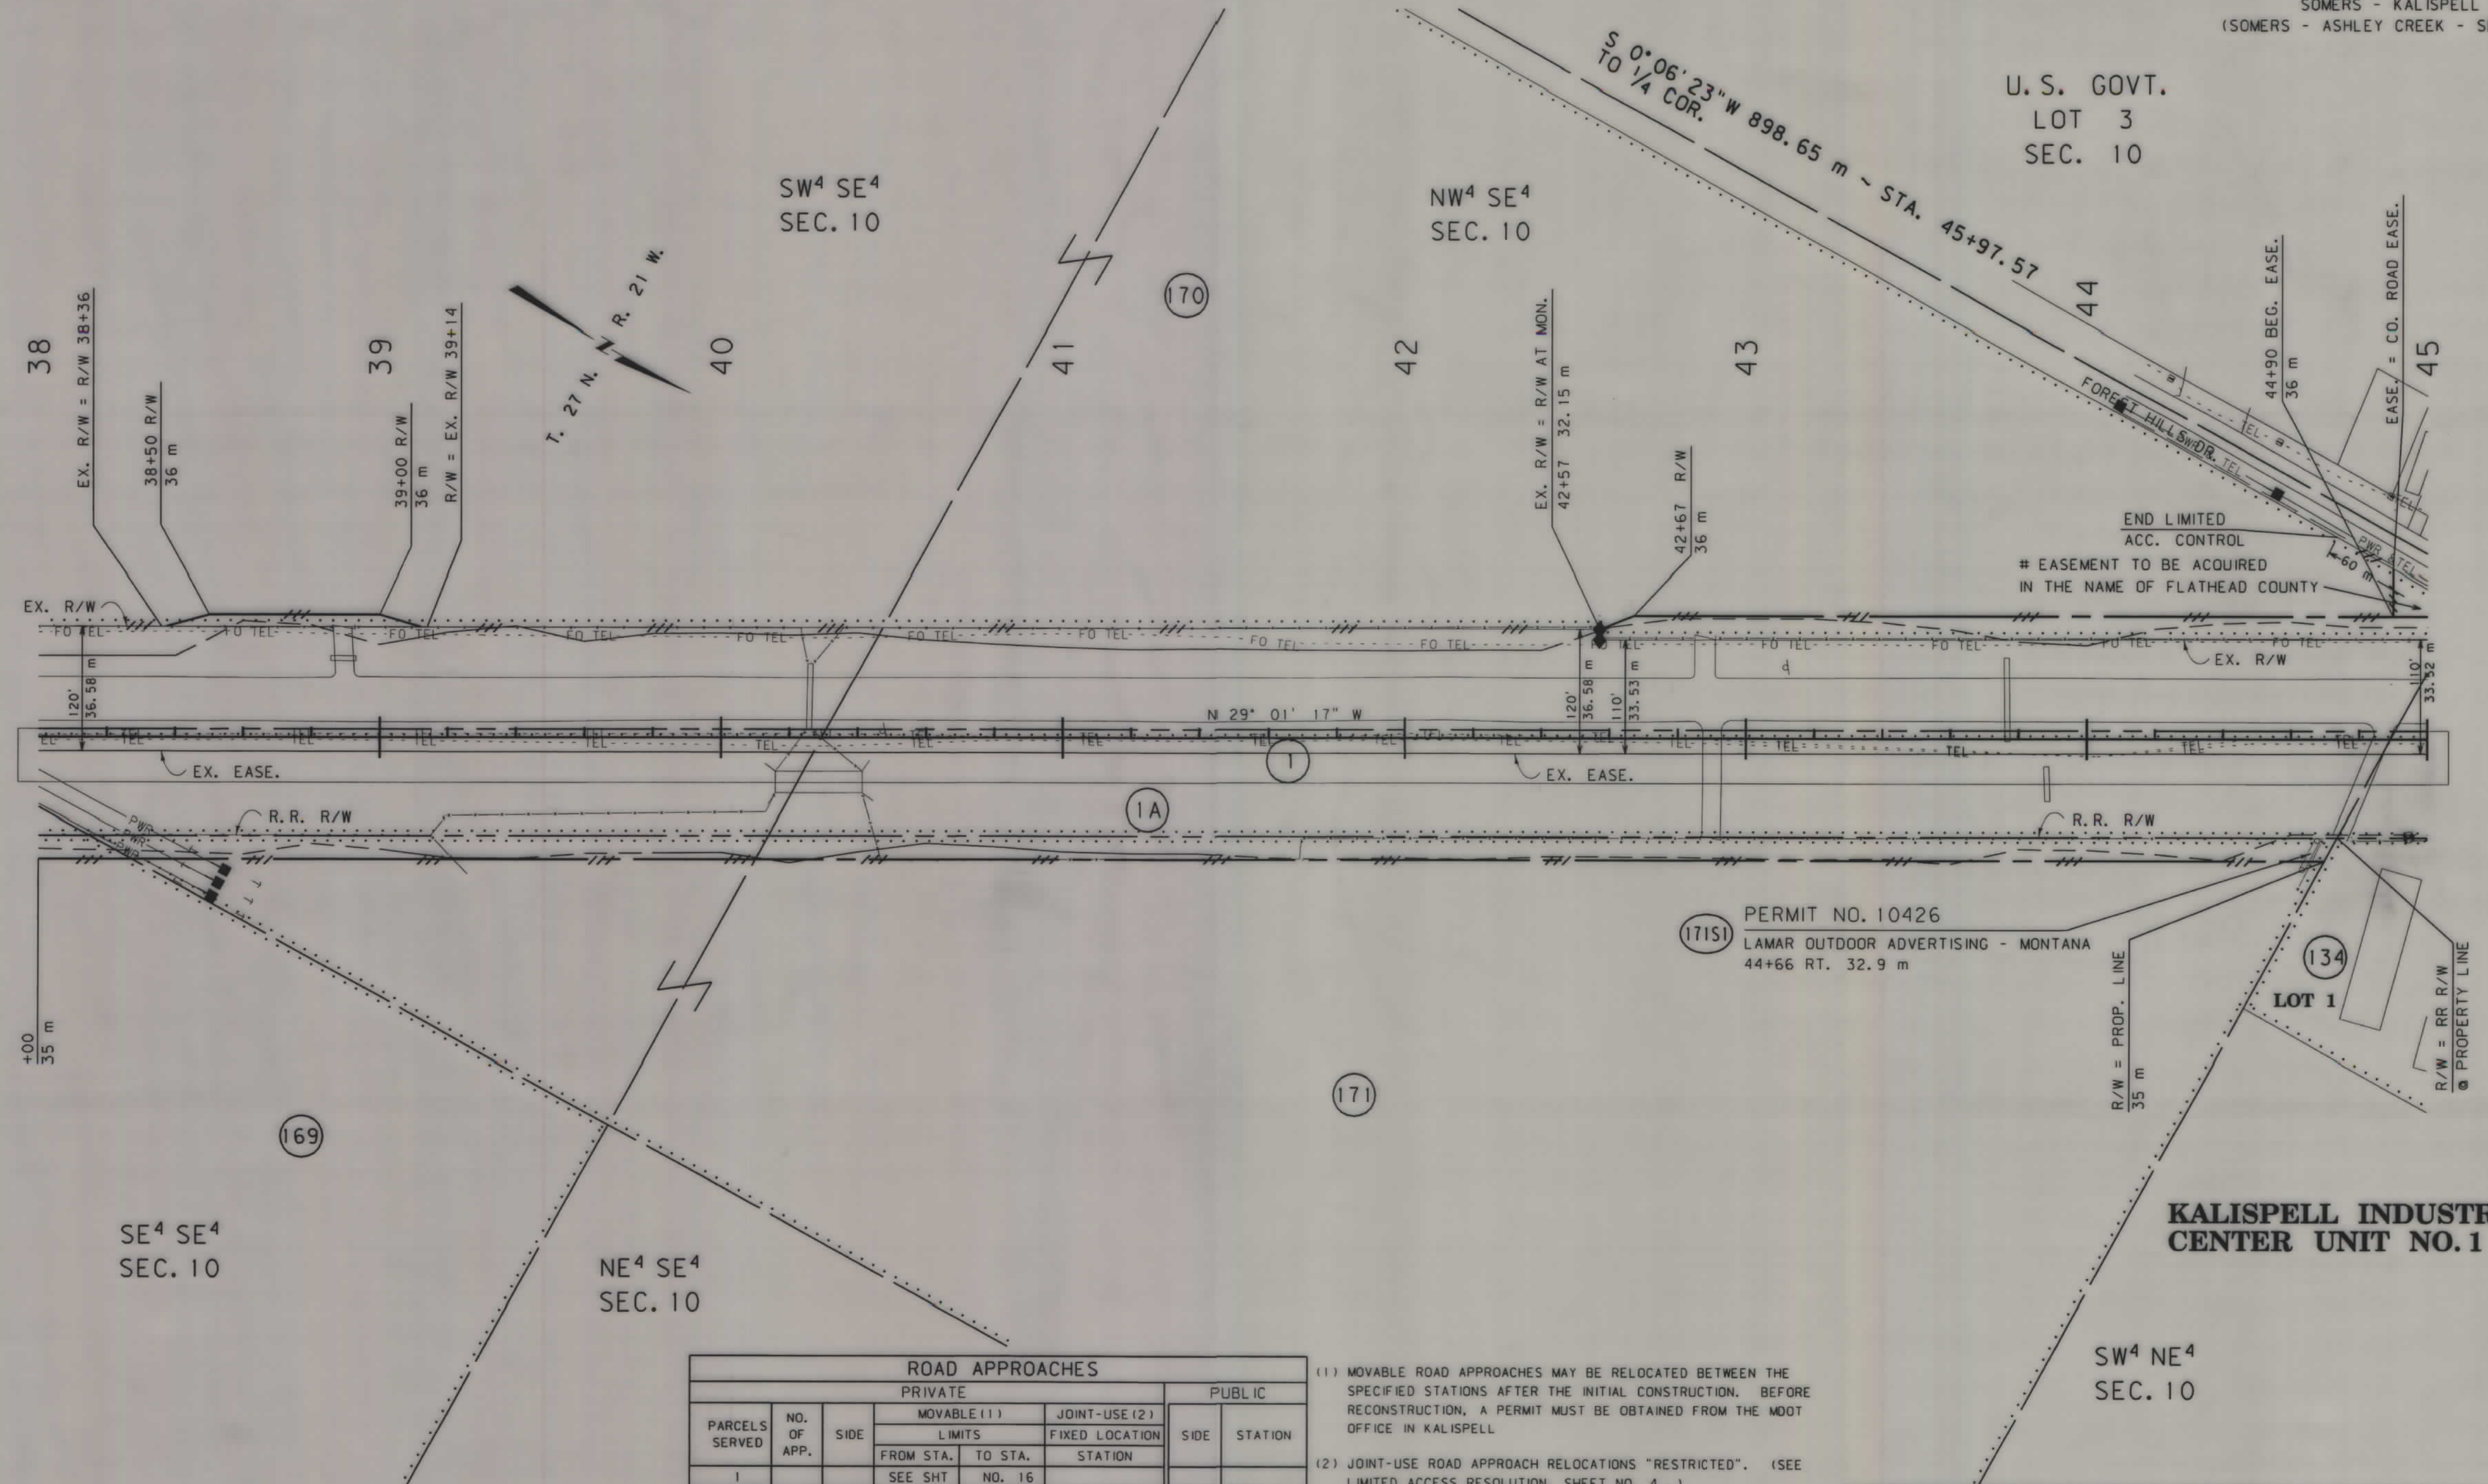

ROAD APPROACHES						
PRIVATE					PUBLIC	
PARCELS SERVED	NO. OF APP.	SIDE	MOVABLE (1)		JOINT-USE (2)	
			LIMITS		FIXED LOCATION	
			FROM STA.	TO STA.	STATION	
1			SEE SHT	NO. 16		
169	1	RT	30+19	38+28		
171	1	RT	38+28	44+58		
170	2	LT	37+25	44+75		

(1) MOVABLE ROAD APPROACHES MAY BE RELOCATED BETWEEN THE SPECIFIED STATIONS AFTER THE INITIAL CONSTRUCTION. BEFORE RECONSTRUCTION, A PERMIT MUST BE OBTAINED FROM THE MDT OFFICE IN KALISPELL.

(2) JOINT-USE ROAD APPROACH RELOCATIONS "RESTRICTED". (SEE LIMITED ACCESS RESOLUTION, SHEET NO. 4.)

NOTES: 1. ALL MEASUREMENTS ARE METRIC EXCEPT AS NOTED

2. THE PROPOSED R/W LINE WHERE A SPIRAL CURVE TRANSITION IS USED IS A CHORD RATHER THAN A CONCENTRIC CURVE.

3. THE ENGLISH AREAS ARE FOR INFORMATIONAL PURPOSES ONLY.

BACKSLOPE LIMITS INCLUDE ROUNDING
CONSTRUCTION LIMITS:

CUT SECTION
TOE OF FILL

TOP OF CUT
DITCH BOTTOM

FWHA/DOT APPROVAL 2-15-91 R.R. ONLY 4-29-92

MAP REVISED 3-4-98 3-30-98 5-1-98

5-29-98 6-23-98 7-24-98 8-17-98

11-19-98 12-23-98 2-1-99 5-21-99


MONTANA
DEPARTMENT OF TRANSPORTATION

RIGHT OF WAY PLAN
FLATHEAD COUNTY

SCALE 1" = 1000'

A horizontal graphic scale bar with alternating black and white segments. It is marked with "0" at the left end, "50M" in the middle, and "100M" at the right end.

STATE	RIGHT OF WAY ID.	SHEET NO.	TOTAL SHEETS
MONTANA	STPP-F 5-3(39)104	11	43
PROJECT NUMBER 1012-039			
SOMERS - KALISPELL (SOMERS - ASHLEY CREEK - SECTION)			

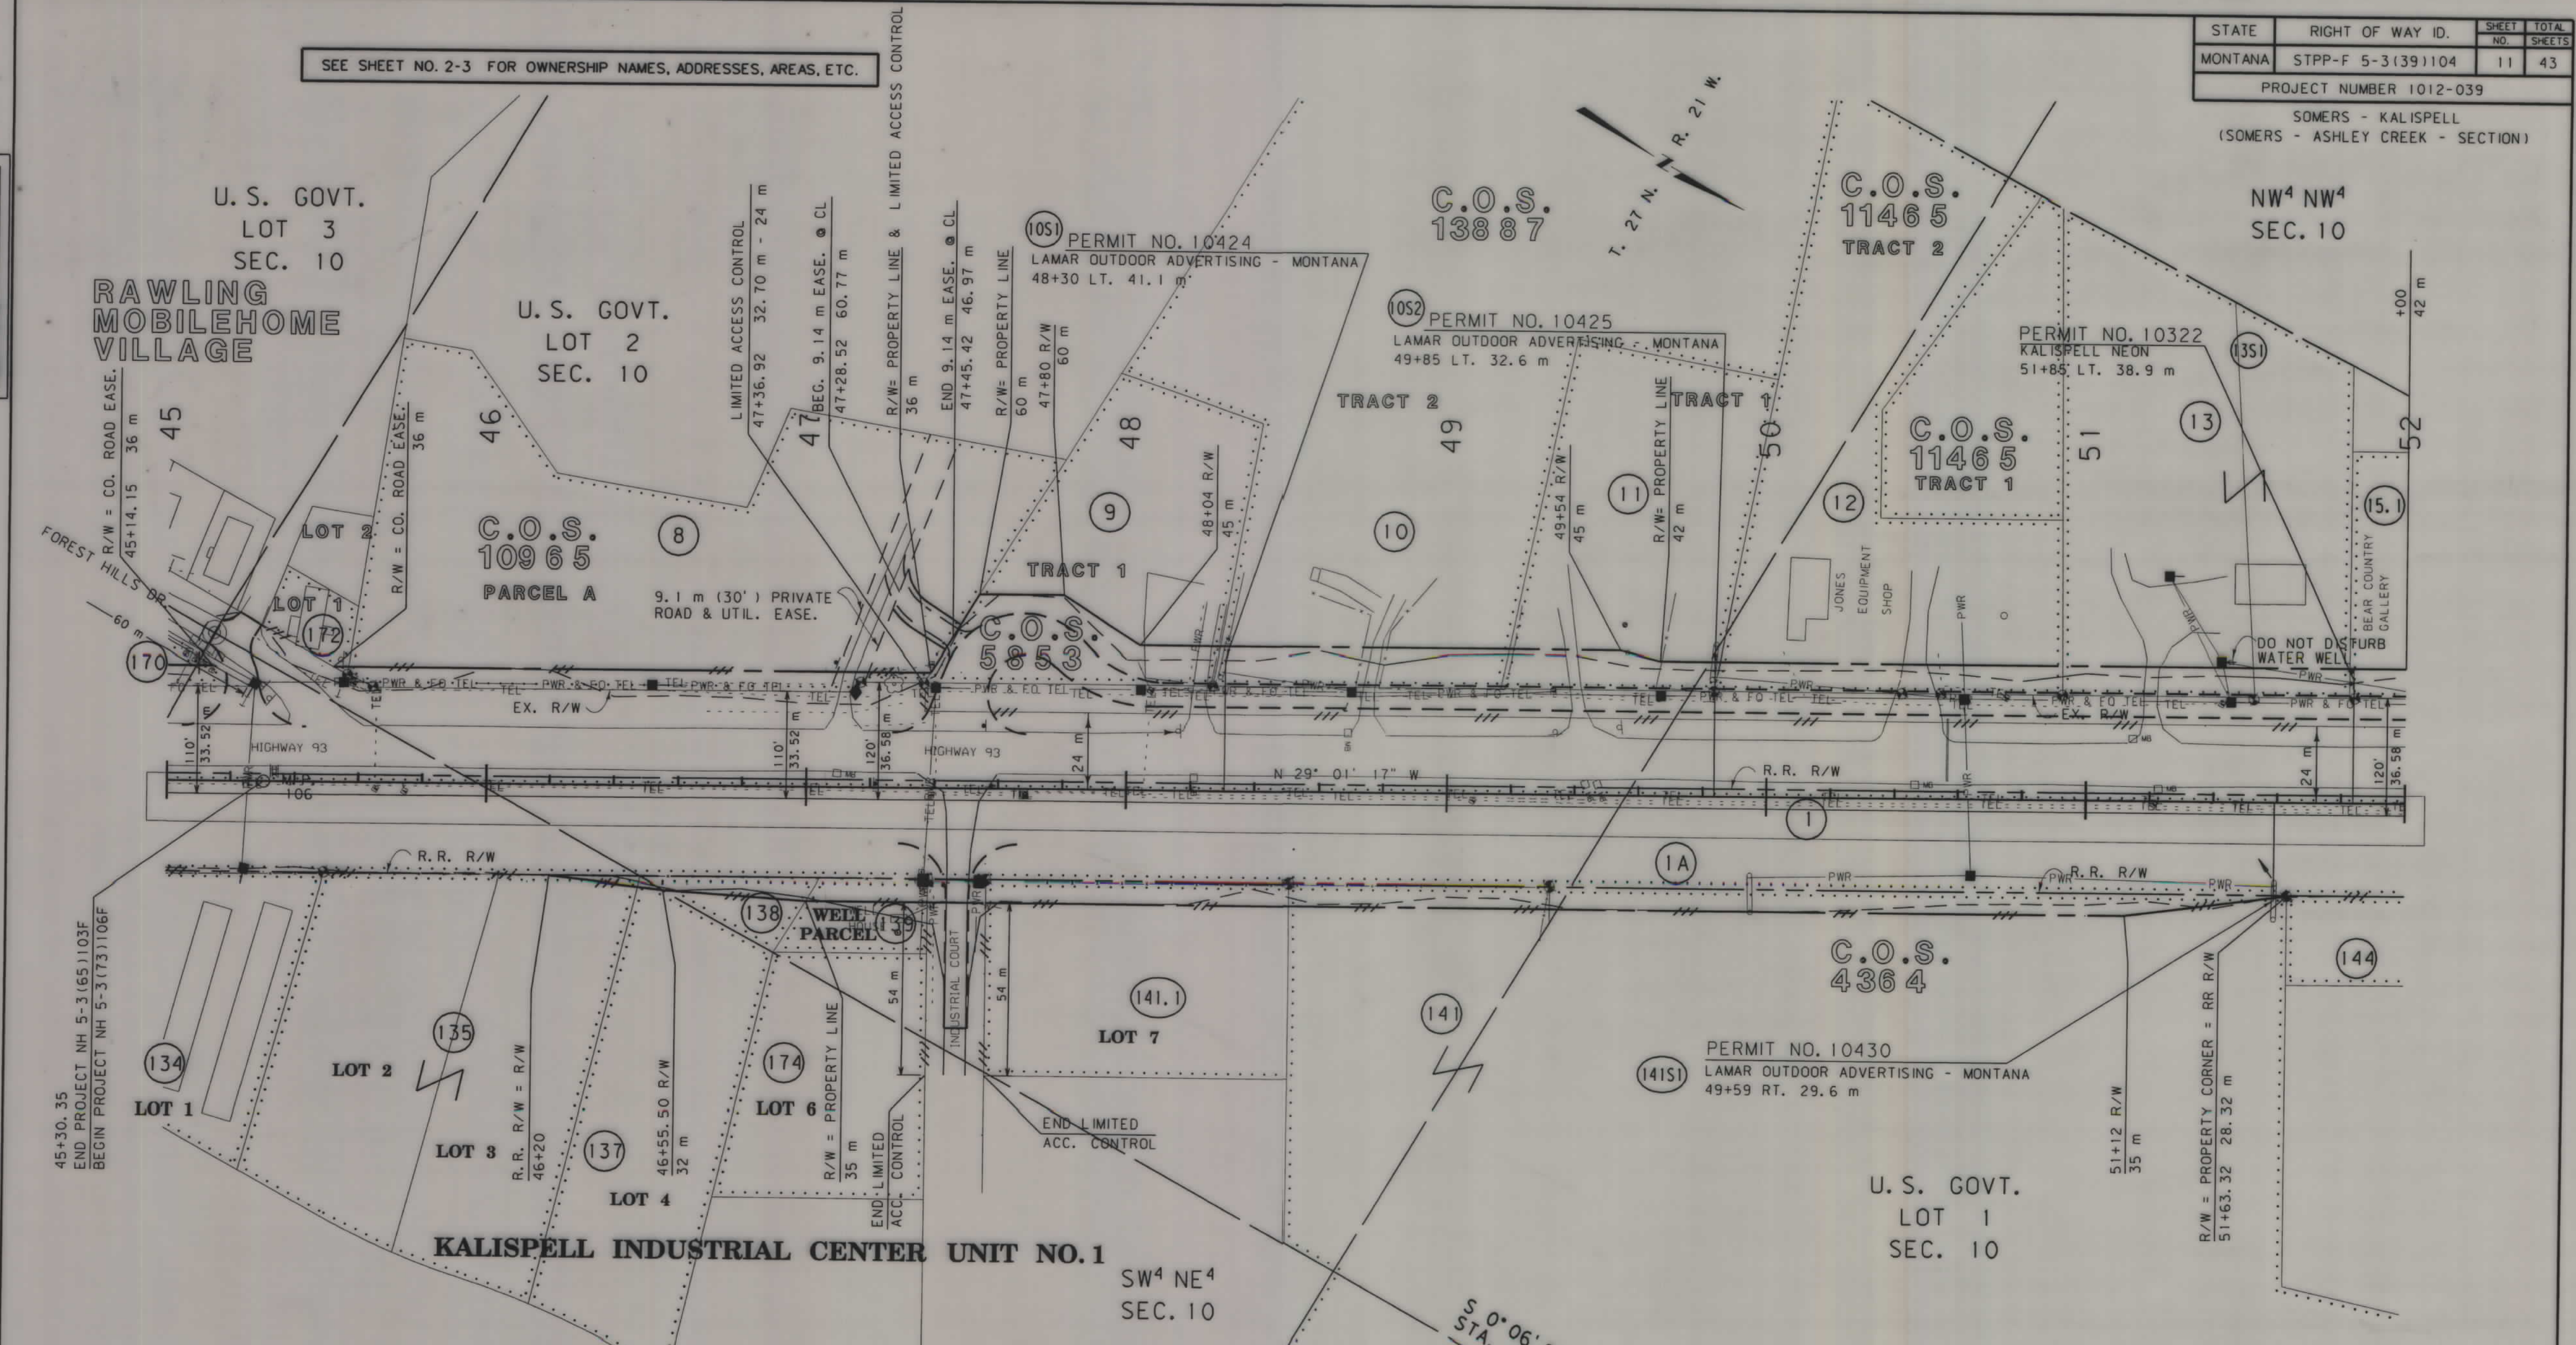

ROAD APPROACHES					
PRIVATE			PUBLIC		
PARCELS SERVED	NO. OF APP.	SIDE	MOVABLE (1)		STATION
			LIMITS	JOINT-USE (2)	
			FROM STA.	TO STA.	
8				#47+45	
141	1	RT	48+53	51+60	
1			SEE SHT	NO. 16	
174	1	RT		#	

(1) MOVABLE ROAD APPROACHES MAY BE RELOCATED BETWEEN THE SPECIFIED STATIONS AFTER THE INITIAL CONSTRUCTION. BEFORE RECONSTRUCTION, A PERMIT MUST BE OBTAINED FROM THE MDT OFFICE IN KALISPELL

(2) JOINT-USE ROAD APPROACH RELOCATIONS "RESTRICTED". (SEE LIMITED ACCESS RESOLUTION, SHEET NO. 4.)

* APPROACH MEASURED (46.97 m) FROM CENTERLINE OF MAINLINE TO CENTERLINE OF APPROACH

o RIGHT IN & RIGHT OUT APPROACH

FROM 52 m TO 89 m EAST OF CL ON SOUTH R/W LINE OF INDUSTRIAL COURT



NOTES: 1. ALL MEASUREMENTS ARE METRIC EXCEPT AS NOTED

2. THE PROPOSED R/W LINE WHERE A SPIRAL CURVE TRANSITION IS USED IS A CHORD RATHER THAN A CONCENTRIC CURVE.

3. THE ENGLISH AREAS ARE FOR INFORMATIONAL PURPOSES ONLY.

BACKSLOPE LIMITS INCLUDE ROUNDING	TOP OF CUT
CONSTRUCTION LIMITS:	CUT SECTION
	TOE OF FILL
FHWA/DOT APPROVAL 2-15-91 R.R. ONLY	4-29-92
MAP REVISED	10-01-91 12-26-91 11-26-91
5-1-98	5-29-98 6-23-98 7-16-98 7-24-98 9-1-98
9-8-98	9-25-98 10-29-98 11-19-98 12-23-98 1-4-99



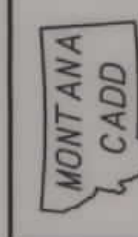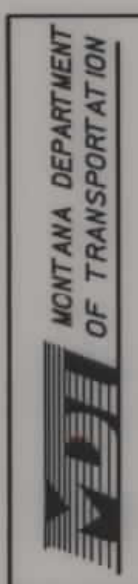


1012SK4 ROW

RDROW

1012SK4 ROW
04/03/02
05:42:01 AM
U3954

SEE SHEET NO. 2-3 FOR OWNERSHIP NAMES, ADDRESSES, AREAS, ETC.

STATE	RIGHT OF WAY ID.	SHEET NO.	TOTAL SHEETS
MONTANA	STPP-F 5-3(39)104	12	43
PROJECT NUMBER 1012-039			
SOMERS - KALISPELL (SOMERS - ASHLEY CREEK - SECTION)			

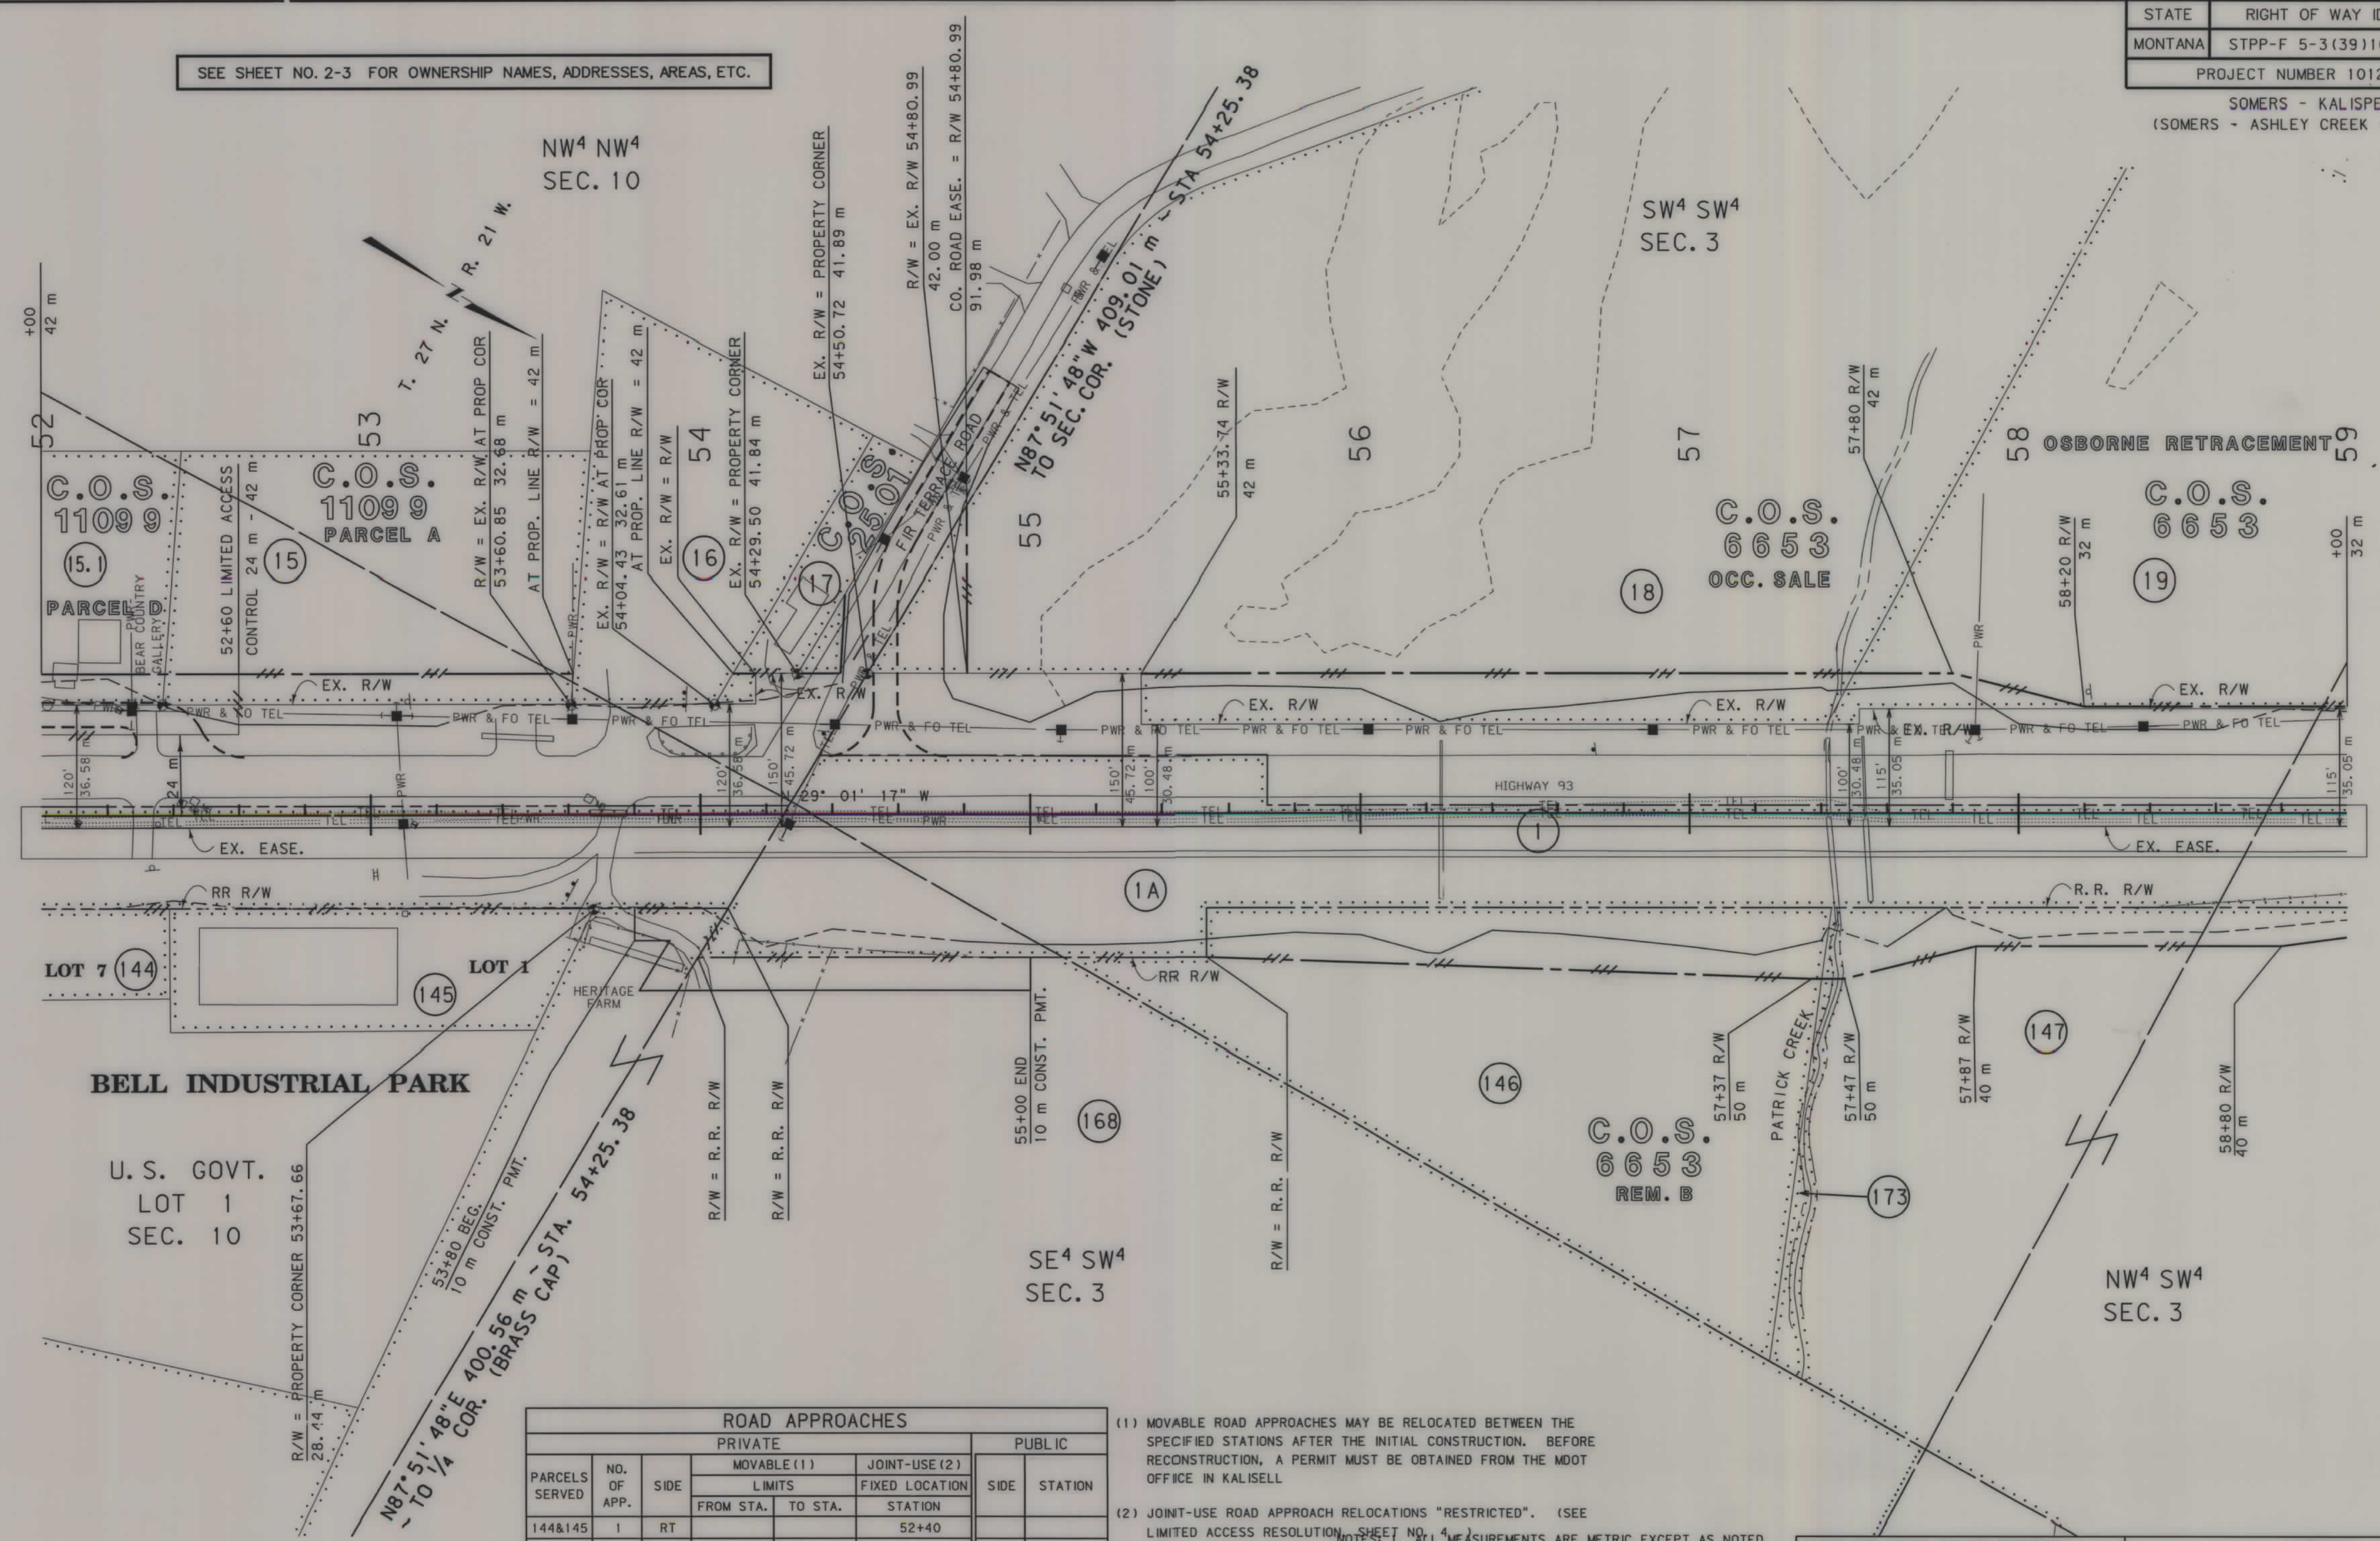

ROAD APPROACHES					
PRIVATE				PUBLIC	
PARCELS SERVED	NO. OF APP.	SIDE	MOVABLE (1)		STATION
			LIMITS	FIXED LOCATION	
			FROM STA.	TO STA.	
144&145	1	RT			52+40
1			SEE SHT	NO. 16	
15&16	1	LT			53+61
16&17	1	LT			54+09
168	1	RT	54+08	55+08	
147	1	RT	57+47	62+40	
149			SEE SHT	NO. 13	

- (1) MOVABLE ROAD APPROACHES MAY BE RELOCATED BETWEEN THE SPECIFIED STATIONS AFTER THE INITIAL CONSTRUCTION. BEFORE RECONSTRUCTION, A PERMIT MUST BE OBTAINED FROM THE MDT OFFICE IN KALISPELL
- (2) JOINT-USE ROAD APPROACH RELOCATIONS "RESTRICTED". (SEE LIMITED ACCESS RESOLUTION, SHEET NO. 4)
- RIGHT IN & RIGHT OUT APPROACH 2. THE PROPOSED R/W LINE WHERE A SPIRAL CURVE TRANSITION IS USED IS A CHORD RATHER THAN A CONCENTRIC CURVE.
3. THE ENGLISH AREAS ARE FOR INFORMATIONAL PURPOSES ONLY.
4. ALL STATIONS AND OFFSETS FOR R/W BREAKS ARE IN REFERENCE TO THE R/W BASELINE.

BACKSLOPE LIMITS INCLUDE ROUNDING			
CONSTRUCTION LIMITS:			
CUT SECTION		TOP OF CUT	
TOE OF FILL		DITCH BOTTOM	
FHWA/DOT APPROVAL 2-15-91 R.R. ONLY 4-29-92			
MAP REVISED	3-4-98	3-30-98	5-1-98
5-18-98	5-29-98	6-23-98	7-16-98
7-24-98	8-7-98	10-6-98	11-19-98
			1-8-99

MONTANA
DEPARTMENT OF TRANSPORTATION

RIGHT OF WAY PLAN
FLATHEAD COUNTY
SCALE 1:1000

0 50M 100M

SEE SHEET NO. 2-3 FOR OWNERSHIP NAMES, ADDRESSES, AREAS, ETC.

STATE	RIGHT OF WAY ID.	SHEET NO.	TOTAL SHEETS
MONTANA	STPP-F 5-3(39)104	13	43

PROJECT NUMBER 1012-039

SOMERS - KALISPELL
(SOMERS - ASHLEY CREEK - SECTION)

U.S. GOVT.
LOT 10
SEC. 4

U.S. GOVT.
LOT 7
SEC. 4

U.S. GOVT.
LOT 12
SEC. 4

SW⁴ SW⁴
SEC. 3


OSBORNE RETRACEMENT

C.O.S.
6653

C.O.S.
11984
TRACT 1

U.S. GOVT.
LOT 9
SEC. 4

C.O.S.
11984
TRACT 2

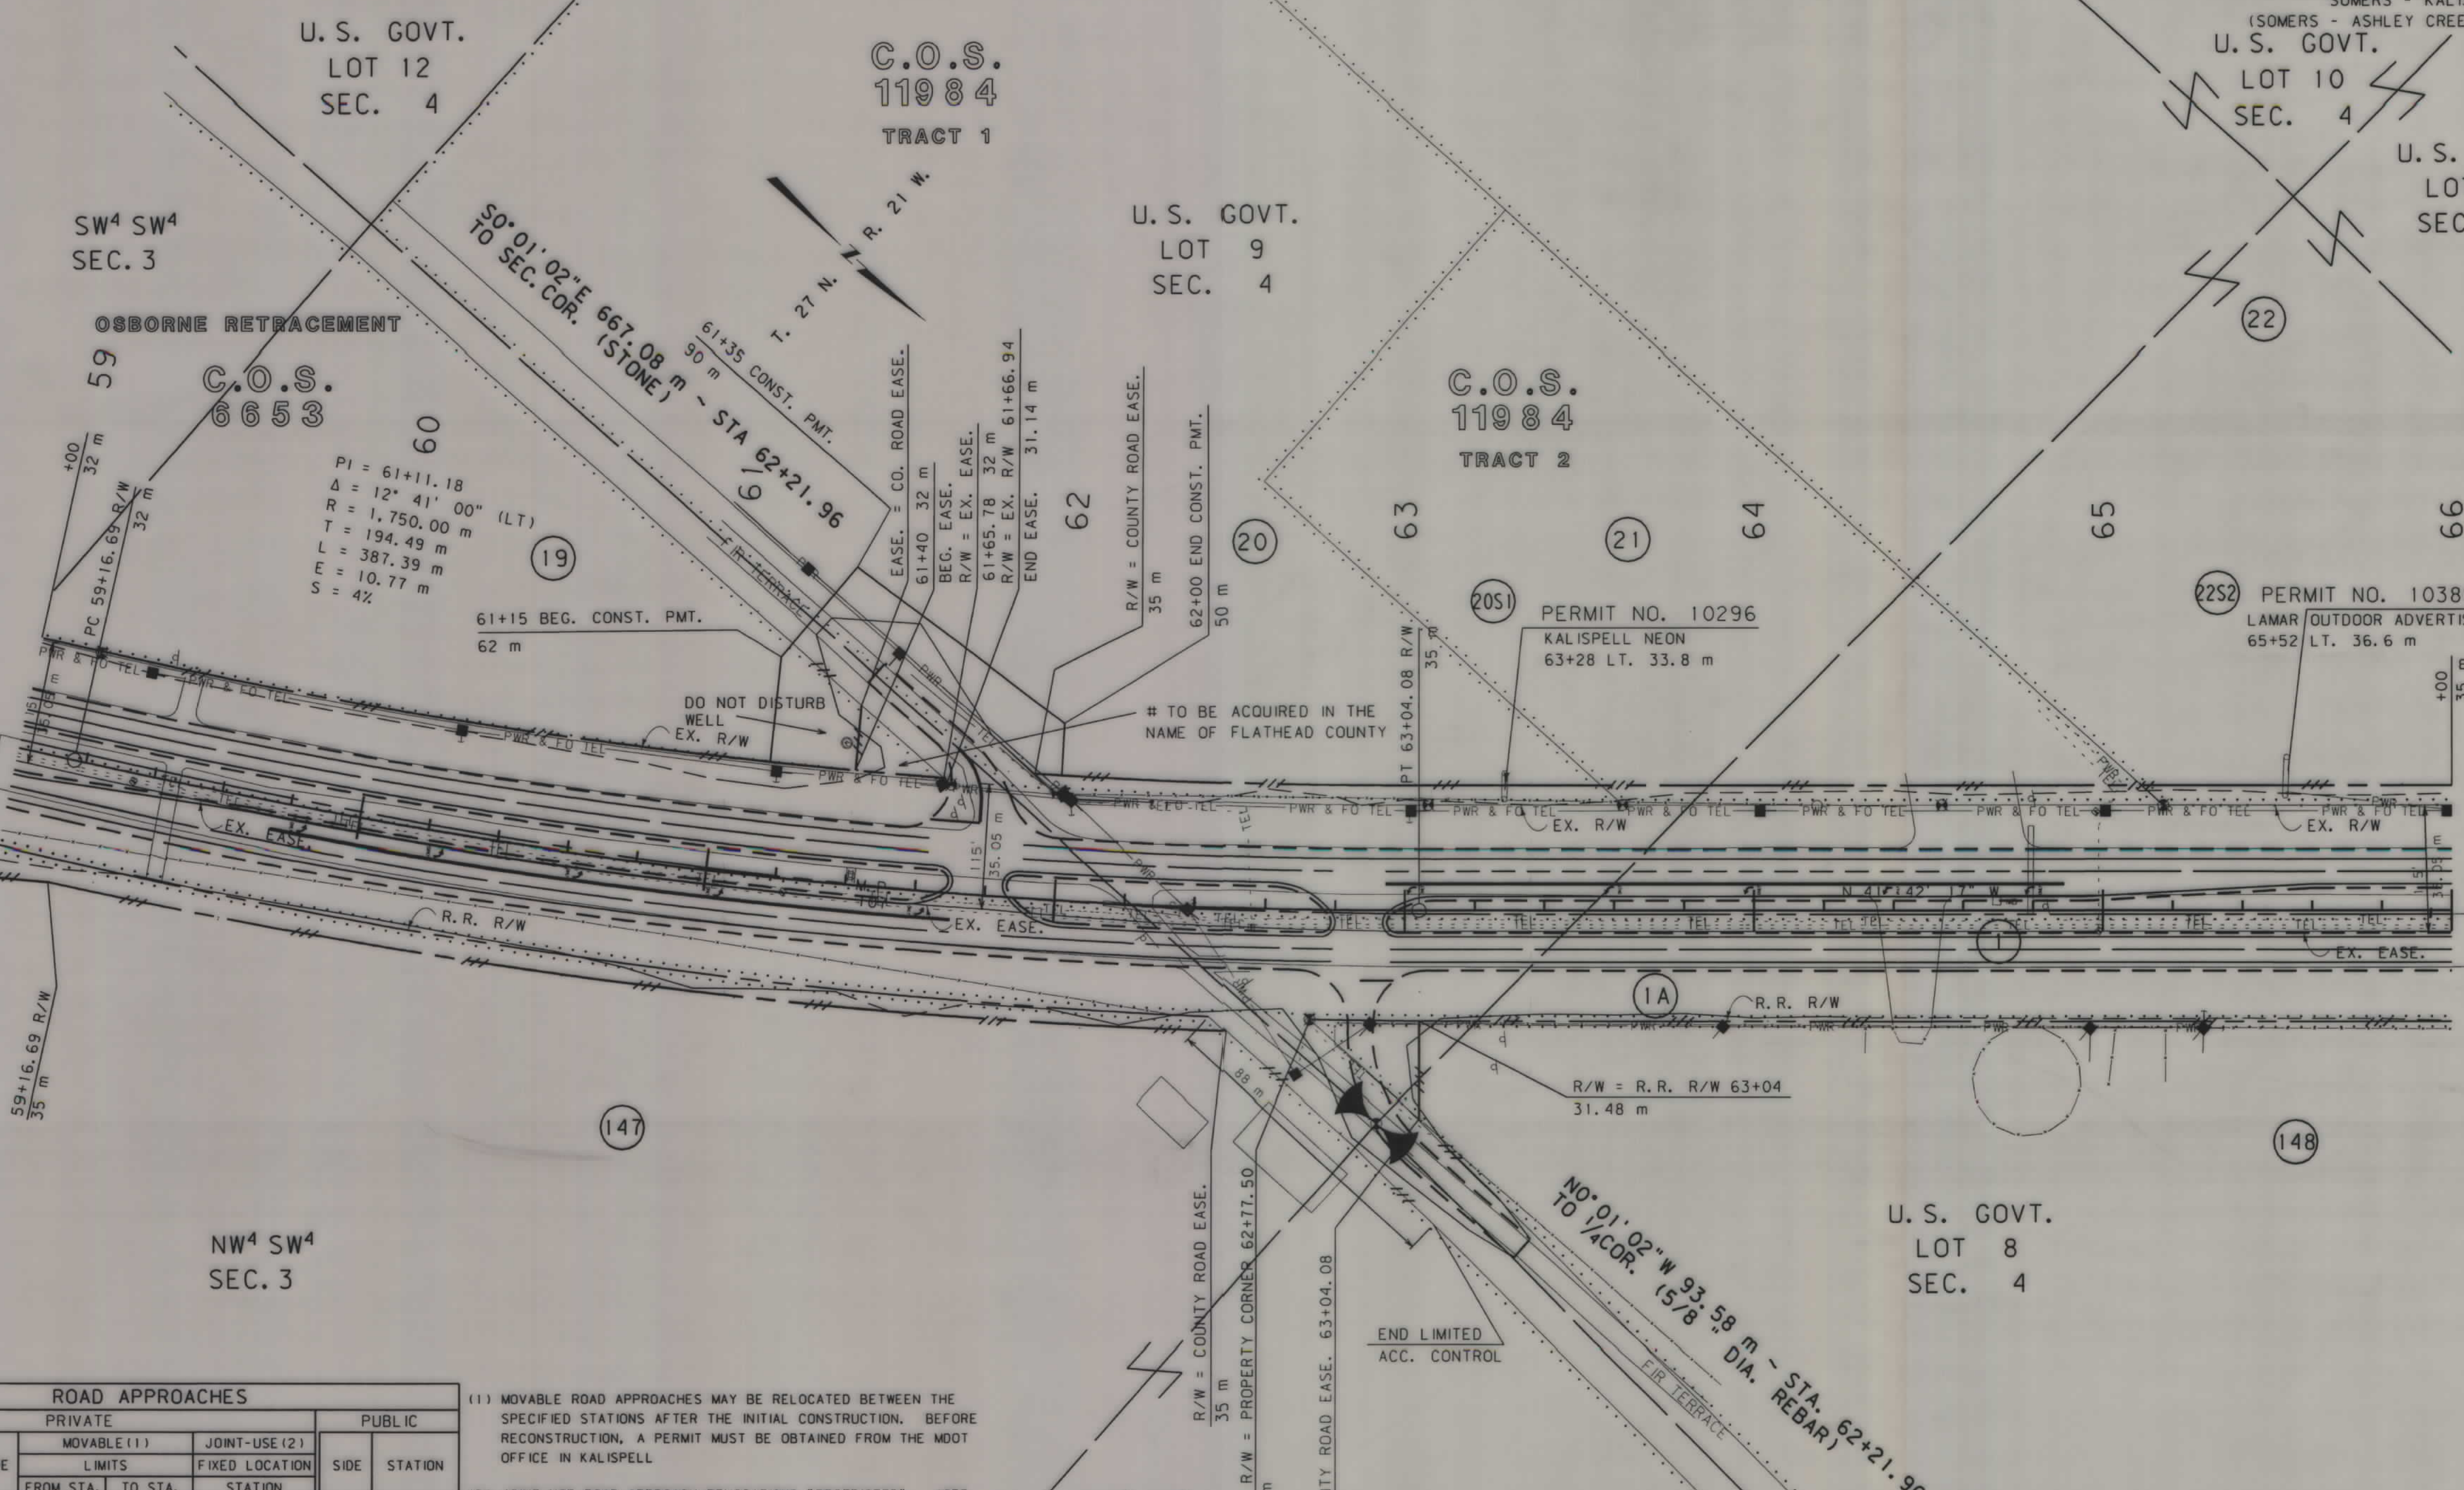

NW⁴ SW⁴
SEC. 3

U.S. GOVT.
LOT 8
SEC. 4

ROAD APPROACHES							
PRIVATE					PUBLIC		
PARCELS SERVED	NO. OF APP.	SIDE	MOVABLE (1)		JOINT-USE (2)	SIDE	STATION
			LIMITS		FIXED LOCATION		
			FROM STA.	TO STA.	STATION		
19	1	LT	59+45	(FIXED)		LT	61+77
147	1	RT	57+47	62+40		RT	62+87
21	1	LT	63+60	65+13			
1			SEE SHT	NO. 16			
+147	1	RT	SEE	NOTE			

(1) MOVABLE ROAD APPROACHES MAY BE RELOCATED BETWEEN THE SPECIFIED STATIONS AFTER THE INITIAL CONSTRUCTION. BEFORE RECONSTRUCTION, A PERMIT MUST BE OBTAINED FROM THE MDT OFFICE IN KALISPELL.

(2) JOINT-USE ROAD APPROACH RELOCATIONS "RESTRICTED". (SEE LIMITED ACCESS RESOLUTION, SHEET NO. 4.)


RIGHT IN & RIGHT OUT APPROACH
+ FROM NEW R/W LINE 80 m ALONG EAST SIDE OF FIR TERRACE ROAD

END LIMITED
ACC. CONTROL

NOTES: 1. ALL MEASUREMENTS ARE METRIC EXCEPT AS NOTED
2. THE PROPOSED R/W LINE WHERE A SPIRAL CURVE TRANSITION IS USED IS A CHORD RATHER THAN A CONCENTRIC CURVE.
3. THE ENGLISH AREAS ARE FOR INFORMATIONAL PURPOSES ONLY.

BACKSLOPE LIMITS INCLUDE ROUNDING			
CONSTRUCTION LIMITS:			
	CUT SECTION	TOE OF CUT	TOE OF FILL
FWHA/DOT APPROVAL 2-15-91 R.R. ONLY	4-29-92		
MAP REVISED	3-4-98	3-30-98	5-1-98
	5-18-98	5-29-98	10-6-98
	11-19-98	1-4-99	1-8-99
		2-1-99	5-21-99

MONTANA
DEPARTMENT OF TRANSPORTATION
RIGHT OF WAY PLAN
FLATHEAD COUNTY
SCALE 1:1000

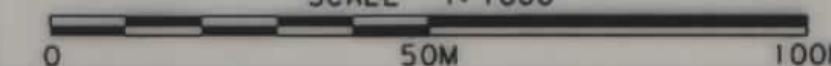

1012SK4. ROW


RDRW

06:43:22
13 DEC 2000
U3954

MONTANA
CADD

2

... \ 10 12sk4. row

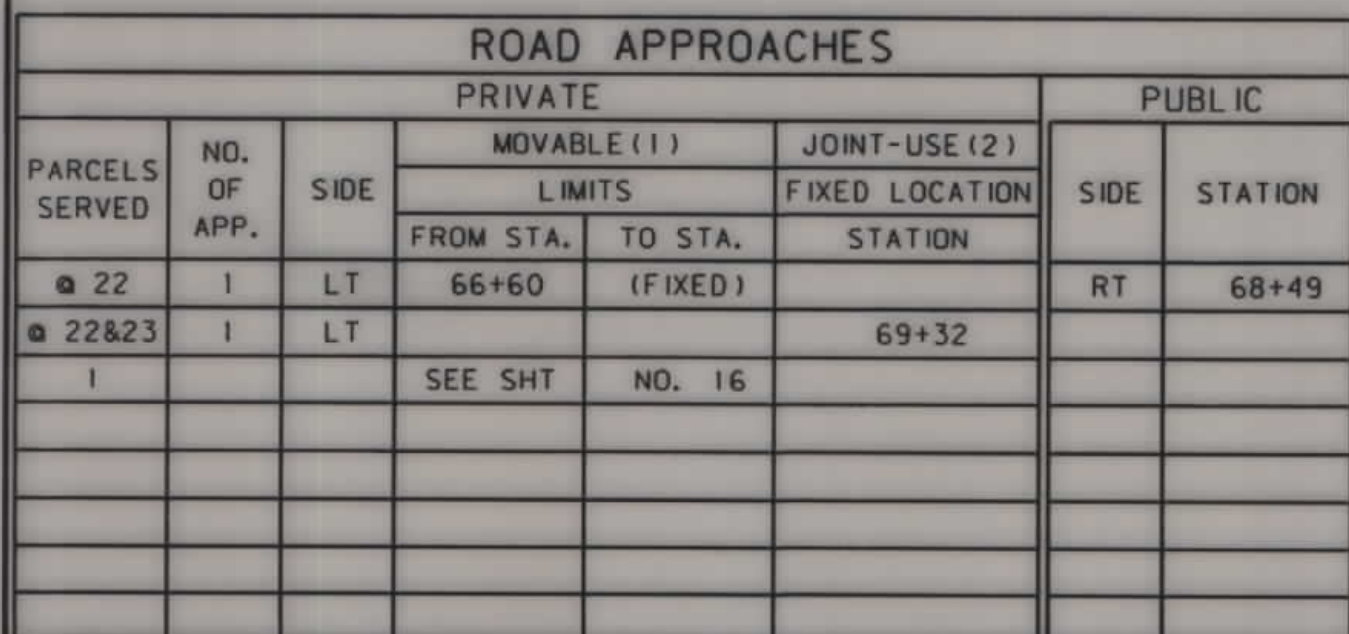

U. S. GOVT.
LOT 1
SEC. 4

BACKSLOPE LIMITS INCLUDE ROUNDING			
CONSTRUCTION LIMITS:			
CUT SECTION			
TOE OF FILL			
FHWA/DOT APPROVAL <u>2-15-91</u> R.R. ONLY 4-29-92			
MAP REVISED 3-4-98 3-30-98 5-1-98			
5-29-98 8-17-98 10-6-98 11-19-98			
1-4-99, 1-8-99, 1-21-99, 5-5-99, 5-21-99,			

MONTANA
DEPARTMENT OF TRANSPORTATION
RIGHT OF WAY PLAN
FLATHEAD COUNTY
SCALE 1:1000

SEE SHEET NO. 2-3 FOR OWNERSHIP NAMES, ADDRESSES, AREAS, ETC.

STATE	RIGHT OF WAY ID.	SHEET NO.	TOTAL SHEETS
MONTANA	STPP-F 5-3(39)104	15	43
PROJECT NUMBER 1012-039			
SOMERS - KALISPELL (SOMERS - ASHLEY CREEK - SECTION)			

PI = 75+44.52
Δ = 2° 02' 54" (LT)
R = 5,000.00 m
T = 89.39 m
L = 178.76 m
E = 0.80 m
S = NC

U. S. GOVT.
LOT 3
SEC. 4

PERMIT NO. 10487
GRANT SPOKLE
75+00 LT.

SW⁴ SW⁴
SEC. 33

SE⁴ SW⁴
SEC. 33

C.O.S.
9186
TRACT 1

C.O.S.
8830
TRACT 1

C.O.S.
10104
TRACT 1

PERMIT NO. 10423
LAMAR OUTDOOR ADVERTISING - MONTANA
78+90 LT. 26.1 m

C.O.S.
10434
TRACT 3

C.O.S.
9642
TRACT 1

C.O.S.
10434
TRACT 1

U. S. GOVT.
LOT 2
SEC. 4

SW⁴ SE⁴
SEC. 33

ROAD APPROACHES					
PRIVATE				PUBLIC	
PARCELS SERVED	NO. OF APP.	SIDE	MOVABLE (1)		STATION
			LIMITS	FIXED LOCATION	
			FROM STA.	TO STA.	
+24	1	LT	APP ON	ROCKY CLIFF ROAD	RT 74+95
29.1	1	RT	74+59	75+20	LT 75+18
29.2	2	RT	75+89	78+00	
26	1	LT	77+05	78+19	
29.3	1	RT	78+02	79+66	
27&28	1	LT		78+92	RT 79+98
28			SEE SHT	NO. 16	
1			SEE SHT	NO. 16	

(1) MOVABLE ROAD APPROACHES MAY BE RELOCATED BETWEEN THE SPECIFIED STATIONS AFTER THE INITIAL CONSTRUCTION. BEFORE RECONSTRUCTION, A PERMIT MUST BE OBTAINED FROM THE MDT OFFICE IN KALISPELL.

(2) JOINT-USE ROAD APPROACH RELOCATIONS "RESTRICTED". (SEE LIMITED ACCESS RESOLUTION, SHEET NO. 4.)


+APPROACH FOR PARCEL 24 IS 70 m LT. OF STA. 75+38 (FIXED)
NOTES: 1. ALL MEASUREMENTS ARE METRIC EXCEPT AS NOTED
2. THE PROPOSED R/W LINE WHERE A SPIRAL CURVE TRANSITION IS USED IS A CHORD RATHER THAN A CONCENTRIC CURVE.
3. THE ENGLISH AREAS ARE FOR INFORMATIONAL PURPOSES ONLY.

BACKSLOPE LIMITS INCLUDE ROUNDING			
CONSTRUCTION LIMITS:		CUT SECTION	TOE OF CUT
		TOE OF FILL	DITCH BOTTOM
FHWA/DOT APPROVAL 2-15-91 R.R. ONLY 4-29-92			
MAP REVISED 10-01-91 12-26-91 11-26-97			
7-24-98 8-17-98 9-1-98 9-8-98 9-25-98			
10-6-98 10-29-98 11-19-98 12-10-98 1-4-99			

PI = 85+33.10
Δ = 43° 48' 53" (RT)
R = 1,600.00 m
T = 643.43 m
L = 1,223.54 m
E = 124.53 m
S = 4%

NE⁴ SW⁴
SEC. 33

MONTANA
DEPARTMENT OF TRANSPORTATION
RIGHT OF WAY PLAN
FLATHEAD COUNTY
SCALE 1:1000

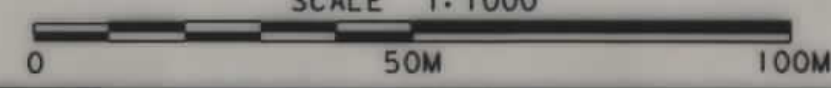




1012SK5. ROW

RDROW

1012SK5. ROW
07/20/01
05:59:58 AM
U3954

SEE SHEET NO2,3,3A FOR OWNERSHIP NAMES, ADDRESSES, AREAS, ETC.

STATE	RIGHT OF WAY ID.	SHEET NO.	TOTAL SHEETS
MONTANA	STPP-F 5-3(39)104	16	43
PROJECT NUMBER 1012-039			
SOMERS - KALISPELL (SOMERS - ASHLEY CREEK - SECTION)			

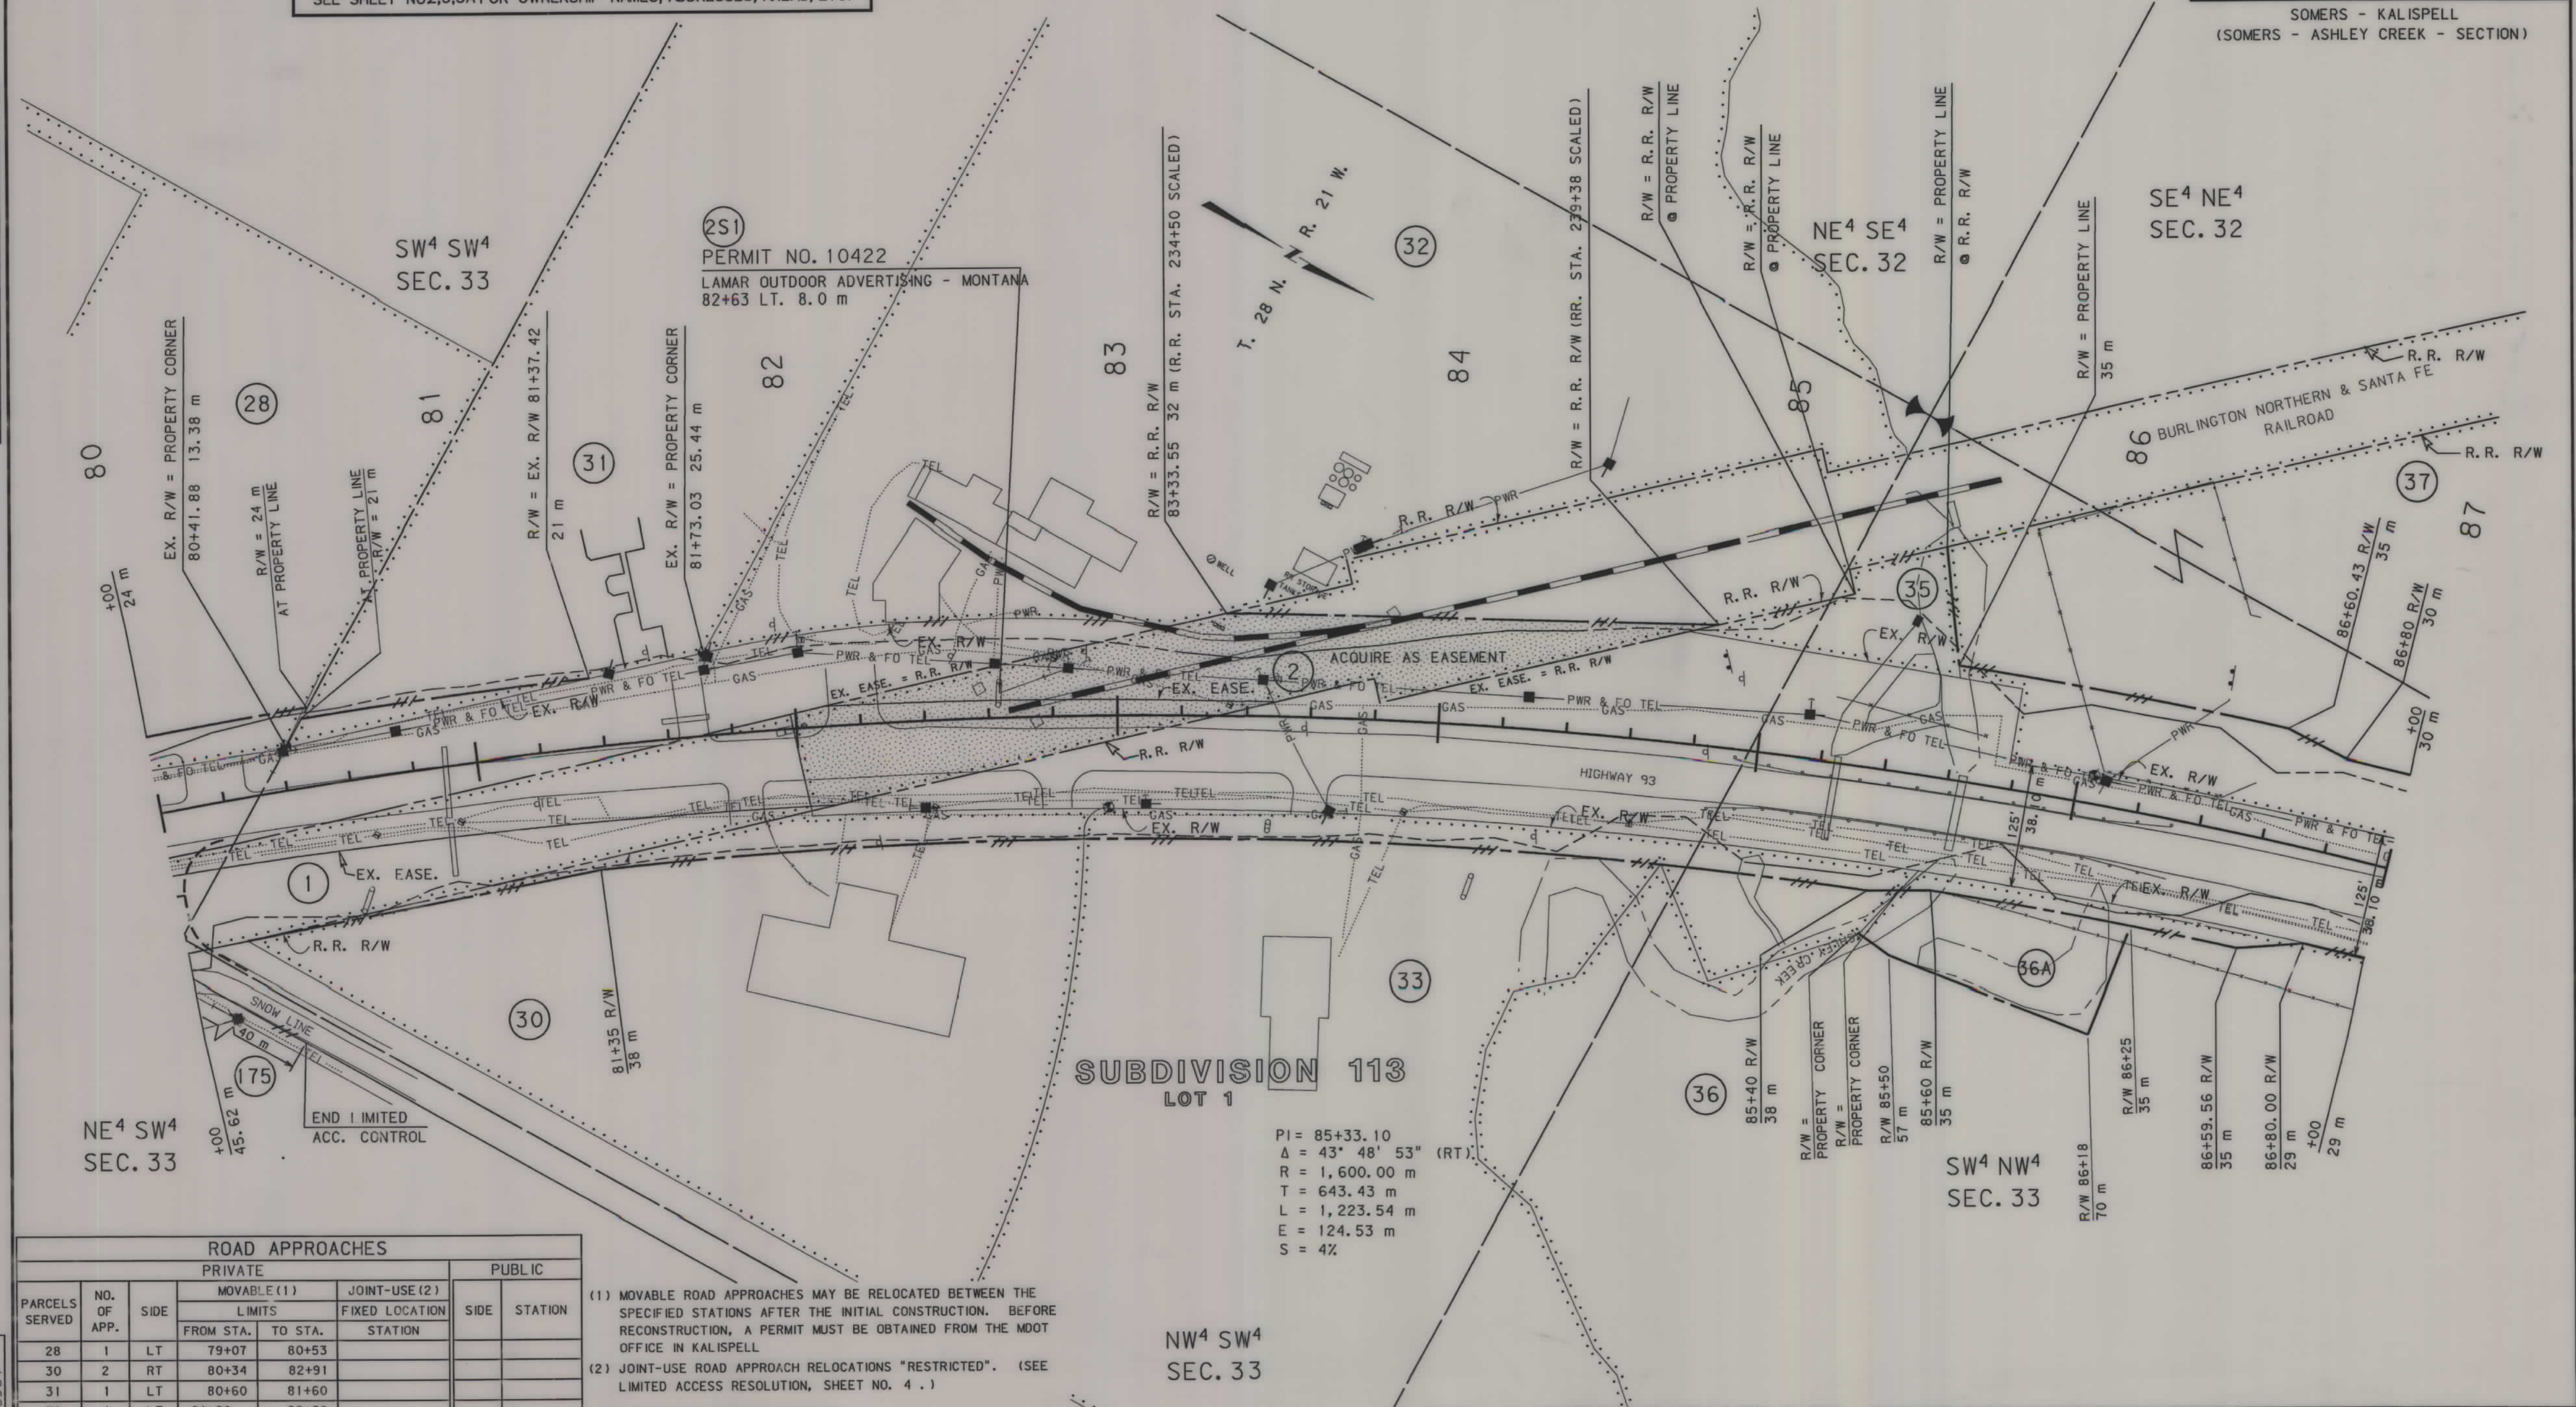

PI = 85+33.10
Δ = 43° 48' 53" (RT)
R = 1,600.00 m
T = 643.43 m
L = 1,223.54 m
E = 124.53 m
S = 4%

ROAD APPROACHES					
PRIVATE				PUBLIC	
PARCELS SERVED	NO. OF APP.	SIDE	MOVABLE (1)	JOINT-USE (2)	STATION
			LIMITS	FIXED LOCATION	
			FROM STA.	TO STA.	
28	1	LT	79+07	80+53	
30	2	RT	80+34	82+91	
31	1	LT	80+60	81+60	
32	1	LT	81+90	82+60	
33	1	RT	82+91	84+40	
36			SEE SHT NO. 17		
37			SEE SHT NO. 17		
1	2	RT	*21+20	*53+00	
8		RT	*62+00	*166+00	
3		RT	*171+00	*206+00	
1		RT	*209+00	*223+60	


(1) MOVABLE ROAD APPROACHES MAY BE RELOCATED BETWEEN THE SPECIFIED STATIONS AFTER THE INITIAL CONSTRUCTION. BEFORE RECONSTRUCTION, A PERMIT MUST BE OBTAINED FROM THE MDT OFFICE IN KALISPELL.

(2) JOINT-USE ROAD APPROACH RELOCATIONS "RESTRICTED". (SEE LIMITED ACCESS RESOLUTION, SHEET NO. 4.)

RIGHT IN & RIGHT OUT APPROACH

ENGLISH-METRIC STATION EQUATIONS			
ENGLISH	METRIC	ENGLISH	METRIC
21+20 = 17+68.7	59+00 = 29+20.9	62+00 = 30+12.34	166+00 = 61+82.3
171+00 = 63+34.7	206+00 = 74+01.5	209+00 = 74+92.9	223+60 = 79+37.9

- NOTES: 1. ALL MEASUREMENTS ARE METRIC EXCEPT AS NOTED
2. THE PROPOSED R/W LINE WHERE A SPIRAL CURVE TRANSITION IS USED IS A CHORD RATHER THAN A CONCENTRIC CURVE.
3. THE ENGLISH AREAS ARE FOR INFORMATIONAL PURPOSES ONLY.
4. ALL STATIONS AND OFFSETS FOR R/W BREAKS ARE IN REFERENCE TO THE R/W BASELINE.

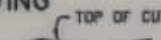BACKSLOPE LIMITS INCLUDE ROUNDING			
CONSTRUCTION LIMITS:			
CUT SECTION			
TOE OF FILL			
FHWA/DCT APPROVAL 2-15-91 R.R. ONLY 4-29-92			
MAP REVISED 10-01-91 12-26-91 11-26-97			
1-8-98	3-4-98	3-30-98	5-1-98 5-29-98
7-24-98	9-1-98	9-25-98	12-10-98 1-8-99

MONTANA
DEPARTMENT OF TRANSPORTATION

RIGHT OF WAY PLAN
FLATHEAD COUNTY
SCALE 1"=100'

0 50M 100M

STATE	RIGHT OF WAY ID.	SHEET NO.	TOTAL SHEETS
MONTANA	STPP-F 5-3(39)104	17	43
PROJECT NUMBER 1012-039			

SEE SHEET NO. 2-3 FOR OWNERSHIP NAMES, ADDRESSES, AREAS, ETC.

QUIT CLAIM DEED TO MDT
DOC. NO. 200800021809, 8/4/08
PARCEL 3, C.O.S. NO. 18409, 1.220 AC.

HATCHED AREA IS 0.547 AC.
LAND EXCHANGE AREA OF
PARCEL 2, C.O.S. NO. 18409
DOC. NO. 200800021808, 8/4/08

QUIT CLAIM DEED TO
TOP NOTCH LAND CO.
DOC. NO. 200800021808, 8/4/08
PARCEL 2, C.O.S. NO. 18409, 3.141 AC.

SOMERS - KALISPELL
(SOMERS - ASHLEY CREEK - SECTION)

N89°39'47"W 799.03 m
~ STA. 93+14.94
TO 1/4 COR. (COPPERWELD)

SE4 SE4
SEC. 29

C.O.S.
8369
PARCEL A

MONTANA TRACTOR
TRACTS

LOT 2

SW4 SW4
SEC. 28

S89°55'51"E 804.59 m
~ STA. 93+14.94
TO 1/4 COR. (REBAR)

PERMIT NO. 02381
JOSCO OUTDOOR ADVERTISING
89+15 LT. 30.4 m

PI = 85+33.10
Δ = 43° 48' 53" (RT)
R = 1,600.00 m
T = 643.43 m
L = 1,223.54 m
E = 124.53 m
S = 4%

SW4 NW4
SEC. 33

FINAL
PLAT OF
LOST
CREEK
SUBDIVISION

LOT 4

NW4 NW4
SEC. 33

ROAD APPROACHES					
PRIVATE					PUBLIC
PARCELS SERVED	NO. OF APP.	SIDE	MOVABLE (1)		STATION
			FROM STA.	TO STA.	
36	1	RT	FIXED	LOCATION	87+15
37	1	LT	85+80	89+06	
38	1	LT	FIXED	LOCATION	89+18
40&41	1	LT	89+77	90+46	89+60
42	1	RT	89+94	90+34	
43	1	LT	90+37	91+55	91+60
43	1	LT	89+25	89+75	

ROAD APPROACHES					
PRIVATE					PUBLIC
PARCELS SERVED	NO. OF APP.	SIDE	MOVABLE (1)		STATION
			FROM STA.	TO STA.	
44	1	RT	90+47	91+12	
45	1	RT	91+13	91+64	
46	1	RT	91+65	92+13	
47	3	LT		91+87, 92+63, 93+21	
49	1	RT		93+14	
48	2	RT		92+35; 93+14	
50			SEE SHT	NO. 18	

(1) MOVABLE ROAD APPROACHES MAY BE RELOCATED BETWEEN THE SPECIFIED STATIONS AFTER THE INITIAL CONSTRUCTION. BEFORE RECONSTRUCTION, A PERMIT MUST BE OBTAINED FROM THE MDT OFFICE IN KALISPELL.

(2) JOINT-USE ROAD APPROACH RELOCATIONS "RESTRICTED". (SEE LIMITED ACCESS RESOLUTION, SHEET NO. 4.)

* RIGHT IN & RIGHT OUT APPROACH
* MOVABLE APPROACH TO BE LOCATED 30 m FROM SW PROPERTY CORNER TO 68 m FROM SW PROPERTY CORNER ALONG SNOWLINE LANE

- NOTES:
- ALL MEASUREMENTS ARE METRIC EXCEPT AS NOTED
 - THE PROPOSED R/W LINE WHERE A SPIRAL CURVE TRANSITION IS USED IS A CHORD RATHER THAN A CONCENTRIC CURVE.
 - THE ENGLISH AREAS ARE FOR INFORMATIONAL PURPOSES ONLY.
 - ALL STATIONS AND OFFSETS FOR R/W BREAKS ARE IN REFERENCE TO THE R/W BASELINE.

BACKSLOPE LIMITS INCLUDE ROUNDING			
CONSTRUCTION LIMITS:			
CUT SECTION	TOE OF FILL	TOP OF CUT	DITCH BOTTOM
FHWA/DOH APPROVAL 2-15-91 R.R. ONLY 4-29-92			
3-30-98	5-1-98	5-29-98	6-23-98
7-24-98	8-17-98	9-8-98	9-25-98
11-19-98	12-10-98	1-4-99	

MONTANA
DEPARTMENT OF TRANSPORTATION

RIGHT OF WAY PLAN
FLATHEAD COUNTY

SCALE 1:1000

0 50M 100M

SEE SHEET NO. 2-3 FOR OWNERSHIP NAMES, ADDRESSES, AREAS, ETC.

STATE	RIGHT OF WAY ID.	SHEET NO.	TOTAL SHEETS
MONTANA	STPP-F 5-3(39)104	18	43
PROJECT NUMBER 1012-039			
SOMERS - KALISPELL (SOMERS - ASHLEY CREEK - SECTION)			

NE⁴ SE⁴
SEC. 29

SE⁴ SE⁴
SEC. 29

P.O.T. 96+00 IS N1°00'13"W
285.14 m FROM THE SE CORNER
OF SECTION 29 (RR SPIKE)

ROAD APPROACHES						
PARCELS SERVED	NO. OF APP.	SIDE	PRIVATE		PUBLIC	
			MOVABLE (1)		FIXED LOCATION	STATION
			FROM STA.	TO STA.		
49			SEE SHT	NO. 17		
49&49.1	1	RT			94+40	
* 50, 51	1	LT			94+07.7	

(1) MOVABLE ROAD APPROACHES MAY BE RELOCATED BETWEEN THE SPECIFIED STATIONS AFTER THE INITIAL CONSTRUCTION. BEFORE RECONSTRUCTION, A PERMIT MUST BE OBTAINED FROM THE MOOT OFFICE IN KALISPELL

(2) JOINT-USE ROAD APPROACH RELOCATIONS "RESTRICTED". (SEE LIMITED ACCESS RESOLUTION, SHEET NO. 4.)

* JOINT USE TO BE SHARED WITH PARCEL 51 ON ASHLEY CREEK- KALISPELL (STPP-F 5-3(39)104) ALSO SHOWN AS PARCEL 1 ON KALISPELL BYPASS (NH 5-3(60)109)
THE FLATHEAD COUNTY BOARD OF COMMISSIONERS CONCURRED WITH THIS JOINT USE APPROACH THROUGH THE "NO ACCESS STRIP" ON MARCH 9, 1999.

STA. 96+73.62 BK
END STPP-F 5-3 (39) 104 F

NW⁴ SW⁴
SEC. 28


SW⁴ SW⁴
SEC. 28

MONTANA TRACTOR TRACTS

LOT 1

LOT 2

- NOTES: 1. ALL MEASUREMENTS ARE METRIC EXCEPT AS NOTED
2. THE PROPOSED R/W LINE WHERE A SPIRAL CURVE TRANSITION IS USED IS A CHORD RATHER THAN A CONCENTRIC CURVE.
3. THE ENGLISH AREAS ARE FOR INFORMATIONAL PURPOSES ONLY.

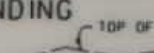BACKSLOPE LIMITS INCLUDE ROUNDING			
CONSTRUCTION LIMITS:			
CUT SECTION			
TOE OF FILL			
FHWA/DOT APPROVAL 2-15-91 R.R. ONLY 4-29-92			
MAP REVISED 3-4-98 3-30-98 5-1-98			
5-29-98 7-24-98 9-8-98 11-19-98			
1-4-99 3-15-99 3-25-99 12-4-00			


MONTANA DEPARTMENT OF TRANSPORTATION	
RIGHT OF WAY PLAN FLATHEAD COUNTY SCALE 1:1000	
0 50M 100M	

	NAME	SHEET NO.
51	GARDNER INVESTMENTS LLC	25, 26
52	AKB INVESTMENTS, LLP	25, 26
53	Z-600 INC., A MT. CORP	27, 28
54	EDWARD C. MARTIN	27, 28
55	RUTH M. ANDERSON LIVING TRUST	27
	RUTH M. ANDERSON, TRUSTEE, ET AL	
56	JOSEPHINE R. SIDERIUS LIVING TRUST	26, 27, 28, 39
57	JACK D. & DOROTHY M. HARMON	28, 39
58	NIPO, LLC, A MT LLC	28, 29, 30, 39
59	MARY B. MAC DONALD	28, 29, 39
60	J.A. KASALA, NEIL M. BERTELSEN	28, 29
61	TERRY L. & PAMELA B. EATON	29
62	TODD WIRTHLIN AND ASSOCIATES, REALTY INC.	29
55.1	DOUGLAS GERALD ANDERSON	28, 39
63	CLAYTON T. & MARTHA E. ODEGAARD	29, 30
64	JOHN I. & SANDRA M. SWARTZENBERGER	30
65	DELETED	
66	STEVEN G. & KATHLEEN J. BOOHER	30
67	PHILLIP W. CROUSE	30
68	RONALD L. & CLARA D. SWARTZENBERGER	30
69	JOHN I. & SANDRA M. SWARTZENBERGER	30
70	THE SIELER FAMILY TRUST	30
71	ELMER M. SIELER, JR.	30
72	THE SIELER FAMILY TRUST	30, 31
73	ROBERT L. MONK	40, 41
74	WILMA SIEMENS	30
75	T-N-T PROPERTY MANAGEMENT, LLC	30
76	WES E. & DONNA KOUNS	30, 31
77	R & R DEVELOPMENT CO., A CORP	31
78	JOHNSON'S TRAILER PARKS, L.L.C.	31
79	DOUGLAS M. & DONNA C. MILLER	31, 40, 41
80	TELFORD PARTNERS, A LIMITED PARTNERSHIP	31

	NAME	SHEET NO.
81	DOUGLAS M. & DONNA C. MILLER 1/2 INT.	31, 40
	ERIN L. WILKEN 1/2 INT.	
82	MONTANA BELL RV SALES, INC. A MT CORP	31
83	JUNE S. LENON	31
84	VTS LTD. CO., A MT L.L.C.	31, 32
85	KENNETH G. MAKLOSKI	31, 32
86	DELETED	
87	JOHN C. & DIANE C. HACKENBERG	32
	EDWIN J. & JOY K. MAHLUM	
	RICHARD F. DORAN	
	ALAN J. & MARY A. LERNER	
88	DOUGLAS F. & JULIA M. WISE	41
89	VICTORIA S. & DONALD R. BURTON	32
90	ROBERT J. & ALICE M. FORD	32
91	EDWARD L. HINES TRUST, C/D DONALD W. HINES	32
92.94	DELETED	
93	MURDOCH FAMILY LIMITED PARTNERSHIP	32
93.1	MURCON DEVELOPMENT INC.	32, 33
95	WESTERN AUTOMOTIVE ASSOCIATES, INC.	32
96	TOM WIGGIN & MIKE TORGERSON	33
96.1	TOM R. WIGGIN & MICHAEL A. TORGERSON PARTNERSHIP	33
97	"214 MAIN" LLC, C/O STEVE BLAIR	32, 33
98	BRATS, INC., ET AL	33
99	A SOWS & BUCKS PARTNERSHIP	33
124	NORTH MONTANA AVENUE PARTNERSHIP	26, 27
127	HUGH R. LOUDEN	41
96.2	DON B. TORGERSON	33
176	MYERS REALTY, INC.	28, 39
177	DONALD R. DAMMEL	33
178	CITY OF KALISPELL	34
179	KALISPELL ELKS BUILDING ASSOC., ACORP	35

	NAME	SHEET NO.
190	CITY OF KALISPELL	33, 34, 35
191	SCOTT C. LEVENGOOD	33, 34
192	SHERMAN ENTERPRISES	34
193	JAMES J. BILLMAYER	34
194	WILLIAM L. & JOANNE E. BOLES	34
195	WILLIS EUGENE LONG JR.	34
196	ROBERT C. GOLDIZEN	34
197	JEFFERY C. & ROBIN L. BORDEN	34
198	DENNIS F. CARVER	34
199	STATE OF MONTANA	34, 35
200	RICHARD A. DASEN	34, 35
201	MEYERS FAMILY TRUST C/D GILBERT K. & SUSAN G. BISSEL	35
208	DELETED	
209	DELETED	32
210	MARY I. & JEFFREY A. ROPER	28, 39
211	JAMES R. & CAMILLA E. LEX	39
213	NEIL M. & PHYLLIS A. BERTELSEN	39
190.1	RSI, L.L.C. D/B/A ROSAUERS SUPERMARKETS, INC.	33, 34


STATE	RIGHT OF WAY ID.	SHEET NO.	TOTAL SHEETS
MONTANA	STPP-F 5-3(39)104	19	43
PROJECT NO. 1012-039			
SOMERS - KALISPELL ASHLEY CREEK - KALISPELL SECTION			

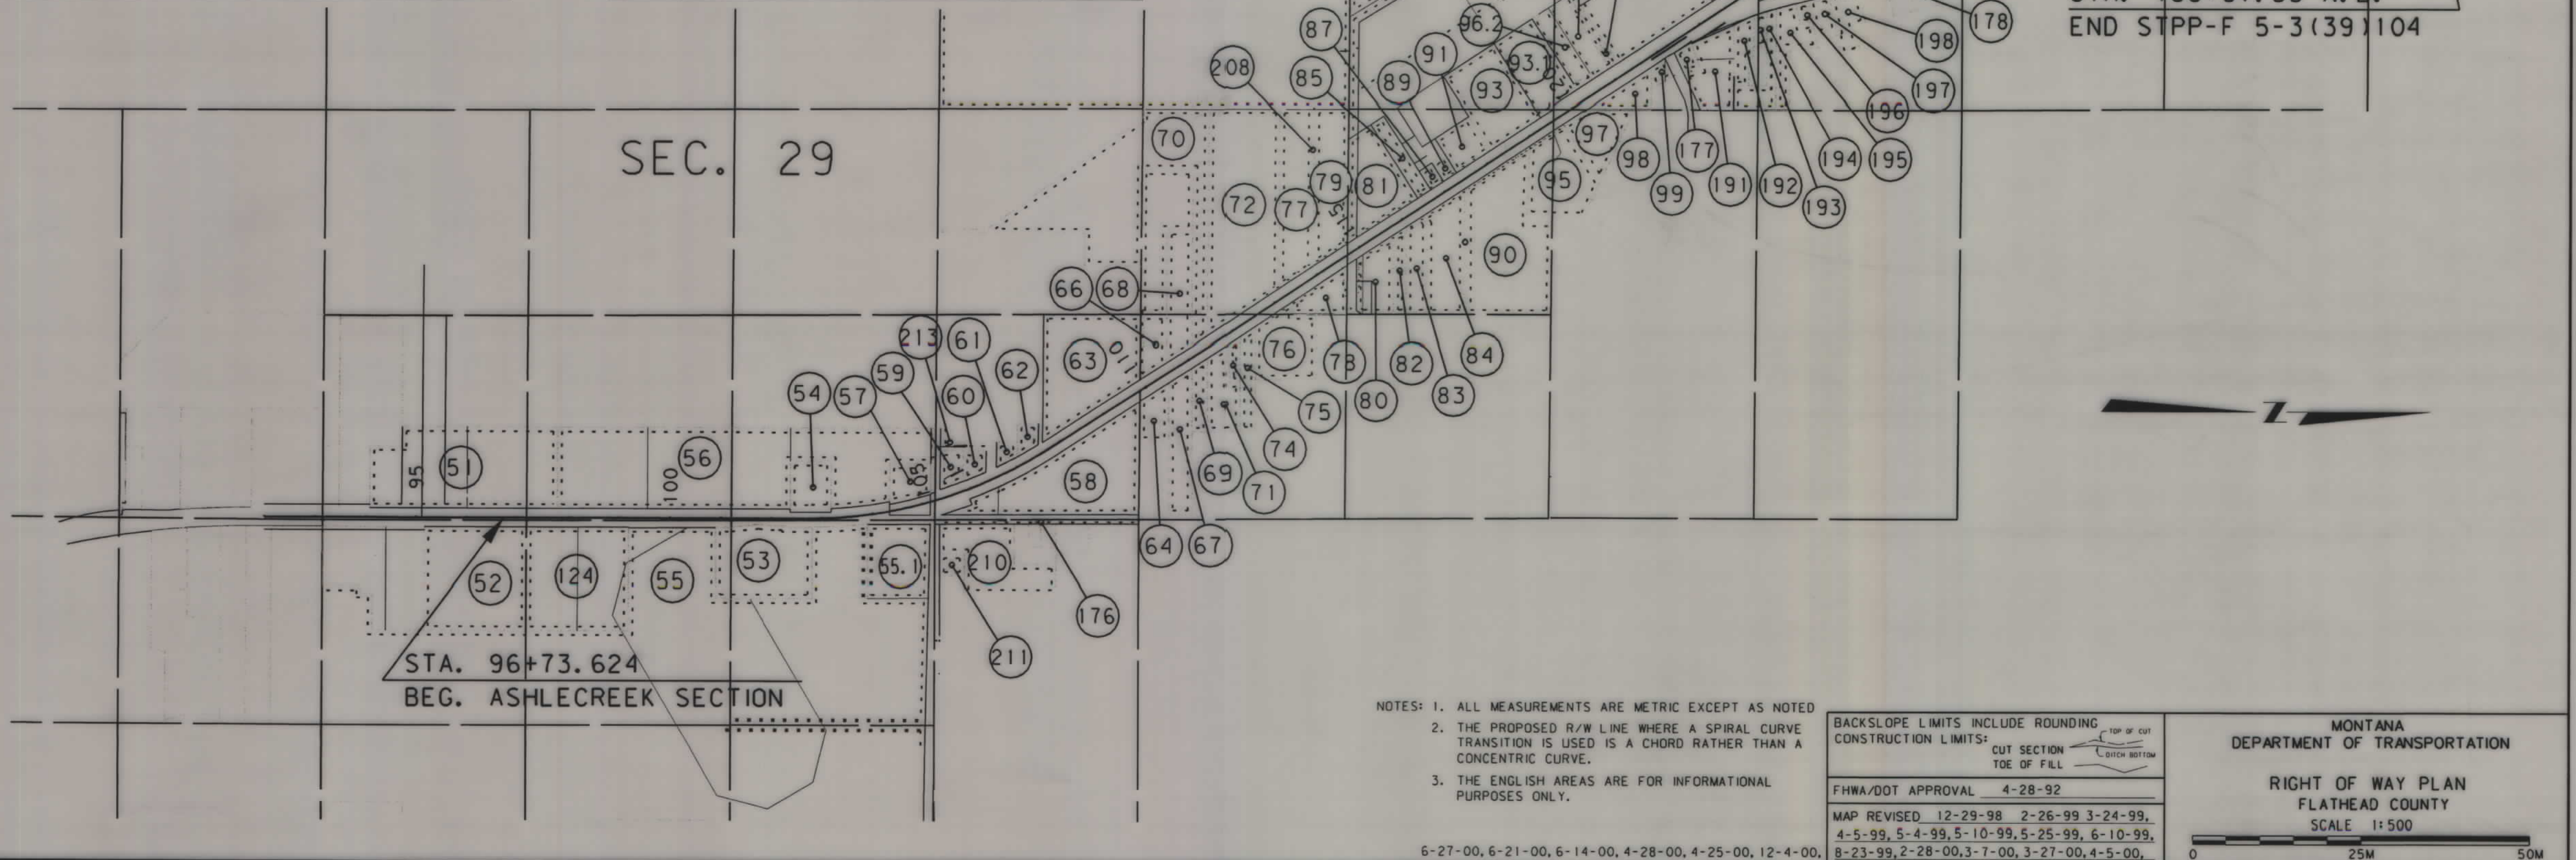

STATE	RIGHT OF WAY ID.	SHEET NO.	TOTAL SHEETS
MONTANA	STPP-F 5-3(39)104	20	43
PROJECT NO. 1012-039			
SOMERS - KALISPELL			
ASHLEY CREEK - KALISPELL SECTION			

NAME	SHEET NO.
100 JOE & DEANA WITHEY	37
101 PAUL D. WACHHOLZ	37
102 DR. BRUCE A. NELSON JR.	37
103 TRUST, CHARLOTTE L. CASSAN	37
104 GREGORY E. PASKELL	37
105 EDWINA A. GOWIN	37
106 LEONARD & CORELA MARSHALL	37
107 MICHAEL G. & GLENNA M. THOMPSON	37
108 DAVID P. AYERS	37
109 CONRAD W. & LINDA L. ADAM	37
110 M. PENNY LEATZOW	37
111 EDWIN B. & NANCY GILLILAND	37
112 FLATHEAD COUNTY	37
113 WESLEY K. HIRONAKA & COLLEEN T. HEIRATH	37
TRUSTEES OF THE SPECIAL NEEDS TRUST	
FOR HALEY HIRONAKA	37
114 VOSE A. & VERDA ROBERTSON	37
115 FLATHEAD COUNTY	37
116 HAROLD P. & NOBUKO JOHNS	37
117 ELLEN V. NELSON	37
118 FLATHEAD COUNTY	37
119 ROGER D. & SHARON J. JACOBSEN	37
MICHAEL C. & SUSAN C. DAILEY	
GARY F. RYAN	
120 DELETED	
121 FLATHEAD COUNTY	37, 38
122 BROTHERS IN LAW, A MT GEN. PARTNERSHIP	37, 38

NAME	SHEET NO.
123 WESLEY W. RASHID	38
179 KALISPELL ELKS BUILDING ASSOC. A CORP	35
180 CAVANAUGHS HOSPITALITY LIMITED PARTNERSHIP	35, 36
181 DENNING, DOWNEY & ASSOCIATES, P.C.	35
182 CITY SREVICE INC. OF KALISPELL, AMT CORP	35, 36
183 RUTH A. ANDERSEN	36
184 WILLIAM J. WADE, AS TRUSTEE OF	36
M-PENVEST I BUSINESS TRUST	
185 KS LIMITED PARTNERSHIP	36
186 J. A. R. INVESTMENTS, LLC	36
187 PREMIER RESTAURANTS, LLC	36
188 ROBERT W. GOERZ TRUST	36
189 HAMMITT CORPORATION, A MT CORP	36, 37
190 CITY OF KALISPELL	33, 34, 35
199 STATE OF MONTANA	34, 35
200 RICHARD A. DASEN	34, 35
201 MEYERS FAMILY TRUST	35
C/D GILBERT K. & SUSAN G. BISSEL	
202 FRED D. & JOAN P. HODGEBROOM	35
203 ROCKY COULEE RANCH, INC. ETAL	35, 36
204 CHARLENE F. & FRED M. BROWN JR.	36
205 HI-NOON PETROLEUM, INC.	36
206 DARRYL J. & LORIM. BJORK	36
207 DEBORAH M. FARIS	36, 37
212 NOREEN K. SYTH, ETAL	36

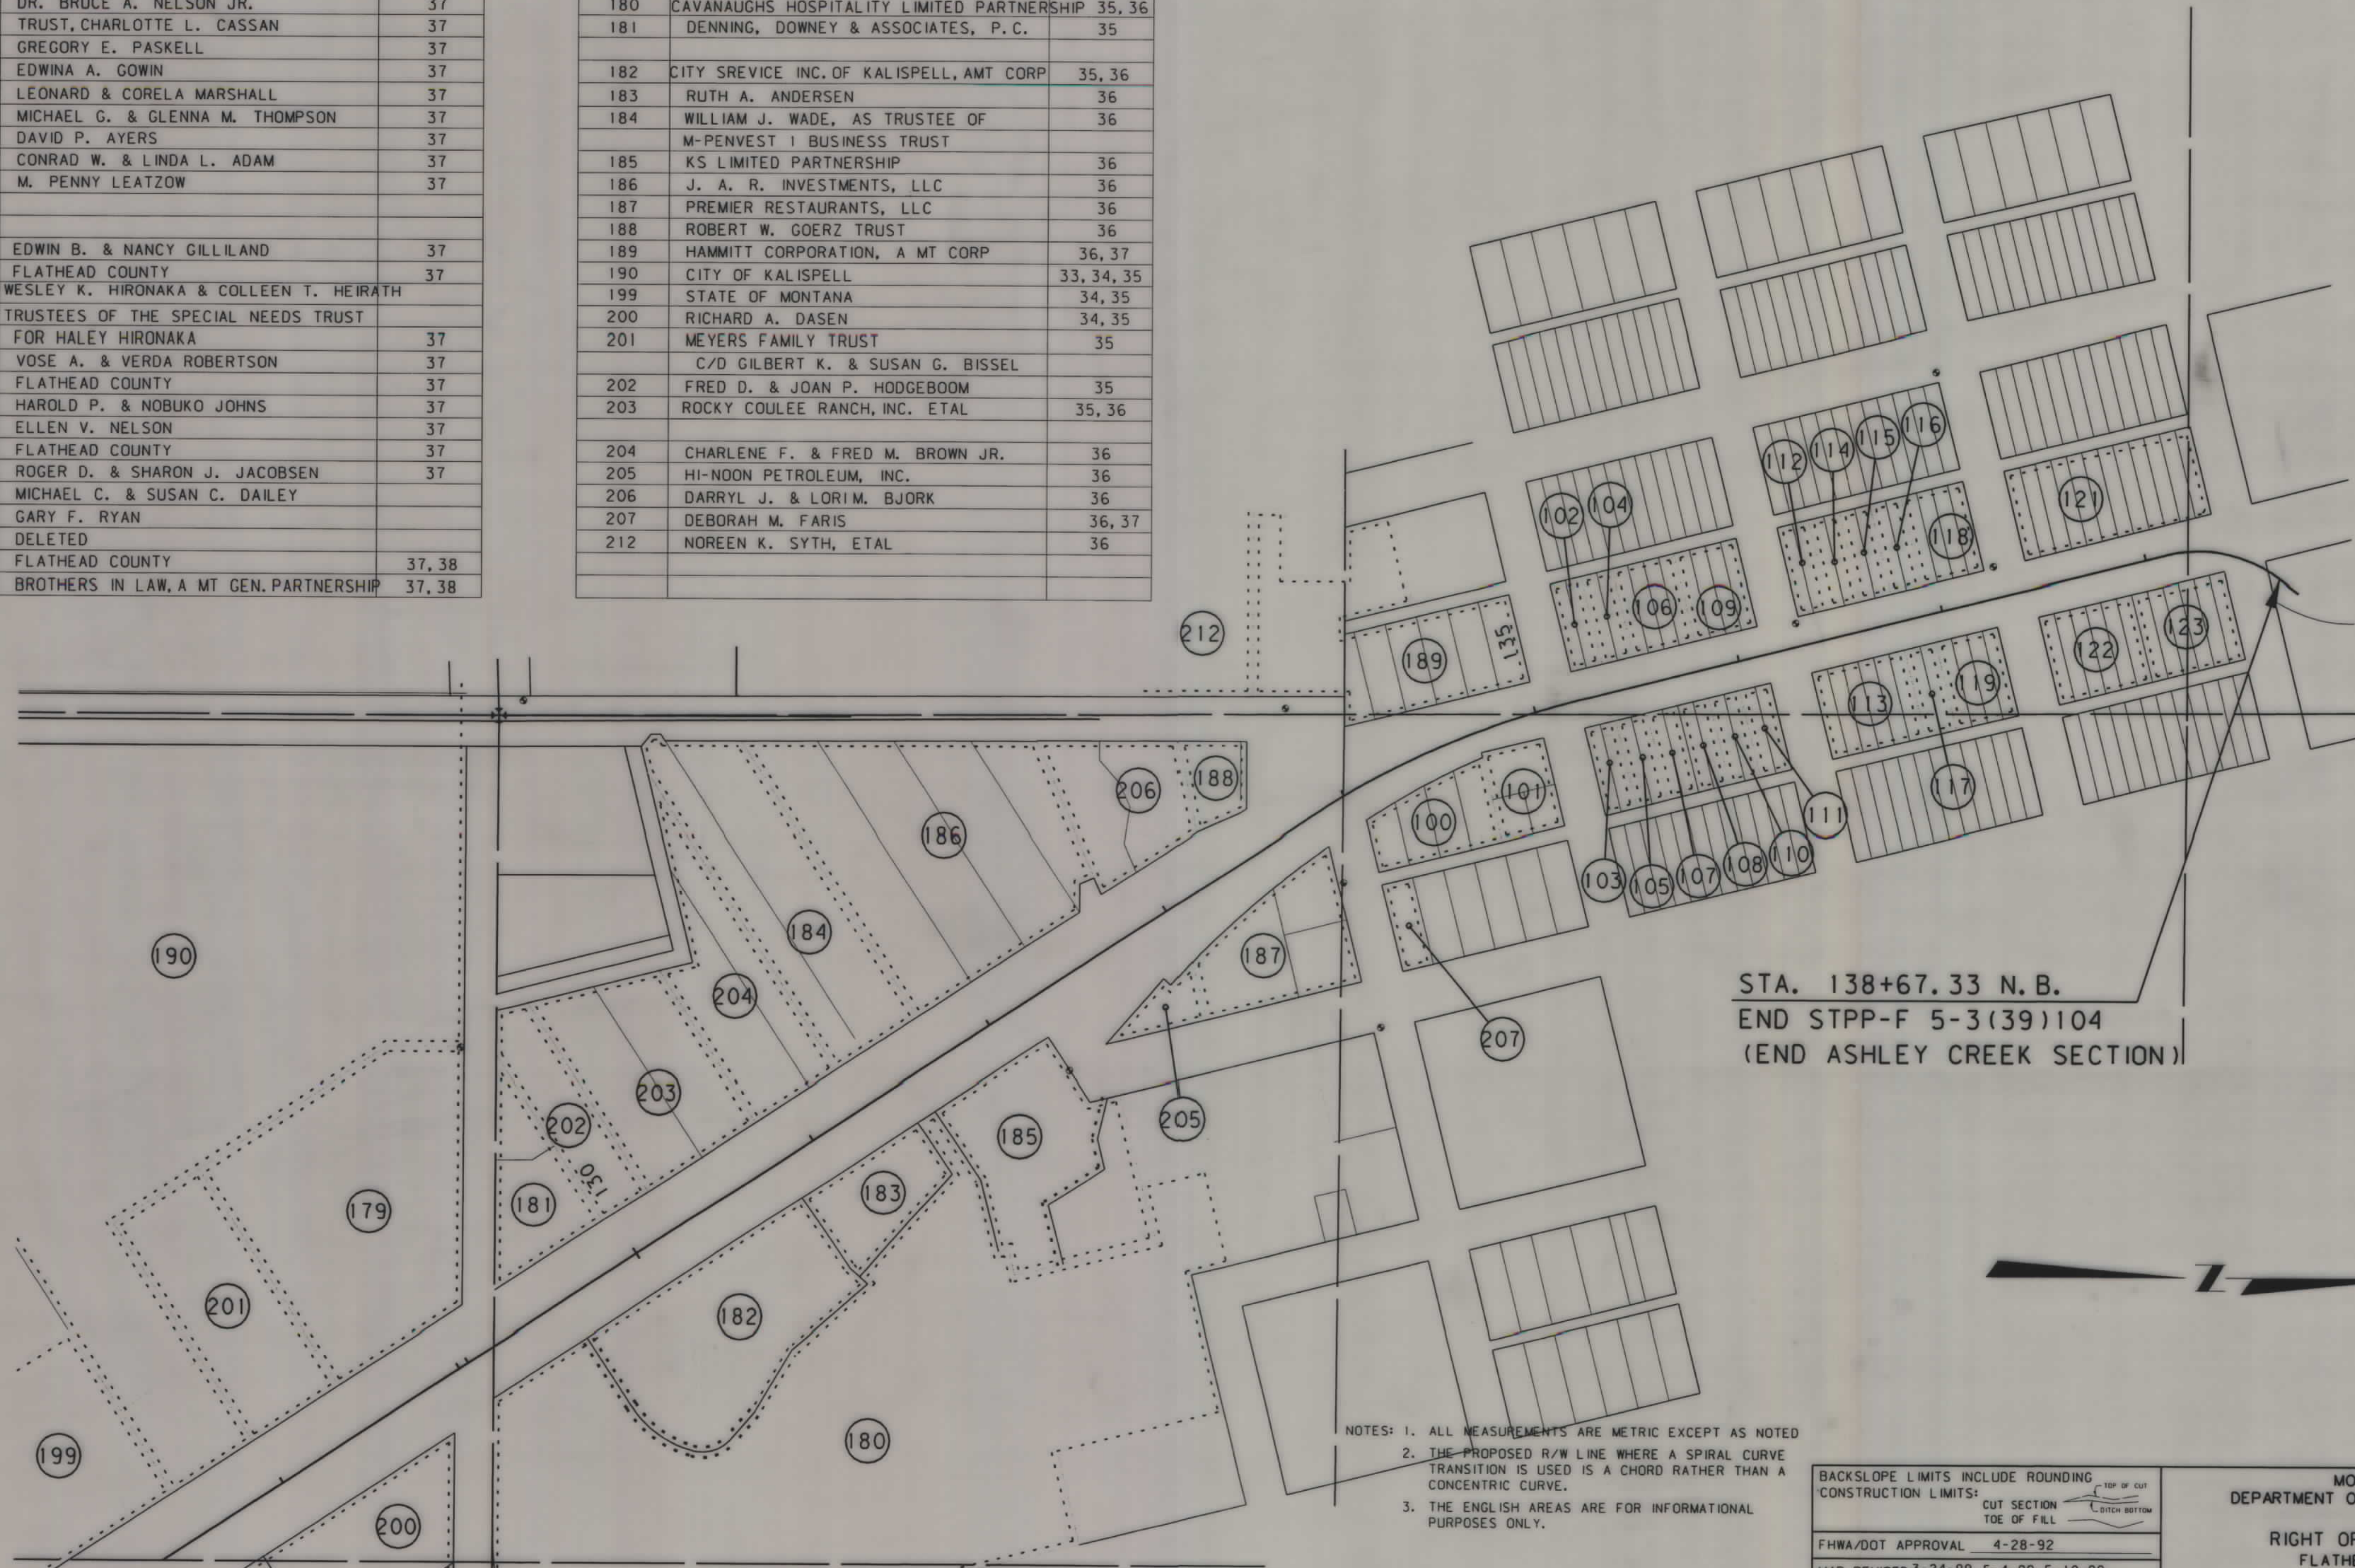

NOTES: 1. ALL MEASUREMENTS ARE METRIC EXCEPT AS NOTED
2. THE PROPOSED R/W LINE WHERE A SPIRAL CURVE TRANSITION IS USED IS A CHORD RATHER THAN A CONCENTRIC CURVE.
3. THE ENGLISH AREAS ARE FOR INFORMATIONAL PURPOSES ONLY.

BACKSLOPE LIMITS INCLUDE ROUNDING	TOP OF CUT
CONSTRUCTION LIMITS:	CUT SECTION
	TOE OF FILL
	DITCH BOTTOM
FHWA/DOT APPROVAL	4-28-92
MAP REVISED	3-24-99, 5-4-99, 5-10-99,
	10-25-99, 3-27-00, 8-23-00, 12-4-00,


MONTANA DEPARTMENT OF TRANSPORTATION

RIGHT OF WAY PLAN

FLATHEAD COUNTY

SCALE 1:500

0 25M 50M

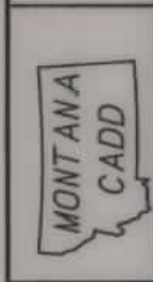

RDRW
A10128u01.rdw

C:\dgm\10125u01.rdw
1/17/2007 3:02:59 PM
3
2
00679

OWNERSHIP																				
PARCEL	NAME	ADDRESS	TOTAL	AREA	GROSS R/W AREA		EX. EASE. AREA		NET AREA		REMAINDER				CONST. PMT. AREA		EASE. AREA		SHEET NO.	
			METRIC	ENGLISH	METRIC	ENGLISH	METRIC	ENGLISH	METRIC	ENGLISH	METRIC	ENGLISH	METRIC	ENGLISH	METRIC	ENGLISH	METRIC	ENGLISH		
51	GARDNER INVESTMENTS LLC	P.O. BOX 943, KALISPELL MT. 59901	5.670 ha	14.01 Ac.	2456 m²	26436 SF	- 0 -	- 0 -	2456 m²	26436 SF	5.424 ha	13.40 Ac.							25, 26	
52	AKB INVESTMENTS, LLP, A MT CORP	9300 CARTAGE ROAD, MISSOULA MT. 59802	4.052 ha	10.01 Ac.	2350 m²	25295 SF	- 0 -	- 0 -	2350 m²	25295 SF			3.817 ha	9.43 Ac.					25, 26	
53	Z-600 INC., A MT CORP.		2.602 ha	6.43 Ac.	285 m²	3068 SF	- 0 -	- 0 -	285 m²	3068 SF			2.573 ha	6.36 Ac.					27, 28	
54	EDWARD C. MARTIN	2988 HIGHWAY 93 S, KALISPELL MT. 59901	0.808 ha	2.00 Ac.	760 m²	8181 SF	- 0 -	- 0 -	760 m²	8181 SF	0.732 ha	1.81 Ac.							27, 28	
55	TODD GARDNER AND DAVAR GARDNER	3100 HWY 93 S, KALISPELL MT. 59901	7.288 ha	18.07 Ac.	0.148 ha	0.37 Ac.	- 0 -	- 0 -	0.148 ha	0.37 Ac.			7.140 ha	17.70 Ac.	0.051 ha	0.13 Ac.			27, 28	
55.1	TODD GARDNER AND DAVAR GARDNER	3100 HWY 93 S, KALISPELL MT. 59901	1.742 ha	4.304 Ac.	0.040 ha	0.10 Ac.	- 0 -	- 0 -	0.040 ha	0.10 Ac.			1.702 ha	4.204 Ac.					28, 39	
56	JOSEPHINE R. SIDERIUS LIVING TRUST	3020 HIGHWAY 93 S, KALISPELL MT. 59901	10.293 ha	25.43 Ac.	4659 m²	50149 SF	- 0 -	- 0 -	4659 m²	50149 SF	9.827 ha	24.28 Ac.							26-28, 39	
57	JACK D. & DOROTHY M. HARMON	304 SALISH COURT, KALISPELL MT. 59901	0.811 ha	2.00 Ac.	2946 m²	31710 SF	2414 m²	25984 SF	532 m²	5726 SF	0.516 ha	1.28 Ac.							28, 39	
57A	DELETED																			
58	NIPO, LLC, A MT LLC	P.O. BOX 1, KALISPELL MT. 59901	4.036 ha	9.97 Ac.	4821 m²	51897 SF	- 0 -	- 0 -	4821 m²	51897 SF			3.554 ha	8.78 Ac.					28-30, 39	
59	MARY B. MAC DONALD	1004 8TH AVE, KALISPELL MT 59901	3102 m²	33390 SF	1584 m²	17050 SF	- 0 -	- 0 -	1584 m²	17050 SF	1518 m²	16340 SF			35 m²	377 SF			28, 29, 39	
60	J.A. KASALA NEIL M. BERTELSEN	P.O. BOX 1171, KALISPELL MT. 59903	2291 m²	24660 SF	393 m²	4230 SF	- 0 -	- 0 -	393 m²	4230 SF	1898 m²	20430 SF							28, 29	
61	TERRY L. & PAMELA B. EATON	105 WELF LANE, KALISPELL MT. 59903	1607 m²	17298 SF	237 m²	2551 SF	- 0 -	- 0 -	237 m²	2551 SF	1370 m²	14747 SF							29	
62	TODD WIRTHLIN AND ASSOCIATES, REALTY INC.	2858 HIGHWAY #93 SOUTH, KALISPELL MT. 59901	2217 m²	23864 SF	241 m²	2594 SF	- 0 -	- 0 -	241 m²	2594 SF	1976 m²	21269 SF							29	
63	CLAYTON T. & MARTHA E. ODEGAARD	P.O. BOX 1641, KALISPELL MT. 59903	3.620 ha	8.95 Ac.	636 m²	6846 SF	- 0 -	- 0 -	636 m²	6846 SF	3.556 ha	8.79 Ac.							29, 30	
64	JOHN I. & SANDRA M. SWARTZENBERGER	2789 HIGHWAY 93 S, KALISPELL MT. 59901	0.560 ha	1.38 Ac.	389 m²	4187 SF	- 0 -	- 0 -	389 m²	4187 SF			0.521 ha	1.29 Ac.					30	
65	DELETED																			
66	STEVEN G. & KATHLEEN J. BOOHER	2910 S. RESERVE ST., MISSOULA MT. 59801	0.559 ha	1.38 Ac.	224 m²	2411 SF	- 0 -	- 0 -	224 m²	2411 SF	0.537 ha	1.32 Ac.							30	
67	PHILLIP W. CROUSE	2757 HIGHWAY 93 S, KALISPELL MT. 59901	1.259 ha	3.11 Ac.	313 m²	3369 SF	- 0 -	- 0 -	313 m²	3369 SF			1.228 ha	3.03 Ac.					30	
68	RONALD L. & CLARA D. SWARTZENBERGER	2750 HIGHWAY 93 S, KALISPELL MT. 59901	1.191 ha	2.94 Ac.	214 m²	2303 SF	- 0 -	- 0 -	214 m²	2303 SF	1.170 ha	2.89 Ac.							30	
69	JOHN I. & SANDRA M. SWARTZENBERGER	2789 HIGHWAY 93 S, KALISPELL MT. 59901	0.428 ha	1.06 Ac.	211 m²	2271 SF	- 0 -	- 0 -	211 m²	2271 SF			0.407 ha	1.01 Ac.					30	
64, 69	JOHN I. & SANDRA M. SWARTZENBERGER	2789 HIGHWAY 93 S, KALISPELL MT. 59901	0.988 ha	2.44 Ac.	278 m²	2992 SF	- 0 -	- 0 -	278 m²	2992 SF			0.961 ha	2.38 Ac.					30	
70	THE SIELER FAMILY TRUST	2740 HIGHWAY 93 S, KALISPELL MT. 59901	6.943 ha	17.16 Ac.	131 m²	1410 SF	- 0 -	- 0 -	131 m²	1410 SF	6.930 ha	17.12 Ac.							30	
71	ELMER M. SIELER, JR., ET AL	2740 HWY 93 S KALISPELL MT. 59901	0.847 ha	2.09 Ac.	262 m²	2820 SF	- 0 -	- 0 -	262 m²	2820 SF			0.821 ha	2.03 Ac.					30	
72	THE SIELER FAMILY TRUST	2740 HIGHWAY 93 S, KALISPELL MT. 59901	5.475 ha	13.53 Ac.	580 m²	6243 SF	- 0 -	- 0 -	580 m²	6243 SF	5.417 ha	13.39 Ac.							30, 31	
73	ROBERT L. MONK	MARION, MT. 59925															0.280 ha	0.69 Ac.	40, 41	
74	WILMA SIEMENS	1205 BIGFORK STAGE RD., BIGFORK MT. 59911	1855 m²	19967 SF	99 m²	1066 SF	- 0 -	- 0 -	99 m²	1066 SF			1756 m²	18901 SF					30	
75	T-N-T PROPERTY MANAGEMENT, LLC A MT LIMITED LIABILITY COMPANY	PO BOX 2012, WHITEFISH, MT 59937	0.600 ha	1.48 Ac.	126 m²	1356 SF	- 0 -	- 0 -	126 m²	1356 SF			0.587 ha	1.45 Ac.					30	
76	WES E. & DONNA KOUNS	P.O BOX 2453, KALISPELL MT. 59901	1.536 ha	3.80 Ac.	314 m²	3380 SF	- 0 -	- 0 -	314 m²	3380 SF			1.505 ha	3.72 Ac.					30, 31	
76A	WES E. & DONNA KOUNS	P.O BOX 2453, KALISPELL MT. 59901			197 m²	2120 SF	- 0 -	- 0 -	197 m²	2120 SF									30, 31	
77	R & R DEVELOPMENT CO., A MT CORP	132 FAIRWAY BLVD., KALISPELL MT. 59901	2.256 ha	5.57 Ac.	446 m²	4801 SF	- 0 -	- 0 -	446 m²	4801 SF	2.211 ha	5.46 Ac.							31	
78	JOHNSON'S TRAILER PARKS, L.L.C.	462 FOLEY LANE, HAMILTON, MT 59840	0.640 ha	1.58 Ac.	585 m²	6290 SF			585 m²	6290 SF			0.583 ha	1.47 Ac.					31	
78A	JOHNSON'S TRAILER PARKS, L.L.C.	462 FOLEY LANE, HAMILTON, MT 59840	0.583 ha	1.47 Ac.	436 m²	4693 SF			436 m²	4693 SF			0.539 ha	1.33 Ac.					31	
79	DOUGLAS M. & DONNA C. MILLER	558 SOMERS STAGE RD., KALISPELL MT. 59901	1.933 ha	4.78 Ac.	275 m²	2960 SF	- 0 -	- 0 -	275 m²	2960 SF	1.906 ha	4.71 Ac.							31, 40, 41	
80	TELFORD PARTNERS, A LIMITED PARTNERSHIP	BOX 7217, E. WENATCHEE, WA 98800	0.945 ha	2.34 Ac.	791 m²	8514 SF	- 0 -	- 0 -	791 m²	8514 SF			0.866 ha	2.14 Ac.					31	

NOTES: 1. ALL MEASUREMENTS ARE METRIC EXCEPT AS NOTED
2. THE PROPOSED R/W LINE WHERE A SPIRAL CURVE TRANSITION IS USED IS A CHORD RATHER THAN A CONCENTRIC CURVE.
3. THE ENGLISH AREAS ARE FOR INFORMATIONAL PURPOSES ONLY.
4. ALL STATIONS AND OFFSETS FOR R/W BREAKS ARE IN REFERENCE TO THE R/W BASELINE.

8-8-00, 6-27-00, 6-14-00, 2-16-00, 12-4-00, 4-04-01, 4-16-01, 6-19-01, 8-27-01, 8-30-01, 6-25-03, 3-13-03, 3-10-03, 3-05-03, 11-7-02, 2-03-04, 10-07-04, 11-28-07

BACKSLOPE LIMITS INCLUDE ROUNDING
CONSTRUCTION LIMITS:
CUT SECTION
TOE OF FILL
TOP OF CUT
DITCH BOTTOM

FHWA/DOT APPROVAL 4-28-92

MAP REVISED 2-26-99 3-24-99, 4-28-99, 5-4-99, 5-10-99, 5-25-99, 8-23-99, 9-21-99, 2-28-00, 3-7-00, 3-27-00, 4-28-00, 5-2-00,

STATE	RIGHT OF WAY ID.	SHEET NO.	TOTAL SHEETS
MONTANA	STPP-F 5-3(39)104	21	43
PROJECT NO. 1012-039			
SOMERS - KALISPELL ASHLEY CREEK - KALISPELL SECTION			

MONTANA
DEPARTMENT OF TRANSPORTATION

RIGHT OF WAY PLAN
FLATHEAD COUNTY

OWNERSHIP																			
PARCEL	NAME	ADDRESS	TOTAL	AREA	GROSS R/W AREA		EX. EASE. AREA		NET AREA		REMAINDER				CONST. PMT. AREA		EASE. AREA		SHEET NO.
			METRIC	ENGLISH	METRIC	ENGLISH	METRIC	ENGLISH	METRIC	ENGLISH	LEFT		RIGHT		METRIC	ENGLISH	METRIC	ENGLISH	
											METRIC	ENGLISH	METRIC	ENGLISH					
81	DOUGLAS M. & DONNA C. MILLER	P.O. BOX 35, KALISPELL MT. 59901	1.851 ha	4.57 Ac.	574 m²	6178 SF	- 0 -	- 0 -	574 m²	6178 SF	1.794 ha	4.43 Ac.					0.239 ha	0.59 Ac.	31, 40
	1/2INT, ERIN L. WILKEN1/2INT																		
82	MONTANA BELL RV SALES, INC.,	2465 HIGHWAY 93 S, KALISPELL MT. 59901	3857 m²	41516 SF	128 m²	1378 SF	- 0 -	- 0 -	128 m²	1378 SF			3724 m²	40138 SF					31
	A MT CORP																		
83	GOODE FAMILY TRUST	1639 HWY 2 WEST, KALISPELL, MT 59901	0.752 ha	1.86 Ac.	173 m²	1862 SF	- 0 -	- 0 -	173 m²	1862 SF			0.735 ha	1.82 Ac.					31
	GREGORY A. GOODE, TRUSTEE																		
84	VTS LTD. CO., A MT L.L.C.	2425 HIGHWAY 93 S, KALISPELL MT. 59901	1.649 ha	4.07 Ac.	452 m²	4865 SF	- 0 -	- 0 -	452 m²	4865 SF			1.604 ha	3.96 Ac.					31, 32
85	KENNETH G. MAKLOSKI	2470 HIGHWAY 93 S, KALISPELL MT. 59901	0.520 ha	1.28 Ac.	106 m²	1141 SF	- 0 -	- 0 -	106 m²	1141 SF	0.509 ha	1.26 Ac.							31, 32
86	DELETED																		
87	JOHN C. & DIANE C. HACKENBERG	P.O. BOX 213, KILA MT. 59920	1275 m²	13724 SF	104 m²	1119 SF	- 0 -	- 0 -	104 m²	1119 SF	1171 m²	12605 SF							32
	EDWIN J. & JOY K. MAHLUM																		
	RICHARD F. DORAN																		
	ALAN J. & MARY A. LERNER																		
87C2	ALAN J. & MARY A. LERNER		SKY HARBOR COURT	CONDOMINIUMS UNIT 2	NEGOTIATIONS														32
88	DOUGLAS F. & JULIA M. WISE	345 CEMETERY ROAD, KALISPELL MT. 59901	70.607 ha	174.47 Ac.													0.248 ha	0.61 Ac.	41
87C1	JOHN C. & DIANE C. HACKENBERG		SKY HARBOR COURT	CONDOMINIUMS UNIT 1	NEGOTIATIONS														32
	EDWIN J. & JOY K. MAHLUM, RICHARD F. DORAN																		
89	VICTORIA S. BURTON &	1225 SWAN HILL DR BIGFORK, MT. 59911	3865 m²	41602 SF	108 m²	1163 SF	- 0 -	- 0 -	108 m²	1163 SF	3757 m²	40440 SF							32
	DONALD R. BURTON																		
90	ROBERT J. & ALICE M. FORD	2385 HIGHWAY 93 S., KALISPELL MT. 59901	4.334 ha	10.71 Ac.	687 m²	7395 SF	- 0 -	- 0 -	687 m²	7395 SF			4.265 ha	10.54 Ac.					32
91	EDWARD L. HINES TRUST	P.O. BOX 2721, KALISPELL MT. 59903	0.628 ha	1.55 Ac.	276 m²	2971 SF	- 0 -	- 0 -	276 m²	2971 SF	0.600 ha	1.48 Ac.							32
	C/D DONALD W. HINES																		
92, 94	DELETED																		
93	MURDOCH FAMILY LIMITED PARTNERSHIP	P217 RIDGE TRAIL, BOZEMAN MT. 59715-9263	2.029 ha	5.014 Ac.	412 m²	4435 SF	- 0 -	- 0 -	412 m²	4435 SF	1.988 ha	4.912 Ac.							32
93.1	MURCON DEVELOPMENT INC.	2020 500 4TH AVE. SW, CALGARY, ALBERTA,	1.743 ha	4.308 Ac.	110 m²	1184 SF	- 0 -	- 0 -	110 m²	1184 SF	1.732 ha	4.281 Ac.							32, 33
		CANADA T2P 2V6																	
95	WESTERN AUTOMOTIVE ASSOCIATES, INC.	P.O. BOX 1534, KALISPELL, MT 59901	1.875 ha	4.63 Ac.	356 m²	3832 SF	- 0 -	- 0 -	356 m²	3832 SF			1.839 ha	4.54 Ac.					32
96.1	TOM R. WIGGIN & MICHAEL A.	P.O. BOX 186, BIGFORK, MT 59911				NEGOTIATIONS ONLY													33
	TORGERSON PARTNERSHIP																		
96	TOM WIGGIN & MIKE TORGERSON	P.O. BOX 738, BIGFORK, MT 59911				NEGOTIATIONS ONLY													33
96.2	DON B. TORGERSON	P.O. BOX 201, BIGFORK, MT 59911				NEGOTIATIONS ONLY													33
97	"214 MAIN" LLC, C/O STEVE BLAIR	P.O. BOX 757, BIGFORK, MT 59911	1.030 ha	2.55 Ac.	244 m²	2626 SF	- 0 -	- 0 -	244 m²	2626 SF			1.006 ha	2.49 Ac.					32, 33
98	BRATS, INC., ET AL	482 TWO MILE DR, KALISPELL MT 59901	0.516 ha	1.274 Ac.	425 m²	4575 SF	- 0 -	- 0 -	425 m²	4575 SF			0.474 ha	1.169 Ac.					33
99	A SOWS & BUCKS PARTNERSHIP	2267 HIGHWAY 93 S., KALISPELL MT. 59901	1531 m²	16480 SF	116 m²	1249 SF	- 0 -	- 0 -	116 m²	1249 SF			1415 m²	15231 SF					33
100	JOE & DEANA WITHEY	1231 S. MAIN, KALISPELL MT. 59901	2028 m²	21829 SF		NEGOTIATIONS ONLY													37
101	PAUL D. WACHHOLZ	P.O. BOX 1475, KALISPELL MT. 59903	1299 m²	13982 SF	27 m²	291 SF	- 0 -	- 0 -	27 m²	291 SF			1272 m²	13691 SF					37
102	DR. BRUCE A. NELSON JR.	1146 S. MAIN, KALISPELL MT. 59901				NEGOTIATIONS ONLY													37
102A	DR. BRUCE A. NELSON JR.	1146 S. MAIN, KALISPELL MT. 59901			5 m²	54 SF			5 m²	54 SF									37
103	TRUST, CHARLOTTE L. CASSAN	1147 S. MAIN, KALISPELL MT. 59901				NEGOTIATIONS ONLY													37
103A	TRUST, CHARLOTTE L. CASSAN	1147 S. MAIN, KALISPELL MT. 59901			5 m²	54 SF			5 m²	54 SF									37
104	GREGORY E. PASKELL	2815 FARM TO MARKET RD, KALISPELL MT. 59901				NEGOTIATIONS ONLY													37
105	EDWINA A. GOWIN	P.O. BOX 399, LAKESIDE MT. 59922				NEGOTIATIONS ONLY													37
106	LEONARD & CORLEA MARSHALL	284 TERRIAULT ROAD, KALISPELL MT. 59901				NEGOTIATIONS ONLY													37
107	MICHAEL G. & GLENNA M. THOMPSON	21631 E. LAKESHORE, BIGFORK MT. 59911				NEGOTIATIONS ONLY													37



NOTES: 1. ALL MEASUREMENTS ARE METRIC EXCEPT AS NOTED
2. THE PROPOSED R/W LINE WHERE A SPIRAL CURVE TRANSITION IS USED IS A CHORD RATHER THAN A CONCENTRIC CURVE.
3. THE ENGLISH AREAS ARE FOR INFORMATIONAL PURPOSES ONLY.
4. ALL STATIONS AND OFFSETS FOR R/W BREAKS ARE IN REFERENCE TO THE R/W BASELINE.

09-04-03, 3-05-03, 12-18-02, 11-13-00, 12-4-00, 4-04-01, 4-16-01, 7-01-02, 9-11-02,

BACKSLOPE LIMITS INCLUDE ROUNDING
CONSTRUCTION LIMITS:
CUT SECTION
TOE OF FILL
FHWA/DOT APPROVAL 4-28-92
MAP REVISED 2-26-99, 3-24-99, 4-28-99,
5-4-99, 5-25-99, 8-10-99, 9-7-99, 9-21-99,
1-11-00, 4-5-00, 4-25-00, 6-21-00, 8-8-00,

STATE	RIGHT OF WAY ID.	SHEET NO.	TOTAL SHEETS
MONTANA	STPP-F 5-3(39)104	22	43
PROJECT NO. 1012-039			
SOMERS - KALISPELL ASHLEY CREEK - KALISPELL SECTION			

MONTANA
DEPARTMENT OF TRANSPORTATION
RIGHT OF WAY PLAN
FLATHEAD COUNTY

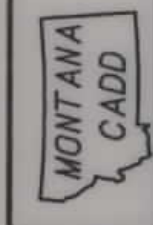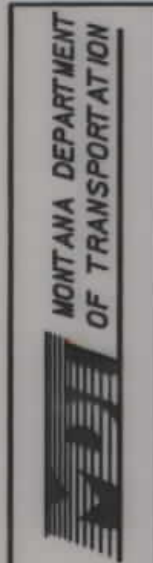

RD ROW
A1025u01.rdw

10125u01.rdw
03/06/03
08:54:44 AM
2
U3954

OWNERSHIP																			
PARCEL	NAME	ADDRESS	TOTAL	AREA	GROSS R/W AREA		EX. EASE. AREA		NET AREA		REMAINDER				CONST. PMT. AREA		EASE. AREA		SHEET NO.
			METRIC	ENGLISH	METRIC	ENGLISH	METRIC	ENGLISH	METRIC	ENGLISH	LEFT		RIGHT		METRIC	ENGLISH	METRIC	ENGLISH	
											METRIC	ENGLISH	METRIC	ENGLISH					
108	DAVID P. AYERS	1117 S. MAIN, KALISPELL MT. 59901					NEGOTIATIONS ONLY												37
109	CONRAD W. & LINDA L. ADAM	1108 S. MAIN, KALISPELL MT. 59901					NEGOTIATIONS ONLY												37
110	M. PENNY LEATZOW	1111 S. MAIN, KALISPELL MT. 59901					NEGOTIATIONS ONLY												37
111	EDWIN B. & NANCY GILLILAND	P.O. BOX 368, SOMERS MT.59932					NEGOTIATIONS ONLY												37
111A	EDWIN B. & NANCY GILLILAND	P.O. BOX 368, SOMERS MT.59932			5 m²	54 SF			5 m²	54 SF									37
112	FLATHEAD COUNTY	800 S. MAIN, KALISPELL MT. 59901					NEGOTIATIONS ONLY												37
113	WESLEY K. HIRONAKA & COLLEEN T. HEIRATH, TRUSTEES OF THE SPECIAL NEEDS TRUST FOR HALEY HIRONAKA	125 DURR LANE, WHITEFISH, MT 59937					NEGOTIATIONS ONLY												37
114	VOSE A. & VERDA ROBERTSON	727 1st AVE. W, KALISPELL MT. 59901					NEGOTIATIONS ONLY												37
115	FLATHEAD COUNTY	800 S. MAIN, KALISPELL MT. 59901					NEGOTIATIONS ONLY												37
116	HAROLD P. & NOBUKO JOHNS	1012 S. MAIN, KALISPELL MT. 59901					NEGOTIATIONS ONLY												37
117	ELLEN V. NELSON	1021 S. MAIN, KALISPELL MT. 59901					NEGOTIATIONS ONLY												37
118	FLATHEAD COUNTY	800 S. MAIN, KALISPELL MT. 59901					NEGOTIATIONS ONLY												37
119	ROGER D. & SHARON J. JACOBSEN MICHAEL C. & SUSAN C. DAILEY GARY F. RYAN	1011 S. MAIN, KALISPELL MT. 59901					NEGOTIATIONS ONLY												37
121	FLATHEAD COUNTY	800 S. MAIN, KALISPELL MT. 59901			36 m²	388 SF	- 0 -	- 0 -	36 m²	388 SF									37, 38
112, 115, 118, 121	FLATHEAD COUNTY	800 S. MAIN, KALISPELL MT. 59901			36 m²	388 SF	- 0 -	- 0 -	36 m²	388 SF									37, 38
122	BROTHERS IN LAW, A MT GEN PARTNERSHIP	925 S. MAIN, KALISPELL MT. 59901					NEGOTIATIONS ONLY												37, 38
123	WESLEY W. RASHID	907 S. MAIN, KALISPELL MT. 59901	1923 m²	20699 SF	9 m²	97 SF	- 0 -	- 0 -	9 m²	97 SF			1914 m²	20602 SF					38
124	NORTH MONTANA AVENUE PARTNERSHIP	1414 N. MONTANA AVE. HELENA MT. 59601	4.047 ha	10.00 Ac.	2339 m²	25177 SF	- 0 -	- 0 -	2339 m²	25177 SF			3.813 ha	9.42 Ac.					26, 27
127	HUGH R. LOUDEN	125 SNOWLINE RD., KALISPELL, MT. 59901	8776 m²	94464 SF			NEGOTIATIONS ONLY												41
210 210A	MARY L. & JEFFREY A. ROPER DELETED	310 SUMMIT RIDGE, KALISPELL MT. 59901	2.076 ha	5.13 Ac.	2226 m²	23960 SF	- 0 -	- 0 -	2226 m²	23960 SF			1.853 ha	4.58 Ac.	54 m²	581 SF			28, 39
176	DELETED																		
177	DONALD R. DAMMEL	P.O. BOX 365, KALISPELL MT. 59903	1867 m²	20096 SF	53 m²	570 SF	- 0 -	- 0 -	53 m²	570 SF			1814 m²	19526 SF					33
178	CITY OF KALISPELL	P.O. BOX 1997, KALISPELL MT. 59903	1.105 ha	2.73 Ac.	728 m²	7836 SF	- 0 -	- 0 -	728 m²	7836 SF			1.032 ha	2.55 Ac.	2163 m²	23282 SF			34
179	KALISPELL ELKS BUILDING ASSOC.	P.O. BOX 428, KALISPELL MT. 59903	1.299 ha	3.209 Ac.	612 m²	6588 SF	- 0 -	- 0 -	612 m²	6588 SF	1.238 ha	3.058 Ac.							35
180	CAVANAUGHS HOSPITALITY LIMITED PARTNERSHIP	201 W. NORTH RIVER DRIVE, SUITE 100, SPOKANTE, WA 99201	4.470 ha	11.05 Ac.	418 m²	4499 SF	- 0 -	- 0 -	418 m²	4499 SF			4.428 ha	10.94 Ac.					35, 36
181.1	PAVEL SMID & IVA SMID	1750 HWY 93 SOUTH, KALISPELL MT. 59901	737 m²	7933 SF	24 m²	258 SF	- 0 -	- 0 -	* 24 m²	* 258 SF	713 m²	7675 SF							35
181	DENNING, DOWNEY & ASSOCIATES, P.C.	4 SUNSET PLAZA, STE. 101, KALISPELL, MT. 59901	2106 m²	22666 SF	309 m²	3326 SF	- 0 -	- 0 -	309 m²	3326 SF	1797 m²	19340 SF							35

* ACQUISITION IS TO BE OBTAINED AS AN EASEMENT.

- NOTES: 1. ALL MEASUREMENTS ARE METRIC EXCEPT AS NOTED
2. THE PROPOSED R/W LINE WHERE A SPIRAL CURVE TRANSITION IS USED IS A CHORD RATHER THAN A CONCENTRIC CURVE.
3. THE ENGLISH AREAS ARE FOR INFORMATIONAL PURPOSES ONLY.
4. ALL STATIONS AND OFFSETS FOR R/W BREAKS ARE IN REFERENCE TO THE R/W BASELINE.
12-4-00, 4-04-01, 4-16-01, 10-15-01, 03-14-02, 3-05-03,

BACKSLOPE LIMITS INCLUDE ROUNDING
CONSTRUCTION LIMITS:
CUT SECTION
TOE OF FILL
FHWA/DOT APPROVAL 4-28-92
MAP REVISED 2-26-99 4-8-99, 4-28-99, 5-4-99, 5-10-99, 5-25-99, 6-30-99, 7-19-99, 9-21-99, 10-25-99, 2-2-99, 8-8-00, 8-23-00,

MONTANA
DEPARTMENT OF TRANSPORTATION
RIGHT OF WAY PLAN
FLATHEAD COUNTY

STATE	RIGHT OF WAY ID.	SHEET NO.	TOTAL SHEETS
MONTANA	STPP-F 5-3(39)104	23	43

PROJECT NO. 1012-039

SOMERS - KALISPELL
ASHLEY CREEK - KALISPELL SECTION

OWNERSHIP																				
PARCEL	NAME	ADDRESS	TOTAL	AREA	GROSS R/W	AREA	EX. EASE. AREA		NET		AREA	REMAINDER				CONST. PMT. AREA		EASE. AREA		SHEET NO.
			METRIC	ENGLISH	METRIC	ENGLISH	METRIC	ENGLISH	METRIC	ENGLISH	LEFT		RIGHT		METRIC	ENGLISH	METRIC	ENGLISH		
											METRIC	ENGLISH	METRIC	ENGLISH						
182	CITY SERVICE, INC OF KALISPELL, A MT CORP	P.O. BOX 1, KALISPELL MT. 59903	0.768 ha	1.90 Ac.															35, 36	
183	RUTH A. ANDERSEN	753 1st AVE. E.N., KALISPELL MT. 59901	2508 m²	26996 SF															36	
184	WILLIAM J. WADE, AS TRUSTEE OF M-PENVEST 1 BUSINESS TRUST	C/O U.S. REALTY ADVISOR,LLC,1370 AVE. OF THE AMERICAS, 29TH FLOOR,NEW YORK NY10019	0.774 ha	1.91 Ac.															36	
185	KS LIMITED PARTNERSHIP	P.O. BOX 23509, BILLINGS MT. 59104	0.492 ha	1.215 Ac.	33 m²	356 SF	- 0 -	- 0 -	33 m²	356 SF			0.489 ha	1.208 Ac.					36	
186	J.A.R. INVESTMENTS, LLC	WEST 204 SUMNER AVE., SPOKANE, WA. 99204	1.317 ha	3.25 Ac.															36	
187	PREMIER RESTAURANTS, LLC	P.O. BOX 219,MISSOULA, MT 59806	3743 m²	40289 SF	325 m²	3495 SF	- 0 -	- 0 -	325 m²	3495 SF			3418 m²	36794 SF					36	
188	ROBERT W. GOERZ TRUST	2041 MISSION TRAIL RD.,KALISPELL MT. 59901	1079 m²	11614 SF			NEGOTIATIONS ONLY												36	
189	HAMMITT CORPORATION, A MT CORP	1125 1st AVE. E., KALISPELL MT. 59901	0.783 ha	1.93 Ac.			NEGOTIATIONS ONLY												36, 37	
190	CITY OF KALISPELL	P.O. BOX 1997, KALISPELL MT. 59903													884 m²	9515 SF			33, 34, 35	
190.1	RSI, L.L.C. D/B/A ROSAURES SUPERMARKET, INC.														294 m²	3165 SF			33, 34	
191	SCOTT C. LEVENGOOD	P.O. BOX 184, KALISPELL MT. 59901					NEGOTIATIONS ONLY												33, 34	
192	SHERMAN ENTERPRISES	2197 3rd AVE. E., KALISPELL MT. 59901	0.538 ha	1.33 Ac.															34	
193	JAMES J. BILLMAYER	2191 3rd AVE. E., KALISPELL MT. 59901	0.167 ha	0.41 Ac.			NEGOTIATIONS ONLY												34	
194	WILLIAM L. & JOANNE E. BOLES	2141 3rd AVE. E., KALISPELL MT. 59901					NEGOTIATIONS ONLY												34	
194A	DELETED																			
195	WILLIS EUGENE LONG JR.	614 CEDAR PARK DR. PORT ANGELES WA. 98362					NEGOTIATIONS ONLY												34	
195A	DELETED																			
196	ROBERT C. GOLDIZEN	2075 3rd AVE. E., KALISPELL MT. 59901					NEGOTIATIONS ONLY												34	
196A	DELETED																			
197	JEFFERY C. & ROBIN L. BORDEN	2001 3rd AVE. E., KALISPELL MT. 59901					NEGOTIATIONS ONLY												34	
197A	DELETED																			
198	DENNIS F. CARVER	1995 3rd AVE. E., KALISPELL MT. 59901					NEGOTIATIONS ONLY												34	
198A	DELETED																			
199	STATE OF MONTANA	DEPT. MILITARY AFFAIRS, ADJUTANT GENERAL BOX 1157, HELENA MT. 59601					NEGOTIATIONS ONLY												34, 35	
200	RICHARD A. DASEN	1701 HIGHWAY 93 S., KALISPELL MT. 59901	1.376 ha	3.401 Ac.	163 m²	1755 SF	- 0 -	- 0 -	163 m²	1755 SF			1.360 ha	3.361 Ac.					34, 35	
201	MEYERS FAMILY TRUST C/D GILBERT K. & SUSAN G. BISSEL	1830 HIGHWAY 93 S., KALISPELL MT. 59901					NEGOTIATIONS ONLY												35	
202	FRED D. & JOAN P. HODGEBROOM	645 4th AVE. E., KALISPELL MT. 59901					NEGOTIATIONS ONLY												35	
203	ROCK COULEE RANCH INC., ETAL	1680 HWY 93 S KALISPELL MT. 59901					NEGOTIATIONS ONLY												35, 36	
204	CHARLENE F. & FRED M. BROWN JR	1600 HIGHWAY 93 S., KALISPELL MT. 59901					NEGOTIATIONS ONLY												36	
205	HI-NOON PETROLEUM, INC., A MT CORP	1101 SOUTH 6TH ST. W.,P.O.BOX 7578 MISSOULA, MT59903	755 m²	8127 SF	9 m²	97 SF	- 0 -	- 0 -	9 m²	97 SF			746 m²	8030 SF					36	
206	DARRYL J. & LORIM. BJORK	235 GLENWOOD DR, KALISPELL, MT 59901					NEGOTIATIONS ONLY												36	
207	DEBORAH M. FARIS	1246 1st AVE. E., KALISPELL MT. 59901					NEGOTIATIONS ONLY												36, 37	
208	DELETED																			
209	DELETED																		32	
211	JAMES R. & CAMILLA E. LEX	P.O. BOX 2694, KALISPELL, MT 59901	0.215 ha	0.53 AC	17 m²	183 SF	- 0 -	- 0 -	17 m²	183 SF	0.213 ha	0.53 AC							39	
212	NOREEN K. SYTH, ET AL						NEGOTIATIONS ONLY												36	

NOTES: 1. ALL MEASUREMENTS ARE METRIC EXCEPT AS NOTED
2. THE PROPOSED R/W LINE WHERE A SPIRAL CURVE TRANSITION IS USED IS A CHORD RATHER THAN A CONCENTRIC CURVE.
3. THE ENGLISH AREAS ARE FOR INFORMATIONAL PURPOSES ONLY.
4. ALL STATIONS AND OFFSETS FOR R/W BREAKS ARE IN REFERENCE TO THE R/W BASELINE.
4-16-01.

BACKSLOPE LIMITS INCLUDE ROUNDING
CONSTRUCTION LIMITS: CUT SECTION TOE OF FILL
FHWA/DOT APPROVAL 4-28-97
MAP REVISED 2-2-99 2-26-99 3-24-99
4-28-99, 5-4-99, 5-10-99, 6-10-99, 6-30-99,
12-2-99, 3-27-00, 8-8-00, 12-4-00, 4-04-01,

STATE	RIGHT OF WAY ID.	SHEET NO.	TOTAL SHEETS
MONTANA	STPP-F 5-3(39)104	24	43
PROJECT NO. 1012-039			
SOMERS - KALISPELL ASHLEY CREEK - KALISPELL SECTION			
MONTANA DEPARTMENT OF TRANSPORTATION RIGHT OF WAY PLAN FLATHEAD COUNTY SCALE 1"=500 0 25M 50M			



MDT
MONTANA DEPARTMENT
OF TRANSPORTATION

MDT
MONTANA
CADD

RDROW
A102au02.row

7/21/2010
1:58:42 PM
UT757

PARCEL	NAME	ADDRESS	OWNERSHIP																SHEET NO.
			TOTAL AREA		GROSS R/W AREA		EX. EASE. AREA		NET AREA		REMAINDER				CONST. PMT. AREA		EASE. AREA		
			METRIC	ENGLISH	METRIC	ENGLISH	METRIC	ENGLISH	METRIC	ENGLISH	LEFT		RIGHT		METRIC	ENGLISH	METRIC	ENGLISH	
213	NEIL M. & PHYLLIS A. BERTELSEN	515 CRYSTAL LAKE RD., LIBBY, MT 59923			0.022 ha	0.05 AC.	0	0	0.022 ha	0.05 AC.									39
51S2	08325 LAMAR ADVERTISING	315 MAIN ST., BILLINGS, MT 59105			FOR NEGOTIATIONS ONLY														25
51S1	10208 LAMAR ADVERTISING	315 MAIN ST., BILLINGS, MT 59105			FOR NEGOTIATIONS ONLY														26
55S1	04406 LAMAR ADVERTISING	315 MAIN ST., BILLINGS, MT 59105			FOR NEGOTIATIONS ONLY														27
55S2	06278 LAMAR ADVERTISING	315 MAIN ST., BILLINGS, MT 59105			FOR NEGOTIATIONS ONLY														27
56S1	08288 FIRST PRESBYTERIAN CHURCH	540 MAIN ST., KALISPELL, MT 59901			FOR NEGOTIATIONS ONLY														27
64S1	08541 LAMAR ADVERTISING	315 MAIN ST., BILLINGS, MT 59105			FOR NEGOTIATIONS ONLY														30
76S1	DELETED																		
84S1	02339 OBIE MEDIA	820 DIVISION ST., BILLINGS, MT 59101			FOR NEGOTIATIONS ONLY														32
124S1	02382 OBIE MEDIA	820 DIVISION ST., BILLINGS, MT 59101			FOR NEGOTIATIONS ONLY														26
214	DELETED																		
215	DELETED																		
216	DELETED																		
217	DELETED																		
218	DELETED																		
219	CATHRYN C. FAERBER	725 S. MAIN ST., KALISPELL, MT 59901			3 m²	32 SF	0	0	3 m²	32 SF									38
220	DELETED																		
221	CITY OF KALISPELL				FOR NEGOTIATIONS ONLY														42
222	SHIRLEEN WEESE	P.O. BOX 826, BIGFORK, MT 59911			FOR NEGOTIATIONS ONLY														42
223	ROBERT L. & DONNA M. BEAVER	1820 AIRPORT RD., KALISPELL, MT 59901			FOR NEGOTIATIONS ONLY														42
224	ROBERT J. KELLEY	395 DEL MONTE CTR #167, MONTEREY, CA 93940			FOR NEGOTIATIONS ONLY														42
225	CITY OF KALISPELL				FOR NEGOTIATIONS ONLY														42, 43
226	LOREN G. & PATTI J. EVERETT	1344 HELENA FLATS RD., KALISPELL, MT 59901			FOR NEGOTIATIONS ONLY														42
227	D. JOSEPH & BRENDA J. CLARK	BOX 418, SOMERS, MT 59932															**63 m²	**678 SF	42, 43
228	CITY OF KALISPELL				FOR NEGOTIATIONS ONLY														42, 43
229	CITY OF KALISPELL				FOR NEGOTIATIONS ONLY														43
230	DELETED																		
231	UNKNOWN *				67 m²	721 SF	0	0	67 m²	721 SF									30
232	EDWARD WILLIAM JOHNSON AKA EDWARD WILLIAM (BILL) JOHNSON	462 FOLEY LANE, HAMILTON, MT 59840			269 m²	2895 SF	0	0	269 m²	2895 SF									31
233	MYERS REALTY, INC.	P.O. BOX 469, BIGFORK, MT 59911	0.393 ha	0.97 AC	0.393 ha	0.97 AC			0.393 ha	0.97 AC									39
75A	T-N-T PROPERTY MANAGEMENT, LLC A MT LIMITED LIABILITY COMPANY	PO BOX 2012, WHITEFISH, MT 59937			83 m²	893 SF	0	0	83 m²	893 SF									31
* QUI-CLAIM DEED FROM PARCEL 74																			

* QUIT CLAIM DEED FROM PARCEL 74
** ACQUIRE EASEMENT IN THE NAME OF CITY OF KALISPELL

- NOTES: 1. ALL MEASUREMENTS ARE METRIC EXCEPT AS NOTED
2. THE PROPOSED R/W LINE WHERE A SPIRAL CURVE TRANSITION IS USED IS A CHORD RATHER THAN A CONCENTRIC CURVE.
3. THE ENGLISH AREAS ARE FOR INFORMATIONAL PURPOSES ONLY.
4. ALL STATIONS AND OFFSETS FOR R/W BREAKS ARE IN REFERENCE TO THE R/W BASELINE.
7-21-10, 6-28-06, 08-26-04, 09-04-03, 06-17-02,

BACKSLOPE LIMITS INCLUDE ROUNDING		
CONSTRUCTION LIMITS:		
CUT SECTION TOE OF FILL		
FHWA/DOT APPROVAL 4-28-92		
MAP REVISED 4-5-99, 5-10-99, 6-10-99,		
7-25-00, 12-4-00, 4-04-01, 6-19-01,		
12-12-01, 12-17-01, 1-4-02, 03-14-02,		


STATE	RIGHT OF WAY ID.	SHEET NO.	TOTAL SHEETS
MONTANA	STPP-F 5-3(39)104	24A	43
PROJECT NUMBER 1012-039			
SOMERS - KALISPELL ASHLEY CREEK - KALISPELL SECTION			

MONTANA
DEPARTMENT OF TRANSPORTATION

RIGHT OF WAY PLAN
FLATHEAD COUNTY

SEE SHEET NO. 21 FOR OWNERSHIP NAMES, ADDRESSES, AREAS, ETC.

STATE	RIGHT OF WAY ID.	SHEET NO.	TOTAL SHEETS
MONTANA	STPP-F 5-3(39)104	25	43
PROJECT NO. 1012-039			
SOMERS - KALISPELL ASHLEY CREEK - KALISPELL SECTION			

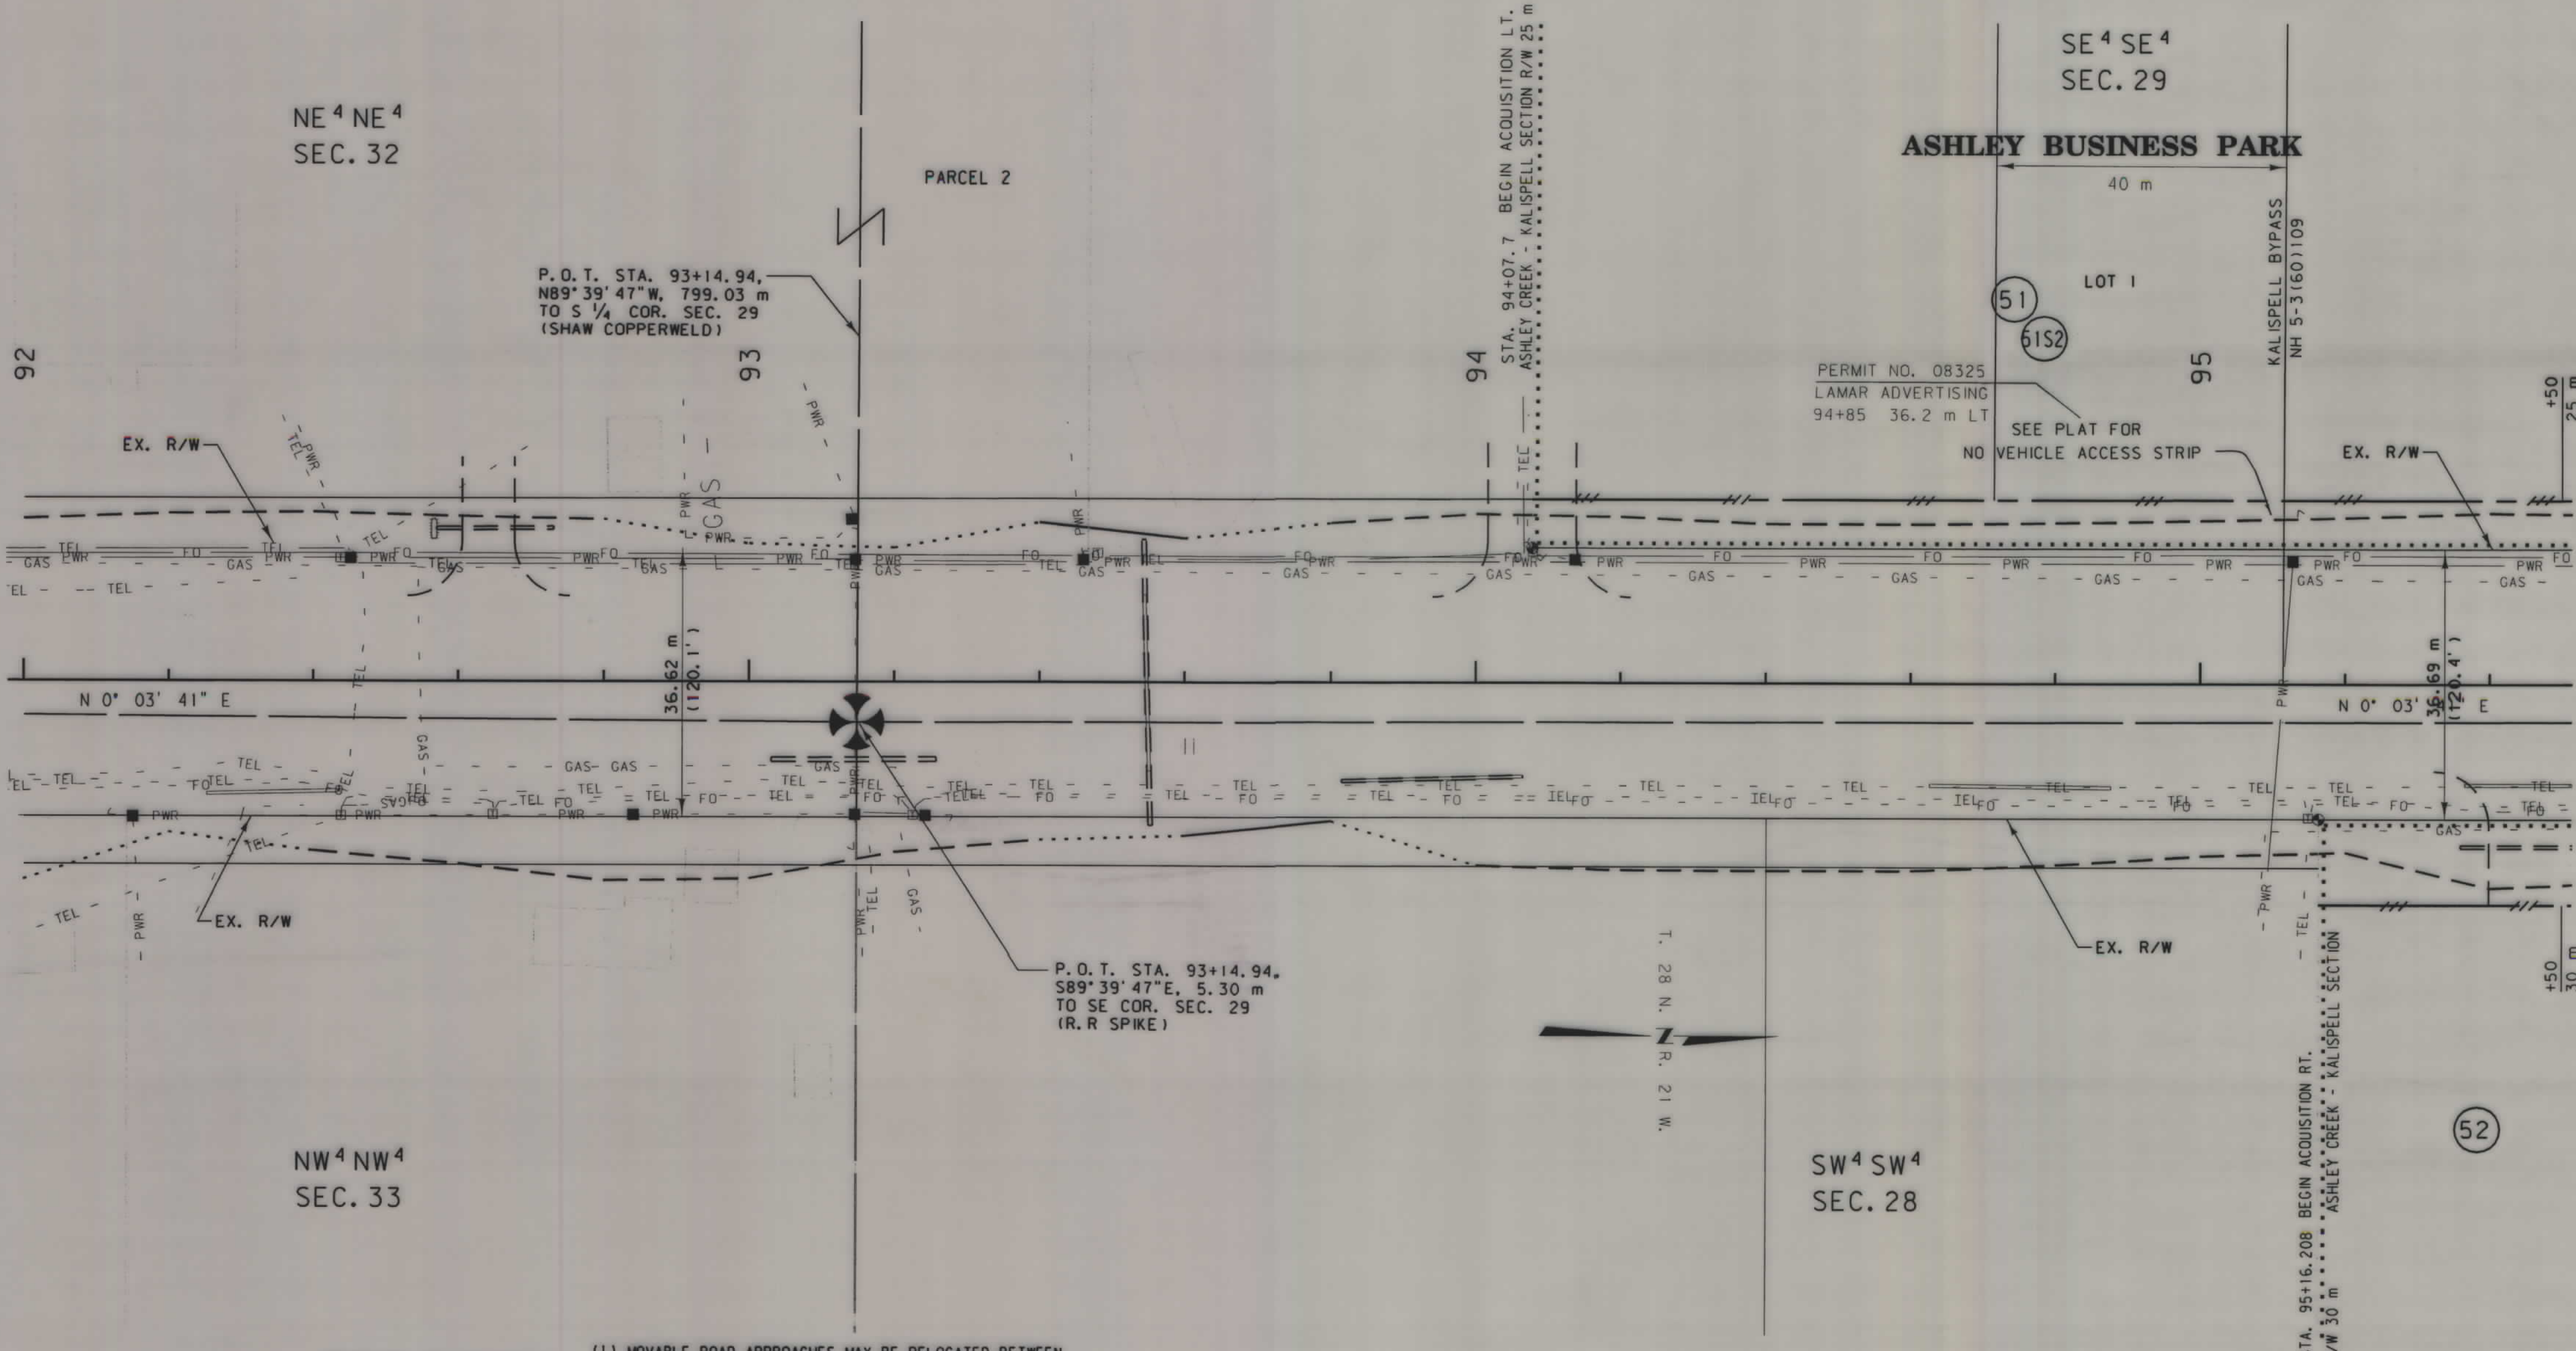

ROAD APPROACHES					
PRIVATE			PUBLIC		
PARCELS SERVED	NO. OF APP.	SIDE	MOVABLE (1)	JOINT-USE (2)	STATION
			LIMITS	FIXED LOCATION	
			FROM STA.	TO STA.	
51		SEE	SHEET 26		
52		SEE	SHEET 26		
*50, 51	1	LT		94+07.7	

(1) MOVABLE ROAD APPROACHES MAY BE RELOCATED BETWEEN THE SPECIFIED STATIONS AFTER THE INITIAL CONSTRUCTION. BEFORE RECONSTRUCTION, A PERMIT MUST BE OBTAINED FROM THE MDT OFFICE IN KALISPELL.

(2) JOINT-USE ROAD APPROACH RELOCATIONS "RESTRICTED". (SEE LIMITED ACCESS CONDITION, SHEET 1)

* JOINT USE TO BE SHARED WITH PARCEL 50 ON SOMERS - ASHLEY CREEK (STPP-F 5-3(39)104) ALSO SHOWN AS PACE 1 ON KALISPELL BYPASS (NH 5-3(60)109) THE FLATHEAD COUNTY BOARD OF COMMISSIONERS CONCURRED WITH THIS JOINT USE APPROACH THROUGH THE "NO ACCESS STRIP" ON MARCH 9, 1999.

NOTES: 1. ALL MEASUREMENTS ARE METRIC EXCEPT AS NOTED
2. THE PROPOSED R/W LINE WHERE A SPIRAL CURVE TRANSITION IS USED IS A CHORD RATHER THAN A CONCENTRIC CURVE.
3. THE ENGLISH AREAS ARE FOR INFORMATIONAL PURPOSES ONLY.


BACKSLOPE LIMITS INCLUDE ROUNDING	CONSTRUCTION LIMITS:
	CUT SECTION TOE OF FILL
FHWA/DOT APPROVAL 4-28-92	
MAP REVISED 2-26-99 3-24-99 4-28-99,	
7-25-00, 12-4-00,	

MONTANA DEPARTMENT OF TRANSPORTATION
RIGHT OF WAY PLAN FLATHEAD COUNTY
SCALE 1"=500'
0 25M 50M

SEE SHEET NO. 21,23 FOR OWNERSHIP NAMES, ADDRESSES, AREAS, ETC.

MONTANA DEPARTMENT OF TRANSPORTATION
FORSCHER ASSOCIATES, INC.

RDROW

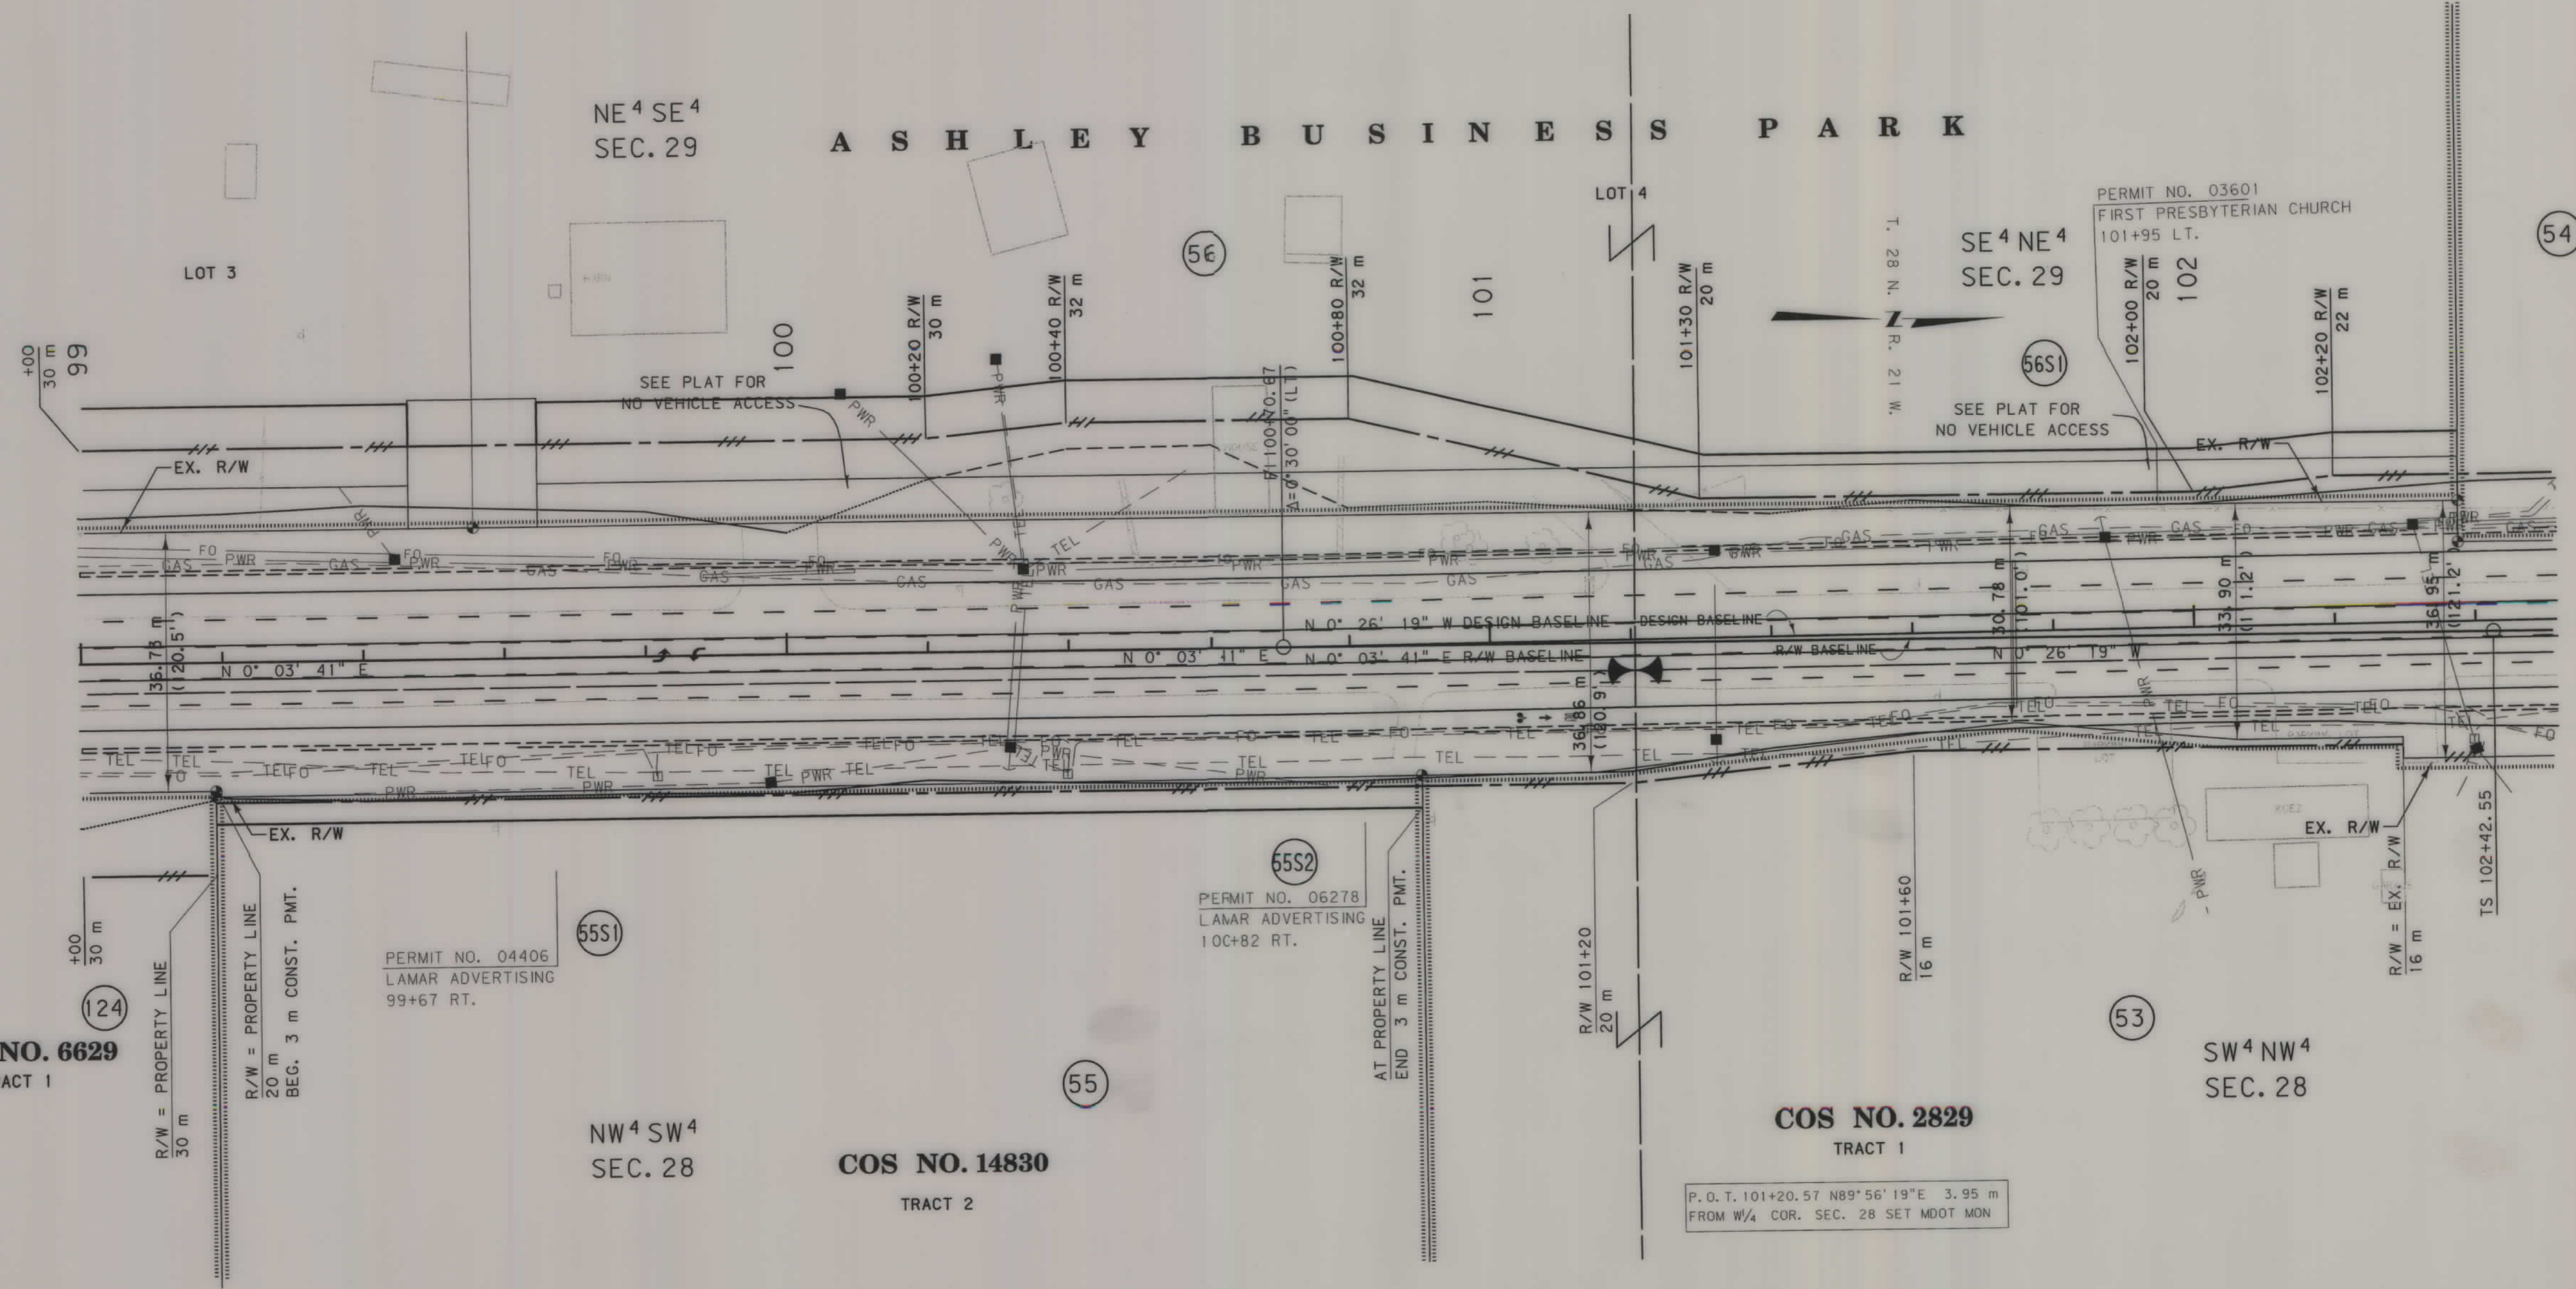

COS NO. 6629
TRACT 1

NW 1/4 SW 1/4
SEC. 28

COS NO. 14830
TRACT 2

COS NO. 2829
TRACT 1

SW 1/4 NW 1/4
SEC. 28

ROAD APPROACHES							
PRIVATE					PUBLIC		
PARCELS SERVED	NO. OF APP.	SIDE	MOVABLE (1)		JOINT-USE (2)	SIDE	STATION
			LIMITS		FIXED LOCATION		
			FROM STA.	TO STA.	STATION		
53		SEE	SHEET 28				
54		SEE	SHEET 28				
55	1	RT			99+25		
56	2	LT	97+78	102+38			
124	1	RT	97+18	99+19			

- (1) MOVABLE ROAD APPROACHES MAY BE RELOCATED BETWEEN THE SPECIFIED STATIONS AFTER THE INITIAL CONSTRUCTION. BEFORE RECONSTRUCTION, A PERMIT MUST BE OBTAINED FROM THE MDT OFFICE IN KALISPELL.
- (2) JOINT-USE ROAD APPROACH RELOCATIONS "RESTRICTED". (SEE LIMITED ACCESS CONDITION, SHEET 11)

- NOTES: 1. ALL MEASUREMENTS ARE METRIC EXCEPT AS NOTED
2. THE PROPOSED R/W LINE WHERE A SPIRAL CURVE TRANSITION IS USED IS A CHORD RATHER THAN A CONCENTRIC CURVE.
3. THE ENGLISH AREAS ARE FOR INFORMATIONAL PURPOSES ONLY.
4. ALL STATIONS AND OFFSETS FOR R/W BREAKS ARE IN REFERENCE TO THE R/W BASELINE.

BACKSLOPE LIMITS INCLUDE ROUNDING
CONSTRUCTION LIMITS:
CUT SECTION
TOE OF FILL
TOP OF CUT
BATCH BOTTOM

FHWA/DOT APPROVAL 4-28-92


MAP REVISED 3-24-99, 4-28-99, 12-20-99,
7-25-00, 12-4-00, 8-27-01, 8-30-01, 9-5-01
11-7-02, 3-10-03, 3-13-03, 11-28-07

C:\gdm\1012\PL02.RDW
11/28/2007
3:03:26 PM
11/28/2007
10:06:19 AM
F:\1012\1012-039\1012-039-27.dwg

SEE SHEET NO. 21,23 FOR OWNERSHIP NAMES, ADDRESSES, AREAS, ETC.

STATE	RIGHT OF WAY ID.	SHEET NO.	TOTAL SHEETS
MONTANA	STPP-F 5-3(39)104	28	43
PROJECT NO. 1012-039			
SOMERS - KALISPELL ASHLEY CREEK - KALISPELL SECTION			

FOR DETAILS
SEE SHEET 39

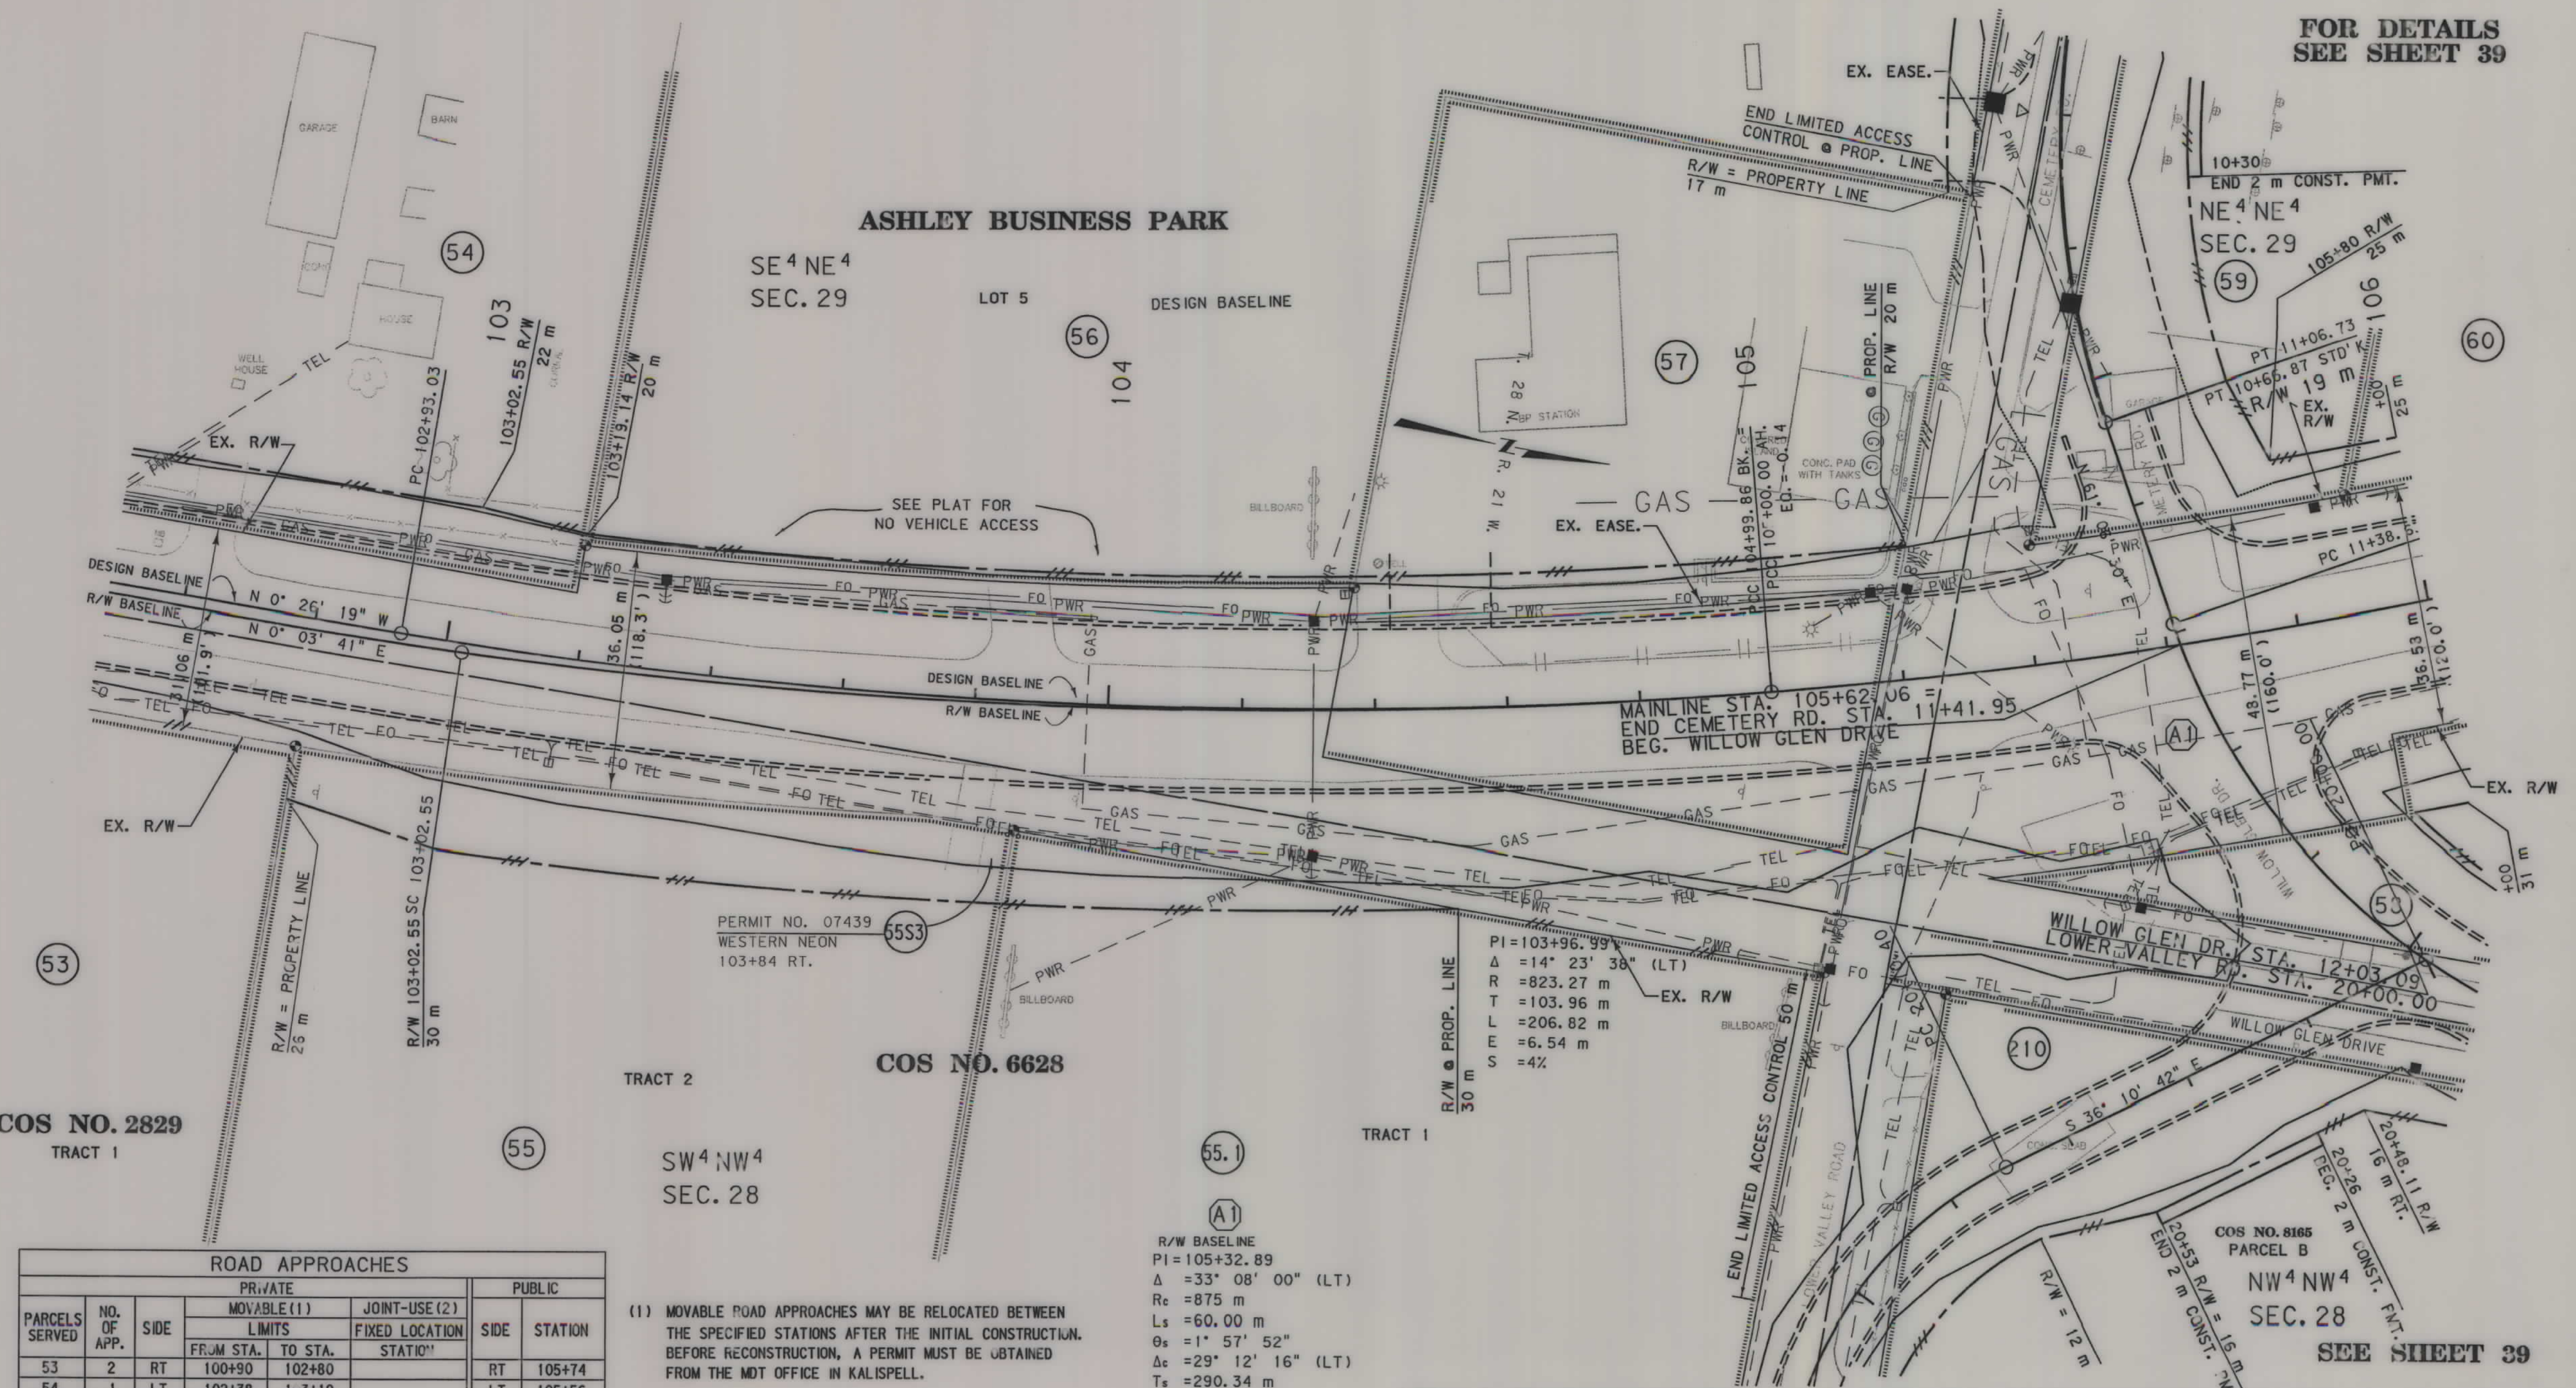

ROAD APPROACHES							
PRIVATE					PUBLIC		
PARCELS SERVED	NO. OF APP.	SIDE	MOVABLE (1)		JOINT-USE (2)		
			LIMITS		FIXED LOCATION STATION	SIDE	STATION
			FROM STA.	TO STA.			
53	2	RT	100+90	102+80		RT	105+74
54	1	LT	102+38	103+19		LT	105+56
55.1	1	RT			103+83		
56	1	LT	103+19	104+39			
57	1	LT	104+39	105+06			
*57	1	RT	104+55	104+66			
55	1	RT			103+03		

- (1) MOVABLE ROAD APPROACHES MAY BE RELOCATED BETWEEN THE SPECIFIED STATIONS AFTER THE INITIAL CONSTRUCTION. BEFORE RECONSTRUCTION, A PERMIT MUST BE OBTAINED FROM THE MDT OFFICE IN KALISPELL.
- (2) JOINT-USE ROAD APPROACH RELOCATIONS "RESTRICTED". (SEE LIMITED ACCESS CONDITION, SHEET 1)
- * OFF CEMETERY ROAD

R/W BASELINE
PI=105+32.89
Δ = 33° 08' 00" (LT)
Rc = 875 m
Ls = 60.00 m
Θs = 1° 57' 52"
Δc = 29° 12' 16" (LT)
Ts = 290.34 m
Lc = 446.00 m
Es = 38.07 m
S = 4 %

- NOTES: 1. ALL MEASUREMENTS ARE METRIC EXCEPT AS NOTED
2. THE PROPOSED R/W LINE WHERE A SPIRAL CURVE TRANSITION IS USED IS A CHORD RATHER THAN A CONCENTRIC CURVE.
3. THE ENGLISH AREAS ARE FOR INFORMATIONAL PURPOSES ONLY.
4. ALL STATIONS AND OFFSETS FOR R/W BREAKS ARE IN REFERENCE TO THE R/W BASELINE.
- 06-28-06, 10-07-04, 08-26-04, 11-13-02, 06-17-02, 9-05-01

BACKSLOPE LIMITS INCLUDE ROUNDING	
CONSTRUCTION LIMITS:	CUT SECTION
	TOP OF CUT
	TOE OF FILL
	DITCH BOTTOM
FMHA/DOT APPROVAL	4-28-92
MAP REVISED	12-24-98 2-26-99 3-24-99
	4-5-99 4-28-99, 7-19-99, 10-25-99, 27-00
	6-14-00, 8-8-00, 12-4-00, 4-04-01, 8-27-01

MONTANA
DEPARTMENT OF TRANSPORTATION

RIGHT OF WAY PLAN
FLATHEAD COUNTY

SCALE 1"=50'

0 25M 50M

RDROW 1012002.rdw

C:\dm\1012PL02.rdw

6/29/2006 7:14:52 AM

U3954


6/29/2006 10:00:00 AM

U3954

FILE

SEE SHEET NO. 21 FOR OWNERSHIP NAMES, ADDRESSES, AREAS, ETC.

STATE	RIGHT OF WAY ID.	SHEET NO.	TOTAL SHEETS
MONTANA	STPP-F 5-3(39)104	30	43
PROJECT NO. 1012-039			
SOMERS - KALISPELL ASHLEY CREEK - KALISPELL SECTION			

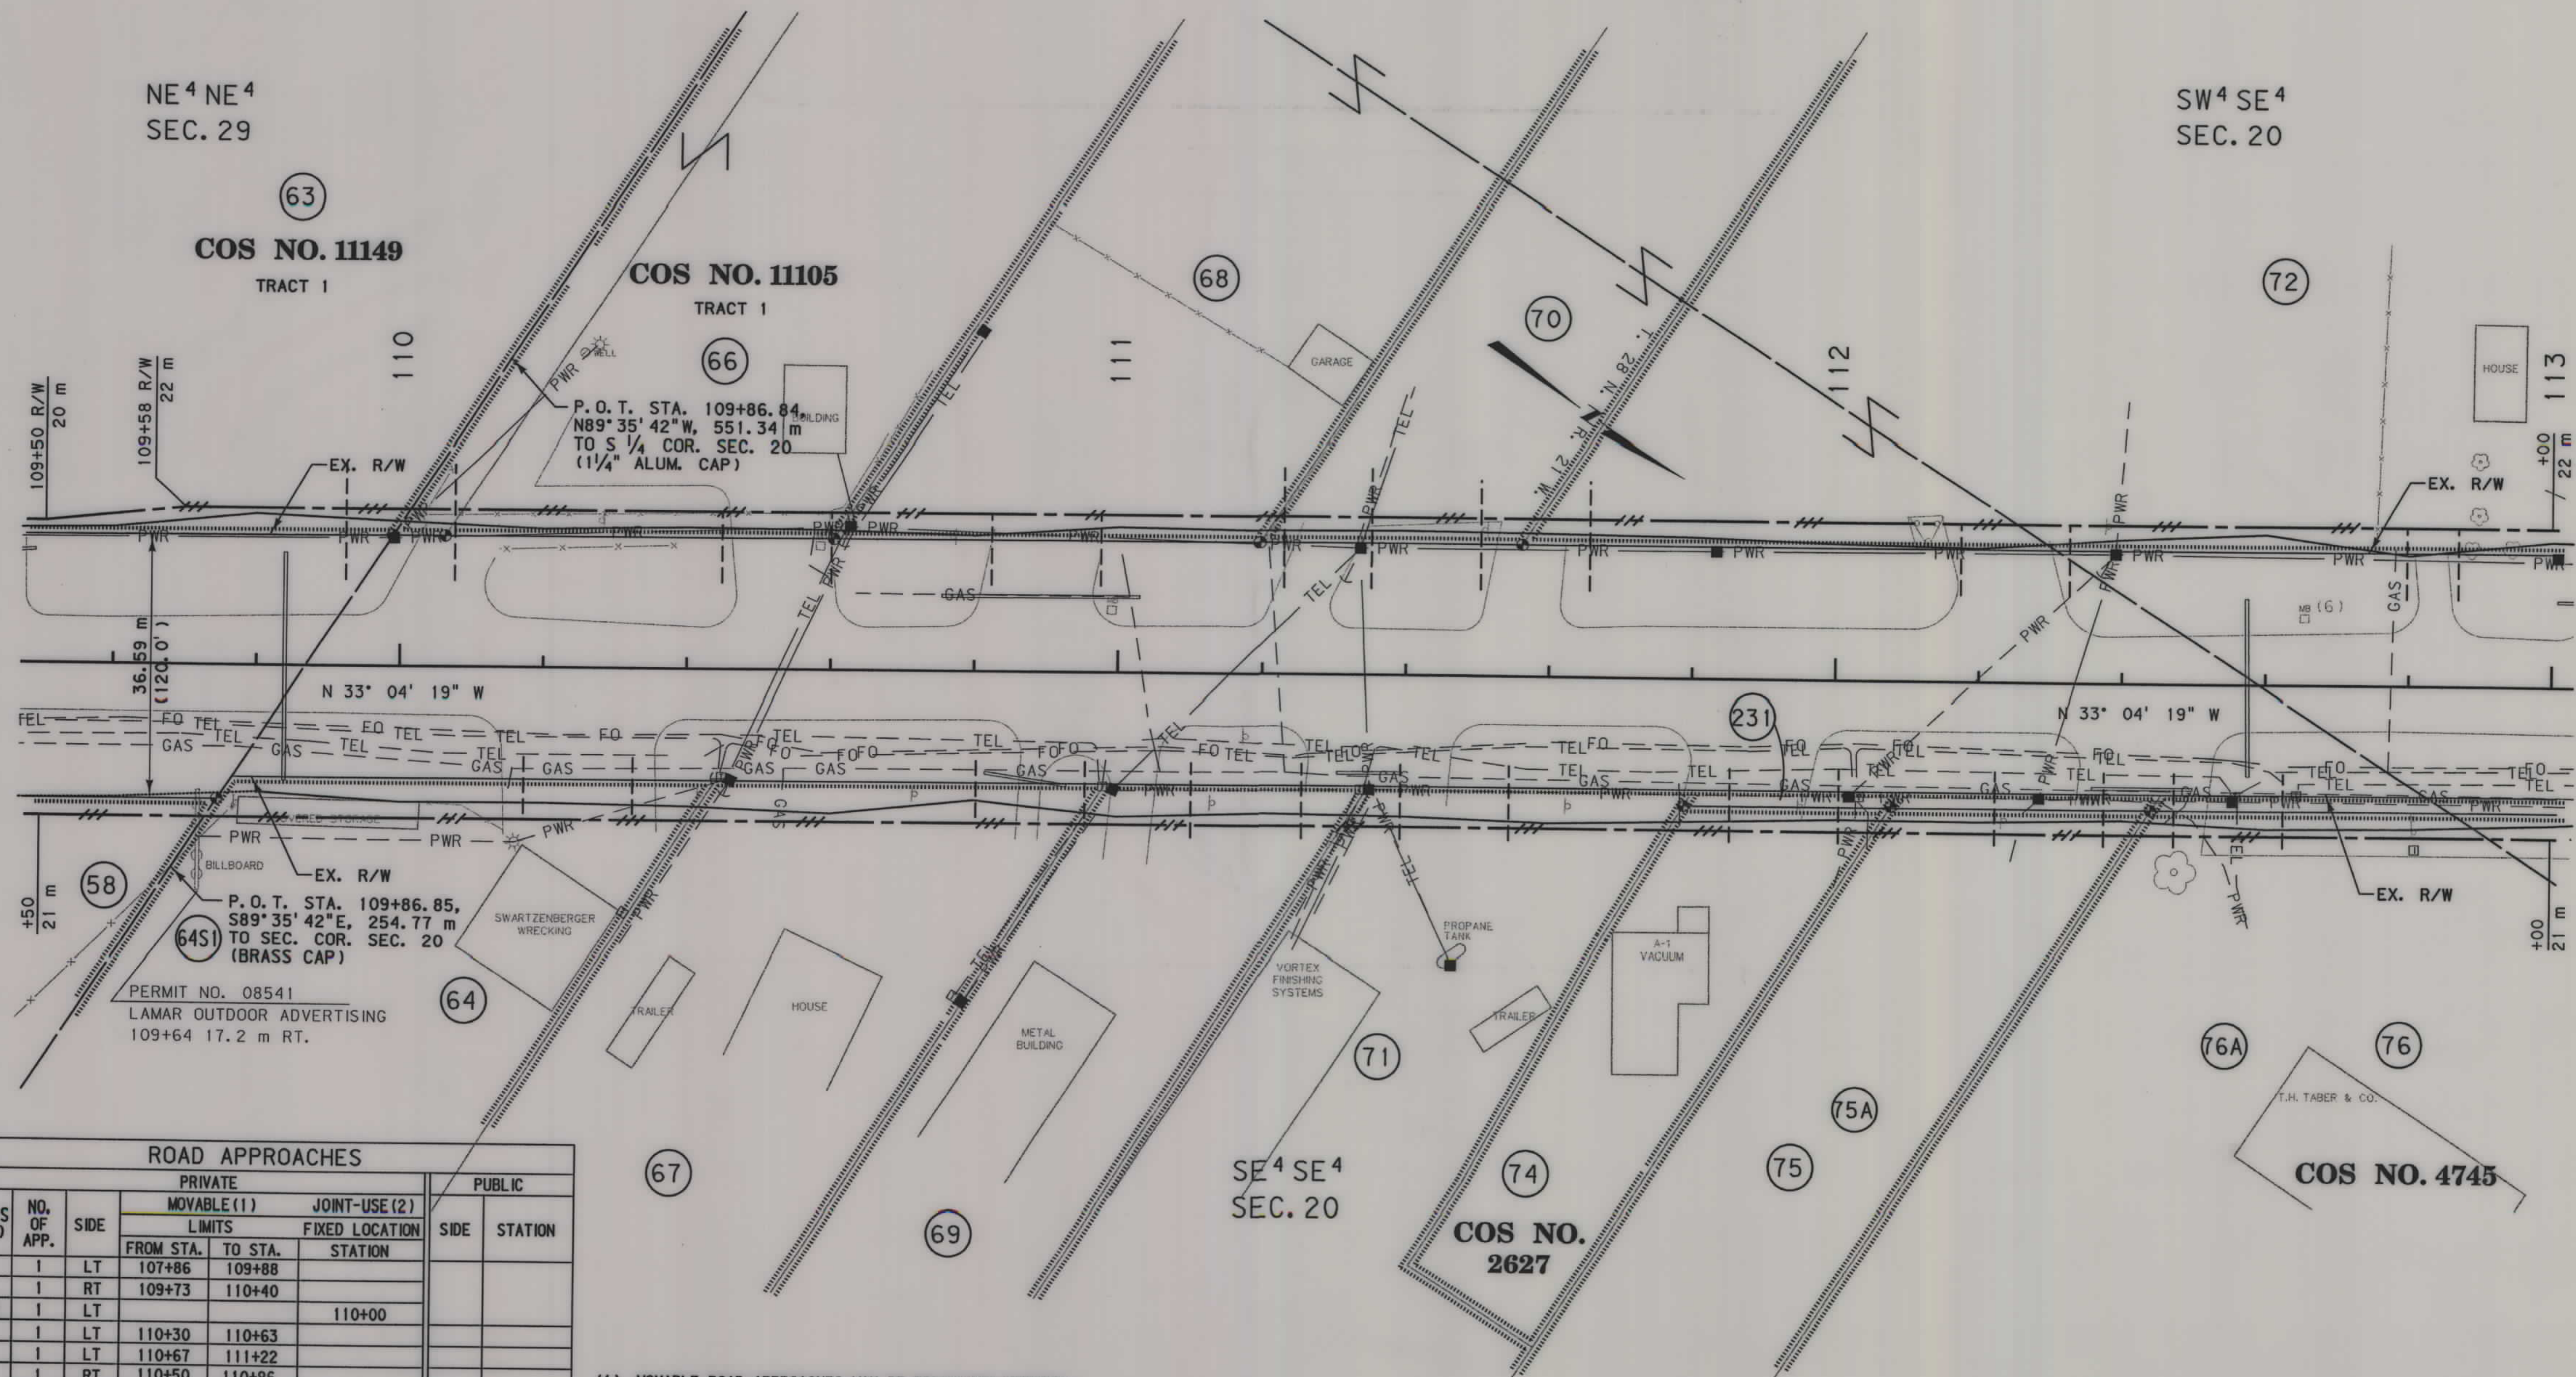

ROAD APPROACHES						
PARCELS SERVED	NO. OF APP.	SIDE	PRIVATE		PUBLIC	
			MOVABLE (1)	JOINT-USE (2)	SIDE	STATION
			LIMITS	FIXED LOCATION		
			FROM STA.	TO STA.		
63	1	LT	107+86	109+88		
64	1	RT	109+73	110+40		
63, 66	1	LT				110+00
66	1	LT	110+30	110+63		
68	1	LT	110+67	111+22		
67	1	RT	110+50	110+96		
70	1	LT	111+22	111+58		
69	2	RT	111+00	111+30		
70, 72	1	LT				111+58
72			SEE SHEET 31			
74	1	RT	111+79	112+03		
71	1	RT	111+40	111+70		
75	1	RT	112+10	112+40		
76	1	RT				112+55

- (1) MOVABLE ROAD APPROACHES MAY BE RELOCATED BETWEEN THE SPECIFIED STATIONS AFTER THE INITIAL CONSTRUCTION. BEFORE RECONSTRUCTION, A PERMIT MUST BE OBTAINED FROM THE MOT OFFICE IN KALISPELL.
- (2) JOINT-USE ROAD APPROACH RELOCATIONS "RESTRICTED". (SEE LIMITED ACCESS CONDITION, SHEET 1)

- NOTES: 1. ALL MEASUREMENTS ARE METRIC EXCEPT AS NOTED
2. THE PROPOSED R/W LINE WHERE A SPIRAL CURVE TRANSITION IS USED IS A CHORD RATHER THAN A CONCENTRIC CURVE.
3. THE ENGLISH AREAS ARE FOR INFORMATIONAL PURPOSES ONLY.
4. ALL STATIONS AND OFFSETS FOR R/W BREAKS ARE IN REFERENCE TO THE R/W BASELINE.

BACKSLOPE LIMITS INCLUDE ROUNDING
CONSTRUCTION LIMITS:
CUT SECTION
TOE OF FILL
TOP OF CUT
DITCH BOTTOM

FHWA/DOT APPROVAL 4-28-92

MAP REVISED 2-26-99 3-24-99, 4-28-99,
1-30-00, 3-7-00, 7-25-00, 12-4-00, 6-19-01,
12-9-03

MONTANA
DEPARTMENT OF TRANSPORTATION

RIGHT OF WAY PLAN
FLATHEAD COUNTY
SCALE 1:500

0 25M 50M

MONTANA DEPARTMENT
OF TRANSPORTATION

MONTANA
FOR SCHEMATIC
ASSOCIATES, INC.

RDROW


RDROW

1012P03 ROW
12/09/03
12:21:19 PM
12/09/03
12:21:19 PM
12/09/03
12:21:19 PM

**SEE SHEET 40 & 41
FOR EASEMENT DETAIL**

SEE SHEET NO.22,24 FOR OWNERSHIP NAMES, ADDRESSES, AREAS, ETC.

STATE	RIGHT OF WAY ID.	SHEET NO.	TOTAL SHEETS
MONTANA	STPP-F 5-3(39)104	32	43
PROJECT NO. 1012-U39			
SOMERS - KALISPELL ASHLEY CREEK - KALISPELL SECTION			

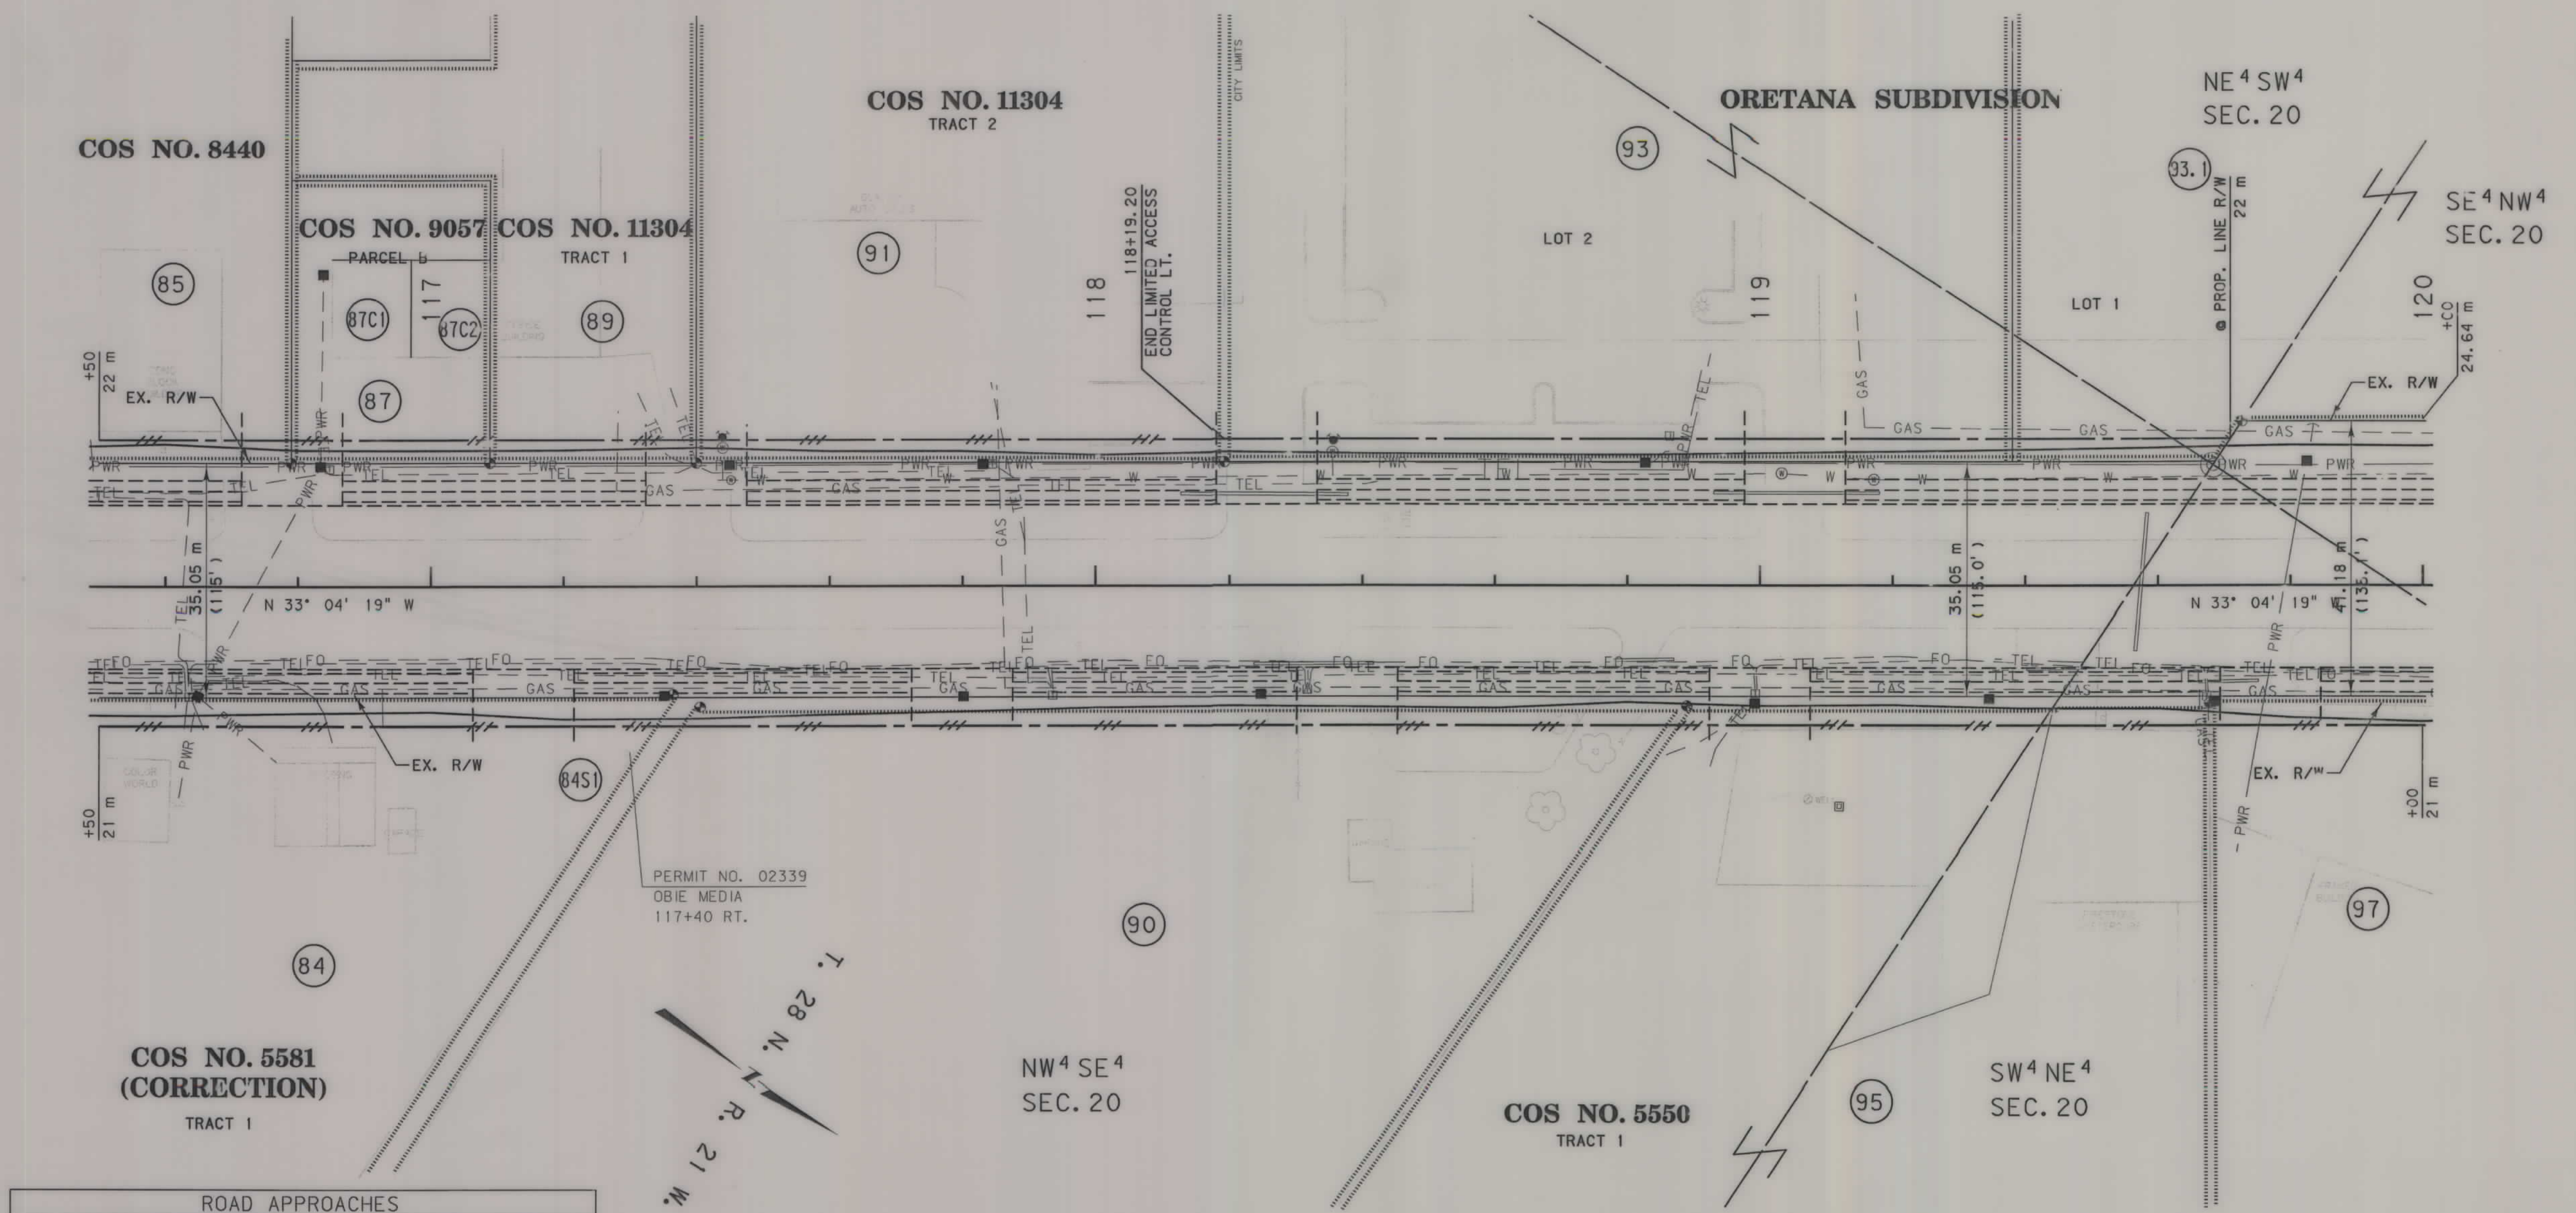

ROAD APPROACHES						
PARCELS SERVED	NO. OF APP.	SIDE	PRIVATE		PUBLIC	
			MOVABLE (1)		JOINT-USE (2)	STATION
			FROM STA.	TO STA.		
84	2	RT	116+58	117+34	116+79	
85, 87	1	LT			116+79	
89, 91	1	LT			117+40	
90	2	RT	117+41	118+83		
95	2	RT	118+88	119+49		
97		SEE	SHEET 33			

- (1) MOVABLE ROAD APPROACHES MAY BE RELOCATED BETWEEN THE SPECIFIED STATIONS AFTER THE INITIAL CONSTRUCTION. BEFORE RECONSTRUCTION, A PERMIT MUST BE OBTAINED FROM THE MDT OFFICE IN KALISPELL.
- (2) JOINT-USE ROAD APPROACH RELOCATIONS "RESTRICTED". (SEE LIMITED ACCESS CONDITION, SHEET 1)

- NOTES: 1. ALL MEASUREMENTS ARE METRIC EXCEPT AS NOTED
2. THE PROPOSED R/W LINE WHERE A SPIRAL CURVE TRANSITION IS USED IS A CHORD RATHER THAN A CONCENTRIC CURVE.
3. THE ENGLISH AREAS ARE FOR INFORMATIONAL PURPOSES ONLY.
4. ALL STATIONS AND OFFSETS FOR R/W BREAKS ARE IN REFERENCE TO THE R/W BASELINE.


BACKSLOPE LIMITS INCLUDE ROUNDING
CONSTRUCTION LIMITS:
CUT SECTION
TOE OF FILL
TOP OF CUT
DITCH BOTTOM

FHWA/DOT APPROVAL 4-28-92

MAP REVISED 2-26-99, 3-24-99, 4-28-99,
5-4-99, 7-25-00, 12-4-00, 6-19-01, 09-11-02.

SEE SHEET NO.22-24 FOR OWNERSHIP NAMES, ADDRESSES, AREAS, ETC.

STATE	RIGHT OF WAY ID.	SHEET NO.	TOTAL SHEETS
MONTANA	STPP-F 5-3(39)104	33	43
PROJECT NO. 1012-039			
SOMERS - KALISPELL ASHLEY CREEK - KALISPELL SECTION			

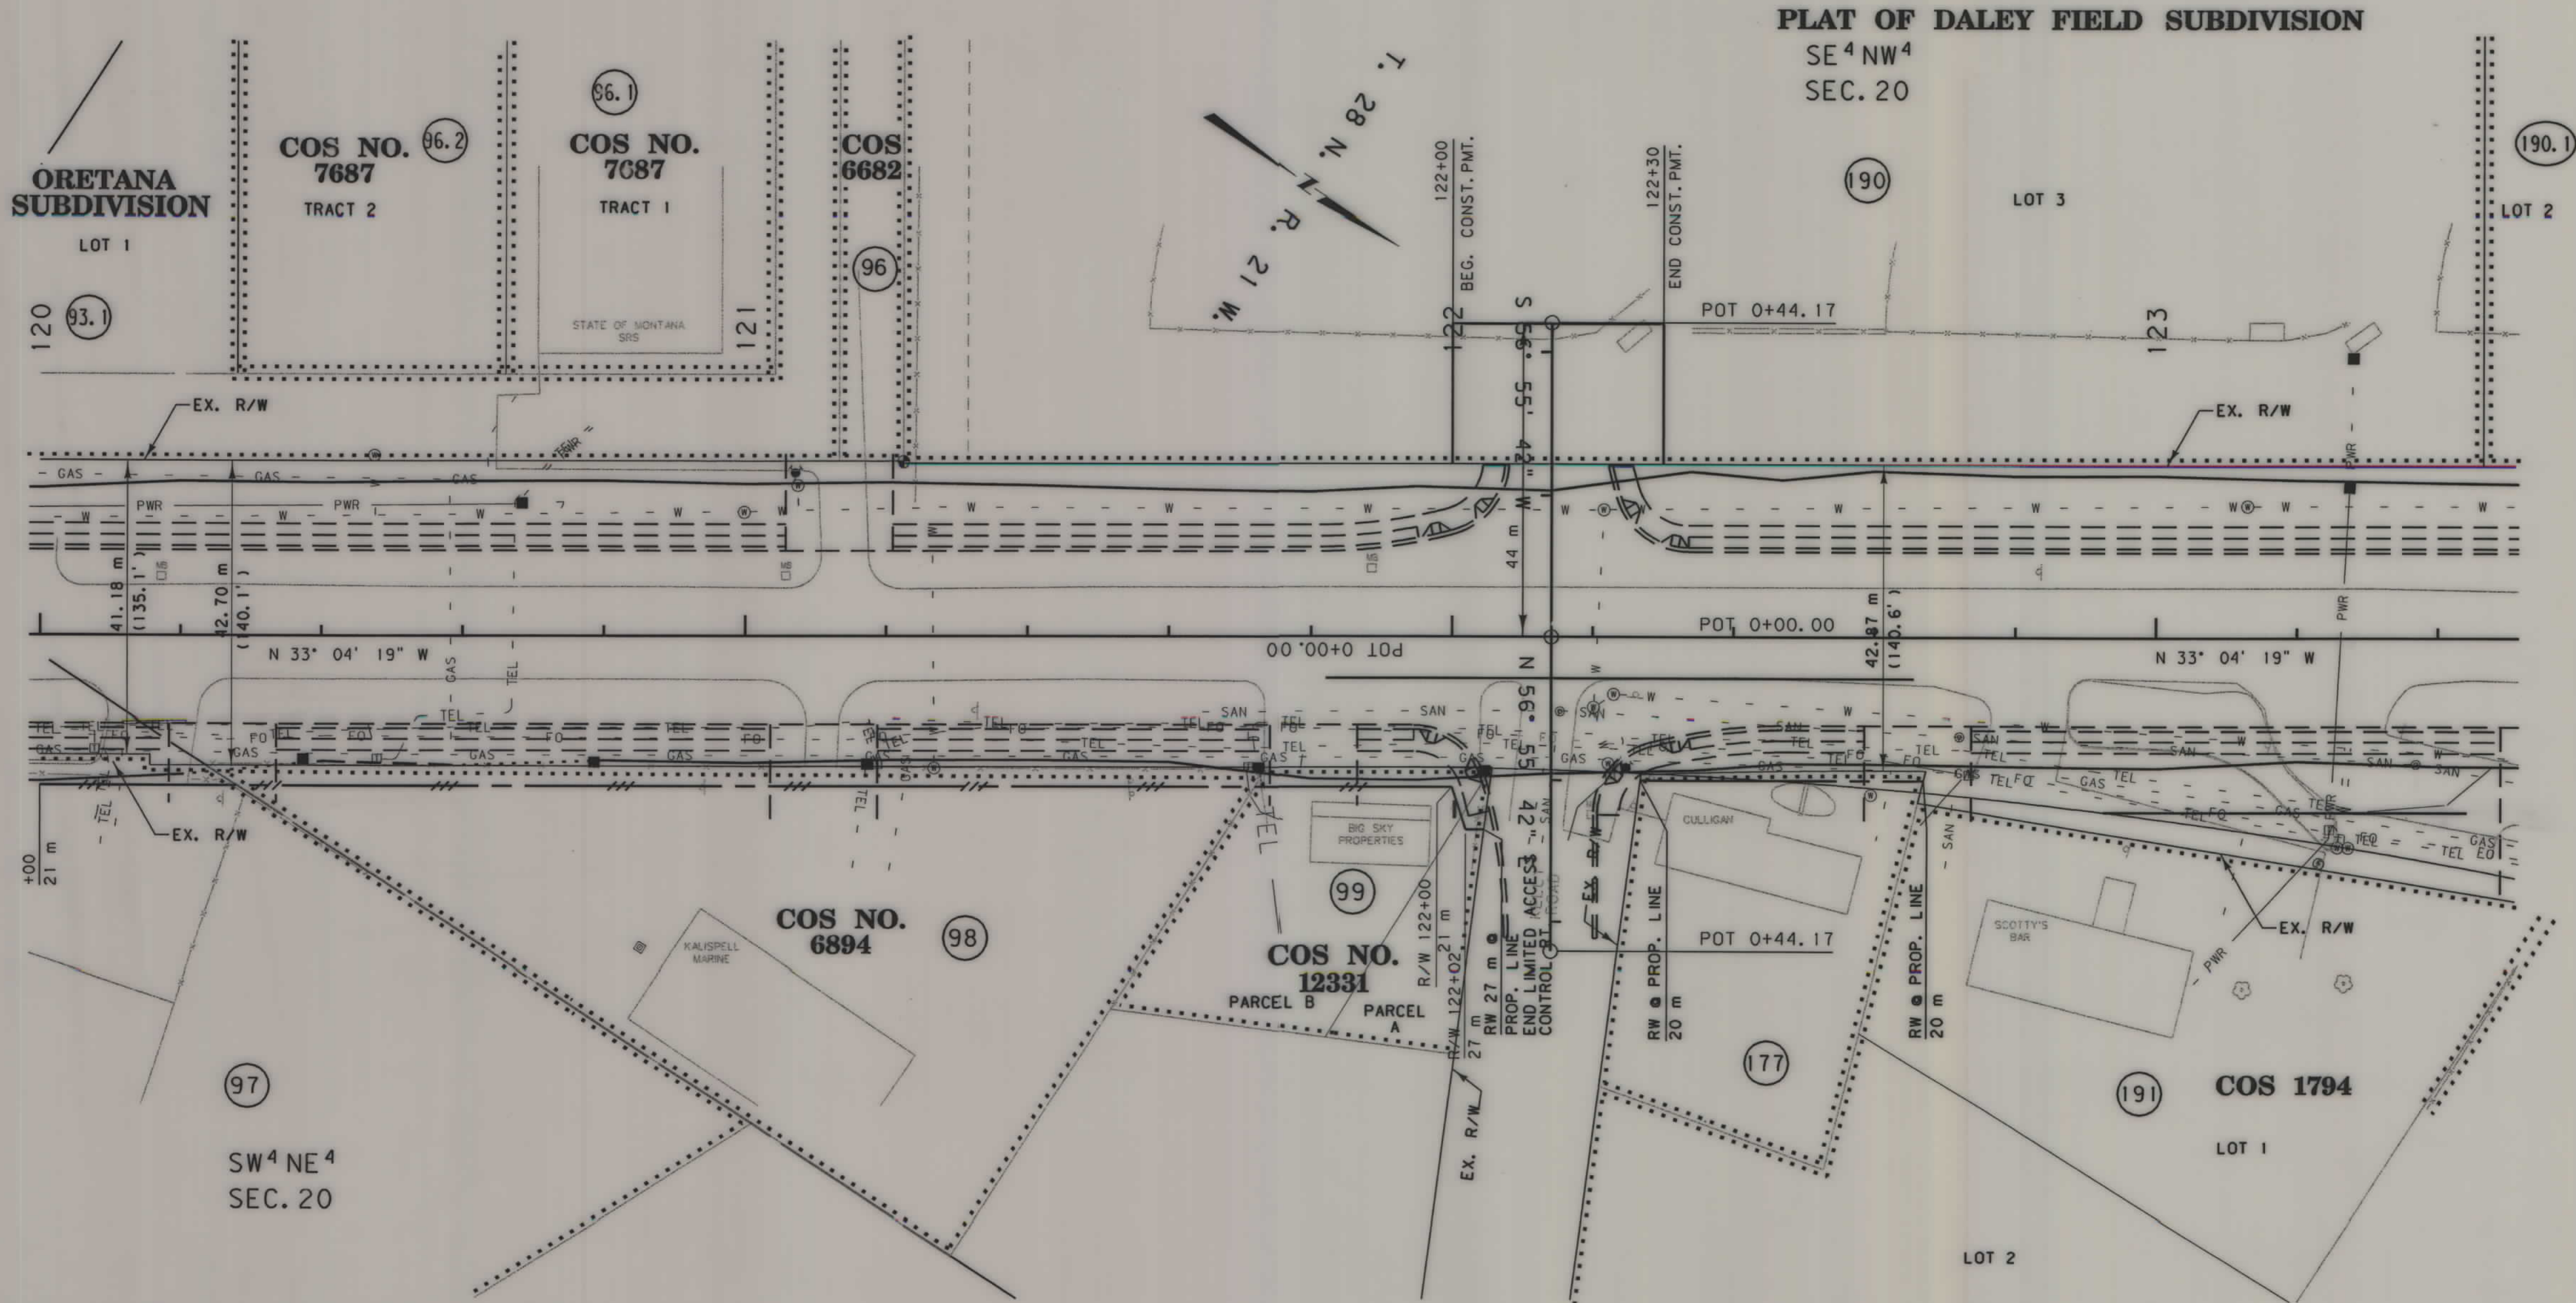

ROAD APPROACHES						
PARCELS SERVED	NO. OF APP.	SIDE	PRIVATE		PUBLIC	
			MOVABLE (1)		SIDE	STATION
			FROM STA.	TO STA.		
97	1	RT	119+87	120+27	RT	122+12
98	1	RT	120+37	121+68		
99	1	RT	121+73	121+86		
97, 98	1	RT		120+24		

- (1) MOVABLE ROAD APPROACHES MAY BE RELOCATED BETWEEN THE SPECIFIED STATIONS AFTER THE INITIAL CONSTRUCTION. BEFORE RECONSTRUCTION, A PERMIT MUST BE OBTAINED FROM THE MDT OFFICE IN KALISPELL.
- (2) JOINT-USE ROAD APPROACH RELOCATIONS "RESTRICTED". (SEE LIMITED ACCESS CONDITION, SHEET 1)

- NOTES: 1. ALL MEASUREMENTS ARE METRIC EXCEPT AS NOTED
2. THE PROPOSED R/W LINE WHERE A SPIRAL CURVE TRANSITION IS USED IS A CHORD RATHER THAN A CONCENTRIC CURVE.
3. THE ENGLISH AREAS ARE FOR INFORMATIONAL PURPOSES ONLY.
4. ALL STATIONS AND OFFSETS FOR R/W BREAKS ARE IN REFERENCE TO THE R/W BASELINE.


BACKSLOPE LIMITS INCLUDE ROUNDING	TOP OF CUT
CONSTRUCTION LIMITS:	CUT SECTION
	TOE OF FILL
FHWA/MDT APPROVAL 4-28-92	
MAP REVISED 2-2-99, 4-28-99, 5-4-99,	
6-10-99, 8-10-99, 9-7-99, 6-14-00, 8-8-00,	
11-13-00, 12-4-00, 4-04-01.	

MONTANA DEPARTMENT OF TRANSPORTATION
RIGHT OF WAY PLAN FLATHEAD COUNTY
SCALE 1"=500'
0 25M 50M

SEE SHEET NO. 23, 24 FOR OWNERSHIP NAMES, ADDRESSES, AREAS, ETC.

STATE	RIGHT OF WAY ID.	SHEET NO.	TOTAL SHEETS
MONTANA	STPP-F 5-3(39)104	34	43
PROJECT NO. 1012-039			
SOMERS - KALISPELL ASHLEY CREEK - KALISPELL SECTION			

PLAT OF DALEY FIELD SUBDIVISION

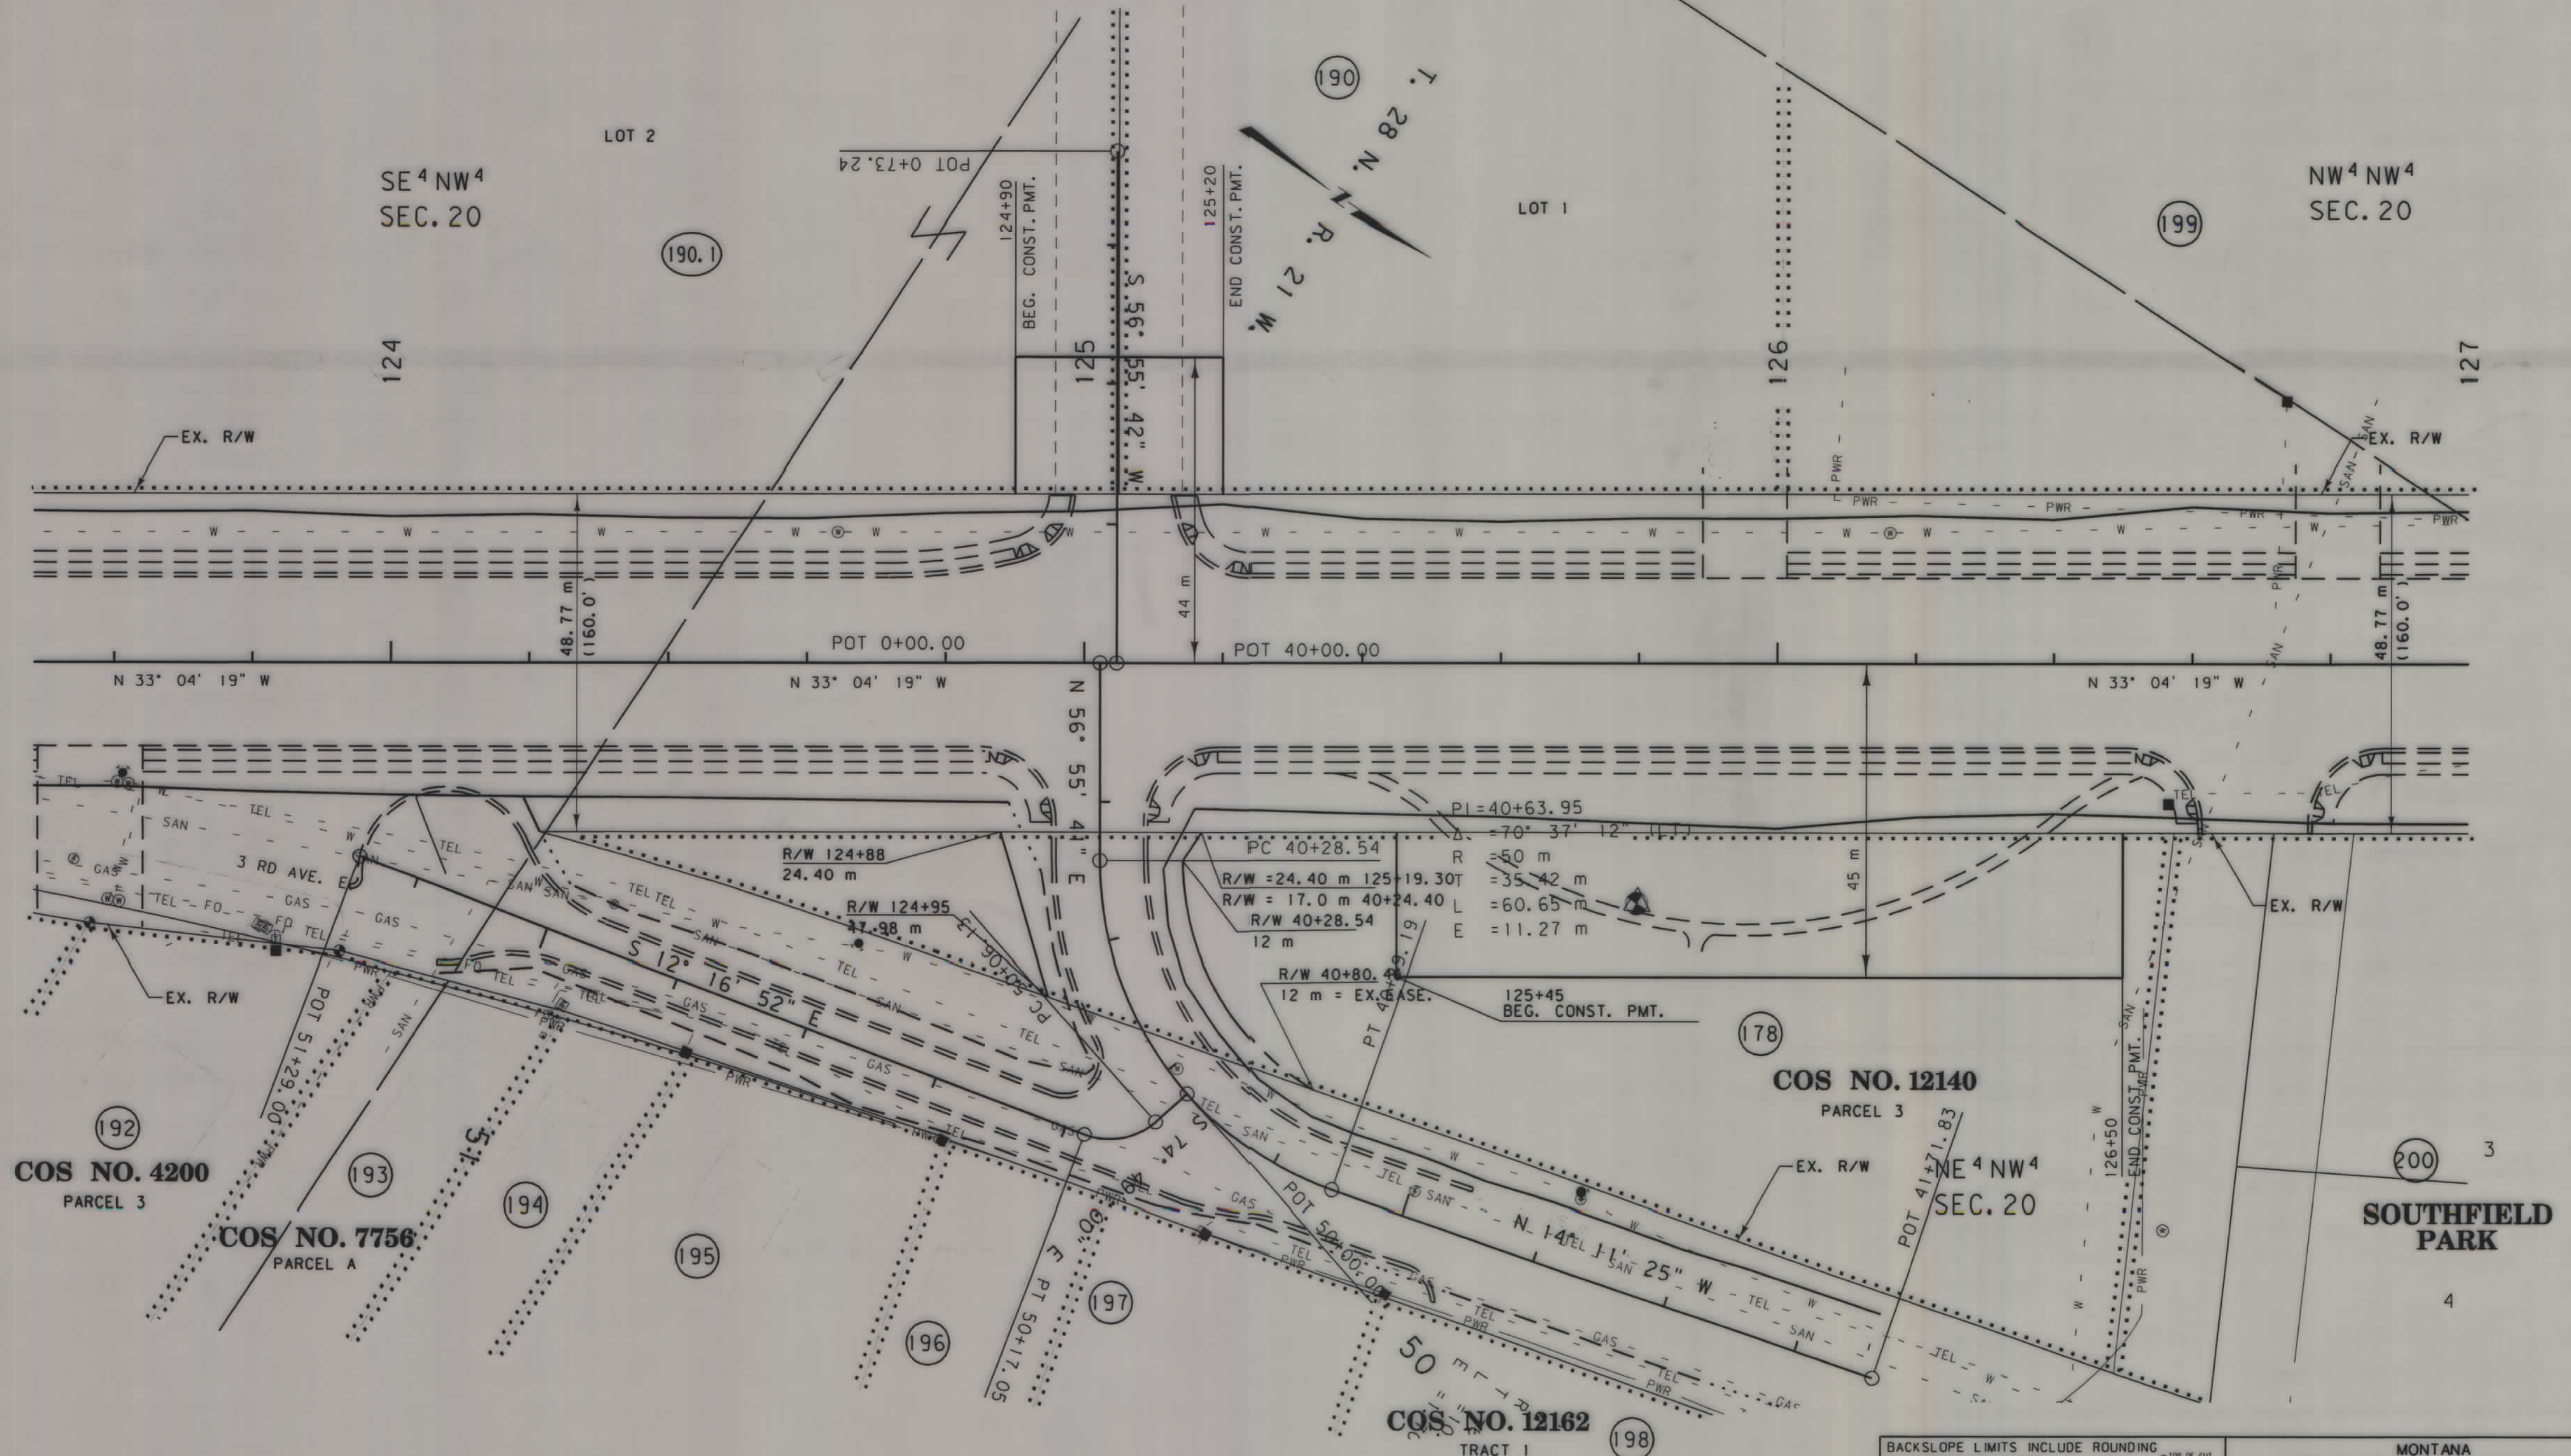

COS NO. 12162


TRACT 1

- NOTES: 1. ALL MEASUREMENTS ARE METRIC EXCEPT AS NOTED
2. THE PROPOSED R/W LINE WHERE A SPIRAL CURVE TRANSITION IS USED IS A CHORD RATHER THAN A CONCENTRIC CURVE.
3. THE ENGLISH AREAS ARE FOR INFORMATIONAL PURPOSES ONLY.

BACKSLOPE LIMITS INCLUDE ROUNDING	TOP OF CUT
CONSTRUCTION LIMITS:	CUT SECTION
	TOE OF FILL
	DITCH BOTTOM
FHWA/DOT APPROVAL 4-28-92	
MAP REVISED 2-2-99, 4-28-99, 5-4-99,	
6-10-99, 7-19-99, 8-8-00, 12-4-00,	

MONTANA
DEPARTMENT OF TRANSPORTATION

RIGHT OF WAY PLAN
FLATHEAD COUNTY
SCALE 1:500

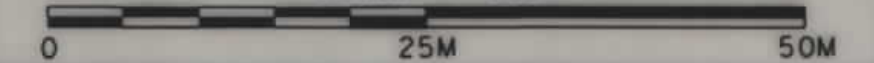


SEE SHEET NO. 23,24 FOR OWNERSHIP NAMES, ADDRESSES, AREAS, ETC.

SEE SHEET 42 & 43
FOR STORM SEWER DETAIL

STATE	RIGHT OF WAY ID.	SHEET NO.	TOTAL SHEETS
MONTANA	STPP-F 5-3(39)104	35	43

PROJECT NO. 1012-039

SOMERS - KALISPELL
ASHLEY CREEK - KALISPELL SECTION

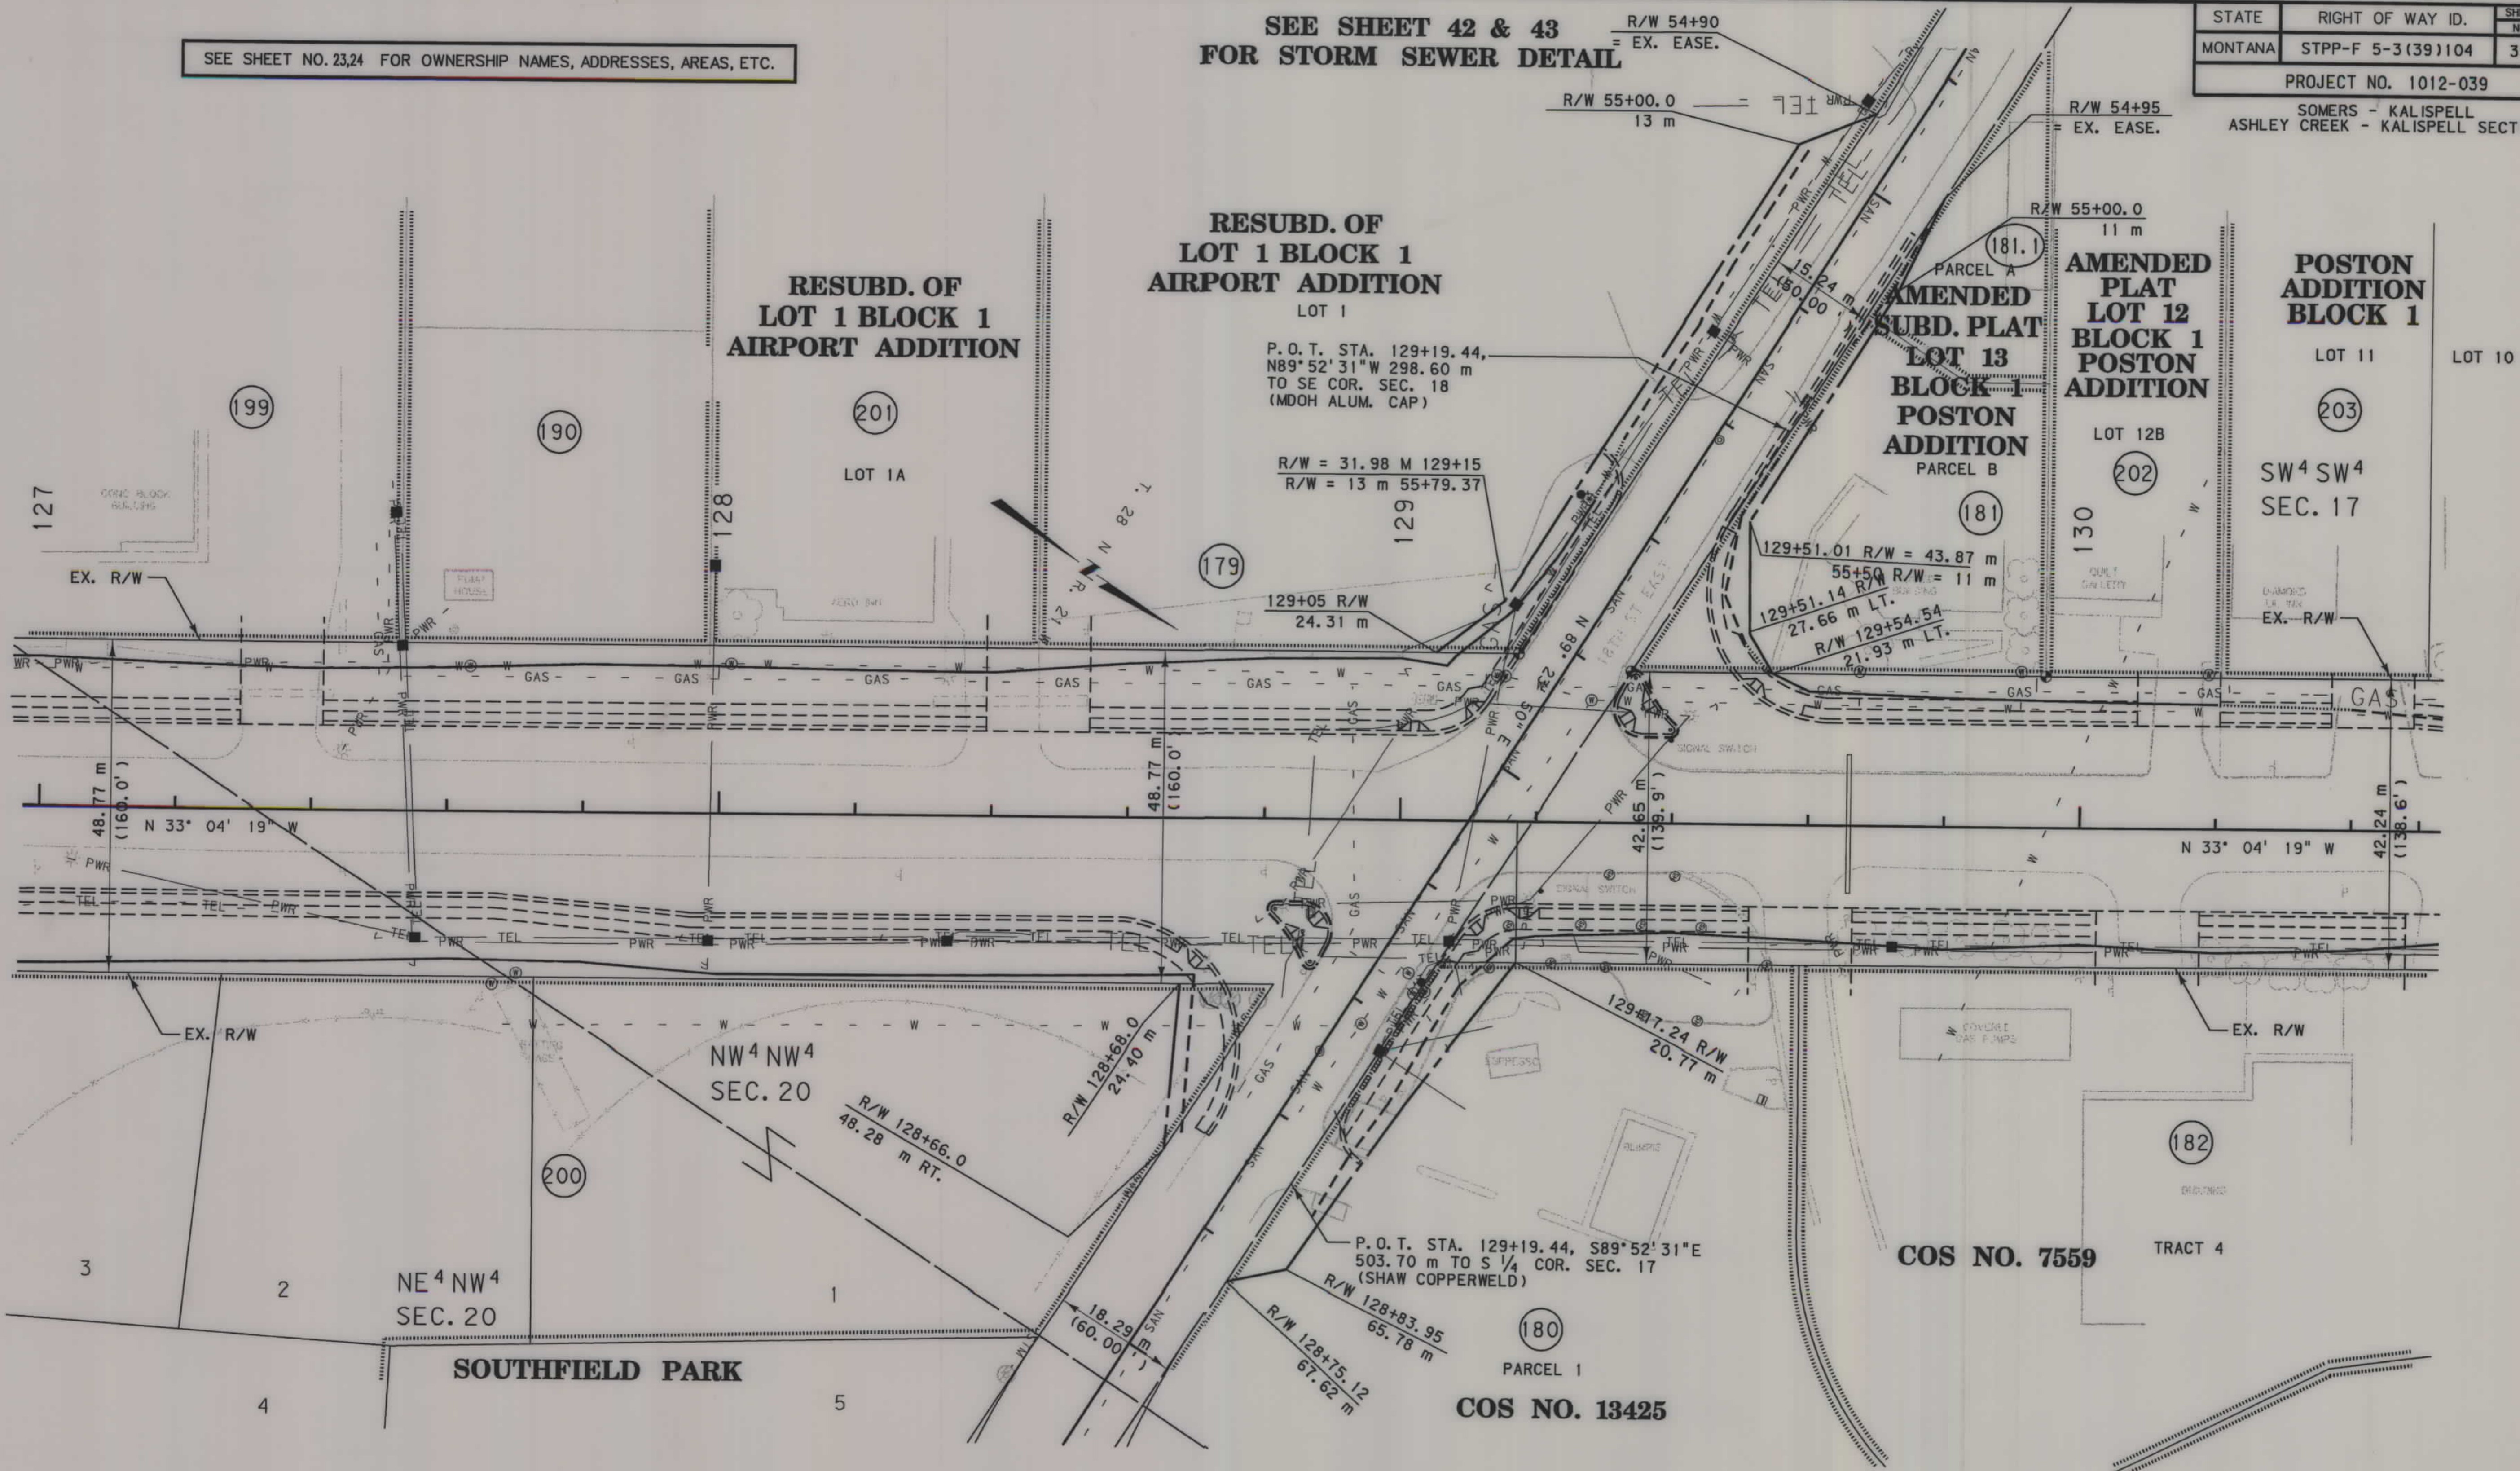


- NOTES: 1. ALL MEASUREMENTS ARE METRIC EXCEPT AS NOTED
2. THE PROPOSED R/W LINE WHERE A SPIRAL CURVE TRANSITION IS USED IS A CHORD RATHER THAN A CONCENTRIC CURVE.
3. THE ENGLISH AREAS ARE FOR INFORMATIONAL PURPOSES ONLY.
4. ALL STATIONS AND OFFSETS FOR R/W BREAKS ARE IN REFERENCE TO THE R/W BASELINE.

BACKSLOPE LIMITS INCLUDE ROUNDING	CONSTRUCTION LIMITS: CUT SECTION TOE OF FILL
FHWA/DOT APPROVAL 4-28-92	MAP REVISED 2-2-99 3-24-99, 4-28-99, 5-4-99, 8-8-00, 12-4-00, 4-04-01, 10-15-01

MONTANA DEPARTMENT OF TRANSPORTATION
RIGHT OF WAY PLAN
FLATHEAD COUNTY
SCALE 1"=500'

SEE SHEET NO. 23,24 FOR OWNERSHIP NAMES, ADDRESSES, AREAS, ETC.

STATE	RIGHT OF WAY ID.	SHEET NO.	TOTAL SHEETS
MONTANA	STPP-F 5-3(39)104	36	43
PROJECT NO. 1012-039			
SOMERS - KALISPELL ASHLEY CREEK - KALISPELL SECTION			

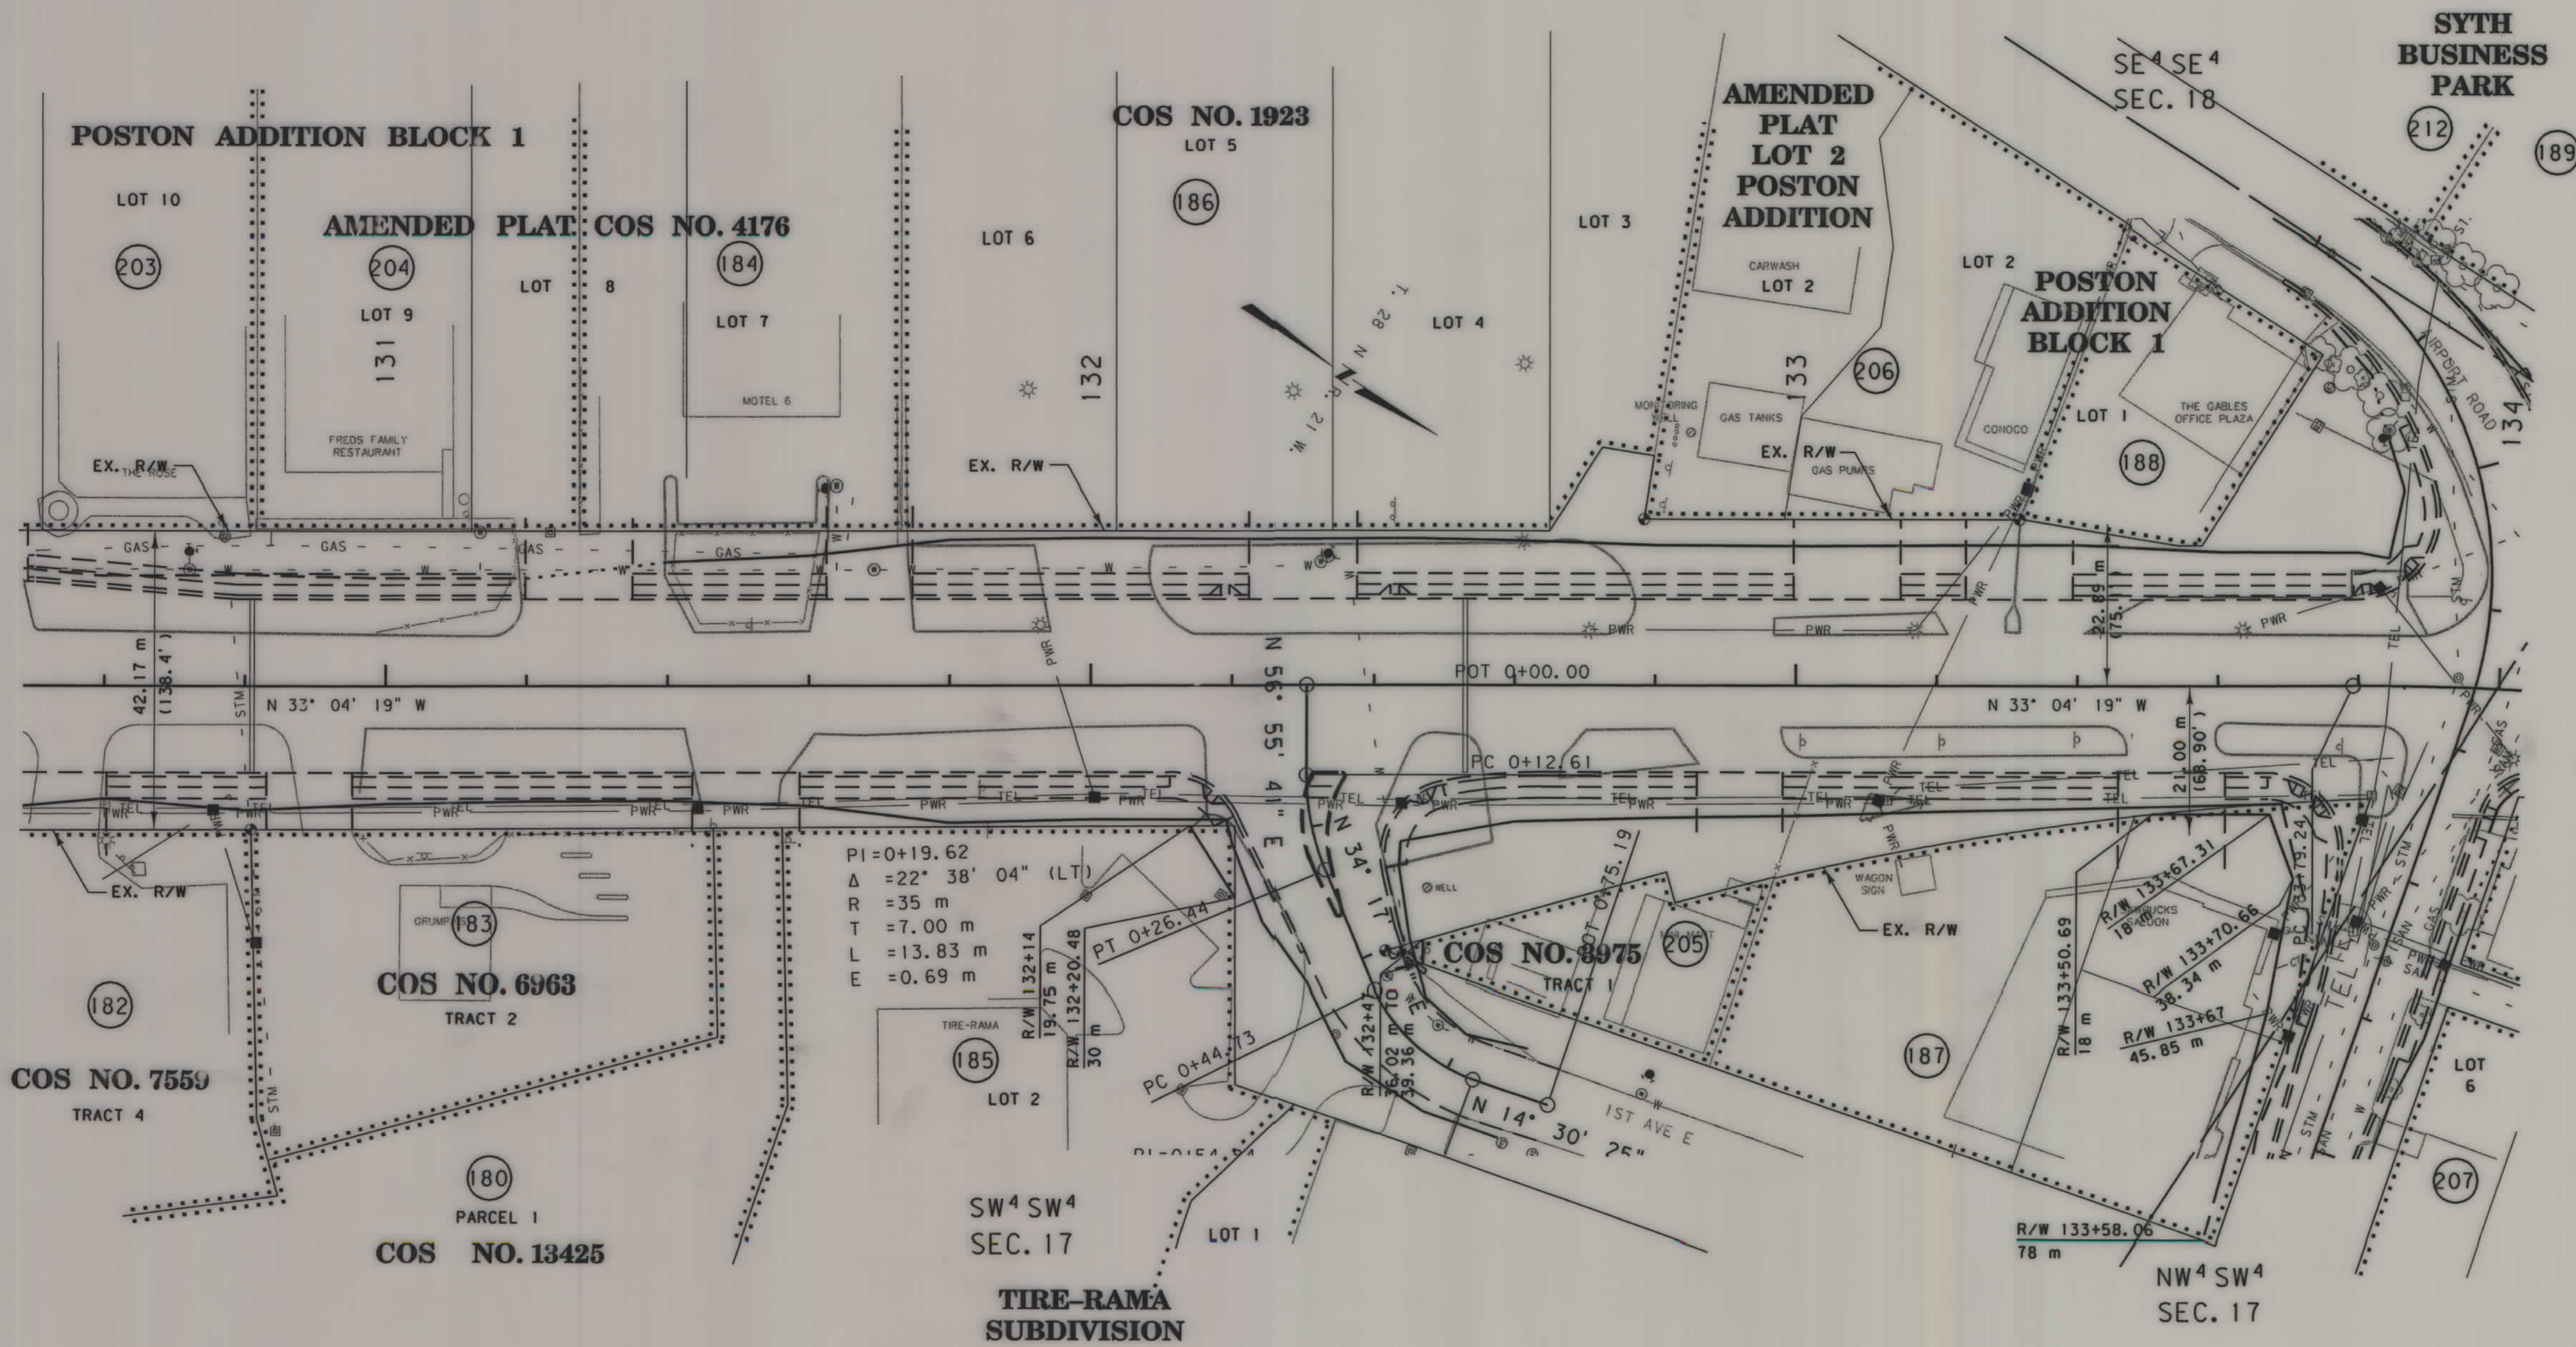

- NOTES: 1. ALL MEASUREMENTS ARE METRIC EXCEPT AS NOTED
2. THE PROPOSED R/W LINE WHERE A SPIRAL CURVE TRANSITION IS USED IS A CHORD RATHER THAN A CONCENTRIC CURVE.
3. THE ENGLISH AREAS ARE FOR INFORMATIONAL PURPOSES ONLY.
4. ALL STATIONS AND OFFSETS FOR R/W BREAKS ARE IN REFERENCE TO THE R/W BASELINE.

BACKSLOPE LIMITS INCLUDE ROUNDING	TOP OF CUT
CONSTRUCTION LIMITS:	CUT SECTION
	TOE OF FILL
FHWA/DOT APPROVAL 4-28-92	
MAP REVISED 2-2-99 3-24-99, 4-28-99, 5-4-99, 6-30-99, 12-2-99, 12-4-00, 4-04-01, 4-16-01.	


MONTANA
DEPARTMENT OF TRANSPORTATION

RIGHT OF WAY PLAN
FLATHEAD COUNTY
SCALE 1:500

0 25M 50M


SEE SHEET NO.22-24 FOR OWNERSHIP NAMES, ADDRESSES, AREAS, ETC.

STATE	RIGHT OF WAY ID.	SHEET NO.	TOTAL SHEETS
MONTANA	STPP-F 5-3(39)104	37	43
PROJECT NO. 1012-039			
SOMERS - KALISPELL ASHLEY CREEK - KALISPELL SECTION			

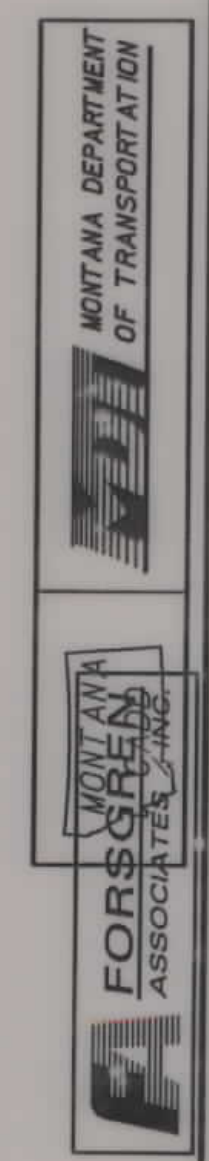

RDROW 1012p05, row

09/11/02 11:14:01 AM
09/11/02 11:14:01 AM
FILED

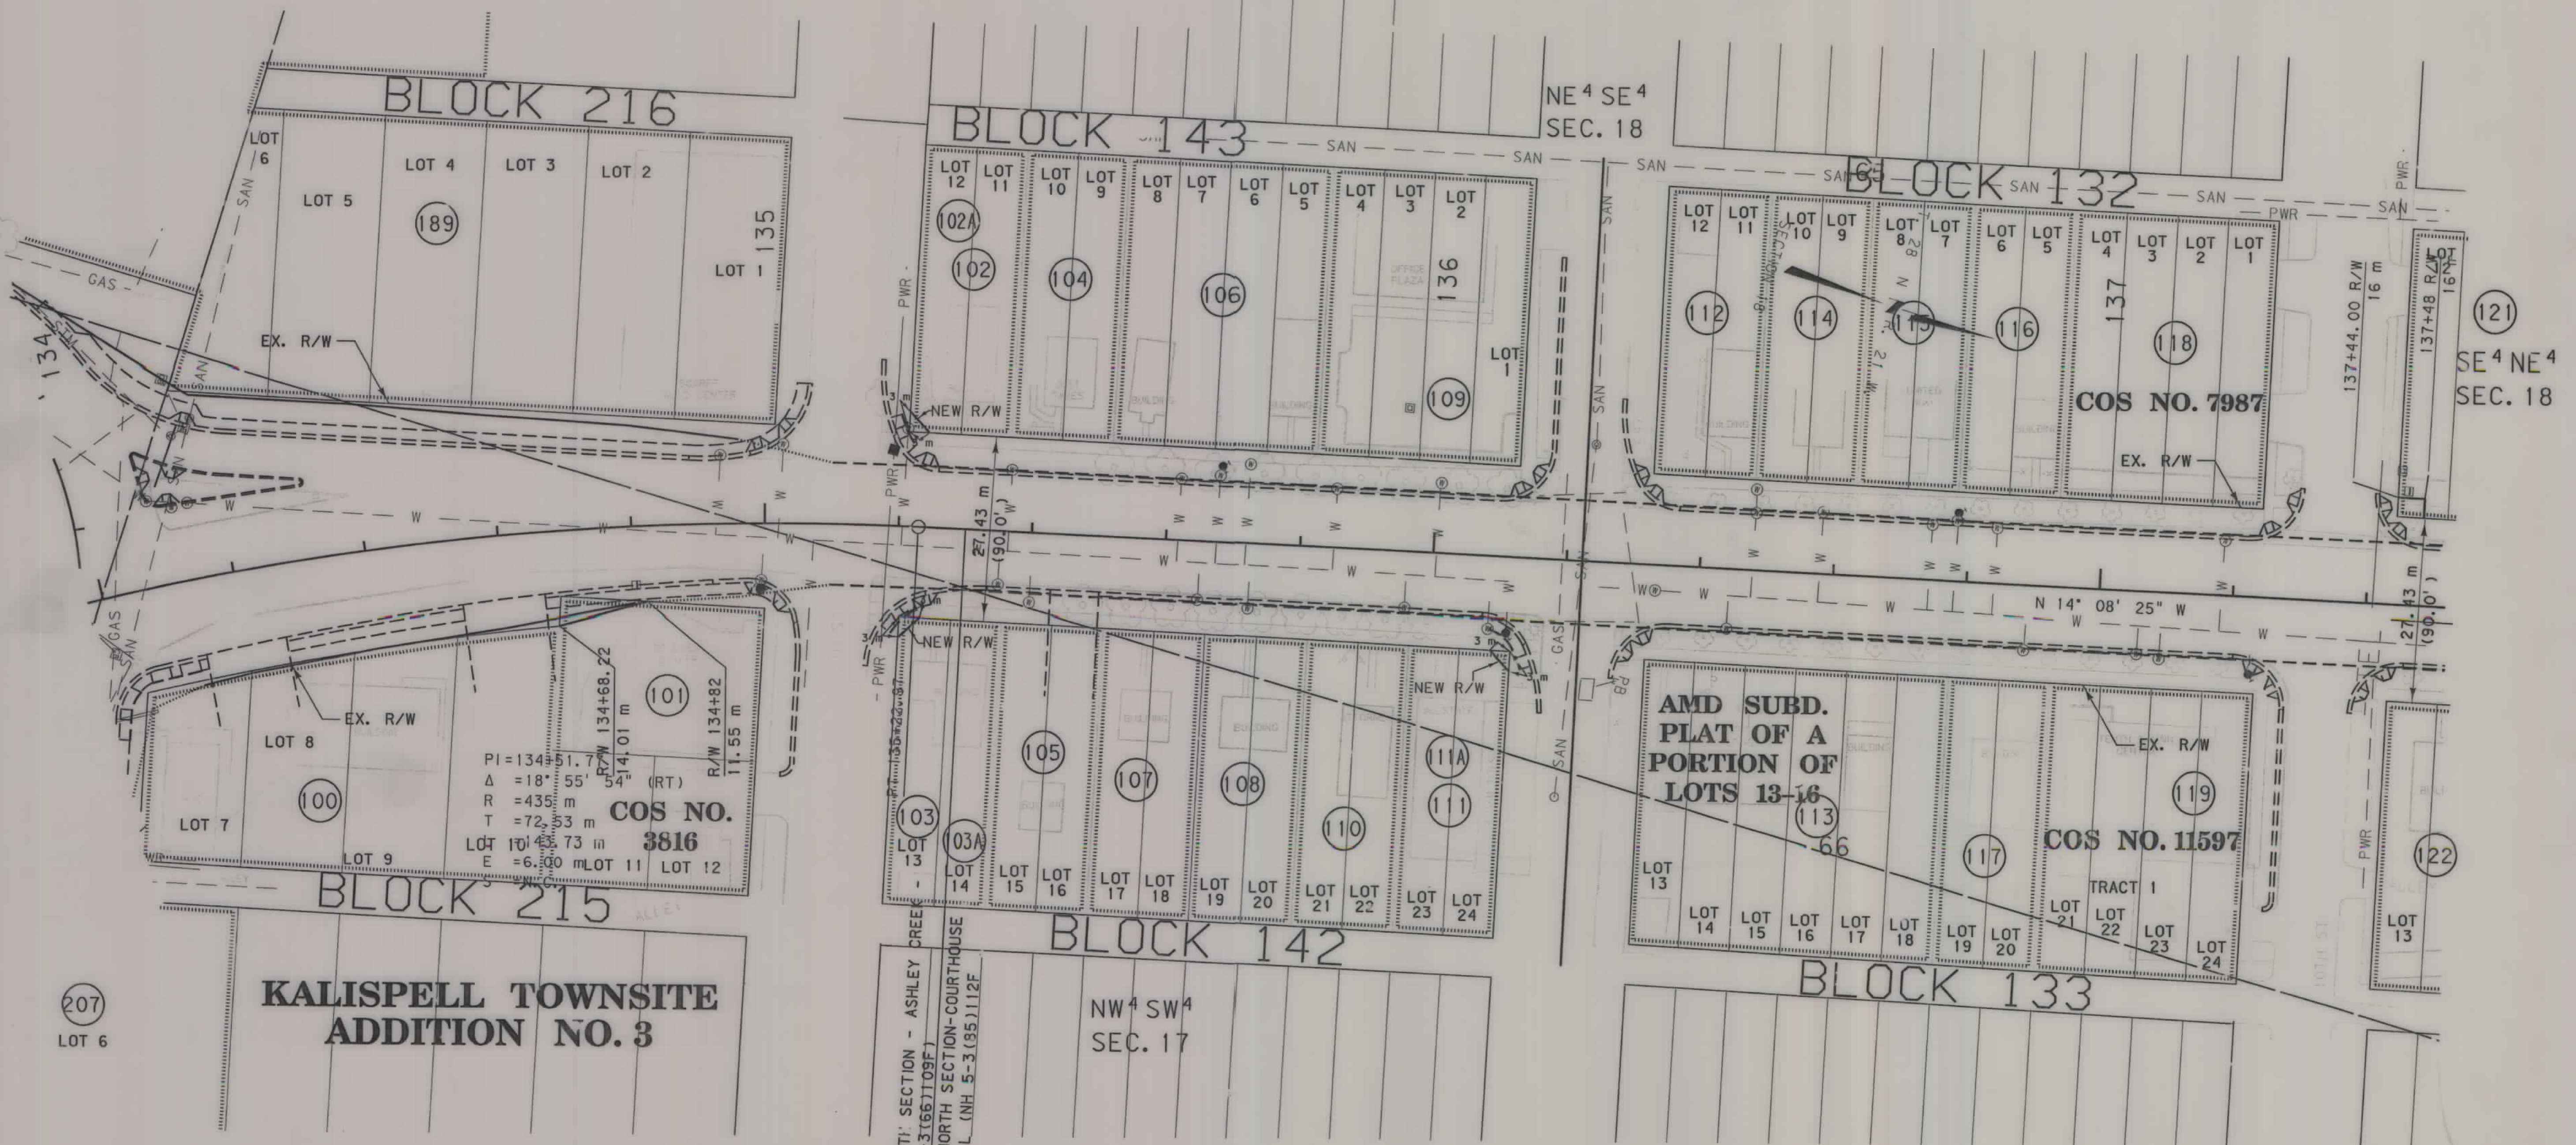

STATION 135+30
END PROJECT SOUTH SECTION - ASHLEY CREEK
KALISPELL (NH 5-3(66)1109F)
BEGIN PROJECT NORTH SECTION-COURTHOUSE
COUPLETT-KALISPELL (NH 5-3(95)1112F)


- NOTES: 1. ALL MEASUREMENTS ARE METRIC EXCEPT AS NOTED
2. THE PROPOSED R/W LINE WHERE A SPIRAL CURVE TRANSITION IS USED IS A CHORD RATHER THAN A CONCENTRIC CURVE.
3. THE ENGLISH AREAS ARE FOR INFORMATIONAL PURPOSES ONLY.
4. ALL STATIONS AND OFFSETS FOR R/W BREAKS ARE IN REFERENCE TO THE R/W BASELINE.

BACKSLOPE LIMITS INCLUDE ROUNDING
CONSTRUCTION LIMITS:
CUT SECTION
TOE OF FILL
DITCH BOTTOM
FHWA/DOT APPROVAL 4-28-92
MAP REVISED 2-2-99 3-24-99, 4-28-99,
1-11-00, 8-8-00, 12-4-00, 4-04-01, 4-16-01,
7-01-02, 09-11-02,

MONTANA
DEPARTMENT OF TRANSPORTATION
RIGHT OF WAY PLAN
FLATHEAD COUNTY
SCALE 1:500

SEE SHEET NO. 23 FOR OWNERSHIP NAMES, ADDRESSES, AREAS, ETC.

STATE	RIGHT OF WAY ID.	SHEET	TOTAL
		NO.	SHEETS
MONTANA	STPP-F 5-3(39)104	38	43
PROJECT NO. 1012-039			
SOMERS - KALISPELL ASHLEY CREEK - KALISPELL SECTION			

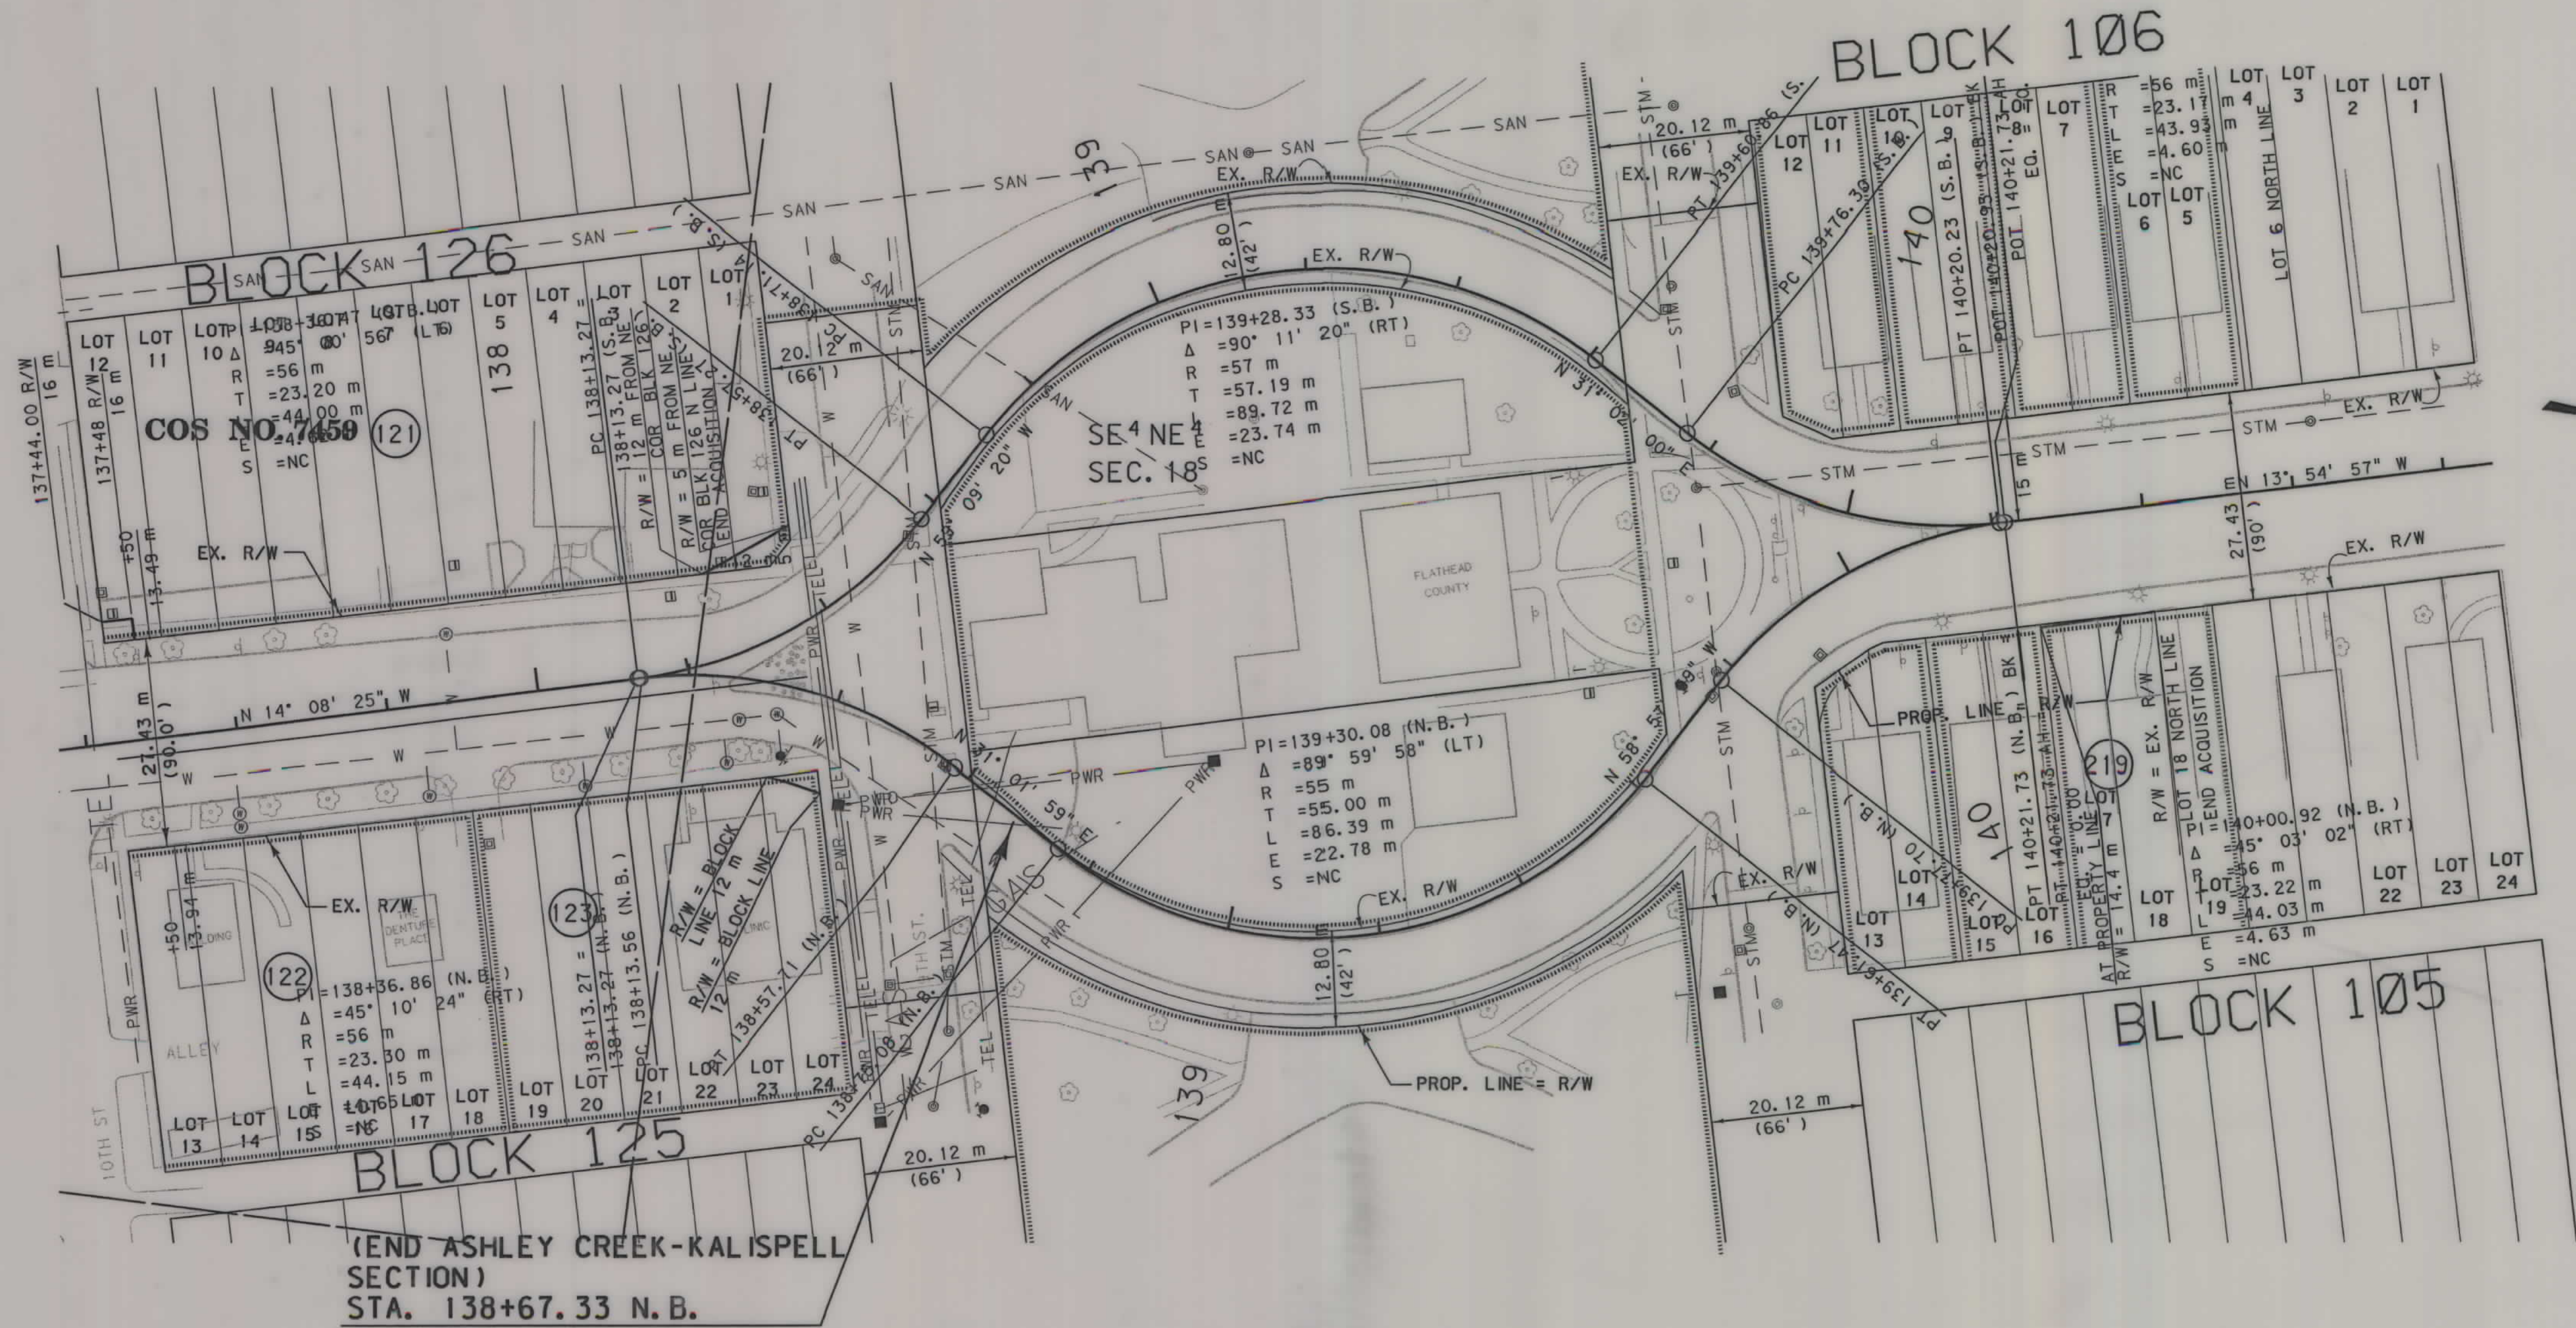

(END ASHLEY CREEK-KALISPELL SECTION)
STA. 138+67.33 N.B.
END STPP-F 5-3(39)104 =
STA. 2544+63.50
ON FAP U-191(33)15

- NOTES: 1. ALL MEASUREMENTS ARE METRIC EXCEPT AS NOTED
2. THE PROPOSED R/W LINE WHERE A SPIRAL CURVE TRANSITION IS USED IS A CHORD RATHER THAN A CONCENTRIC CURVE.
3. THE ENGLISH AREAS ARE FOR INFORMATIONAL PURPOSES ONLY.
4. ALL STATIONS AND OFFSETS FOR R/W BREAKS ARE IN REFERENCE TO THE R/W BASELINE.

BACKSLOPE LIMITS INCLUDE ROUNDING	TOP OF CUT
CONSTRUCTION LIMITS:	CUT SECTION
	TOE OF FILL
FHWA/DOT APPROVAL	4-28-92
MAP REVISED	2-2-99, 12-2-99, 12-4-00, 4-04-01, 06-28-06,

MONTANA
DEPARTMENT OF TRANSPORTATION

RIGHT OF WAY PLAN
FLATHEAD COUNTY

SCALE 1"=500'

0 25M 50M


 MONTANA DEPARTMENT OF TRANSPORTATION

 MONTANA FORSGREN ASSOCIATES, INC.

RDRROW
1012pl06, row

- BACKSLOPE LIMITS INCLUDE ROUNDING
CONSTRUCTION LIMITS:
- CUT SECTION
TOE OF FILL
- TOP OF CUT
DITCH BOTTOM
- FHWA/DOT APPROVAL 4-28-92
- MAP REVISED 2-2-99, 4-28-99, 9-21-99,
12-4-00, 4-16-01, 3-05-03, 09-04-03,


STPP-F 5-3(39)104 SHT 40 of 1

STATE	RIGHT OF WAY ID.	SHEET	TOTAL
		NO.	SHEETS
MONTANA	STPP-F 5-3(39)104	41	43
PROJECT NO. 1012-039			
SOMERS - KALISPELL			
ASHLEY CREEK - KALISPELL SECTION			


FORSFREN
 ASSOCIATES, INC.
 10000 W. 16th Avenue, Suite 100
 Golden, CO 80401
 (303) 440-9400
 MONTANA DEPARTMENT OF TRANSPORTATION



RDROW
1012pi06, row

...	10 12 PL 06. ROW
09/04/03	
10:03:52 AM	
09/04/03	10:03:52 AM / 3054

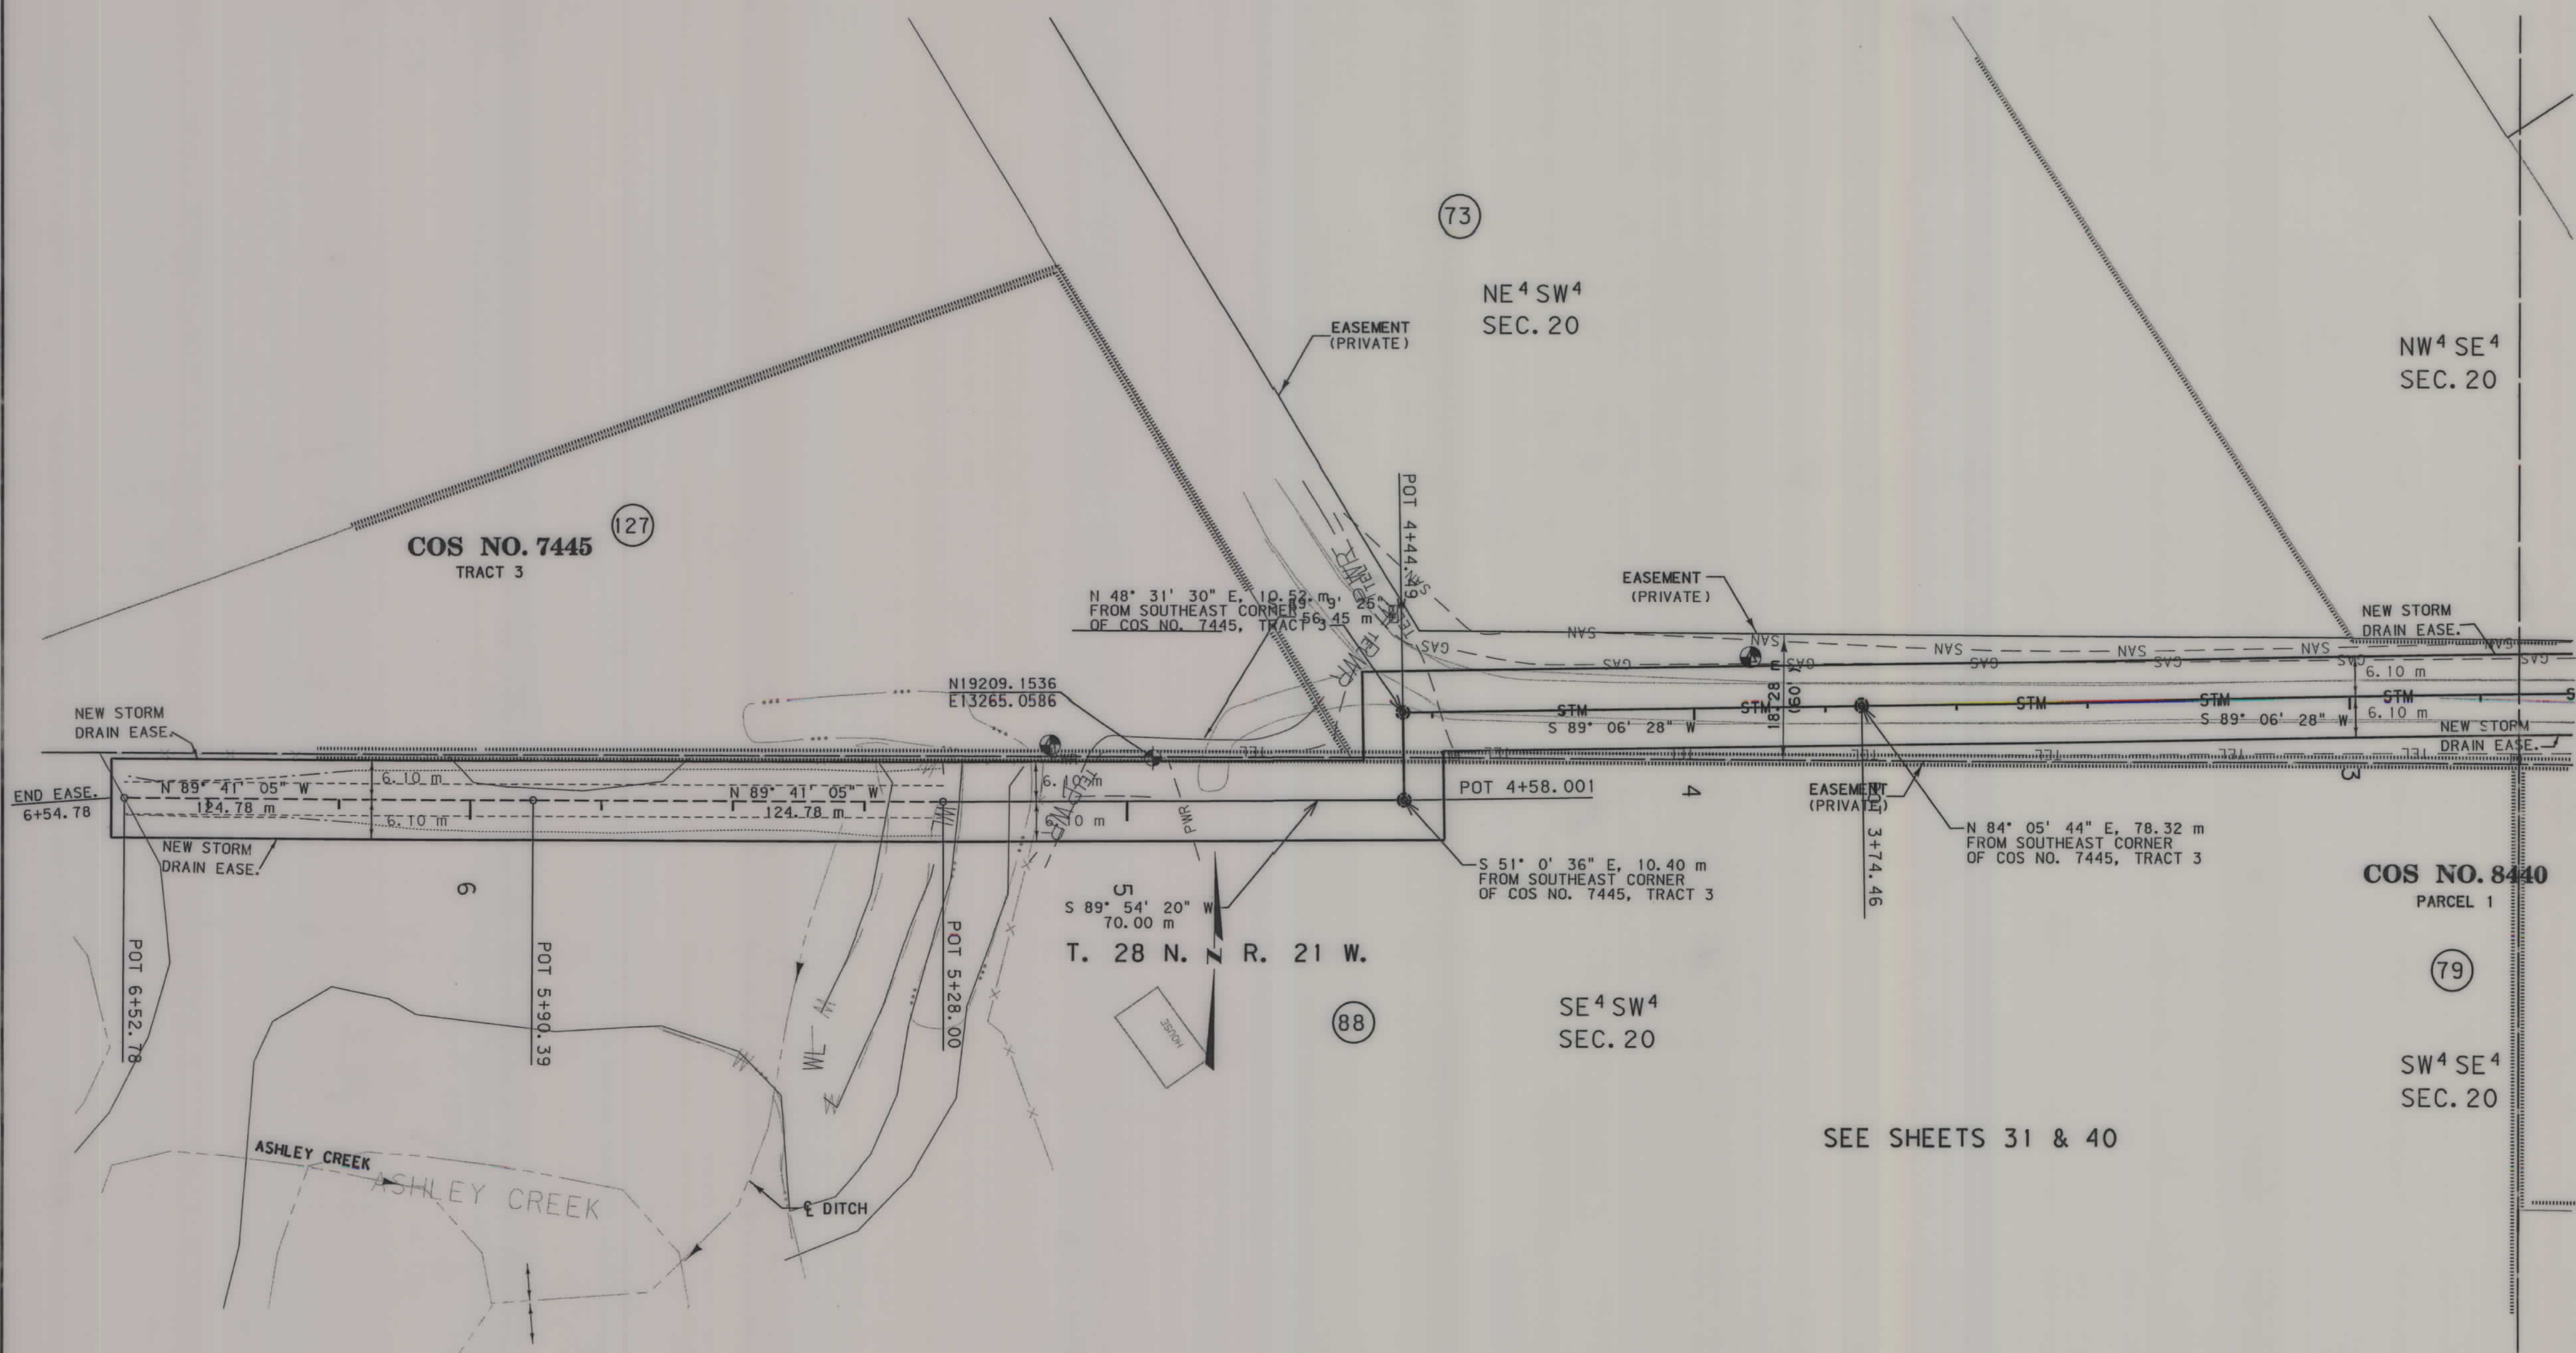

- NOTES: 1. ALL MEASUREMENTS ARE METRIC EXCEPT AS NOTED
2. THE PROPOSED R/W LINE WHERE A SPIRAL CURVE TRANSITION IS USED IS A CHORD RATHER THAN A CONCENTRIC CURVE.
3. THE ENGLISH AREAS ARE FOR INFORMATIONAL PURPOSES ONLY.
4. ALL STATIONS AND OFFSETS FOR R/W BREAKS ARE IN REFERENCE TO THE R/W BASELINE.

BACKSLOPE LIMITS INCLUDE ROUNDING
CONSTRUCTION LIMITS:

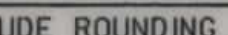

CUT SECTION
TOE OF FILL
TOP OF CUT
DITCH BOTTOM

FWHA/DOT APPROVAL 4-28-92

MAP REVISED 2-2-99, 9-21-99, 8-21-00,
12-4-00, 4-16-01, 3-05-03, 09-04-03,

MONTANA
DEPARTMENT OF TRANSPORTATION

RIGHT OF WAY PLAN
FLATHEAD COUNTY

SCALE 1:500



0 25M 50M

SEE SHEET NO. 24A FOR OWNERSHIP NAMES, ADDRESSES, AREAS, ETC.

STATE	RIGHT OF WAY ID.	SHEET NO.	TOTAL SHEETS
MONTANA	STPP-F 5-3(39)104	42	43
PROJECT NUMBER 1012-039			
SOMERS - KALISPELL ASHLEY CREEK - KALISPELL SECTION			

T. 28 N. R. 21 W.

SHOP ADDITION
TO KALISPELL

C. O. S. NO.
14998

PARCEL A

SE⁴ SE⁴
SEC. 18

PARCEL "C"

C. O. S. NO.
11395

SW⁴ SW⁴
SEC. 17
C. O. S. NO.
6641
PARCEL A

C. O. S. NO.
12729
NW⁴ NW⁴
SEC. 20

NE⁴ NE⁴
SEC. 19

PARDY'S
LOT 2
ADDITION
LOT 1

RESUB. OF
LOT 1, BLOCK 1
AIRPORT ADDITION

- NOTES: 1. ALL MEASUREMENTS ARE METRIC EXCEPT AS NOTED
2. THE PROPOSED R/W LINE WHERE A SPIRAL CURVE TRANSITION IS USED IS A CHORD RATHER THAN A CONCENTRIC CURVE.
3. THE ENGLISH AREAS ARE FOR INFORMATIONAL PURPOSES ONLY.
4. ALL STATIONS AND OFFSETS FOR R/W BREAKS ARE IN REFERENCE TO THE R/W BASELINE.

BACKSLOPE LIMITS INCLUDE ROUNDING	TOP OF CUT
CONSTRUCTION LIMITS:	CUT SECTION
	TOE OF FILL
FHWA/DOT APPROVAL	4-28-92
MAP REVISED	12-4-00, 4-04-01, 03-14-02.

MONTANA
DEPARTMENT OF TRANSPORTATION

RIGHT OF WAY PLAN
FLATHEAD COUNTY

SCALE 1:500

0 25M 50M

