


PLANS
NOT
TO
SCALE

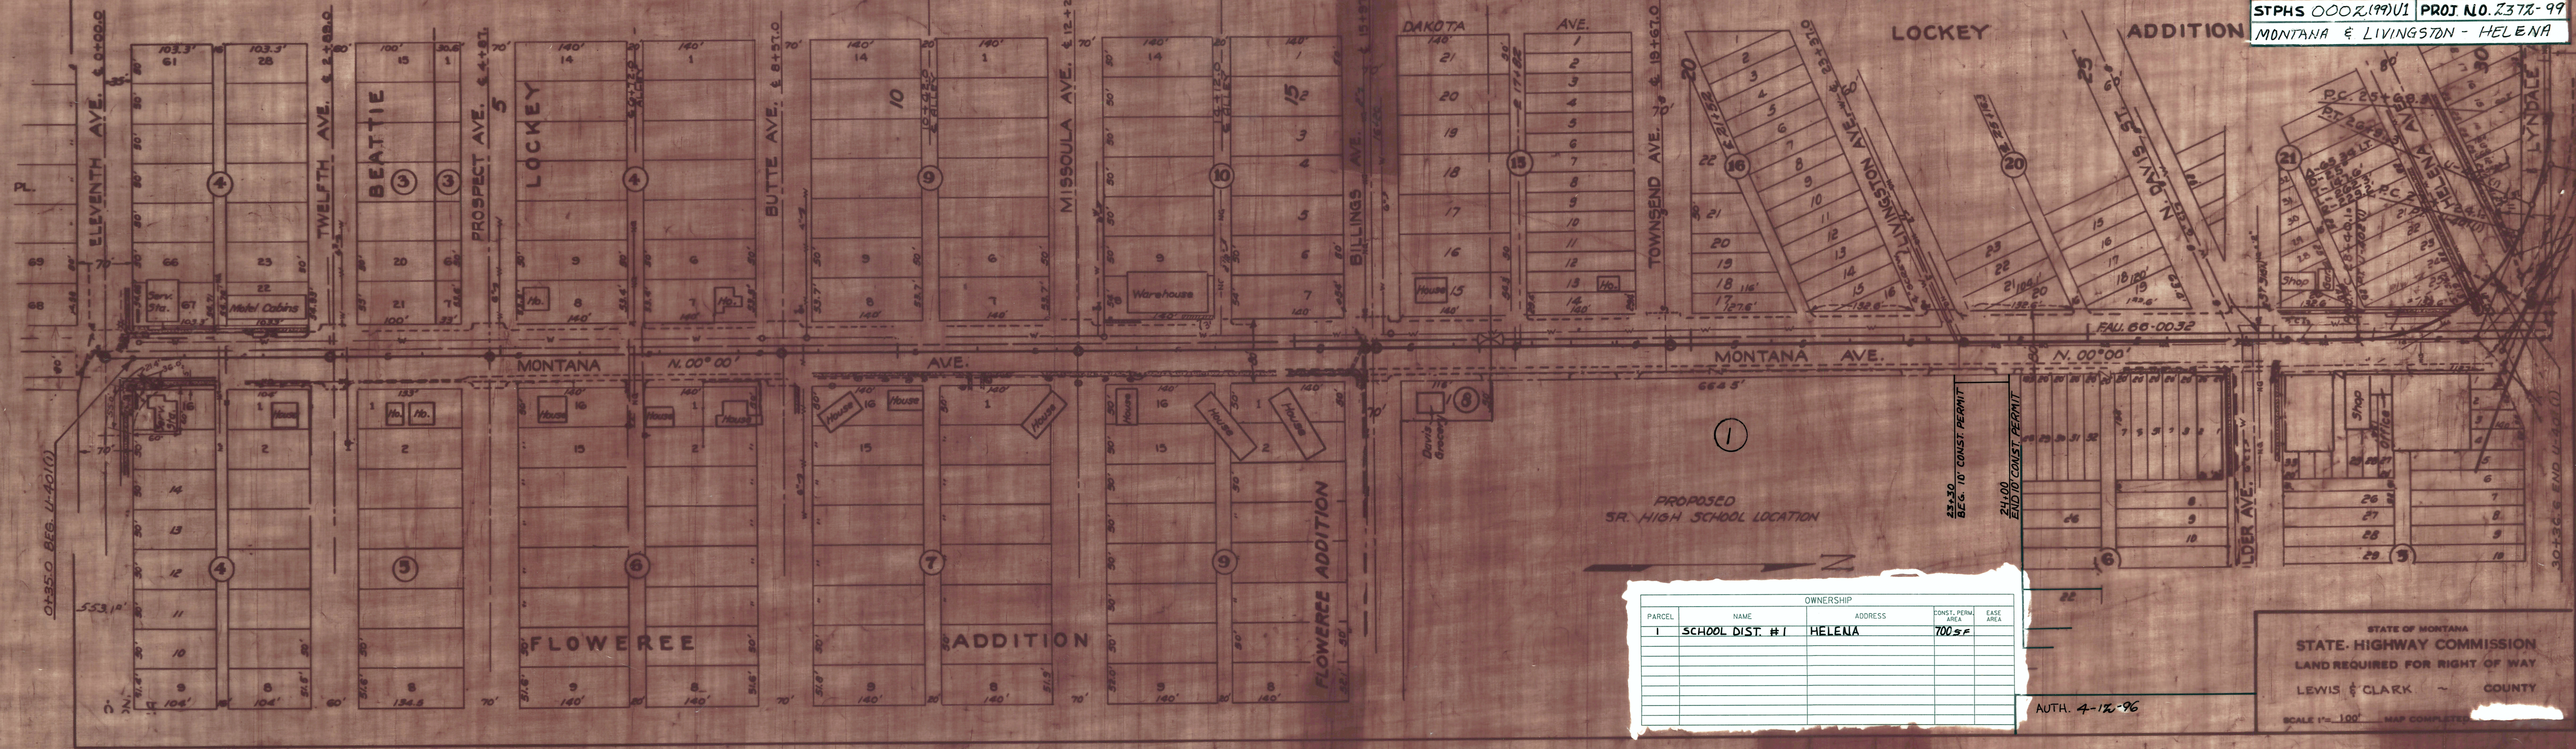

FED. ROAD DIST. NO.	STATE	FED. AID PROJ. NO.	R/W NO.	SHEET NO.	TOTAL SHEETS
8	MONT.			1	1

STPHS 0002 (99) U1 PROJ. NO. 2372-99
MONTANA & LIVINGSTON - HELENA

OWNERSHIP				
PARCEL	NAME	ADDRESS	CONST. PERM. AREA	EASE AREA
1	SCHOOL DIST. #1	HELENA	700 SF	

STATE OF MONTANA
STATE-HIGHWAY COMMISSION
LAND REQUIRED FOR RIGHT OF WAY
LEWIS & CLARK COUNTY
SCALE 1"=100' MAP COMPLETED

AUTH. 4-12-96