

PLANS NOT
TO SCALE

OWNERSHIP																			
PARCEL	NAME	ADDRESS	TOTAL	AREA	GROSS R/W AREA		EX. EASE. AREA		NET AREA		REMAINDER				CONST. PMT. AREA		EASE. AREA		SHEET NO.
			METRIC	ENGLISH	METRIC	ENGLISH	METRIC	ENGLISH	METRIC	ENGLISH	LEFT		RIGHT		METRIC	ENGLISH	METRIC	ENGLISH	
											METRIC	ENGLISH	METRIC	ENGLISH					
3	MT RAIL LINK RR				31.059 ha	76.75 ac	21.648 ha	53.49 ac	9.411 ha	23.26 ac									
3L1	LAWYER NURSERY, A MONTANA CORP.	950 HWY 200 W., PLAINS, MT 59859			0.686 ha	1.70 ac	0	0	0.686 ha	1.70 ac					* 2.740 ha	* 6.77 ac	0.010 ha	0.02 ac	3-18
3L2	LAWYER NURSERY, A MONTANA CORP.	950 HWY 200 W., PLAINS, MT 59859			0.256 ha	0.63 ac	0	0	0.256 ha	0.63 ac					0.160 ha	0.40 ac			12-13
3L3	RAYMOND C. NELSON	P.O. BOX 506, PLAINS, MT 59859			0.043 ha	0.11 ac	0	0	0.043 ha	0.11 ac									13-14
3L4	BRIAN W. & DEBORAH L. HARWOOD	6336 HWY 200 N., THOMPSON FALLS, MT 59873			0.026 ha	0.06 ac	0	0	0.026 ha	0.06 ac					0.012 ha	0.03 ac			3
3L5	OTTAS G. & RITA A. TYSON	22 S. 250 E., BLACKFOOT, ID 83221			0.377 ha	0.93 ac	0	0	0.377 ha	0.93 ac									6
3L6	LAWRENCE J. MCCARTHY	P.O. BOX 69, PLAINS, MT 59859			0.199 ha	0.49 ac	0	0	0.199 ha	0.49 ac									11-12
3L7	DALE E. TRUDGEN	STAR ROUTE #2, BOX 75, PLAINS, MT 59859			0.221 ha	0.55 ac	0	0	0.221 ha	0.55 ac					10 m²	108 sf			14
4	DELORIS J. BURMEISTER & SUE MANLEY	P.O. BOX 163, THOMPSON FALLS, MT 59873	0.928 ha	2.29 ac	0.328 ha	0.81 ac	0	0	0.328 ha	0.81 ac	0.600 ha	1.48 ac			0.035 ha	0.09 ac			16
5	SHARON DOLEZAL	P.O. BOX 975, SEELEY LAKE, MT 59868	8.525 ha	21.07 ac	1.801 ha	4.45 ac	0	0	1.801 ha	4.45 ac	6.724 ha	16.62 ac							3
7	RAYMOND C. NELSON	P.O. BOX 506, PLAINS, MT 59859	3.675 ha	9.08 ac	1.000 ha	2.47 ac	0	0	1.000 ha	2.47 ac			2.675 ha	6.61 ac	0.220 ha	0.54 ac			3-4
7.1	RONALD E. LANE & FRANCES L. LANE	P.O. BOX 163, ULM, MT 59485	1.983 ha	4.90 ac	0.253 ha	0.63 ac	0	0	0.253 ha	0.63 ac			1.730 ha	4.27 ac					3-4
13	NFSL				2.244 ha	5.54 ac	0	0	2.244 ha	5.54 ac									5
6	MARK HOFFMAN	24539 DEL AMO RD., RAMONA, CA 92065	19.034 ha	47.03 ac	1.814 ha	4.48 ac	0.227 ha	0.56 ac	1.587 ha	3.92 ac	17.220 ha	42.55 ac					**0.259 ha	**0.64 ac	3,6-10
8	DONNA V. HARRISON	16838 PLST. BCH. DR. SE, YELM, WA 98597	3.876 ha	9.58 ac	0.704 ha	1.74 ac	0	0	0.704 ha	1.74 ac	3.172 ha	7.84 ac			† 0.277 ha	† 0.68 ac			4-5
9	JUDITH L. RUMMEL	318 NOLAND DR., HAMILTON, MT 59840	5.600 ha	13.84 ac	0.688 ha	1.70 ac	0	0	0.688 ha	1.70 ac	4.912 ha	12.14 ac							5
9A	JUDITH L. RUMMEL	318 NOLAND DR., HAMILTON, MT 59840													0.132 ha	0.33 ac			5
10	PHILIP A. MALIN & DAVID A. MALIN	P.O. BOX 145, YUCCA VALLEY, CA 92286	2.315 ha	5.72 ac	0.437 ha	1.08 ac	0	0	0.437 ha	1.08 ac	1.878 ha	4.64 ac			† 0.248 ha	† 0.61 ac			5-6
14	BRIAN W. & DEBORAH L. HARWOOD	6336 HWY 200 N., THOMPSON FALLS, MT 59873	1.809 ha	4.47 ac	0.020 ha	0.05 ac	0	0	0.020 ha	0.05 ac			1.789 ha	4.42 ac					5-6
14A	BRIAN W. & DEBORAH L. HARWOOD	6336 HWY 200 N., THOMPSON FALLS, MT 59873													0.224 ha	0.55 ac			6
26	STEVE G. BURKPILE	P.O. BOX 437, MONITOR, WA 98836	1.619 ac	4.00 ac	0.154 ha	0.38 ac	0	0	0.154 ha	0.38 ac			1.465 ha	3.62 ac					5
26A	STEVE G. BURKPILE	P.O. BOX 437, MONITOR, WA 98836																	5
11	ANDREW C. & BECKY LYNN BRUCKER	P.O. BOX 8969, ASPEN, CO 81612	25.091 ha	62.00 ac	0.595 ha	1.47 ac	0	0	0.595 ha	1.47 ac	24.496 ha	60.53 ac			0.239 ha	0.59 ac			5
11A	ANDREW C. & BECKY LYNN BRUCKER	P.O. BOX 8969, ASPEN, CO 81612																	6
12	DENNIS L. & CYNTHIA A. GRIPP	6445 HWY 200, THOMPSON FALLS, MT 59873	4.674 ha	11.55 ac	1.392 ha	3.44 ac	0	0	1.392 ha	3.44 ac	3.282 ha	8.11 ac			0.180 ha	0.44 ac			6
15	CYNTHIA S. KRAFT	4535 W. SAHARA #105 20G, LAS VEGAS, NV 89102	2.986 ha	7.38 ac	0.251 ha	0.62 ac	0	0	0.251 ha	0.62 ac			2.735 ha	6.76 ac					6-7
16	A. W. & EMILY R. COLE	1000 HWY 200 W., PLAINS, MT 59859	8.096 ha	20.01 ac	0.076 ha	0.19 ac	0.052 ha	0.13 ac	0.024 ha	0.06 ac	8.020 ha	19.82 ac							6
30	MT. DEPT. OF FISH, WILDLIFE & PARKS	1420 E. 6TH. AVE., HELENA, MT 59620	11.000 ha	27.18 ac	0.283 ha	0.70 ac	0.162 ha	0.40 ac	0.121 ha	0.30 ac	10.717 ha	26.48 ac			0.022 ha	0.05 ac			11
17	DENNIS E. & MARIA H. DESJARDINS	P.O. BOX 1103, PLAINS, MT 59859	2.590 ha	6.40 ac	0.014 ha	0.03 ac	0.006 ha	0.01 ac	0.008 ha	0.02 ac	2.576 ha	6.37 ac							11-12
18	JOHN N. LAWYER & CARL H. LAWYER	948 HWY 200, PLAINS, MT 59859	3.836 ha	9.48 ac											0.004 ha	0.01 ac			12
19	JOHN N. LAWYER	930 HWY 200 W., PLAINS, MT 59859	0.625 ha	1.54 ac															12
20	LAWYER NURSERY, A MONTANA CORP.	950 HWY 200 W., PLAINS, MT 59859	22.551 ha	55.73 ac											0.015 ha	0.04 ac			12
21	JOHN G. & SANDRA J. GINGERY	920 HWY 200 W., PLAINS, MT 59859	3.220 ha	7.96 ac	0.059 ha	0.15 ac	0	0	0.059 ha	0.14 ac	3.161 ha	7.81 ac							12-13
22	JIMMIE D. & BRITTA ALLISON	20 SALMON DR., LAS VEGAS, NV 89115	3.047 ha	7.53 ac	0.020 ha	0.05 ac	0	0	0.020 ha	0.05 ac	3.027 ha	7.48 ac							13-14
23	WAYNE E. BURNS	902 HWY 200 W., PLAINS, MT 59859	1.192 ha	2.94 ac	0.040 ha	0.10 ac	0	0	0.040 ha	0.10 ac	1.152 ha	2.84 ac							14
24	WAYNE E. BURNS	900 HWY 200 W., PLAINS, MT 59859	12.808 ha	31.65 ac	0.045 ha	0.11 ac	0	0	0.045 ha	0.11 ac	12.763 ha	31.54 ac			0.016 ha	0.04 ac			14
	NPI- WILLIAM C. & MARTHA DIANNE BECK																		
25	MARGARET J. MCCARTHY	P.O. BOX 69, PLAINS, MT 59859	28.453 ha	70.31 ac	0.125 ha	0.31 ac	0.032 ha	0.08 ac	0.093 ha	0.23 ac	28.333 ha	70.00 ac							14-15
29	GENE MILLER & STAR ANN CONNER	850 HWY 200 W., PLAINS, MT 59859			FOR	OWNER NOTIFICATION ONLY													15
27	EDWIN L. DIEHL, JR.	750 HWY 200 W., PLAINS, MT 59859	99.269 ha	245.30 ac	0.838 ha	2.07 ac	0.527 ha	1.30 ac	0.311 ha	0.77 ac	98.431 ha	243.23 ac			0.041 ha	0.10 ac	0.303 ha	0.75 ac	17-18
28	H. RUTH KUYKENDALL	339 RIVER RD. W., PLAINS, MT 59859	1.012 ha	2.50 ac	0.103 ha	0.25 ac	0	0	0.103 ha	0.25 ac			0.909 ha	2.25 ac					18
7.2	ROBERT A. & SACHIKO FERGUSON	17161 ALVA RD. #3214, SAN DIEGO, CA 92127	4.957 ha	12.25 ac	0.466 ha	1.15 ac	0	0	0.466 ha	1.15 ac			4.491 ha	11.10 ac					4-5
11B	ANDREW C. & BECKY LYNN BRUCKER	P.O. BOX 8969, ASPEN, CO 81612													0.163 ha	0.40 ac			6
3A	MT RAIL LINK RR				0.991 ha	2.45 ac	0	0	0.991 ha	2.45 ac					0.233 ha	0.58 ac			11-14
3L5A	OTTAS G. & RITA A. TYSON	22 S.250 E., BLACKFOOT, ID 83221			0.225 ha	0.56 ac	0	0	0.225 ha	0.56 ac					0.049 ha	0.12 ac			11-12
5A	SHARON DOLEZAL	PO BOX 975, SEELEY LAKE, MT 59868															0.370 ha	0.91 ac	4

* NOTE: CONSTRUCTION PERMIT AREA FOR PARCEL 3 INCLUDES: 1) SPECIAL USE LICENSE AREA FOR PARCEL 3 TO BE USED FOR CONSTRUCTION (1.932 ha (4.77 ac)),
2) CONSTRUCTION PERMIT AREA OF LEASE PARCEL 3L4 (0.012 ha (0.03 ac)).
3) CONSTRUCTION PERMIT AREA OF LEASE PARCEL 3L6 (10 m² (108 sf)).
4) CONSTRUCTION PERMIT AREA OF LEASE PARCEL 3L7 (0.035 ha (0.09 ac)).

** NOTE: EASEMENT AREA INCLUDES 0.082 ha (0.20 ac) OF EXISTING COUNTY ROAD EASEMENT AREA.

† NOTE: TO BE ACQUIRED AS A TEMPORARY EASEMENT.

NOTE: TO BE ACQUIRED IN THE NAME OF SANDERS COUNTY.

#0.370 ha #0.91 ac


STATE	RIGHT OF WAY ID.	SHEET NO.	TOTAL SHEETS
MONTANA	STPP 6-1(82)62	2	18

PROJECT NUMBER 2014-082

WEEKSVILLE - WEST

RIGHT-OF-WAY COORDINATE ASCII FILES

R/W BREAK COORDS: 2014ROBRK001.TXT
R/W BASELINE COORDS: 2014ROBAS001.TXT
ALL FILES ARE LOCATED ON THE CADD SERVER
IN THE RO DIRECTORY, UNDER PROJECT: 2014

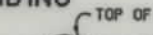BACKSLOPE LIMITS INCLUDE ROUNDING			
CONSTRUCTION LIMITS:			
CUT SECTION			
TOE OF FILL			
FHWA/DOT APPROVAL 5-18-99			
MAP REVISED	9-3-99	9-8-99	11-18-99
12-16-99	3-20-00	3-31-00	5-30-00
6-20-00	7-25-00	8-14-00	8-31-00

MONTANA
DEPARTMENT OF TRANSPORTATION

RIGHT OF WAY PLAN
SANDERS COUNTY
SCALE 1"=1000'

0 50M 100M

MAP REVISED 3-23-06

11-15-01, 5-24-02, 6-20-02, 6-26-02,
7-29-02, 9-05-02, 9-19-02, 12-11-02,
7-21-03, 4-26-04, 6-28-04, 10-18-04,
12-17-04, 3-2-05, 5-19-05, 8-15-05,




RDROW

C:\data\2014\PL02.RDW
12/7/2004
2:22:17 PM
u1068

SEE SHEET NO. 2 FOR OWNERSHIP NAMES, ADDRESSES, AREAS, ETC.

STATE	RIGHT OF WAY ID.	SHEET NO.	TOTAL SHEETS
MONTANA	STPP 6-1(82)62	3	18
PROJECT NUMBER 2014-082			
WEEKSVILLE - WEST			

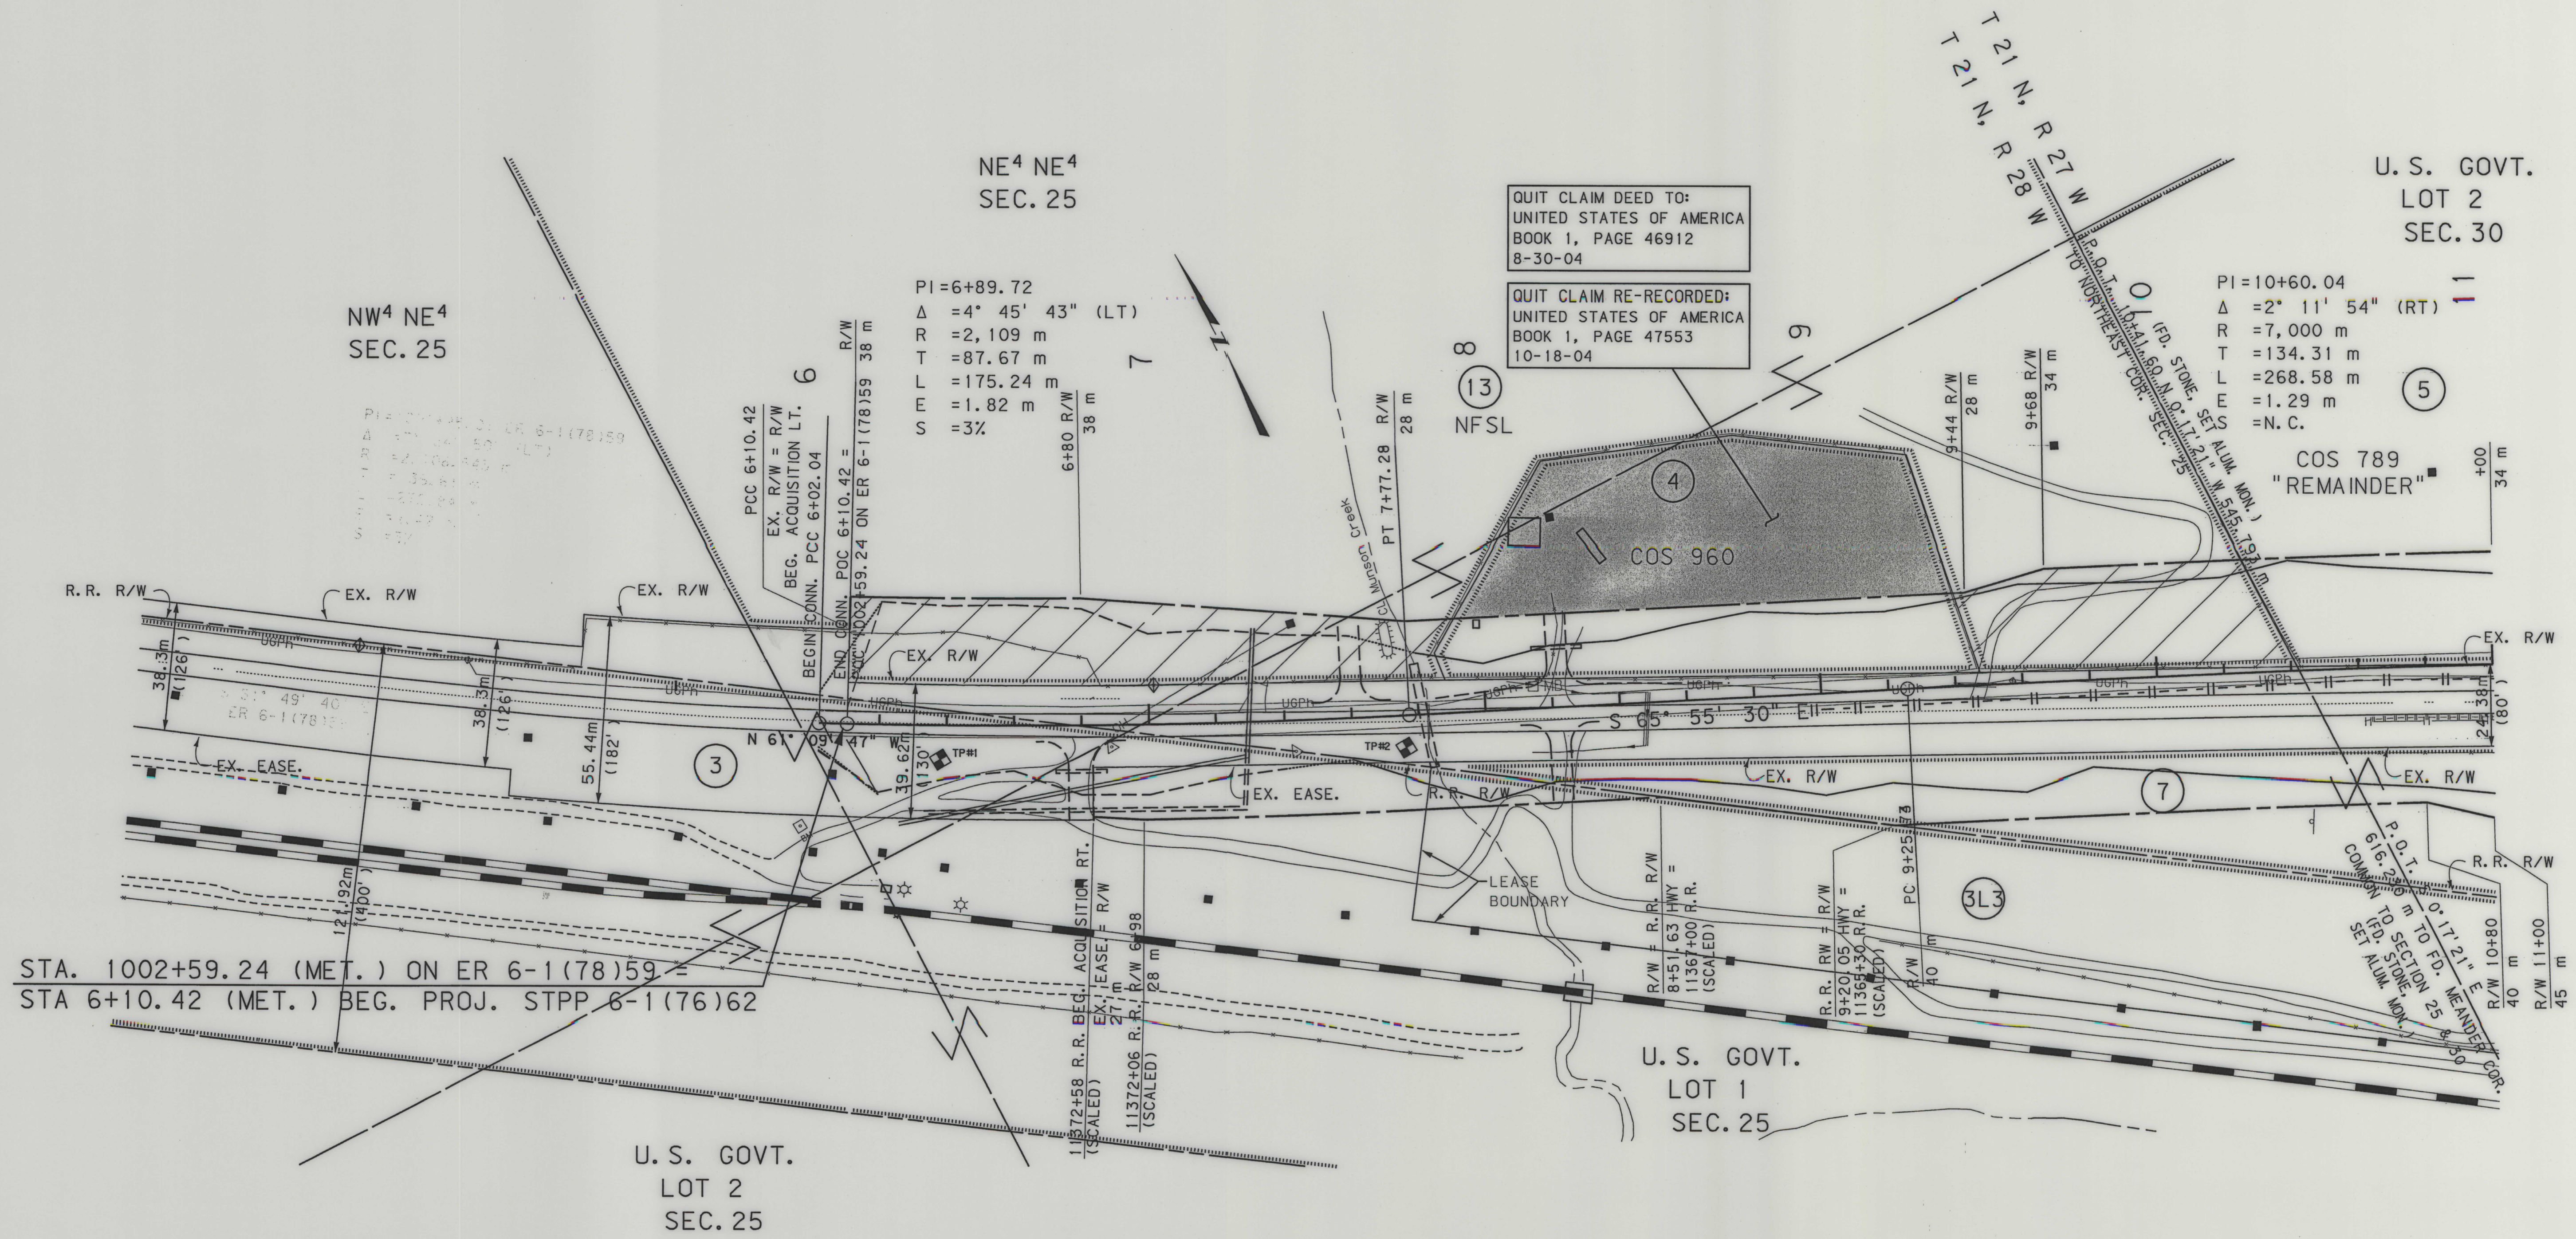

- NOTES:
1. ALL MEASUREMENTS ARE METRIC EXCEPT AS NOTED
 2. THE PROPOSED R/W LINE WHERE A SPIRAL CURVE TRANSITION IS USED IS A CHORD RATHER THAN A CONCENTRIC CURVE.
 3. THE ENGLISH AREAS ARE FOR INFORMATIONAL PURPOSES ONLY.
 4. ALL STATIONS AND OFFSETS FOR R/W BREAKS ARE IN REFERENCE TO THE R/W BASELINE.

BACKSLOPE LIMITS INCLUDE ROUNDING	
CONSTRUCTION LIMITS:	
CUT SECTION	TOE OF CUT
TOE OF FILL	DITCH BOTTOM
FHWA/DOT APPROVAL 5-18-99	
MAP REVISED	9-3-99 12-16-99 3-20-00
3-31-00	6-20-00 7-25-00 10-18-04


MONTANA
DEPARTMENT OF TRANSPORTATION


RIGHT OF WAY PLAN
SANDERS COUNTY
SCALE 1"=1000

0 50M 100M

STPP 6-1(82)62 SHT 3 of 18

STATE	RIGHT OF WAY ID.	SHEET NO.	TOTAL SHEETS
MONTANA	STPP 6-1(82)62	4	18
PROJECT NUMBER 2014-082			
WEEKSVILLE - WEST			

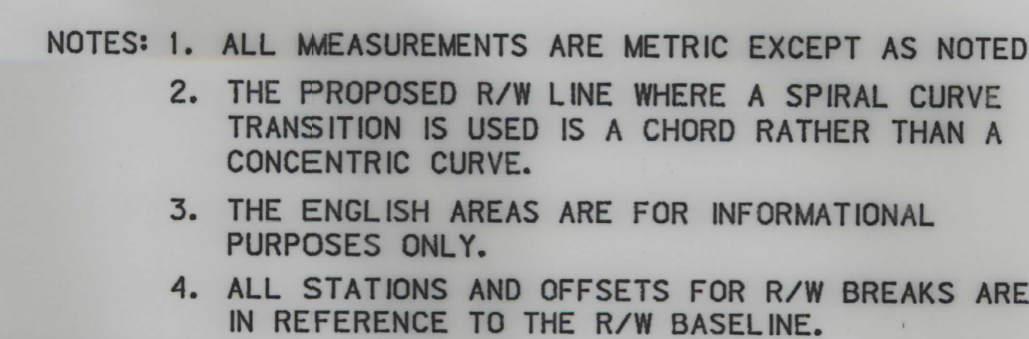

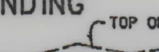BACKSLOPE LIMITS INCLUDE ROUNDING CONSTRUCTION LIMITS:				
FHWA/DOT APPROVAL		5-18-99		
MAP REVISED	9-3-99	9-8-99	3-20-00	
11-15-01	9-05-02	04-26-04	10-18-04	

MONTANA
DEPARTMENT OF TRANSPORTATION
RIGHT OF WAY PLAN
SANDERS COUNTY
SCALE 1:1000




RDROW

C:\dgm\2014\PL03_ROW
10/18/2004
12:41:29 PM
U0034

SEE SHEET NO. 2 FOR OWNERSHIP NAMES, ADDRESSES, AREAS, ETC.

STATE	RIGHT OF WAY ID.	SHEET NO.	TOTAL SHEETS
MONTANA	STPP 6-1(82)62	5	18
PROJECT NUMBER 2014-082			
WEEKSVILLE - WEST			

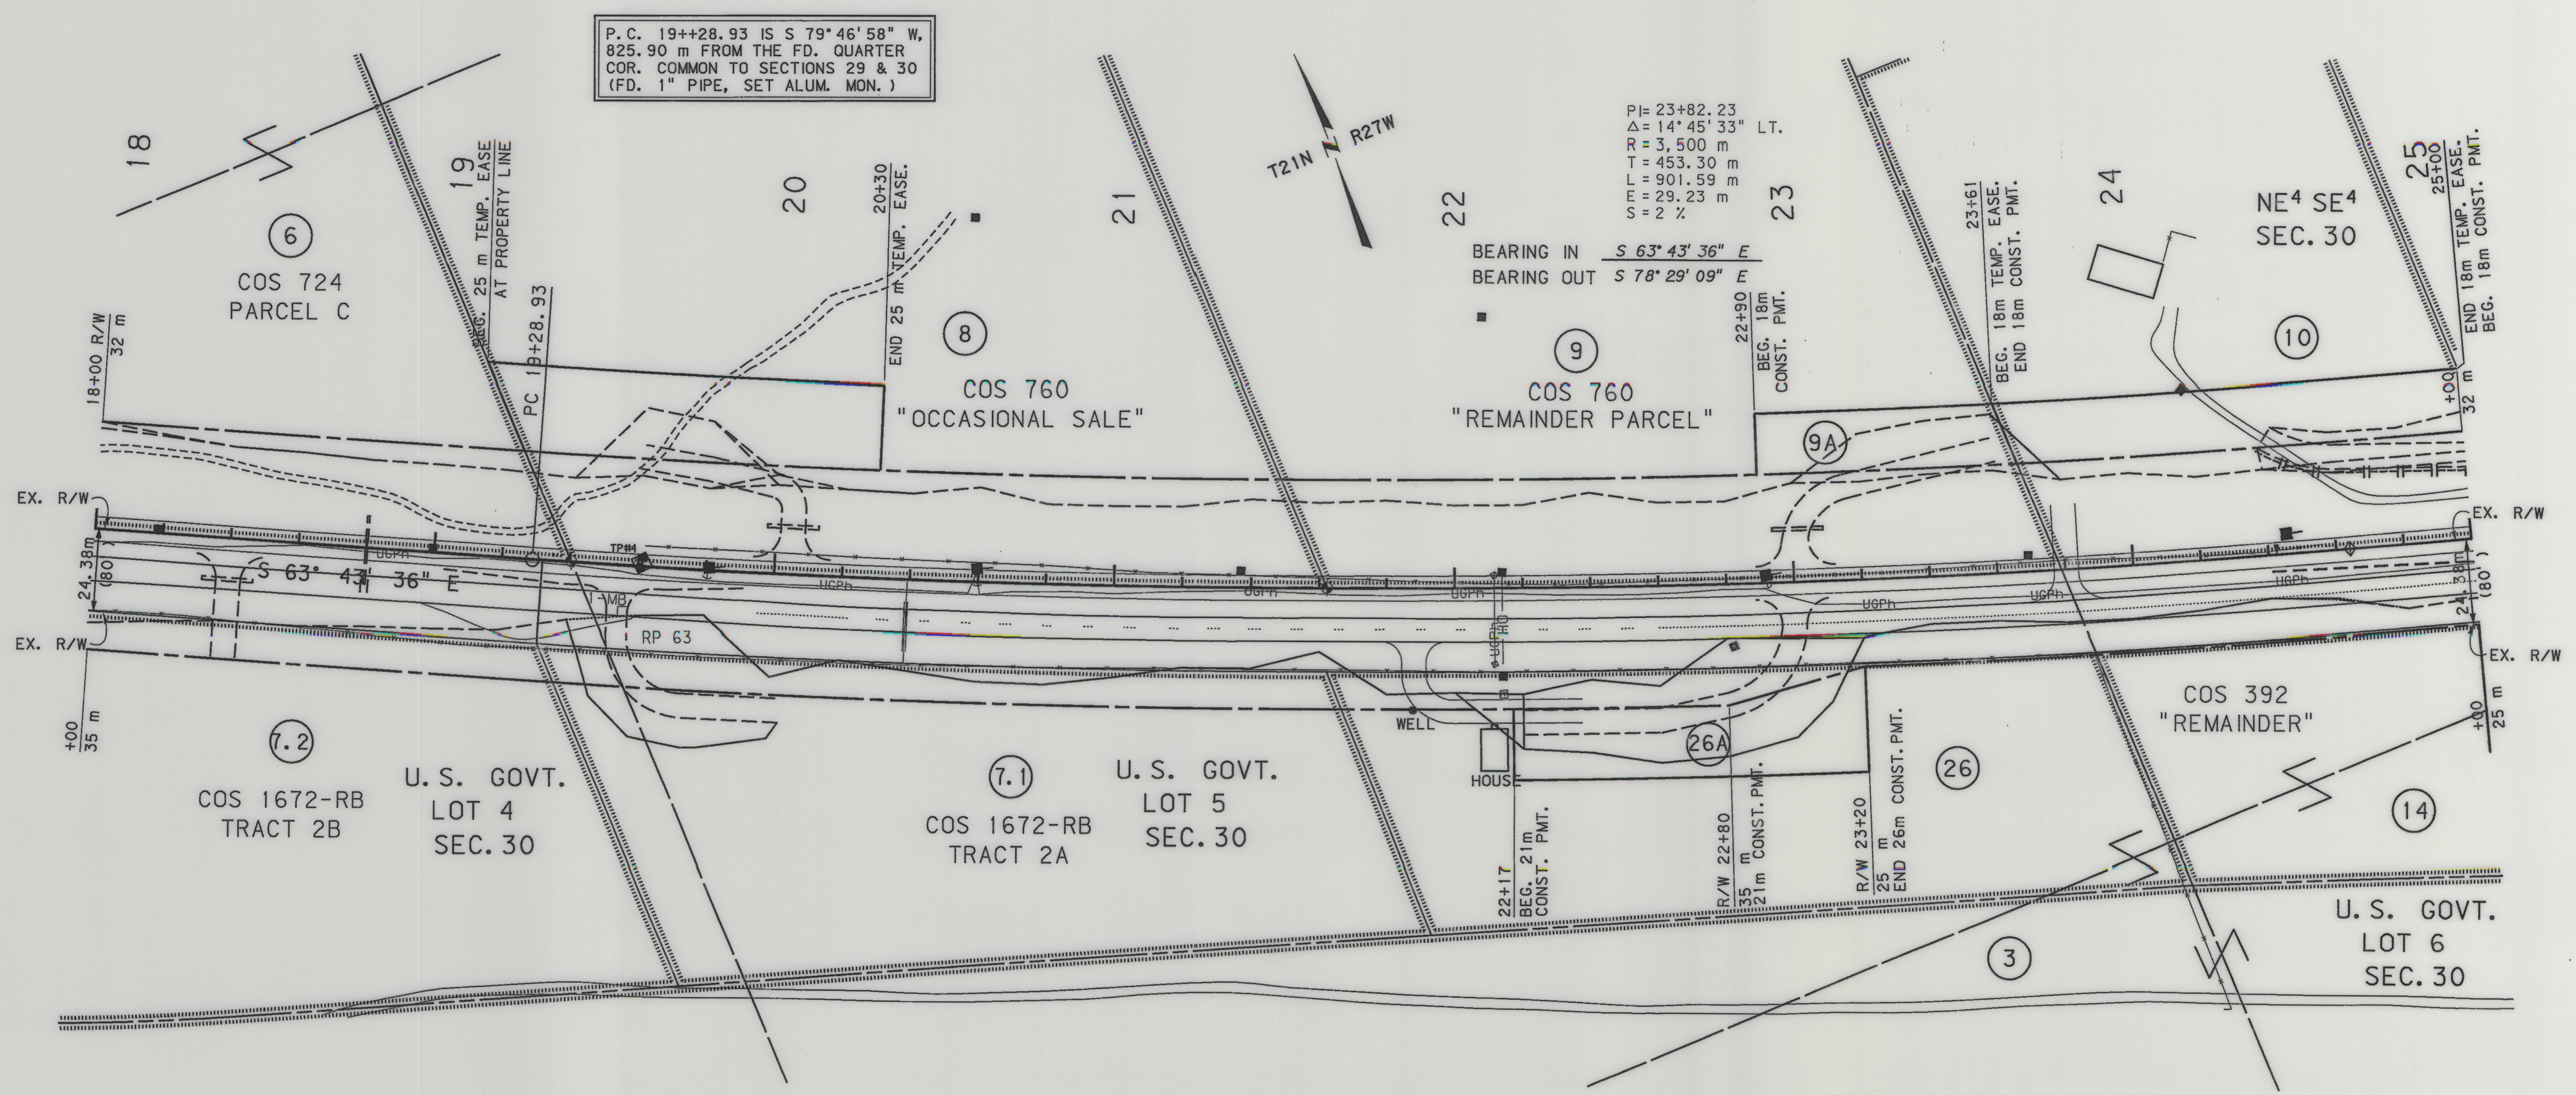

P.C. 19++28.93 IS S 79°46'58" W,
825.90 m FROM THE FD. QUARTER
COR. COMMON TO SECTIONS 29 & 30
(FD. 1" PIPE, SET ALUM. MON.)

PI=23+82.23
Δ=14°45'33" LT.
R=3,500 m
T=453.30 m
L=901.59 m
E=29.23 m
S=2%

BEARING IN S 63°43'36" E
BEARING OUT S 78°29'09" E

T21N R27W

COS 760
"REMAINDER PARCEL"

COS 760
"OCCASIONAL SALE"

COS 724
PARCEL C

COS 1672-RB
TRACT 2B

U.S. GOVT.
LOT 4
SEC. 30

COS 1672-RB
TRACT 2A

U.S. GOVT.
LOT 5
SEC. 30

COS 392
"REMAINDER"

U.S. GOVT.
LOT 6
SEC. 30

- NOTES: 1. ALL MEASUREMENTS ARE METRIC EXCEPT AS NOTED
2. THE PROPOSED R/W LINE WHERE A SPIRAL CURVE TRANSITION IS USED IS A CHORD RATHER THAN A CONCENTRIC CURVE.
3. THE ENGLISH AREAS ARE FOR INFORMATIONAL PURPOSES ONLY.
4. ALL STATIONS AND OFFSETS FOR R/W BREAKS ARE IN REFERENCE TO THE R/W BASELINE.

BACKSLOPE LIMITS INCLUDE ROUNDING CONSTRUCTION LIMITS:			
FHWA/DOT APPROVAL 5-18-99			
MAP REVISED	9-3-99	9-8-99	3-20-00
3-31-00	7-25-00	8-14-00	8-31-00
11-15-01	7-29-02	9-05-02	9-19-02

MONTANA
DEPARTMENT OF TRANSPORTATION

RIGHT OF WAY PLAN
SANDERS COUNTY
SCALE 1"=1000


0 50M 100M

SEE SHEET NO. 2 FOR OWNERSHIP NAMES, ADDRESSES, AREAS, ETC.

STATE	RIGHT OF WAY ID.	SHEET NO.	TOTAL SHEETS
MONTANA	STPP 6-1(82)62	6	18
PROJECT NUMBER 2014-082			
WEEKSVILLE - WEST			

RDROW

C:\dgn\2014\PI03_ROW
10/18/2004
1:14:25 PM
U0034

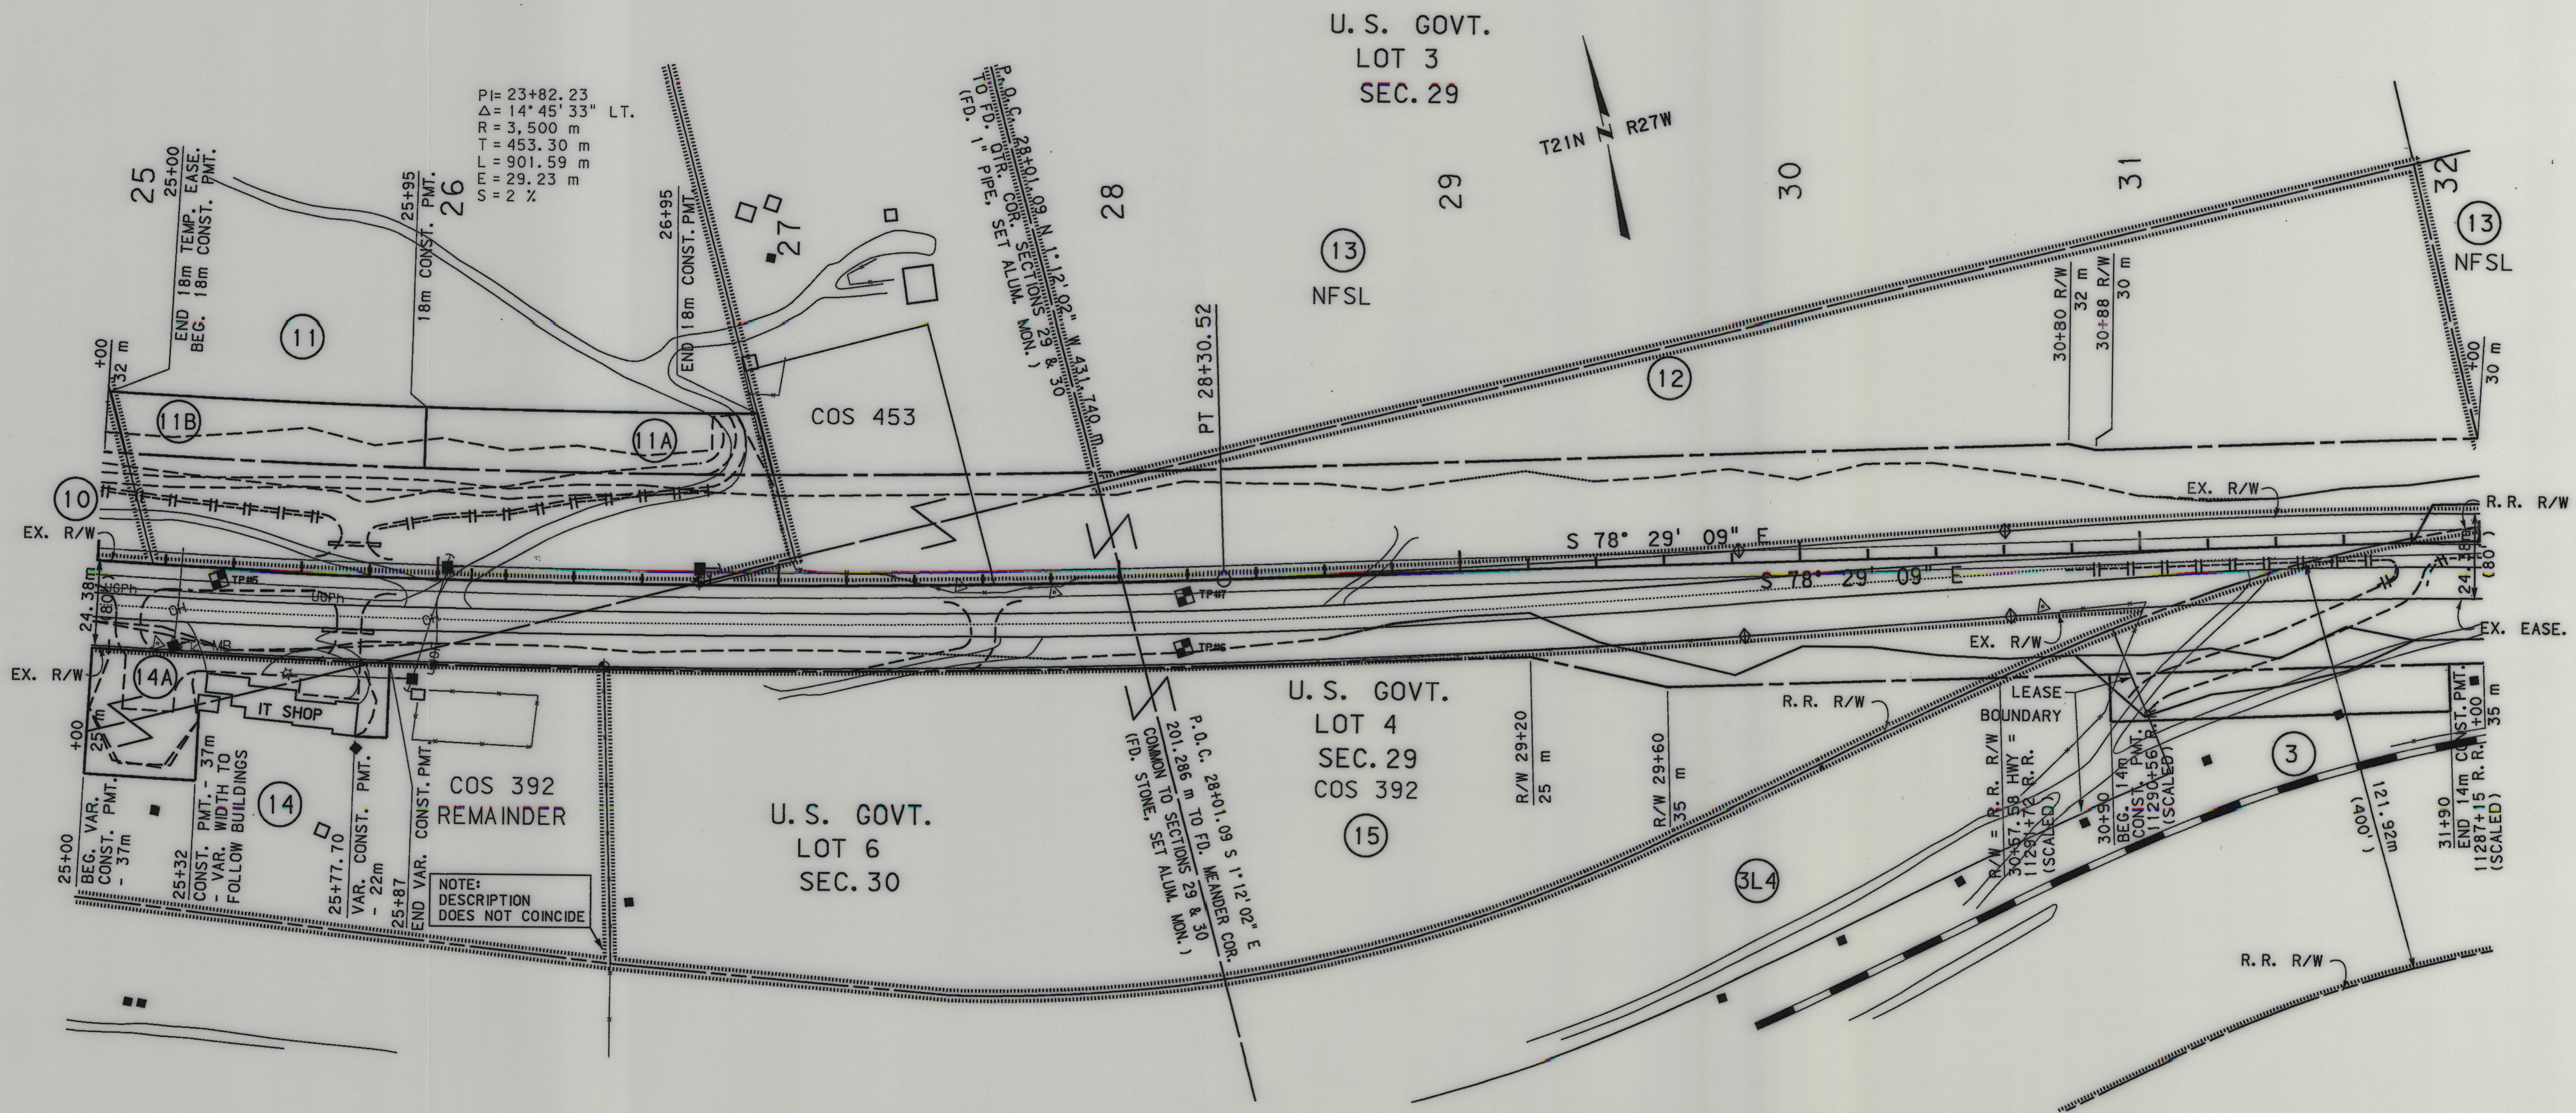

- NOTES: 1. ALL MEASUREMENTS ARE METRIC EXCEPT AS NOTED
2. THE PROPOSED R/W LINE WHERE A SPIRAL CURVE TRANSITION IS USED IS A CHORD RATHER THAN A CONCENTRIC CURVE.
3. THE ENGLISH AREAS ARE FOR INFORMATIONAL PURPOSES ONLY.
4. ALL STATIONS AND OFFSETS FOR R/W BREAKS ARE IN REFERENCE TO THE R/W BASELINE.

BACKSLOPE LIMITS INCLUDE ROUNDING			
CONSTRUCTION LIMITS:			
CUT SECTION	TOE OF FILL	TOE OF CUT	DITCH BOTTOM
FHWA/DOT APPROVAL 5-18-99			
MAP REVISED	9-3-99	3-20-00	7-25-00
8-14-00	8-31-00	9-05-02	9-19-02
10-18-04			


MONTANA
DEPARTMENT OF TRANSPORTATION

RIGHT OF WAY PLAN
SANDERS COUNTY
SCALE 1:1000

0 50M 100M

SEE SHEET NO. 2 FOR OWNERSHIP NAMES, ADDRESSES, AREAS, ETC.

STATE	RIGHT OF WAY ID.	SHEET NO.	TOTAL SHEETS
MONTANA	STPP 6-1(82)62	8	18
PROJECT NUMBER 2014-082		WEEKSVILLE - WEST	

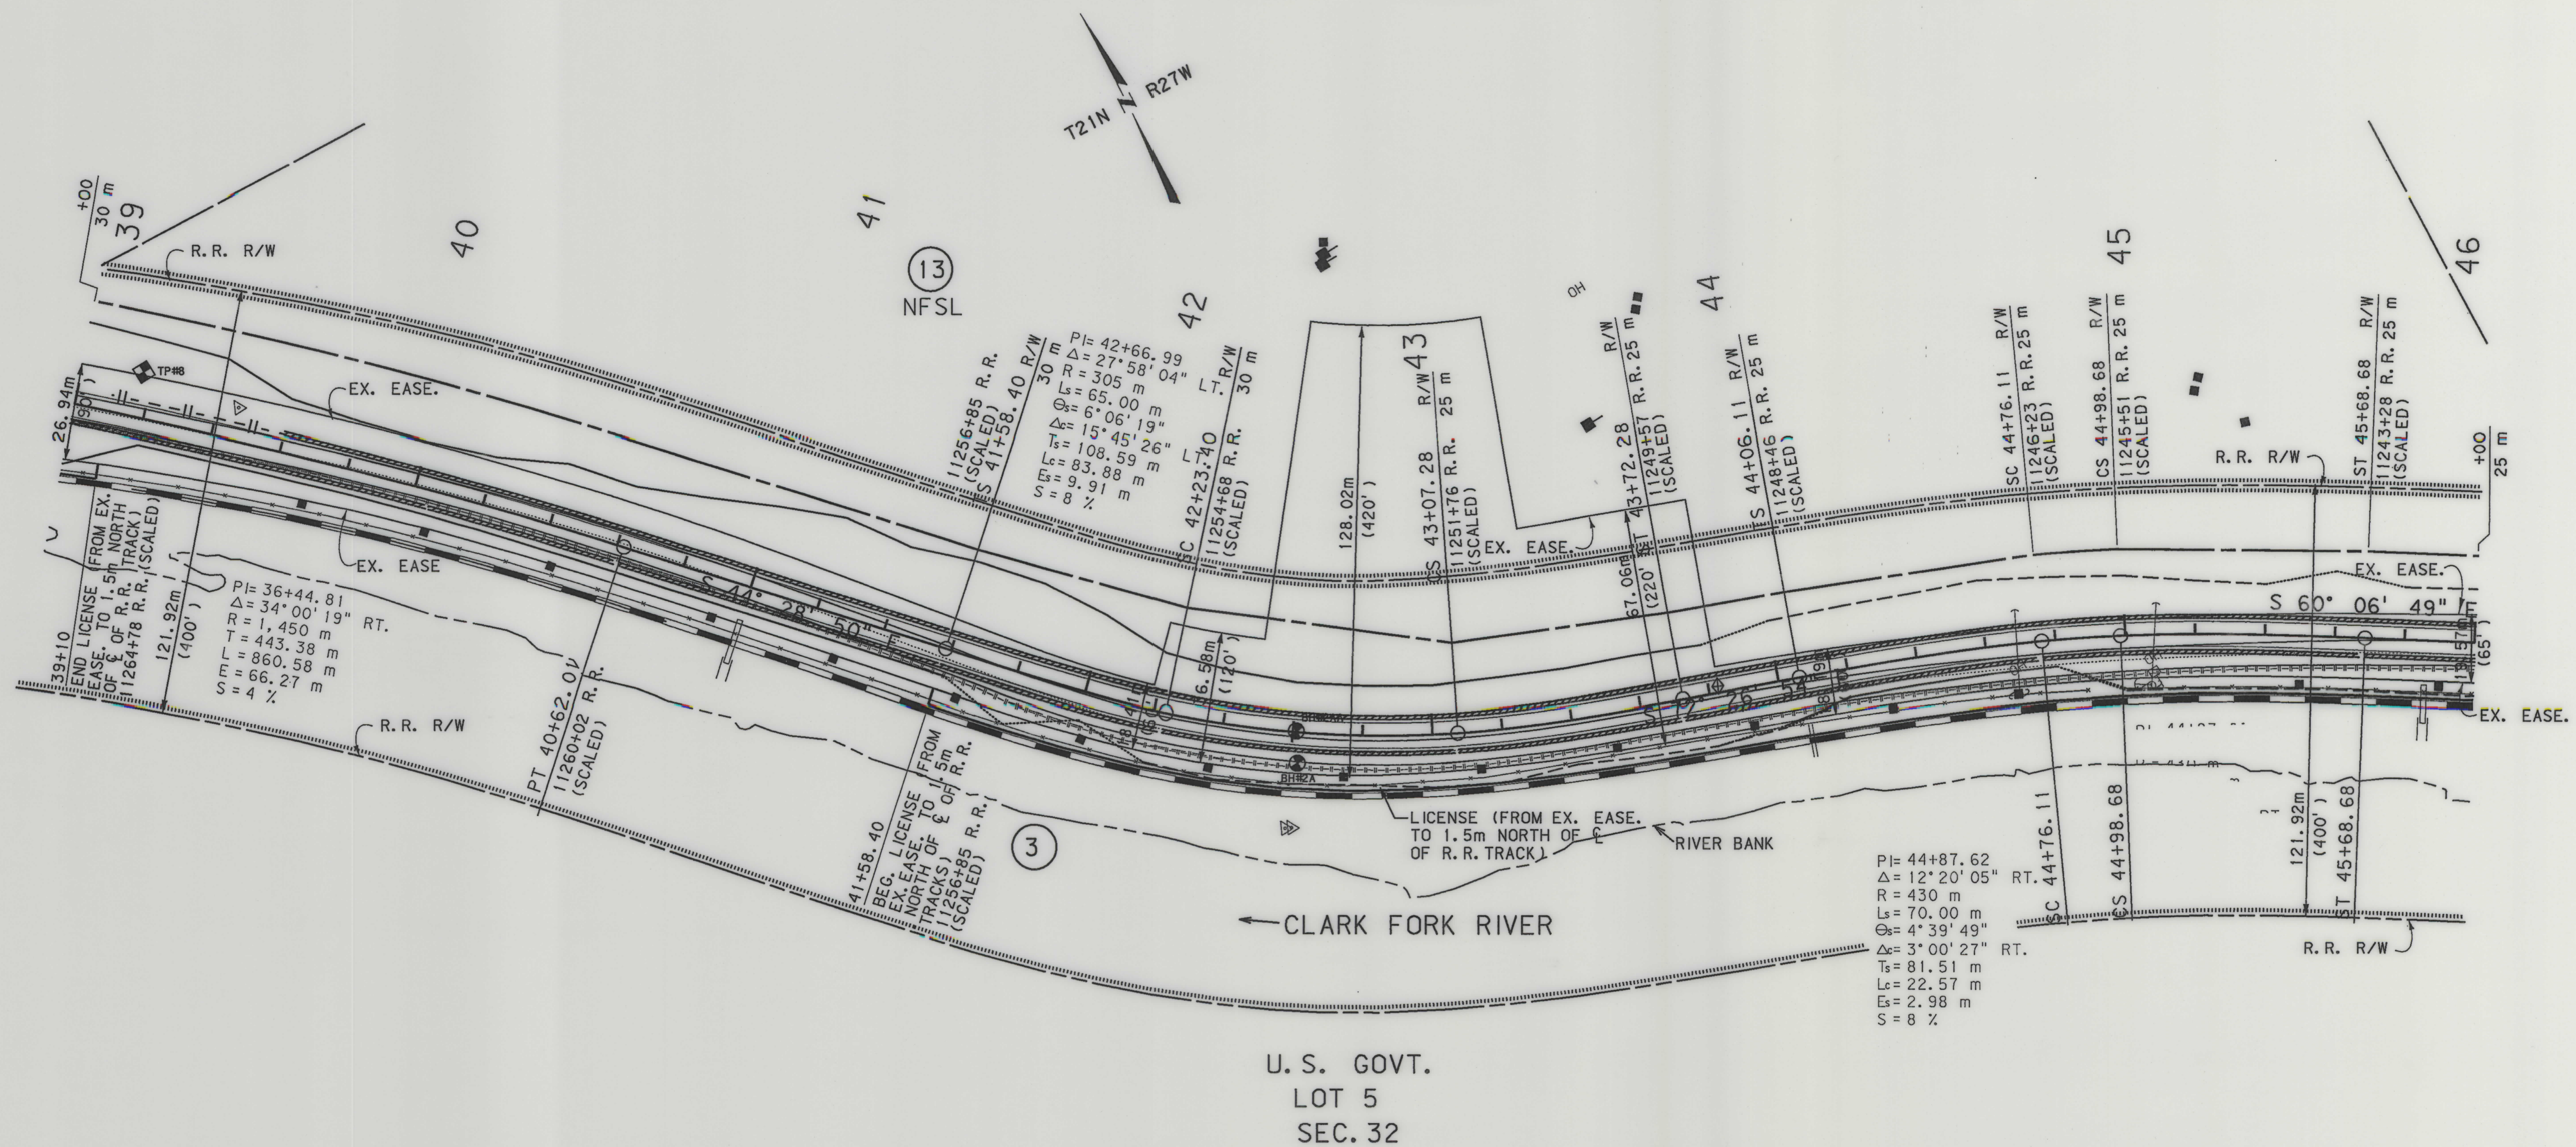

- NOTES: 1. ALL MEASUREMENTS ARE METRIC EXCEPT AS NOTED
2. THE PROPOSED R/W LINE WHERE A SPIRAL CURVE TRANSITION IS USED IS A CHORD RATHER THAN A CONCENTRIC CURVE.
3. THE ENGLISH AREAS ARE FOR INFORMATIONAL PURPOSES ONLY.
4. ALL STATIONS AND OFFSETS FOR R/W BREAKS ARE IN REFERENCE TO THE R/W BASELINE.

BACKSLOPE LIMITS INCLUDE ROUNDING	TOP OF CUT
CONSTRUCTION LIMITS:	CUT SECTION
	TOE OF FILL
FHWA/DOT APPROVAL	5-18-99
MAP REVISED	12-16-99 3-20-00 10-18-04

MONTANA
DEPARTMENT OF TRANSPORTATION
RIGHT OF WAY PLAN
SANDERS COUNTY
SCALE 1:1000

0 50M 100M




RDRW

C:\dgm\2014\PL04_ROW
10/18/2004
12:39:45 PM
U0034

SEE SHEET NO. 2 FOR OWNERSHIP NAMES, ADDRESSES, AREAS, ETC.

STATE	RIGHT OF WAY ID.	SHEET NO.	TOTAL SHEETS
MONTANA	STPP 6-1(82)62	9	18
PROJECT NUMBER 2014-082			
WEEKSVILLE - WEST			

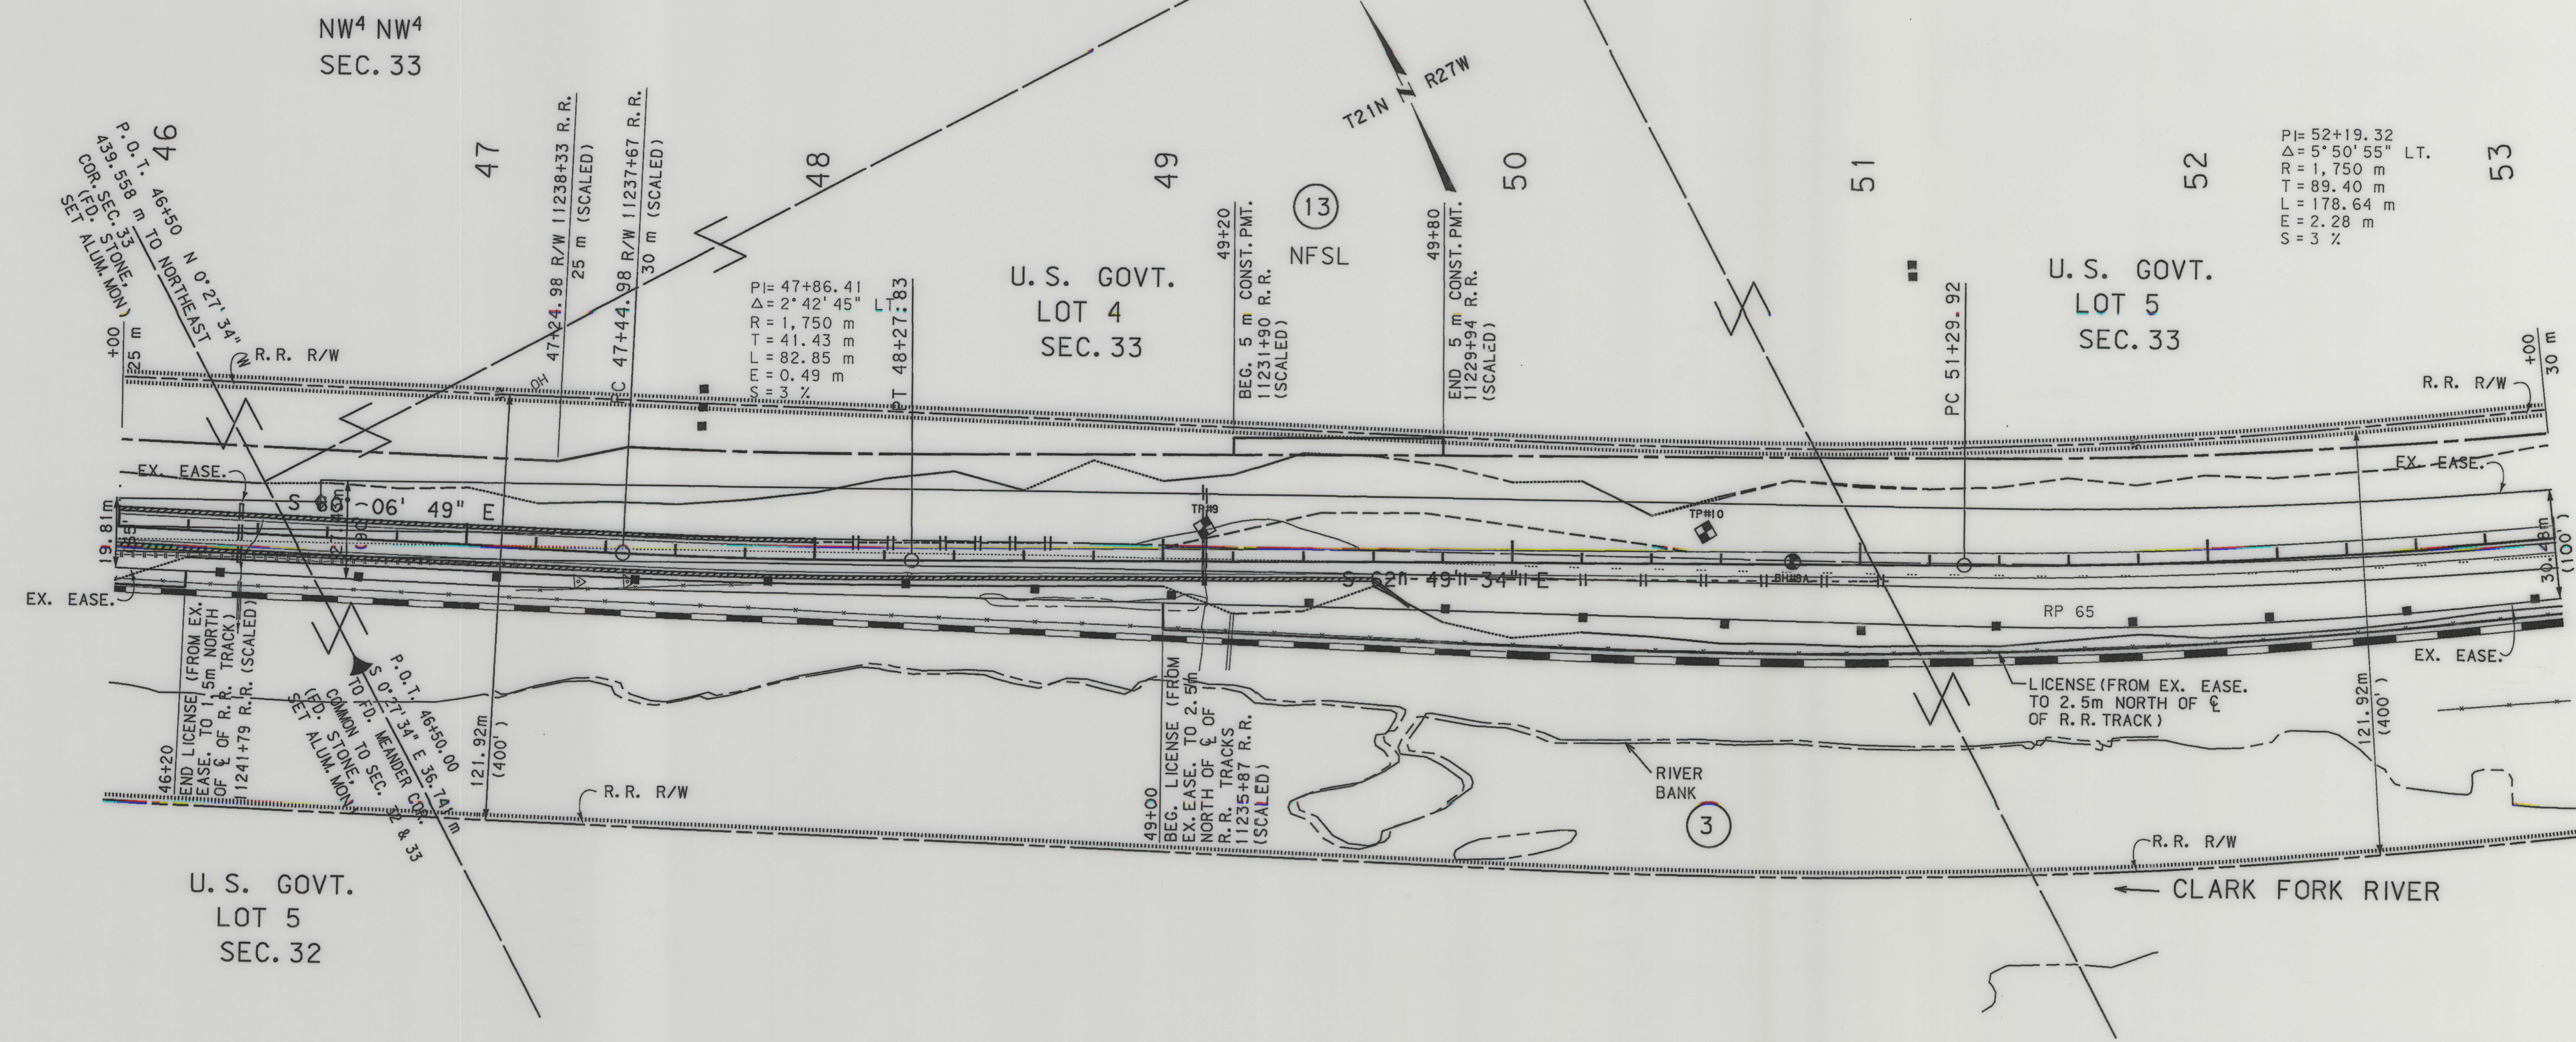

PI= 52+19.32
Δ= 5°50'55" LT.
R= 1,750 m
T= 89.40 m
L= 178.64 m
E= 2.28 m
S= 3 %

- NOTES: 1. ALL MEASUREMENTS ARE METRIC EXCEPT AS NOTED
2. THE PROPOSED R/W LINE WHERE A SPIRAL CURVE TRANSITION IS USED IS A CHORD RATHER THAN A CONCENTRIC CURVE.
3. THE ENGLISH AREAS ARE FOR INFORMATIONAL PURPOSES ONLY.
4. ALL STATIONS AND OFFSETS FOR R/W BREAKS ARE IN REFERENCE TO THE R/W BASELINE.


BACKSLOPE LIMITS INCLUDE ROUNDING	TOP OF CUT
CONSTRUCTION LIMITS:	CUT SECTION
	TOE OF FILL
FWHA/DOT APPROVAL	5-18-99
MAP REVISED	3-20-00 5-30-00 10-18-04

MONTANA
DEPARTMENT OF TRANSPORTATION

RIGHT OF WAY PLAN
SANDERS COUNTY
SCALE 1:1000

SEE SHEET NO. 2 FOR OWNERSHIP NAMES, ADDRESSES, AREAS, ETC.

STATE	RIGHT OF WAY ID.	SHEET NO.	TOTAL SHEETS
MONTANA	STPP 6-1(82)62	11	18
PROJECT NUMBER 2014-082			
WEEKSVILLE - WEST			

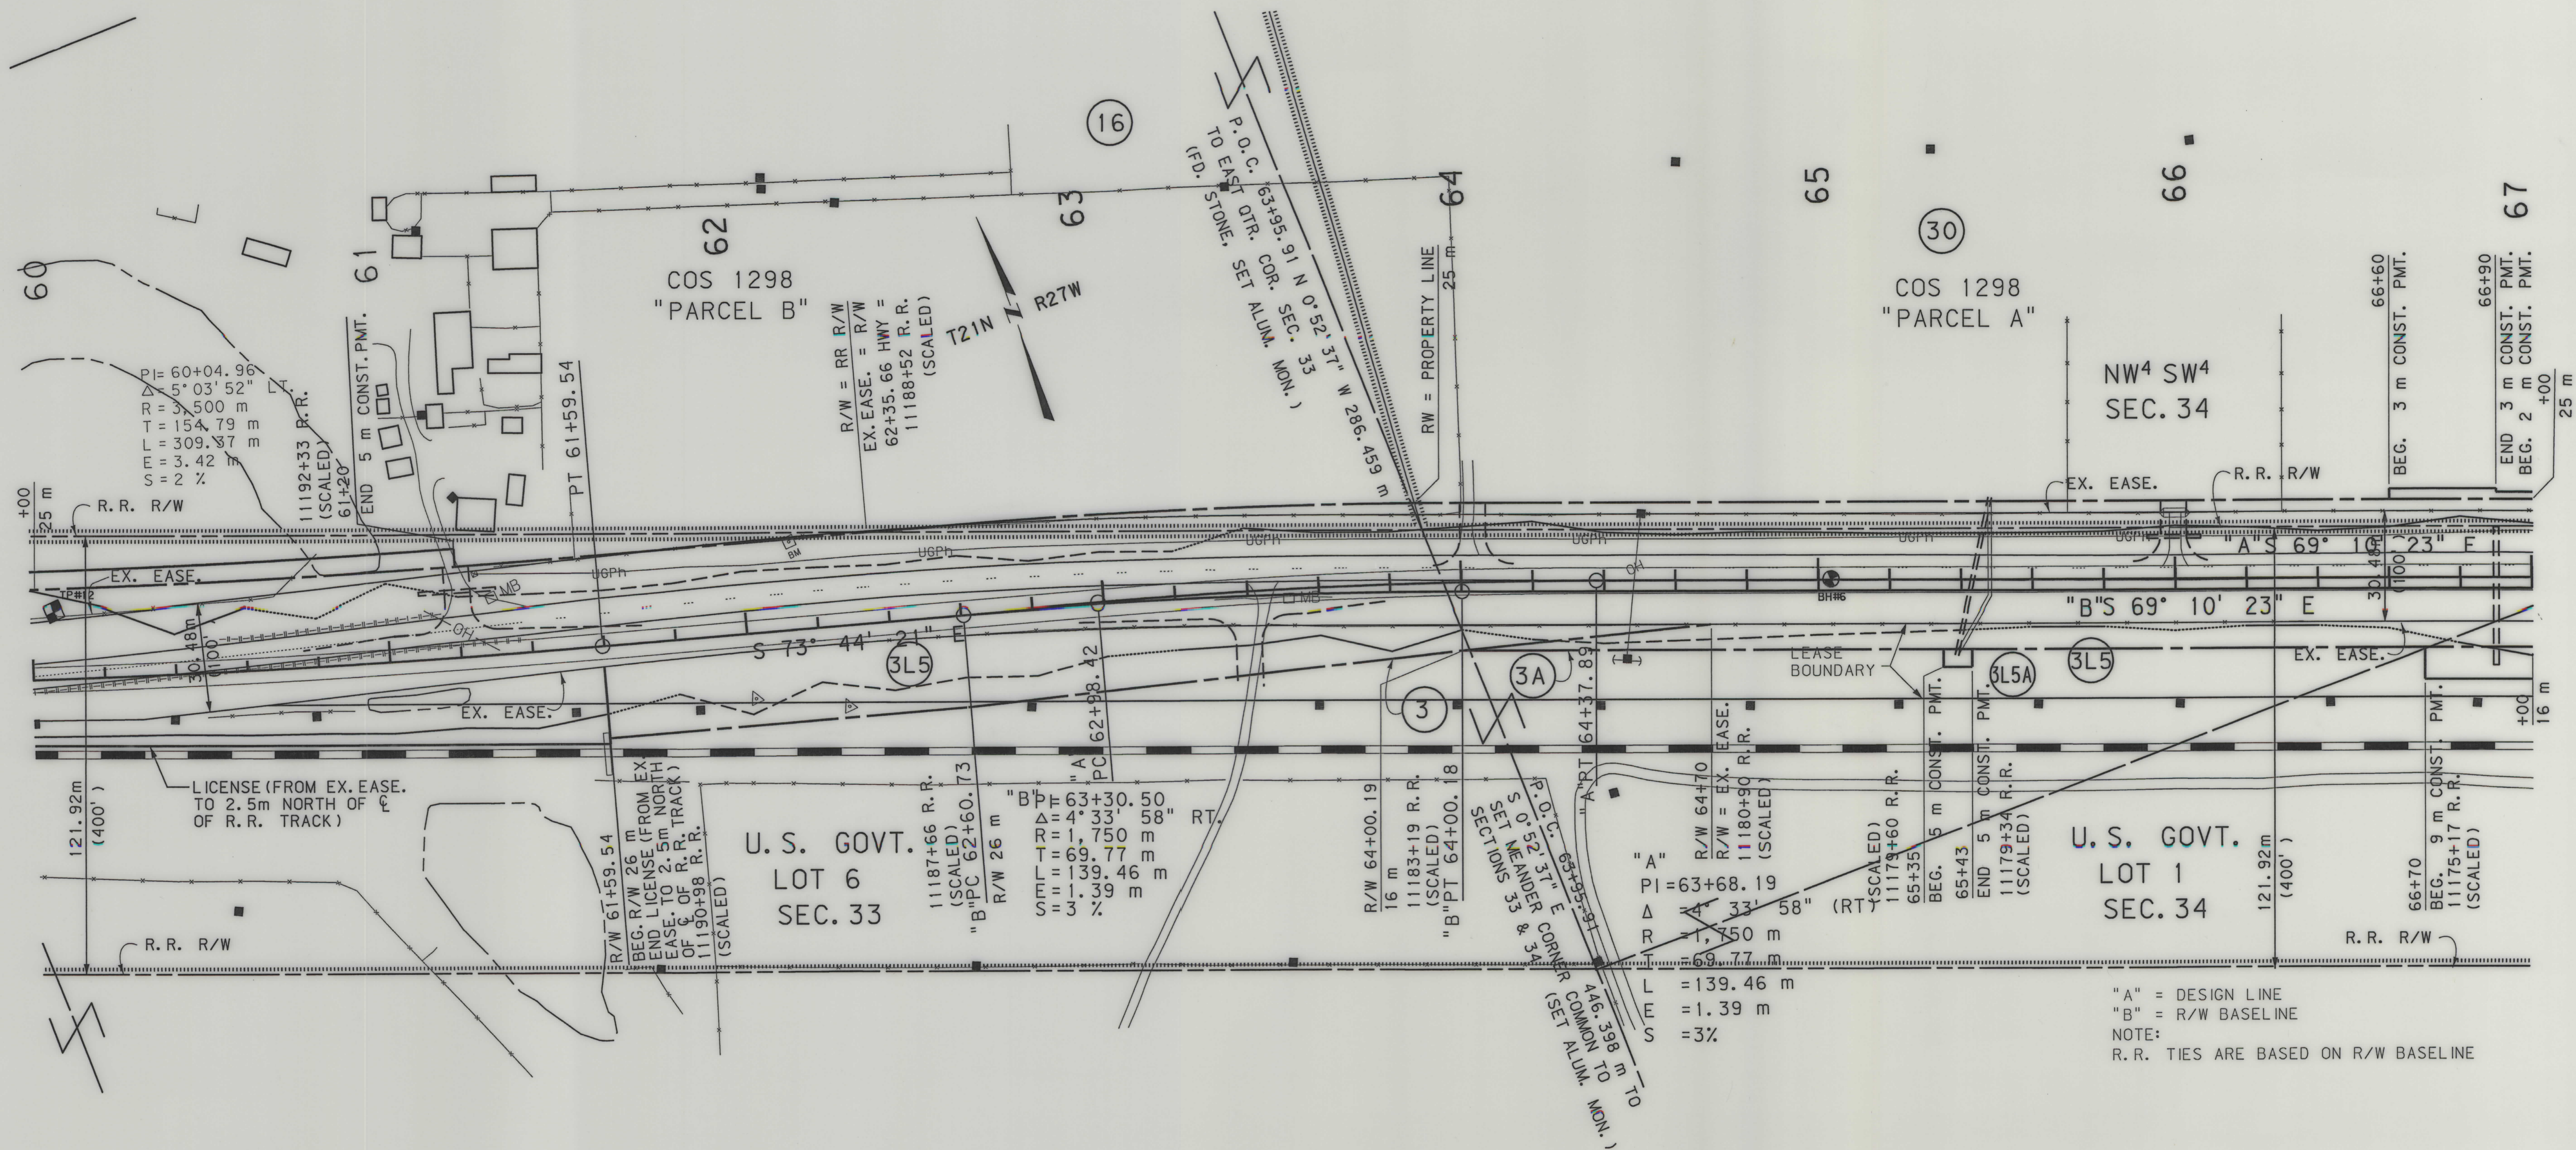

- NOTES: 1. ALL MEASUREMENTS ARE METRIC EXCEPT AS NOTED
2. THE PROPOSED R/W LINE WHERE A SPIRAL CURVE TRANSITION IS USED IS A CHORD RATHER THAN A CONCENTRIC CURVE.
3. THE ENGLISH AREAS ARE FOR INFORMATIONAL PURPOSES ONLY.
4. ALL STATIONS AND OFFSETS FOR R/W BREAKS ARE IN REFERENCE TO THE R/W BASELINE.

BACKSLOPE LIMITS INCLUDE ROUNDING			
CONSTRUCTION LIMITS:			
FHWA/DOT APPROVAL		5-18-99	
MAP REVISED		9-3-99 3-20-00 7-25-00	
5-24-02 7-21-03, 10-18-04 10-25-04			
5-19-05			

MONTANA
DEPARTMENT OF TRANSPORTATION


RIGHT OF WAY PLAN
SANDERS COUNTY

SCALE 1:1000

0 50M 100M

SEE SHEET NO. 2 FOR OWNERSHIP NAMES, ADDRESSES, AREAS, ETC.

STATE	RIGHT OF WAY ID.	SHEET NO.	TOTAL SHEETS
MONTANA	STPP 6-1(82)62	14	18
PROJECT NUMBER 2014-082			
WEEKSVILLE - WEST			

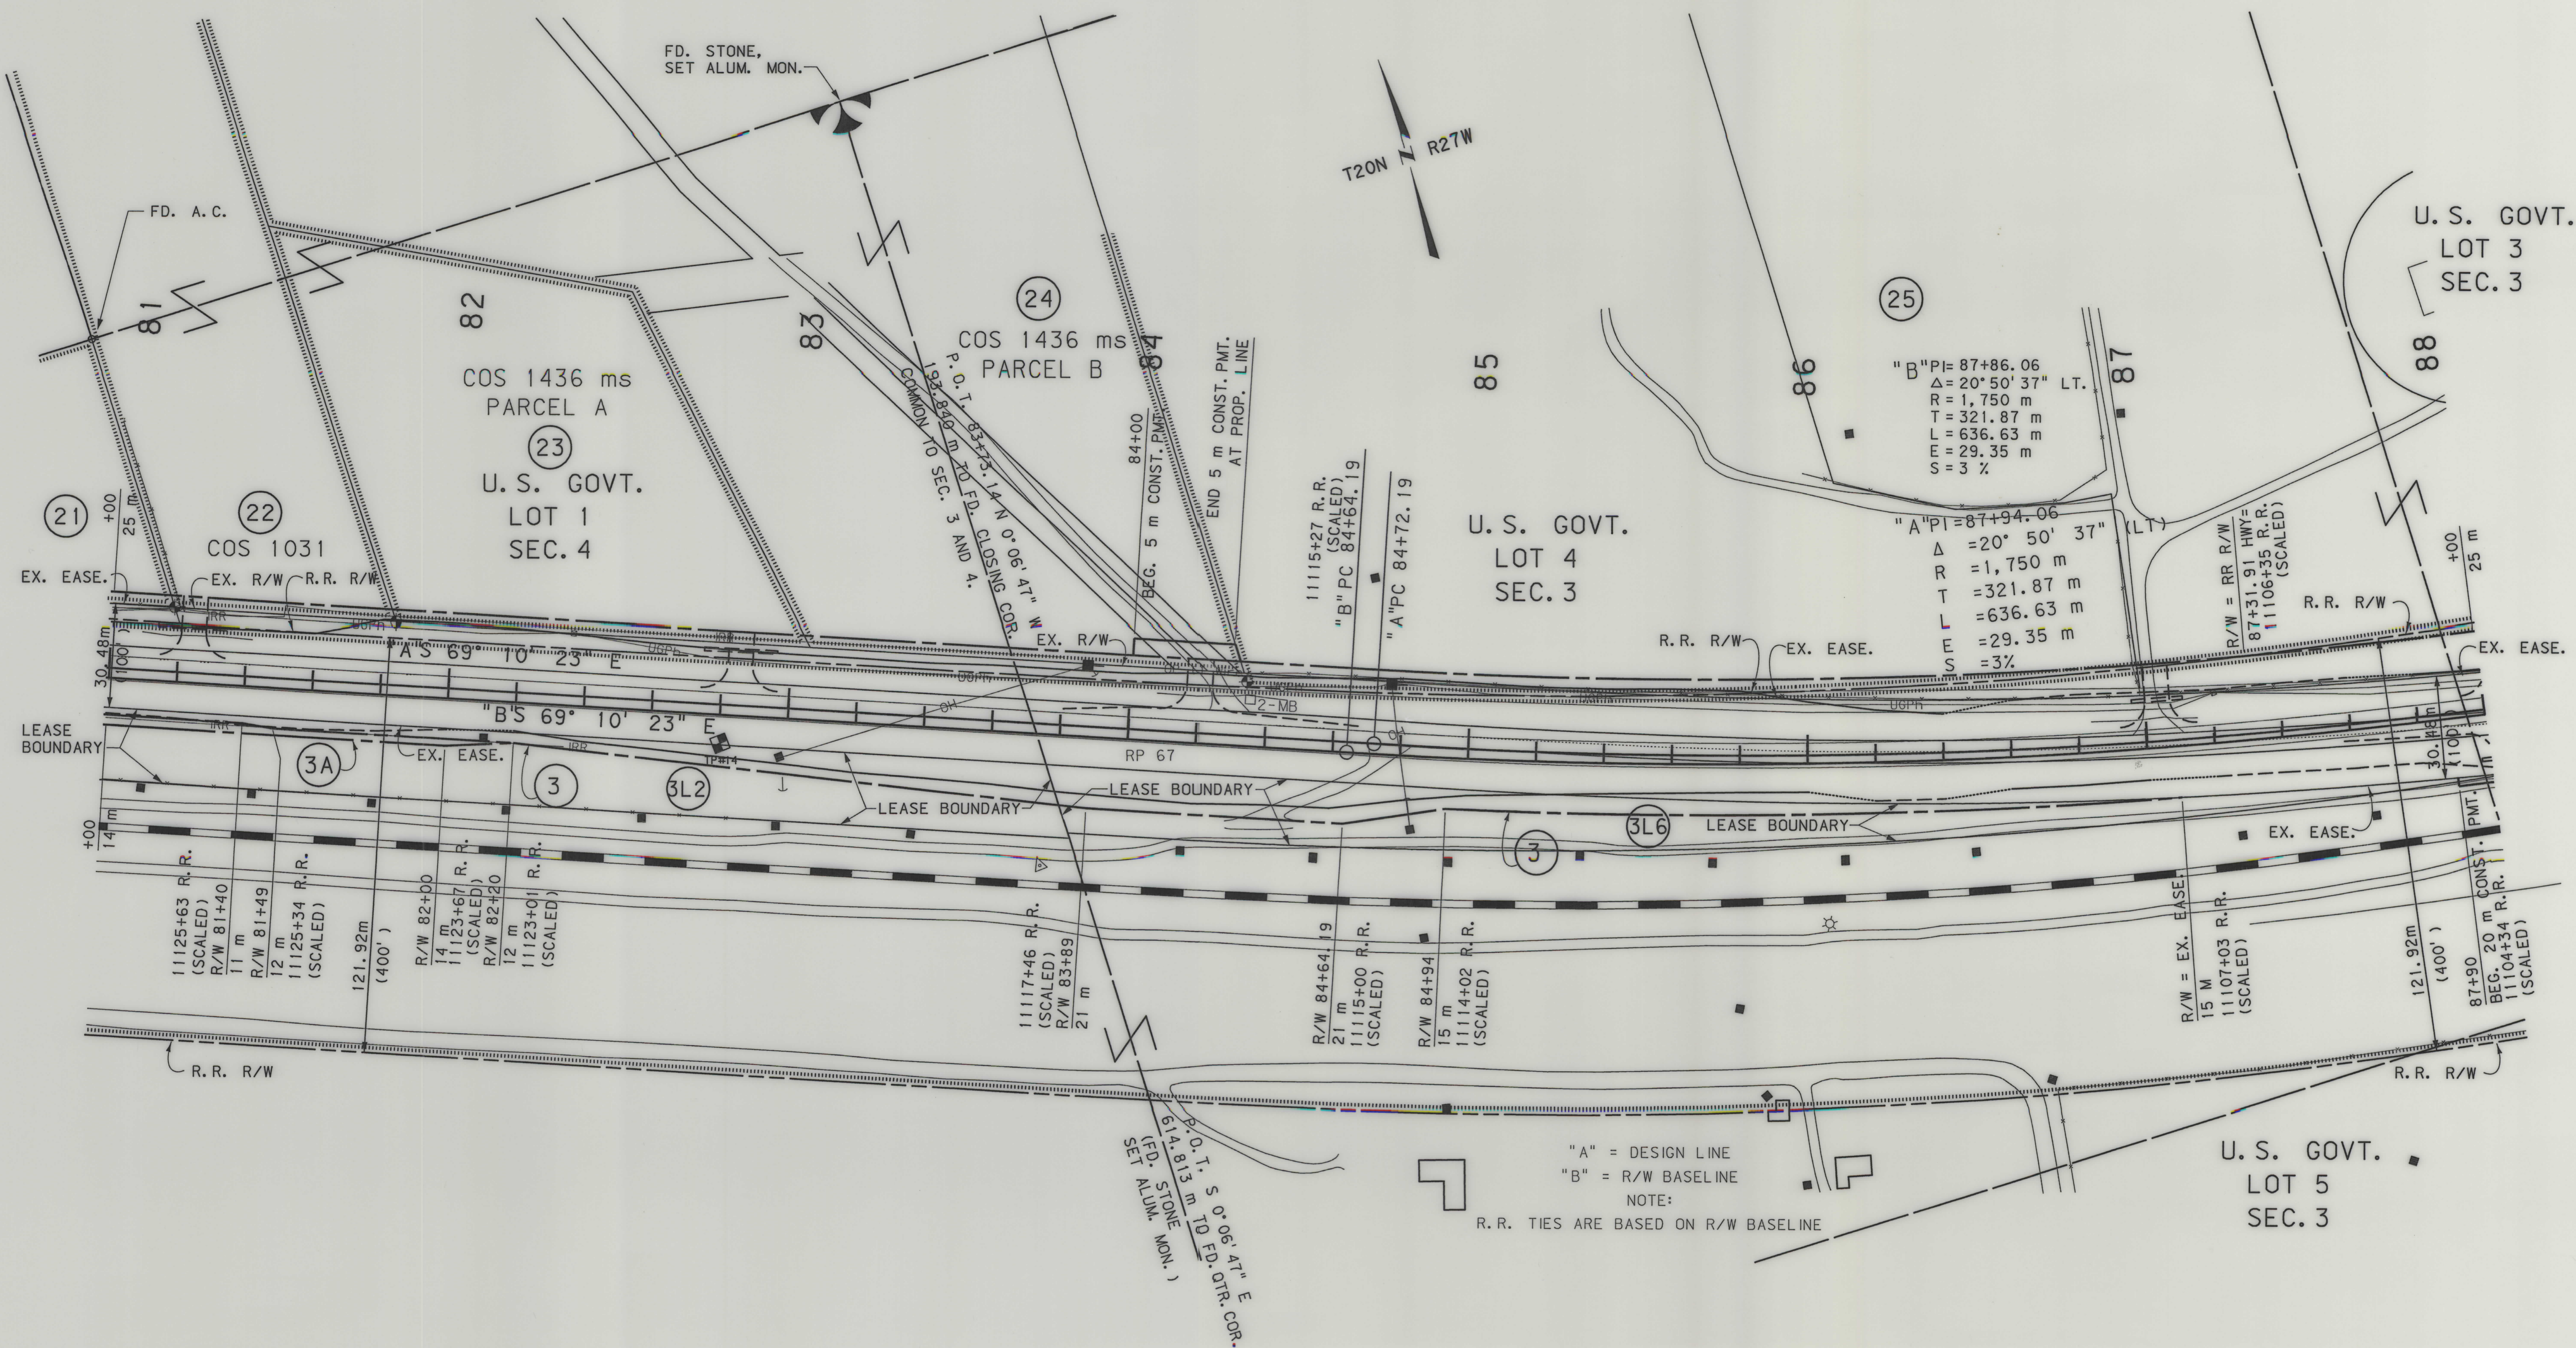


- NOTES:
1. ALL MEASUREMENTS ARE METRIC EXCEPT AS NOTED
 2. THE PROPOSED R/W LINE WHERE A SPIRAL CURVE TRANSITION IS USED IS A CHORD RATHER THAN A CONCENTRIC CURVE.
 3. THE ENGLISH AREAS ARE FOR INFORMATIONAL PURPOSES ONLY.
 4. ALL STATIONS AND OFFSETS FOR R/W BREAKS ARE IN REFERENCE TO THE R/W BASELINE.

BACKSLOPE LIMITS INCLUDE ROUNDING			
CONSTRUCTION LIMITS:			
	CUT SECTION	TOE OF CUT	TOE OF DITCH
FHWA/DOT APPROVAL 5-18-99			
MAP REVISED	9-3-99	12-16-99	3-31-00
5-30-00	7-25-00	5-24-02	7-29-02
07-21-03,	10-18-04	10-25-04	5-19-05


MONTANA DEPARTMENT OF TRANSPORTATION	
RIGHT OF WAY PLAN	
SANDERS COUNTY	
SCALE 1"=1000	
0	50M 100M

SEE SHEET NO. 2 FOR OWNERSHIP NAMES, ADDRESSES, AREAS, ETC.

STATE	RIGHT OF WAY ID.	SHEET NO.	TOTAL SHEETS
MONTANA	STPP 6-1(82)62	16	18
PROJECT NUMBER 2014-082			
WEEKSVILLE - WEST			

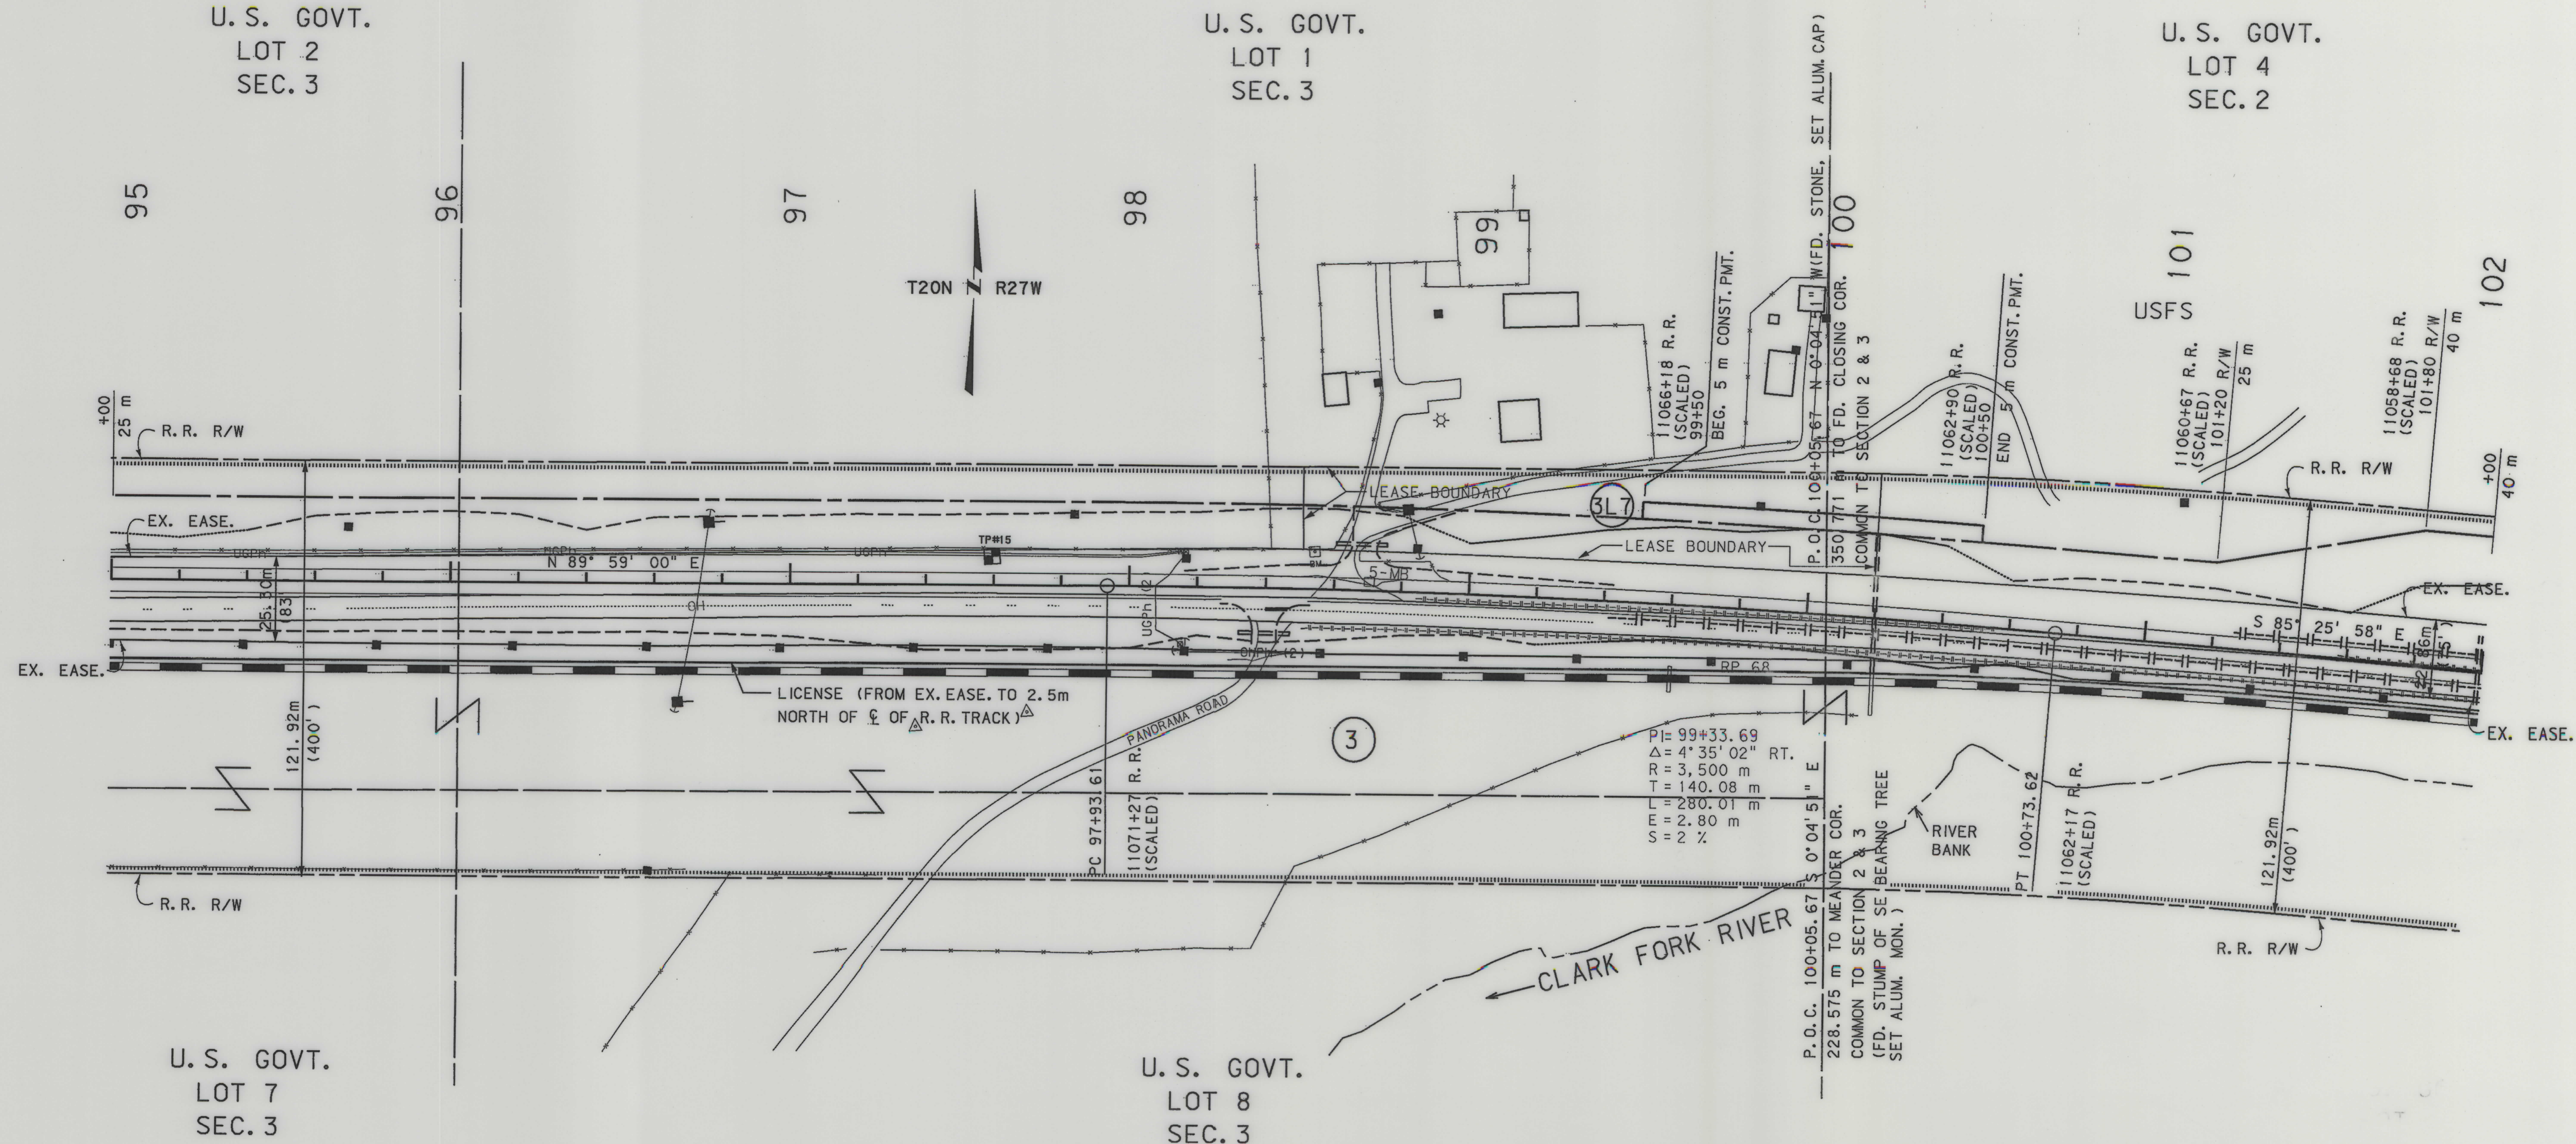

- NOTES: 1. ALL MEASUREMENTS ARE METRIC EXCEPT AS NOTED
2. THE PROPOSED R/W LINE WHERE A SPIRAL CURVE TRANSITION IS USED IS A CHORD RATHER THAN A CONCENTRIC CURVE.
3. THE ENGLISH AREAS ARE FOR INFORMATIONAL PURPOSES ONLY.
4. ALL STATIONS AND OFFSETS FOR R/W BREAKS ARE IN REFERENCE TO THE R/W BASELINE.

 BACKSLOPE LIMITS INCLUDE ROUNDING			
CONSTRUCTION LIMITS:			
CUT SECTION			
TOE OF FILL			
FHWA/DOT APPROVAL 5-18-99			
MAP REVISED 1-04-00 3-20-00 7-25-00			
1-12-01 10-18-04			


MONTANA
DEPARTMENT OF TRANSPORTATION

RIGHT OF WAY PLAN
SANDERS COUNTY
SCALE 1"=100'

0 50M 100M

SEE SHEET NO. 2 FOR OWNERSHIP NAMES, ADDRESSES, AREAS, ETC.

STATE	RIGHT OF WAY ID.	SHEET NO.	TOTAL SHEETS
MONTANA	STPP 6-1(82)62	17	18
PROJECT NUMBER 2014-082			
WEEKSVILLE - WEST			

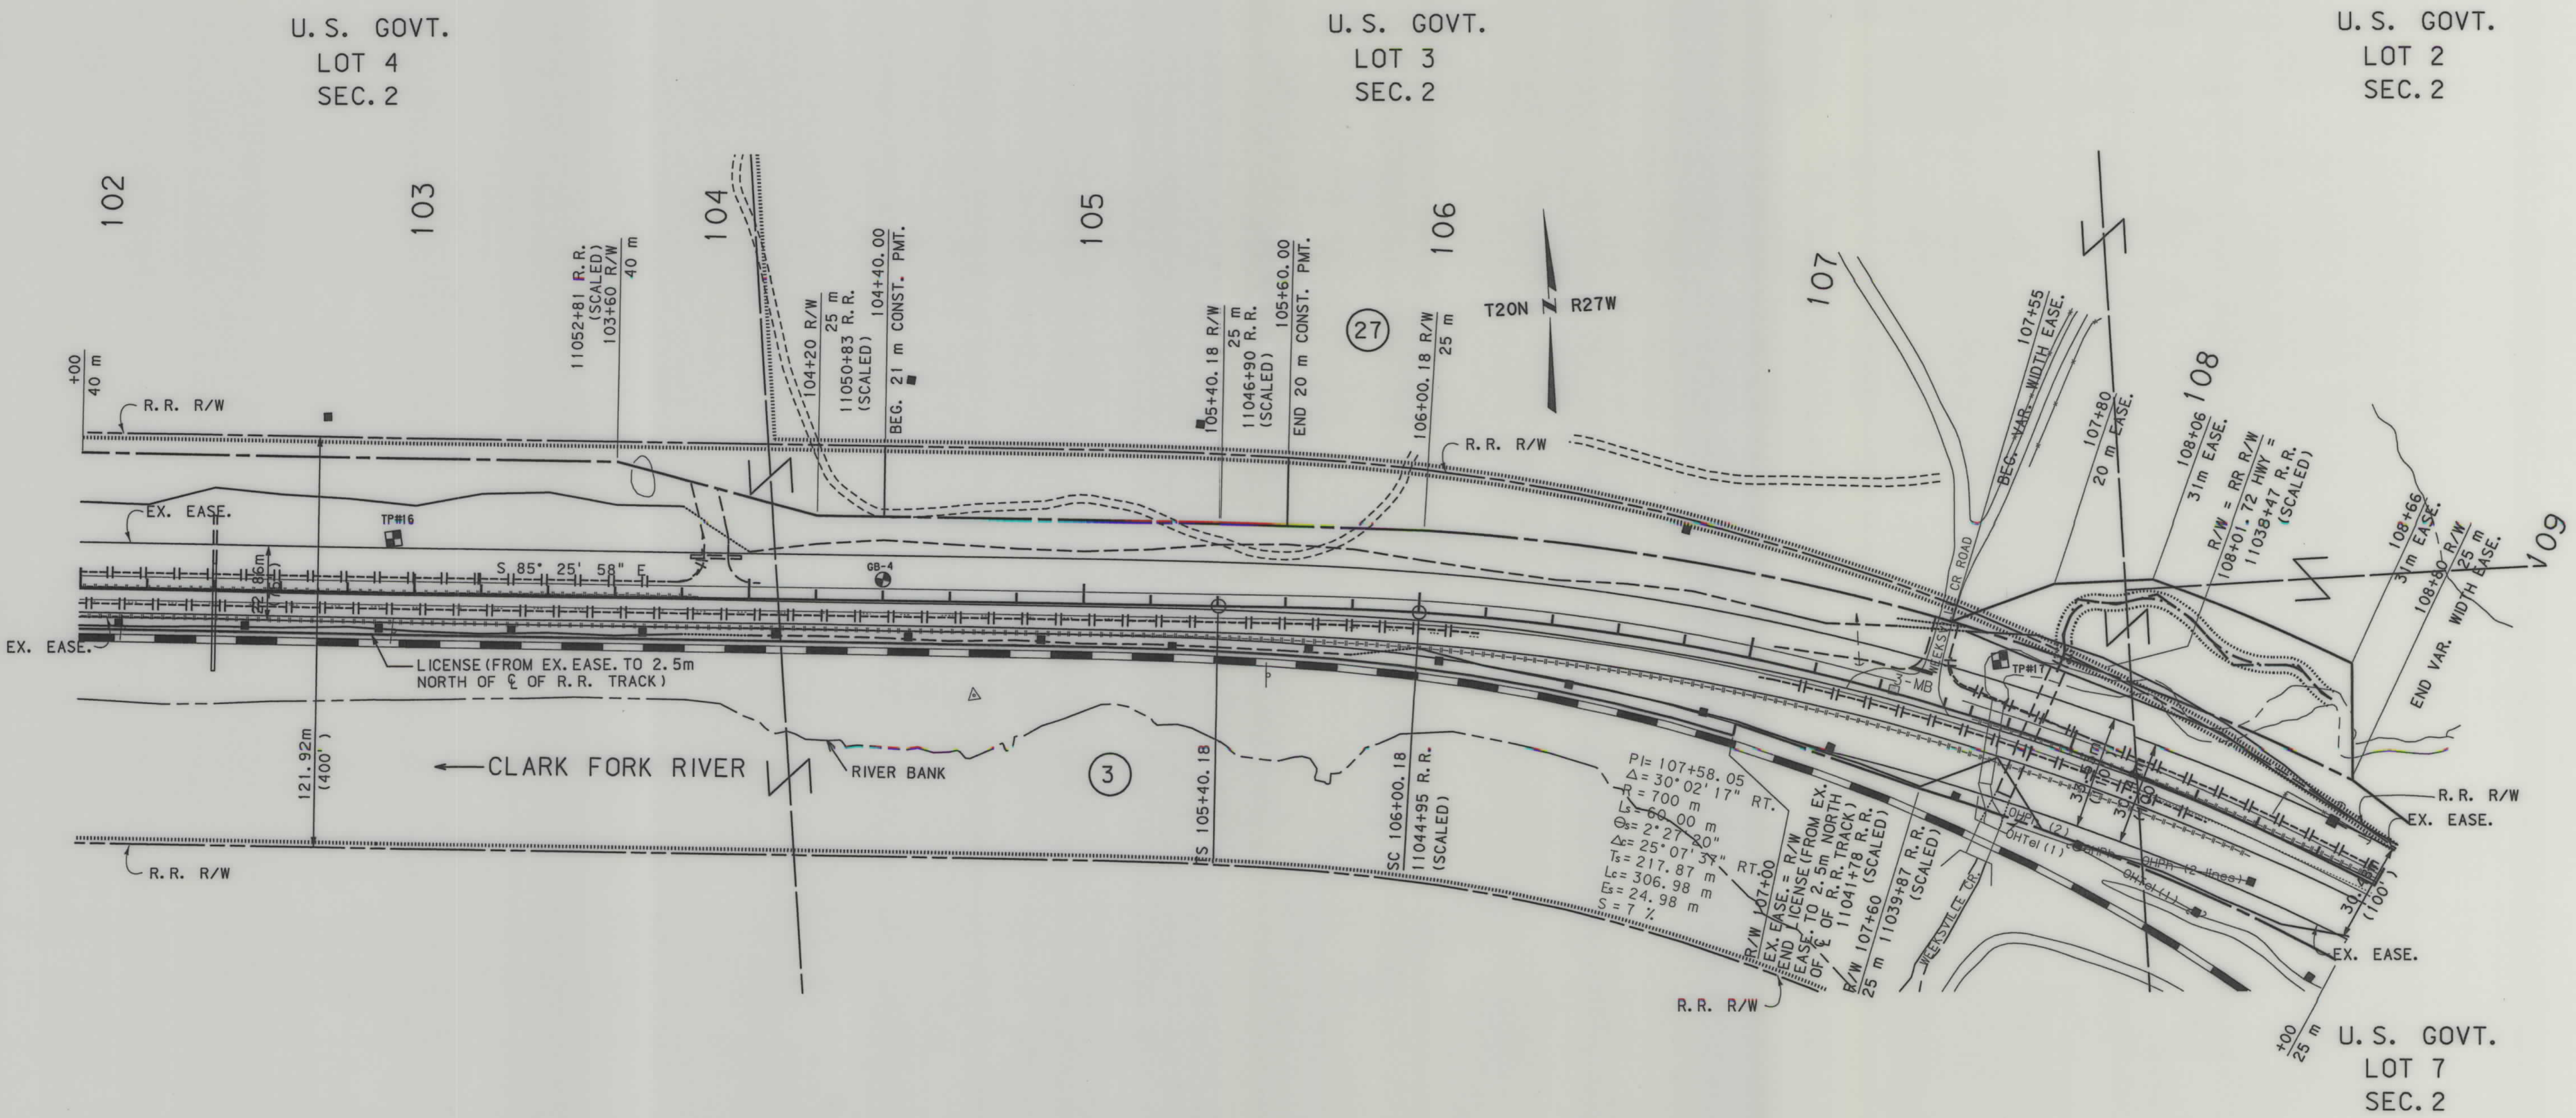

- NOTES: 1. ALL MEASUREMENTS ARE METRIC EXCEPT AS NOTED
2. THE PROPOSED R/W LINE WHERE A SPIRAL CURVE TRANSITION IS USED IS A CHORD RATHER THAN A CONCENTRIC CURVE.
3. THE ENGLISH AREAS ARE FOR INFORMATIONAL PURPOSES ONLY.
4. ALL STATIONS AND OFFSETS FOR R/W BREAKS ARE IN REFERENCE TO THE R/W BASELINE.

BACKSLOPE LIMITS INCLUDE ROUNDING	TOP OF CUT
CONSTRUCTION LIMITS: CUT SECTION	TOE OF FILL
FHWA/DOT APPROVAL	5-18-99
MAP REVISED	9-3-99 12-16-99 1-04-00
	3-20-00 7-25-00 10-18-04 3-23-06

MONTANA
DEPARTMENT OF TRANSPORTATION
RIGHT OF WAY PLAN
SANDERS COUNTY
SCALE 1:1000

0 50M 100M




RDROW

C:\dgn\2014\PL07.ROW
10/18/2004
11:35:46 AM
U0034

SEE SHEET NO. 2 FOR OWNERSHIP NAMES, ADDRESSES, AREAS, ETC.

STATE	RIGHT OF WAY ID.	SHEET NO.	TOTAL SHEETS
MONTANA	STPP 6-1(82)62	18	18
PROJECT NUMBER 2014-082			
WEEKSVILLE - WEST			

P.O.T. 111+52.09 IS S 59°26'53" E,
1255.53 m FROM THE FD. CLOSING
COR. COMMON TO SECTIONS 2 AND 3
(FD. STONE, SET ALUM. MON.)

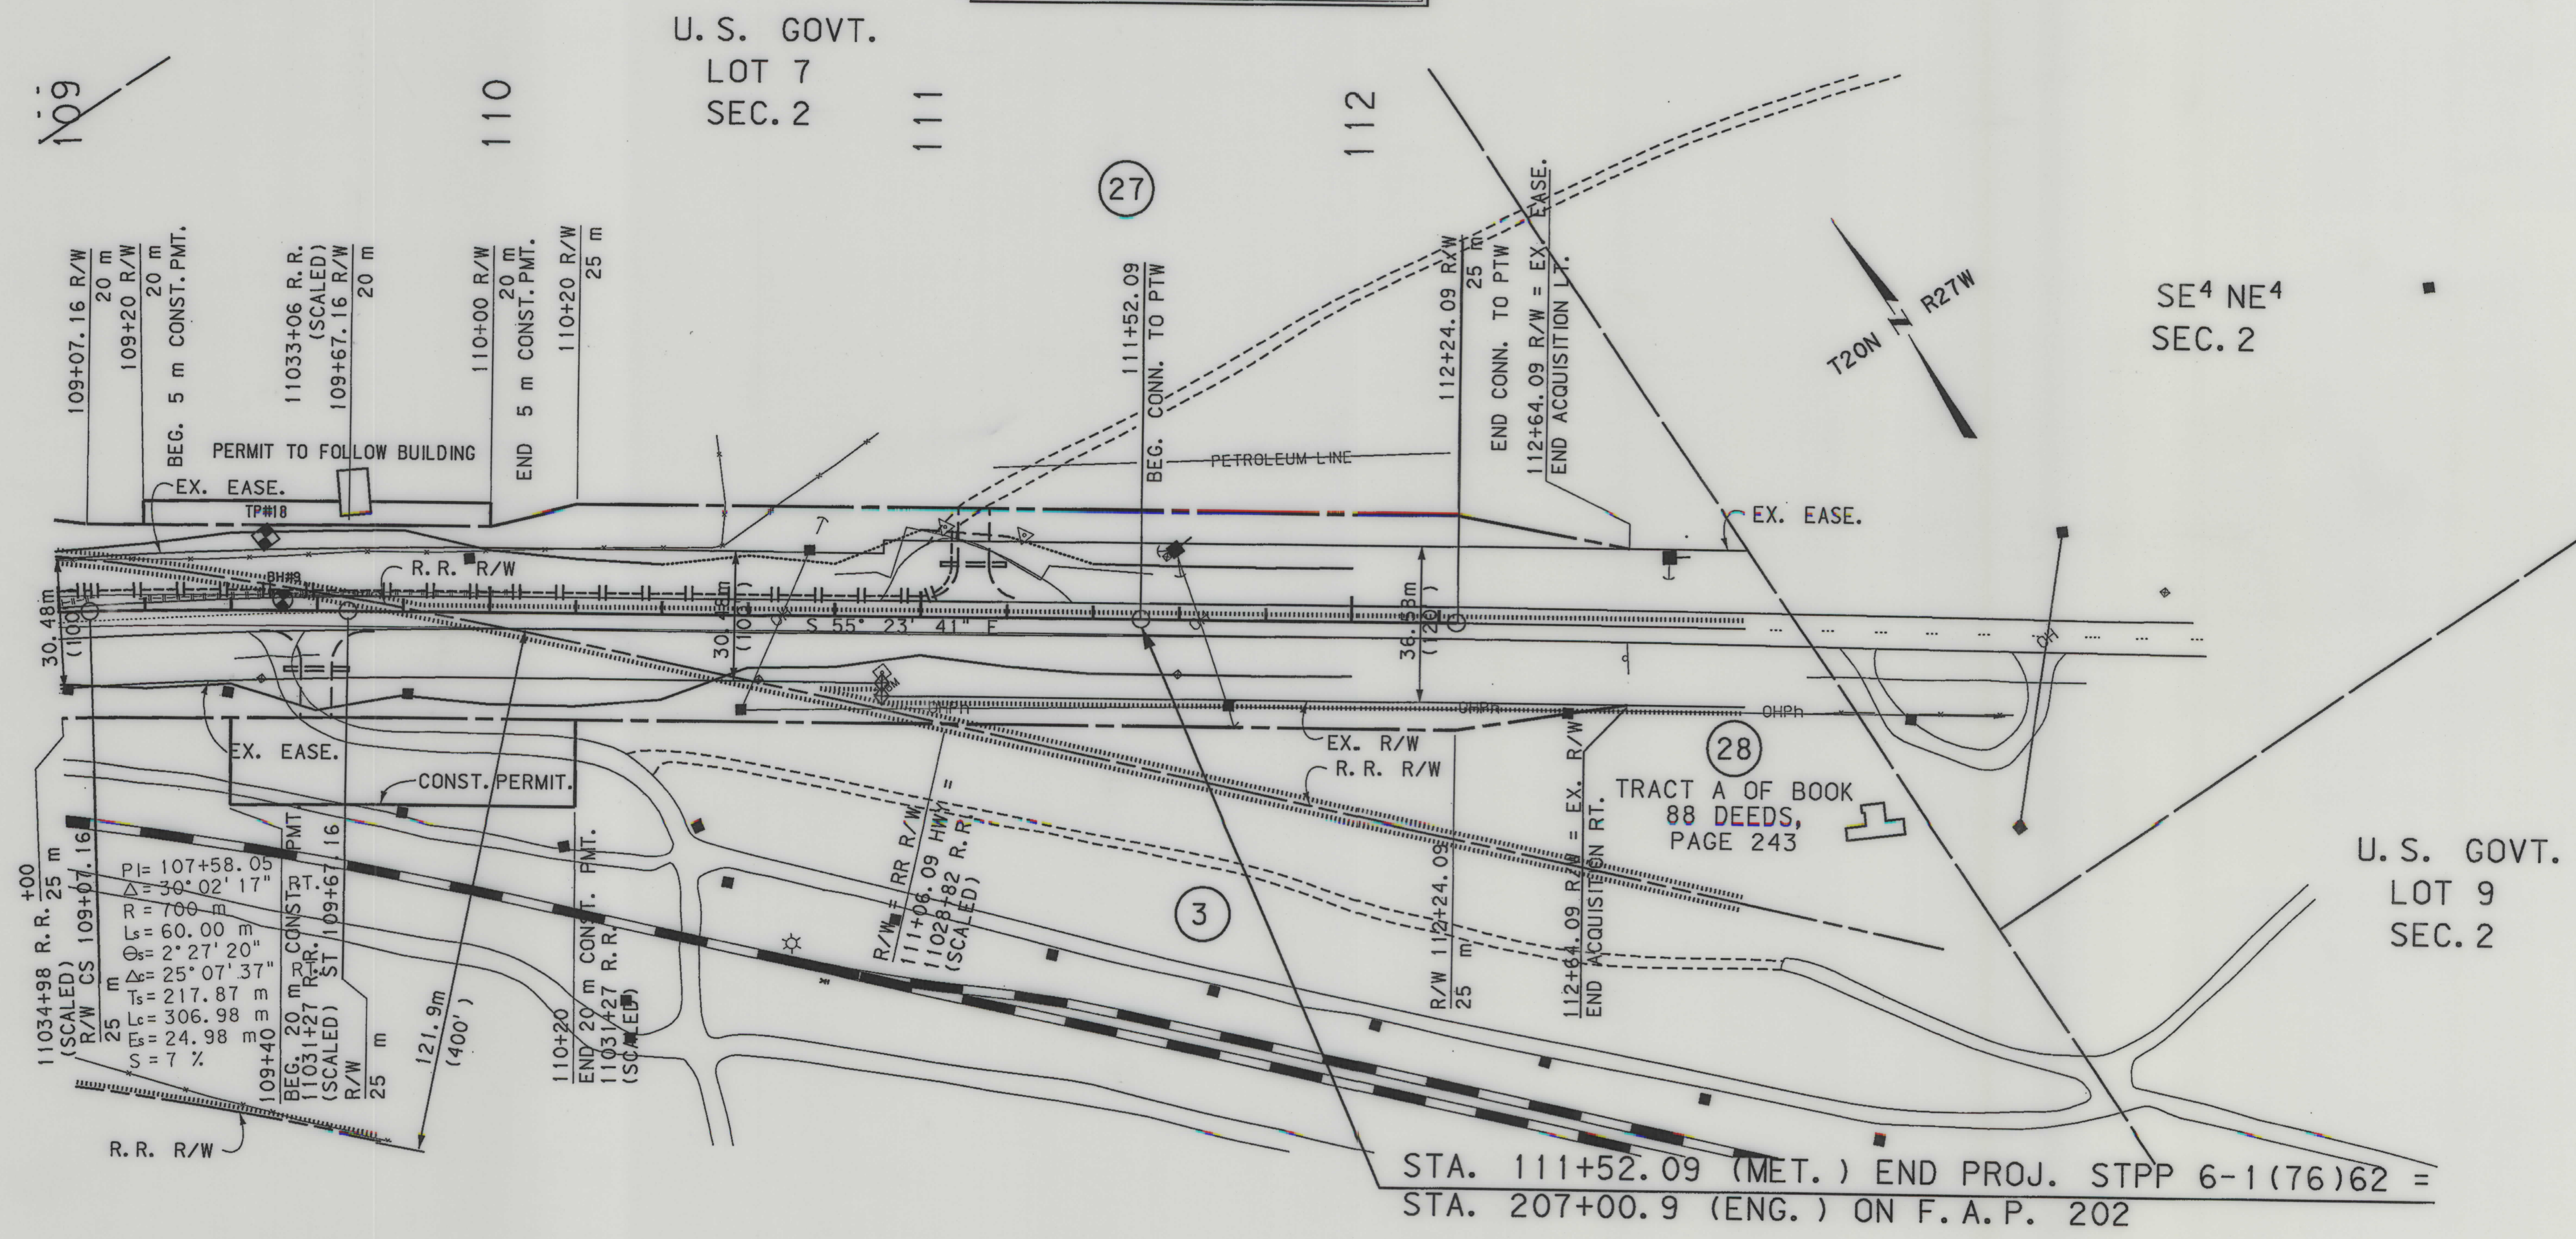

- NOTES:
1. ALL MEASUREMENTS ARE METRIC EXCEPT AS NOTED
 2. THE PROPOSED R/W LINE WHERE A SPIRAL CURVE TRANSITION IS USED IS A CHORD RATHER THAN A CONCENTRIC CURVE.
 3. THE ENGLISH AREAS ARE FOR INFORMATIONAL PURPOSES ONLY.
 4. ALL STATIONS AND OFFSETS FOR R/W BREAKS ARE IN REFERENCE TO THE R/W BASELINE.

BACKSLOPE LIMITS INCLUDE ROUNDING			
CONSTRUCTION LIMITS: CUT SECTION TOE OF FILL			
FHWA/DOT APPROVAL	5-18-99		
MAP REVISED	9-3-99	3-20-00	3-31-00
	10-18-04		

MONTANA
DEPARTMENT OF TRANSPORTATION

RIGHT OF WAY PLAN
SANDERS COUNTY
SCALE 1"=1000

0 50M 100M