



BEGINNING PROJECT E-13-G5
STA 1368+09.0
END OF PROJECT 1371

FLATHEAD NATIONAL FOREST

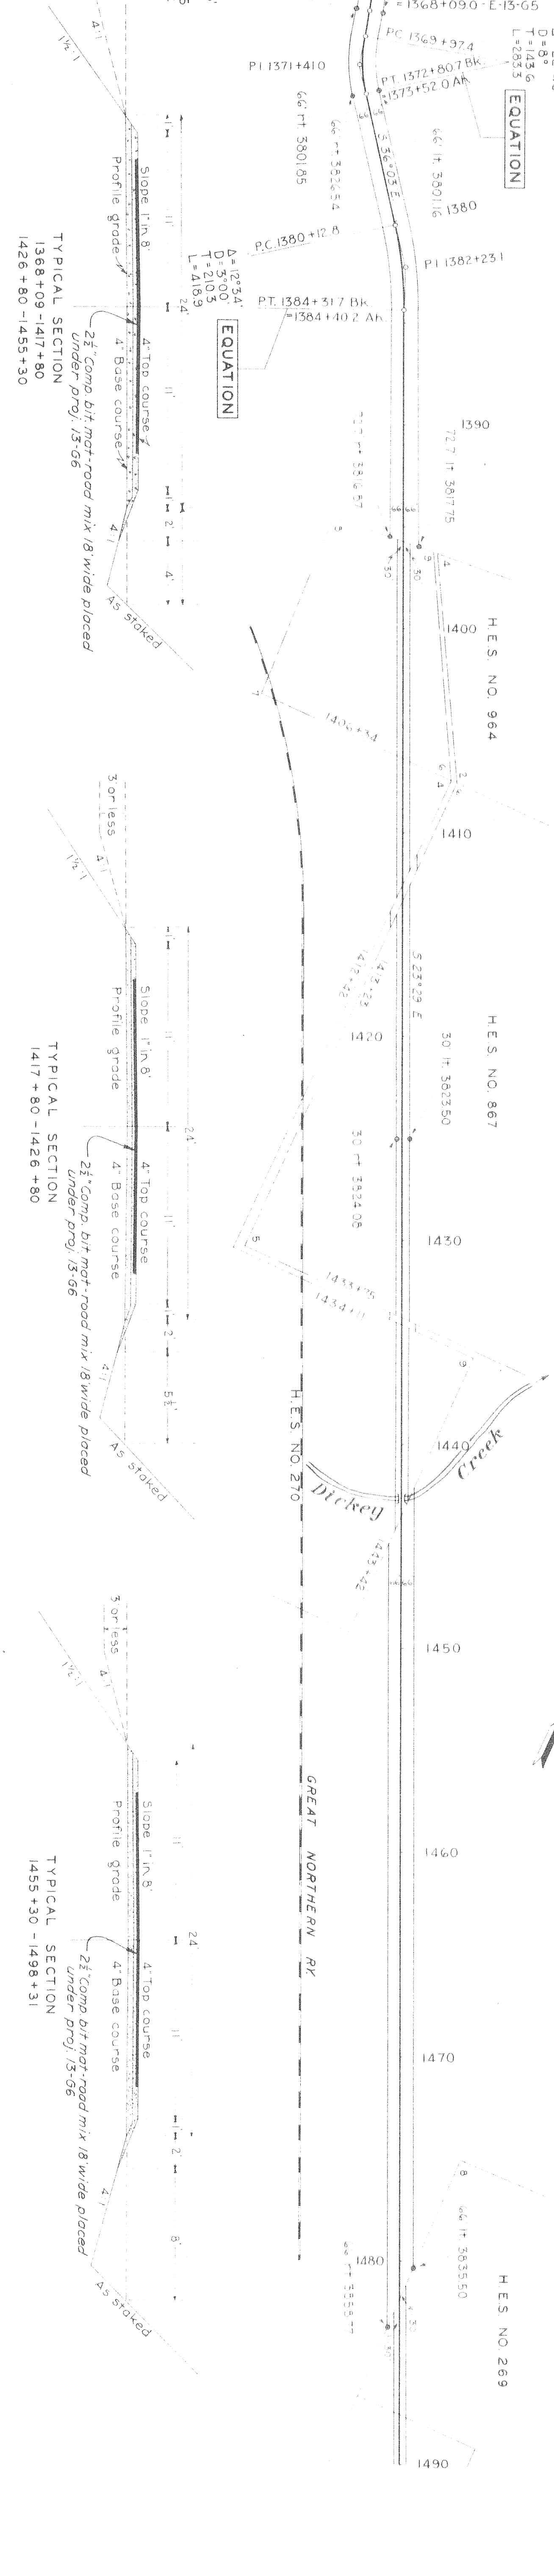


474.4 MAINTENANCE MARKERS SET EVERY TENTH STATION
STANDARD MONUMENTS SHOWN THIS

GLACIER NATIONAL PARK

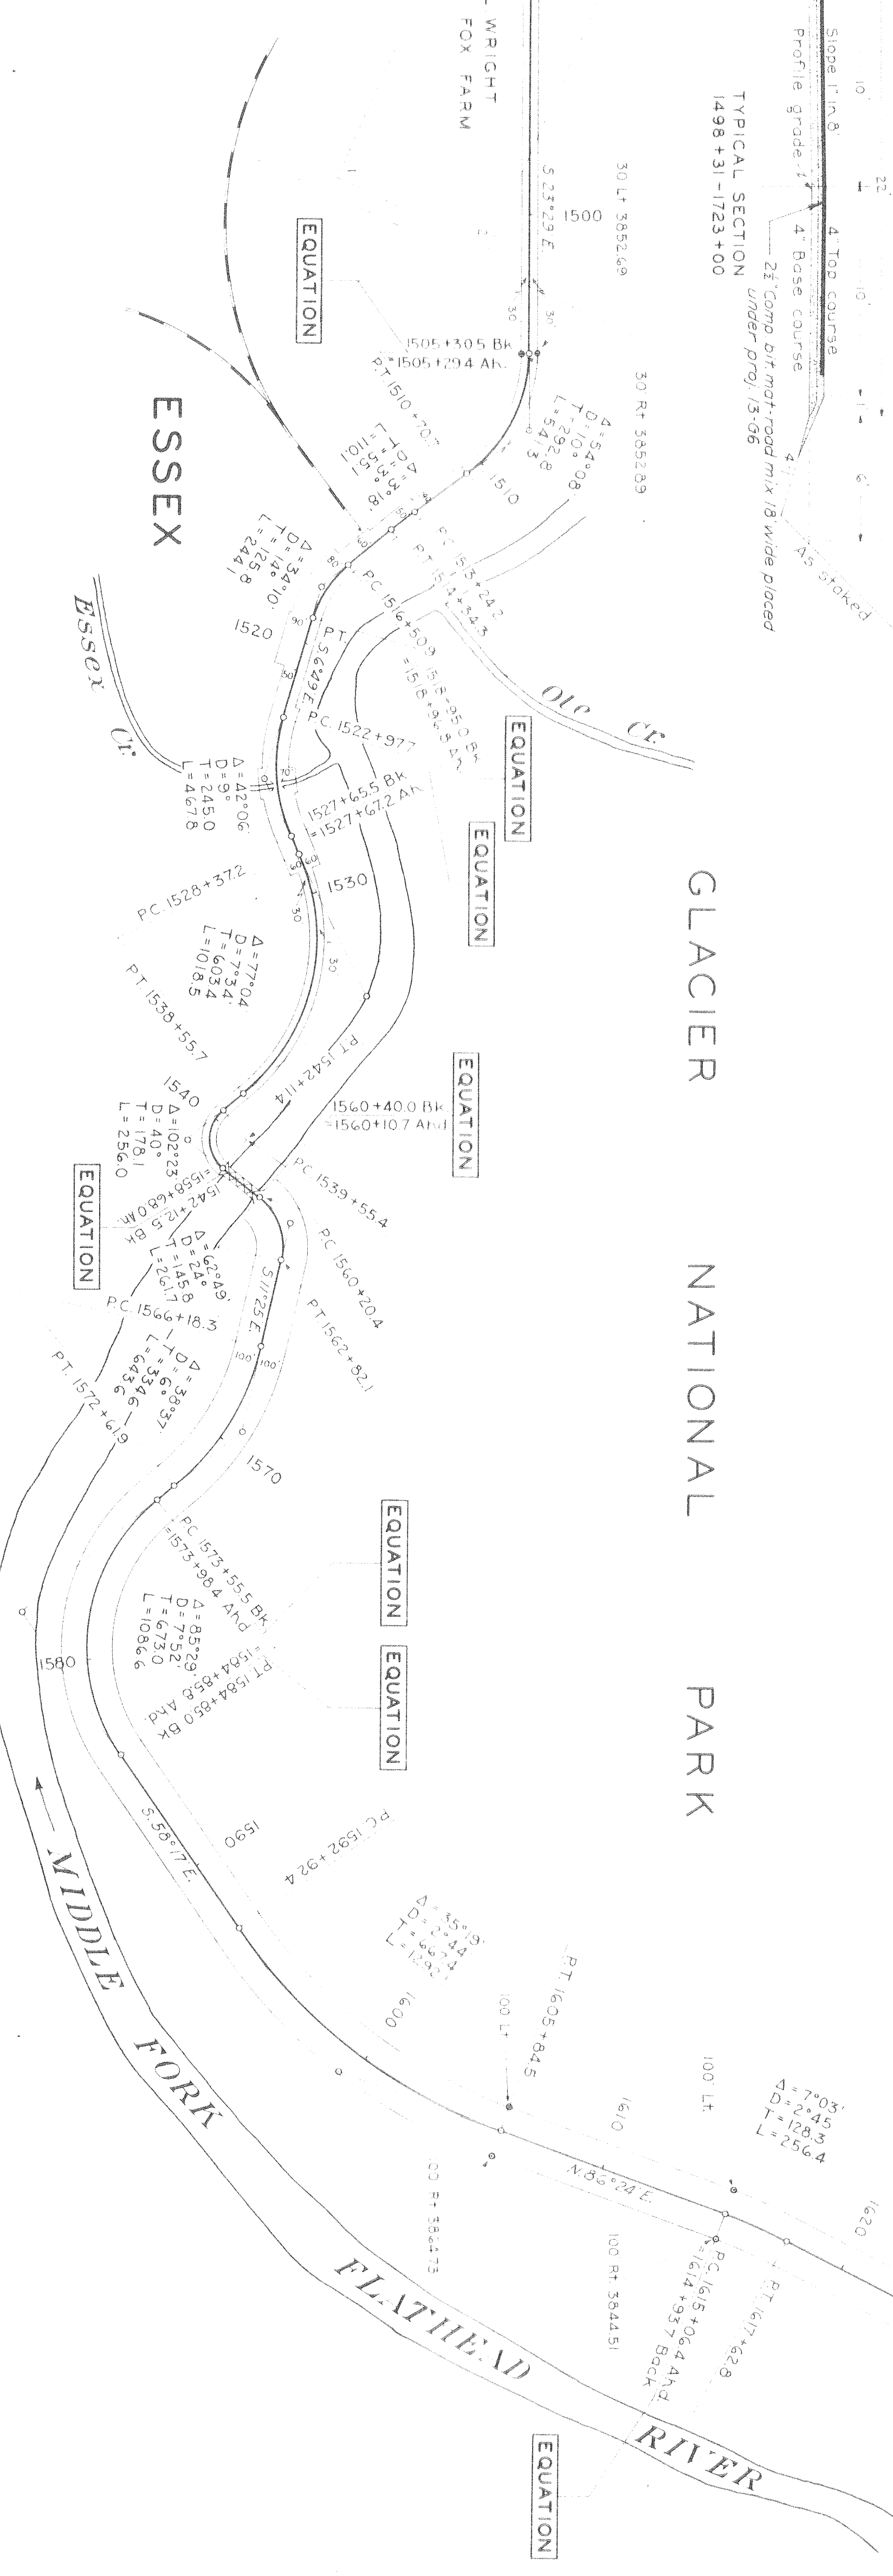

474.4 MAINTENANCE MARKERS SET EVERY TENTH STATION
STANDARD MONUMENTS SHOWN THIS

GLACIER NATIONAL PARK

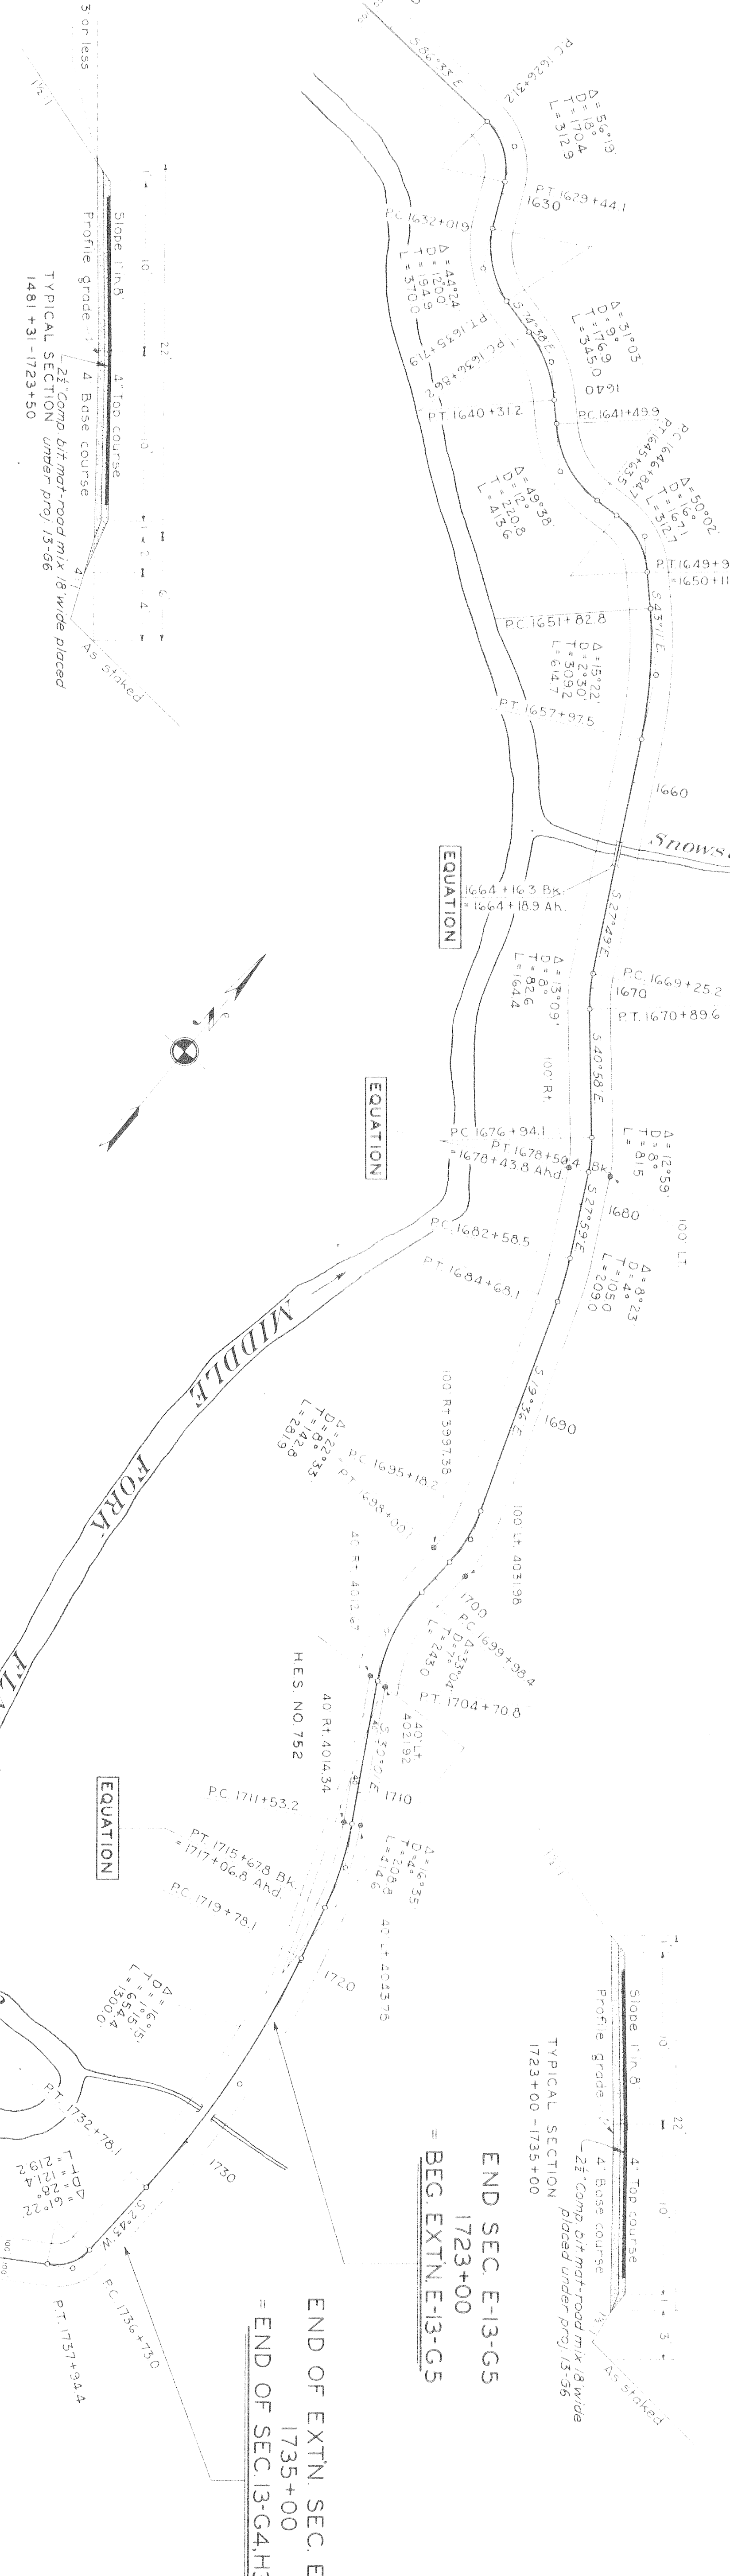

474.4 MAINTENANCE MARKERS SET EVERY TENTH STATION
STANDARD MONUMENTS SHOWN THIS

CLASSIFICATION
CLEARING
SLOPES


DRAINAGE
STRUCTURES

BENCH MARKS
DATA: MARS. LEVEL

PROFILE
SCALE: HORIZ. 1"=40'

SURFACING
GUARD RAIL

PROJECT NO. E-13-G5
COL. FALLS - GLACIER PARK
HWY SEC. E-13-G5
PROJECT NO. E-13-G5

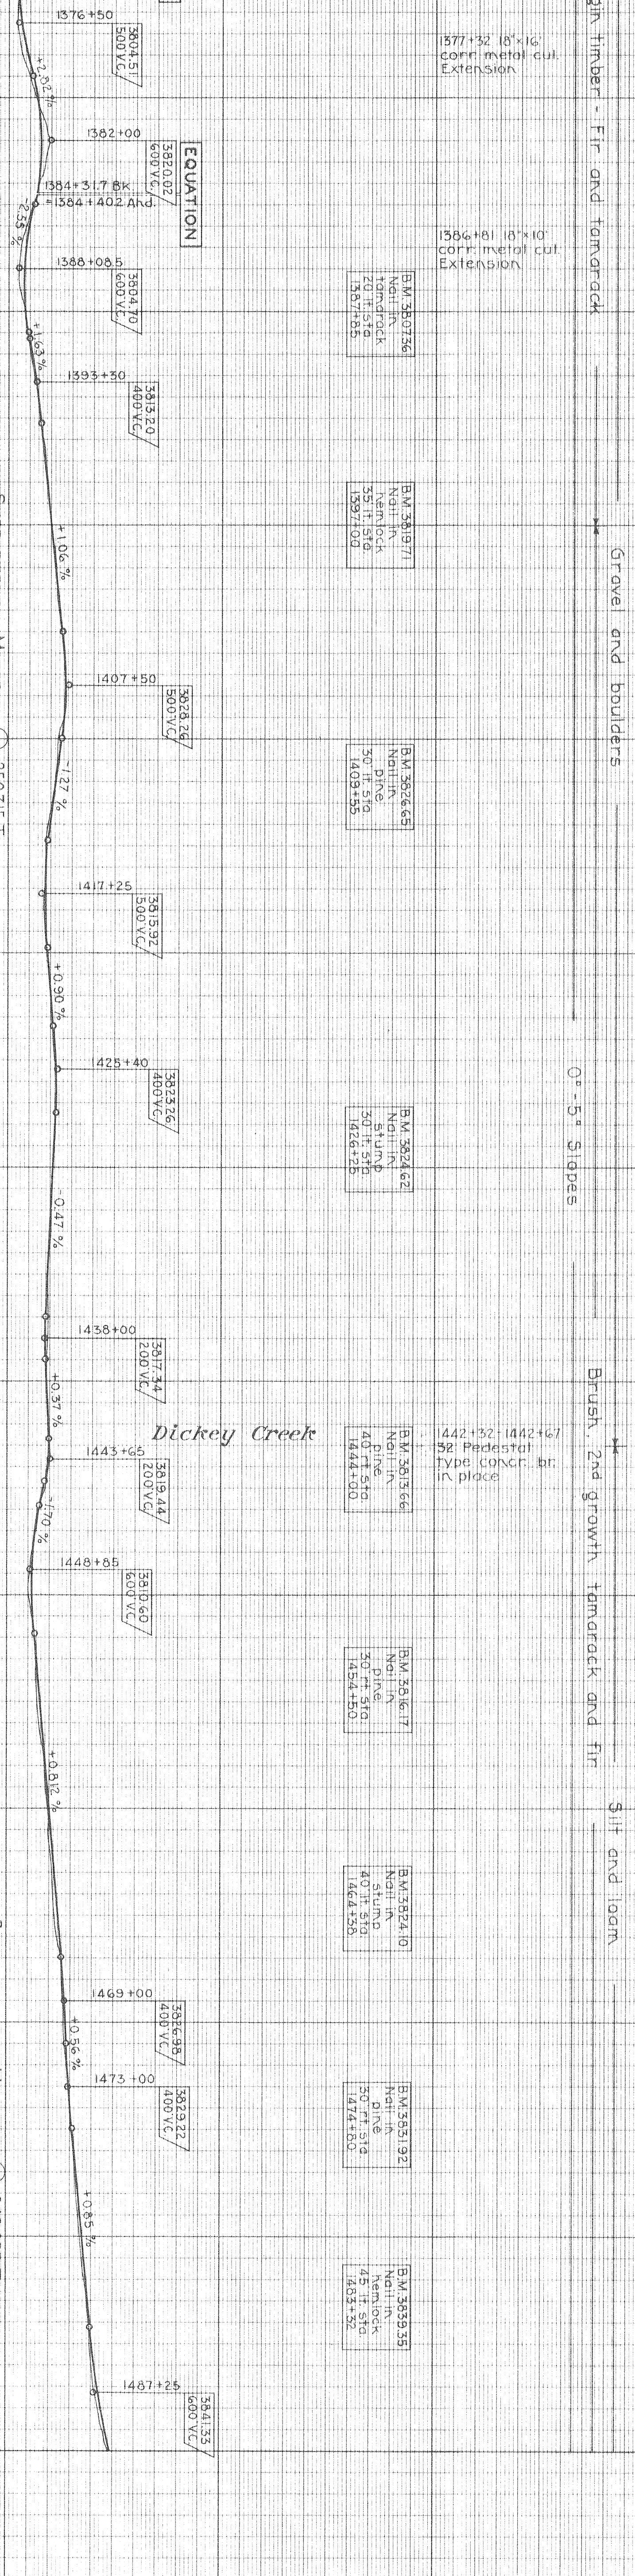

CLASSIFICATION
CLEARING
SLOPES


DRAINAGE
STRUCTURES

BENCH MARKS
DATA: MARS. LEVEL

PROFILE
SCALE: HORIZ. 1"=40'

SURFACING
GUARD RAIL

PROJECT NO. E-13-G5
COL. FALLS - GLACIER PARK
HWY SEC. E-13-G5
PROJECT NO. E-13-G5

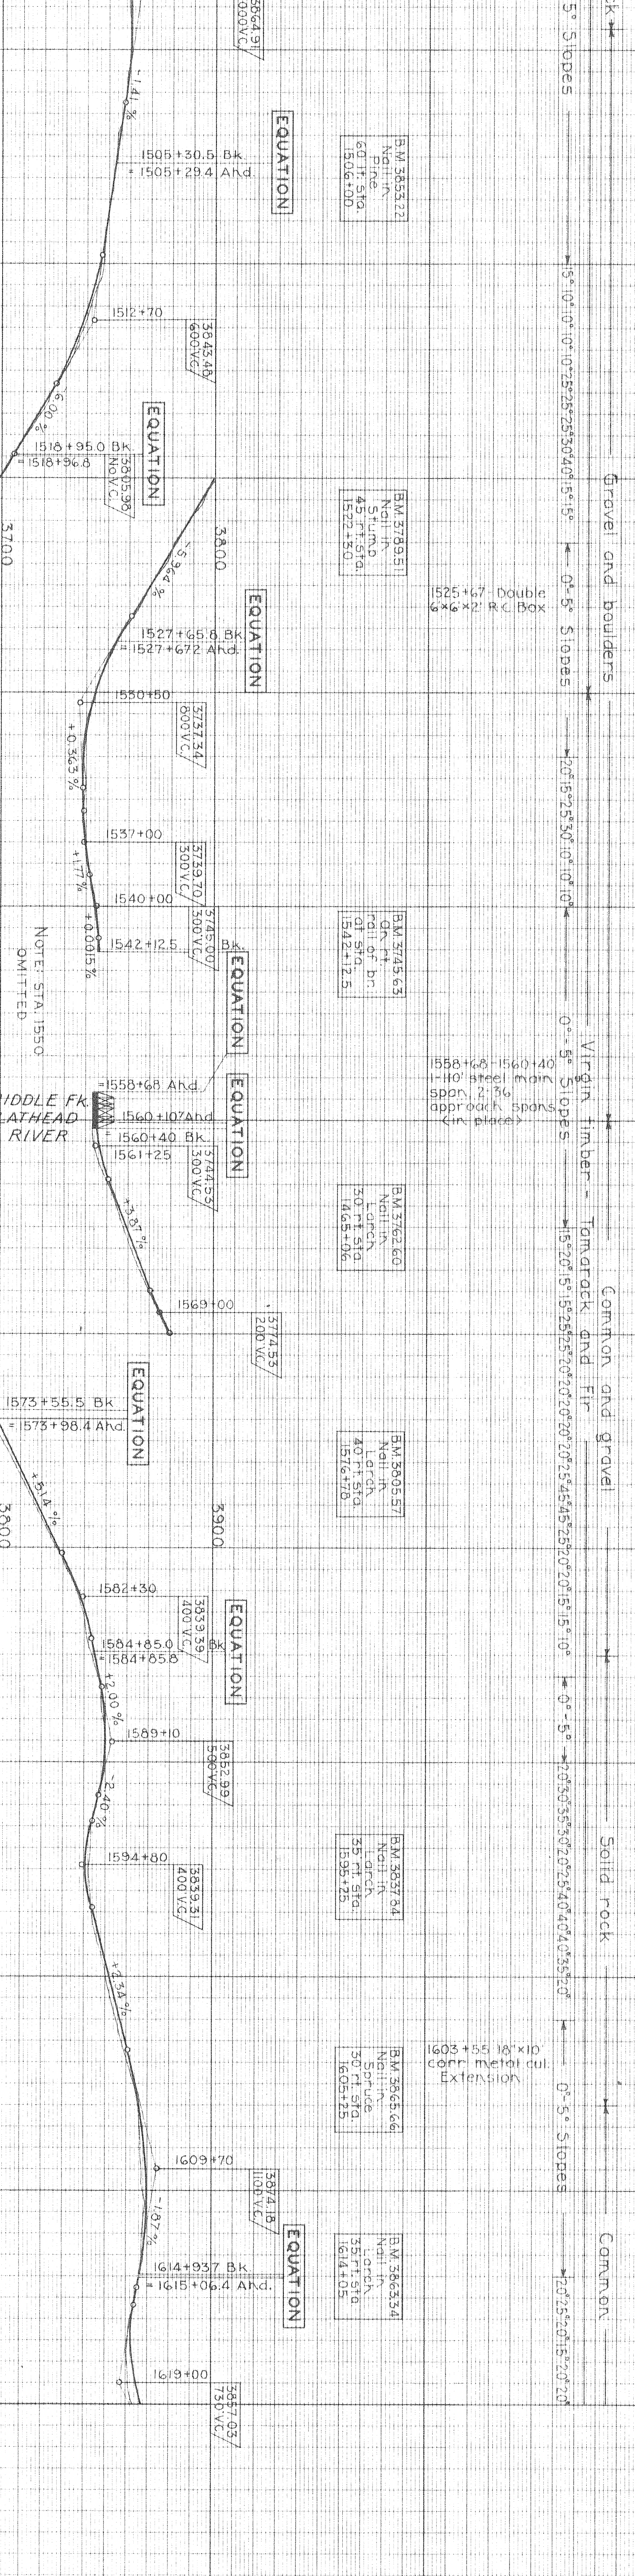

CLASSIFICATION
CLEARING
SLOPES

DRAINAGE
STRUCTURES

BENCH MARKS
DATA: MARS. LEVEL

PROFILE
SCALE: HORIZ. 1"=40'

SURFACING
GUARD RAIL

PROJECT NO. E-13-G5
COL. FALLS - GLACIER PARK
HWY SEC. E-13-G5
PROJECT NO. E-13-G5

