STATE OF MONTANA	PROJECT NO.	SHEET NO.	TOTAL SHEETS
	STPE 42-3(13)76	1	1

BN UNDERPASS-GLASGOW
2834-013

OWNERSHIPS

PARCEL	NAME	ADDRESS	TOTAL AREA	GROSS R/W AREA	P. T. W. AREA	AREA TO BE ACQUIRED	REMAINDER LEFT	REMAINDER RIGHT	EASEMENT AREA
1	Michael L. Kern & June H. Kern,								
	Trustees or Successors in trust								
	Kern Family Living Trust	Wolf Point, MT 59201							11,160 sf

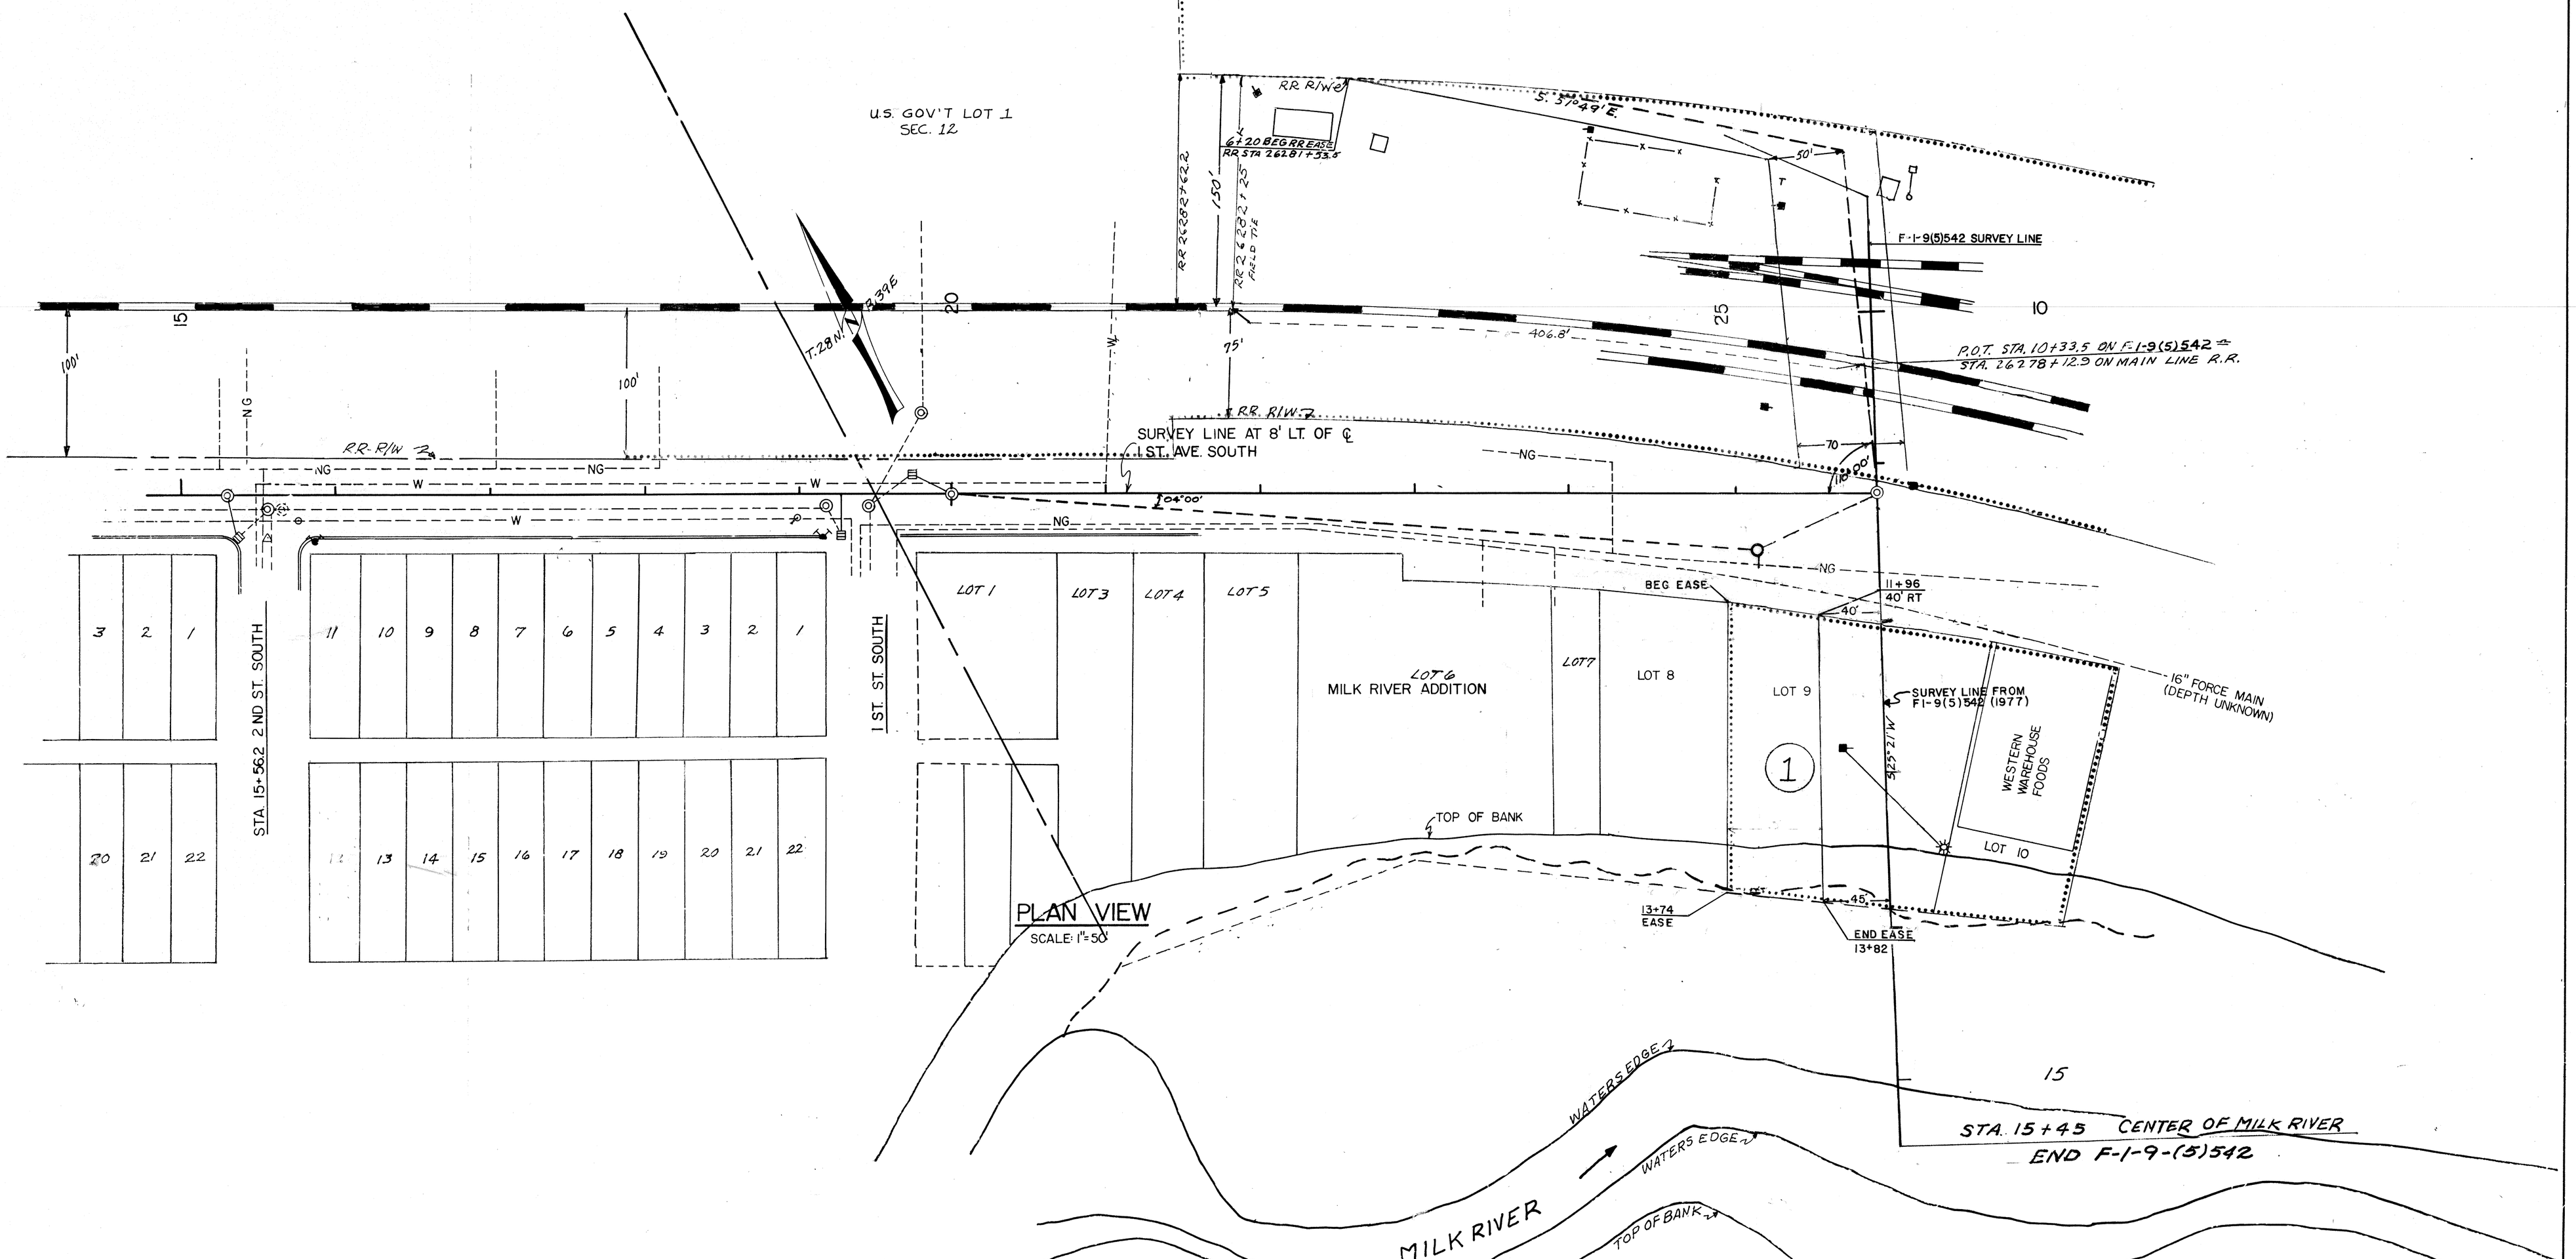

NOTE
CONSTRUCTION LIMITS INCLUDE BACKSLOPE ROUNDING

CONSTRUCTION LIMITS
TOP OF CUT
TOE OF FILL

MDT APPROVAL 8-26-99
MAP REVISED -25-00

STATE OF MONTANA
DEPARTMENT OF HIGHWAYS
LAND REQUIRED FOR RIGHT OF WAY
VALLEY COUNTY
SCALE 1"=50' MAP COMPLETED

STPE 42-3(13)76 SHT 1 OF 1

4