PLANS
NOT
TO
SCALE

FED. ROAD DIST. NO.	STATE	FED. AID PROJ. NO	FISCAL YEAR	SHEET NO.	TOTAL SHEETS
1	MONT.	52		1	1

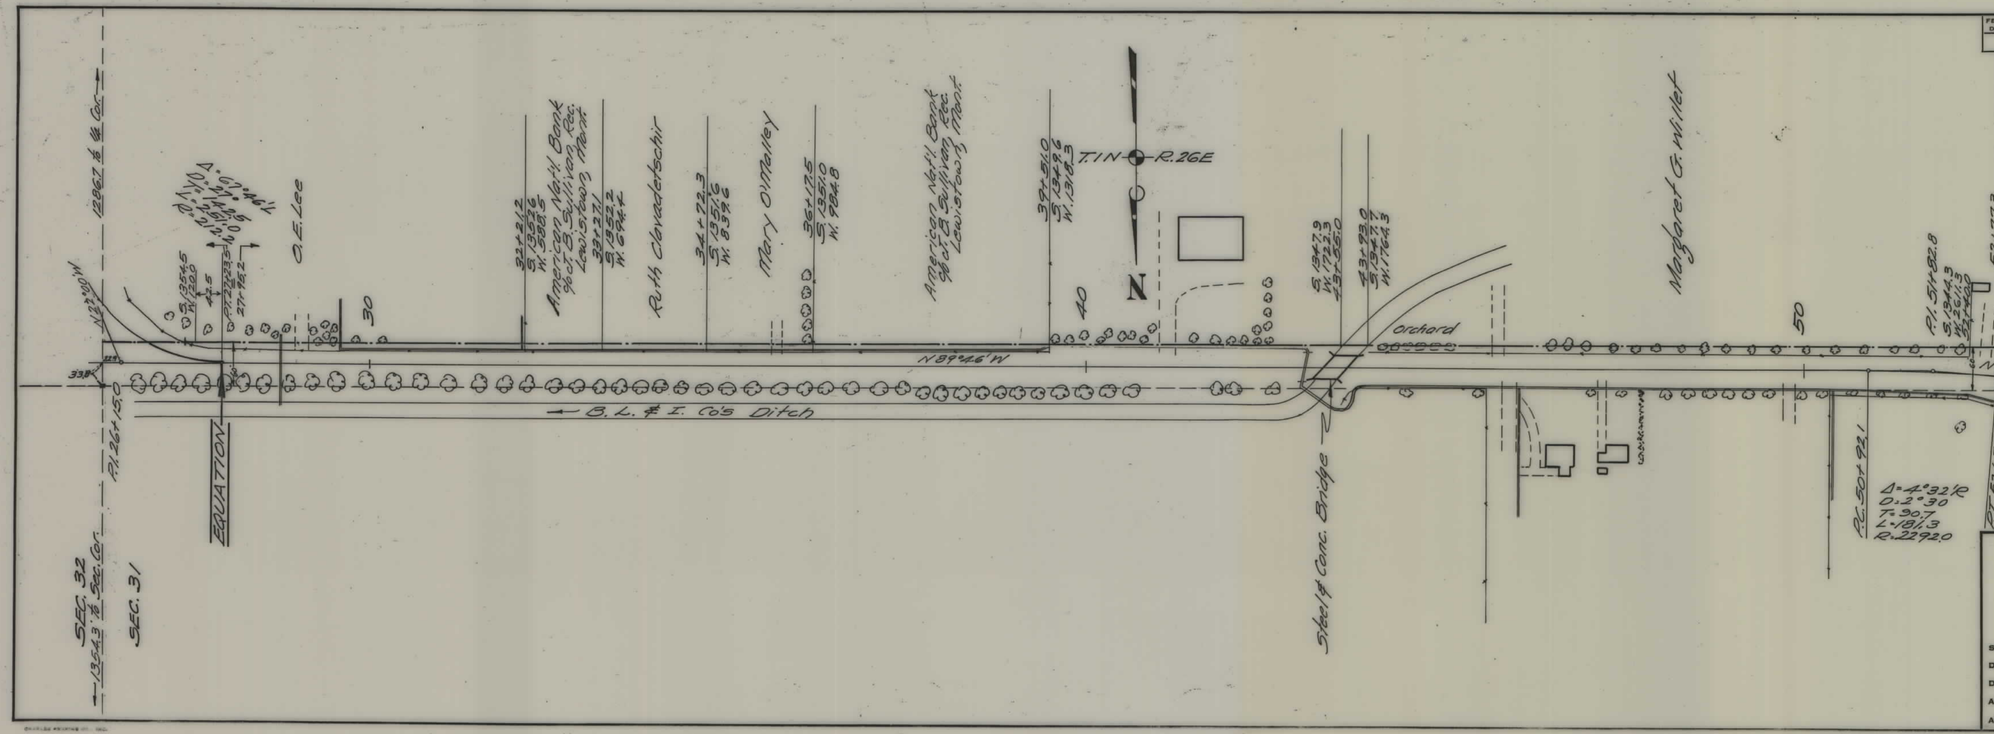

STATE OF MONTANA

STATE HIGHWAY COMMISSION

PLAT SHOWING LAND

REQUIRED FOR RIGHT OF WAY

YELLOWSTONE COUNTY

SCALE 1"= 100' MAP COMPLETED 1-23-36

DESCRIPTIONS WRITTEN BY T.P.S. DATE 1-23-36

DESCRIPTIONS CHECKED BY E.O.R. DATE 1-23-36

APPROVED BY _____ PLANS DEPT.

APPROVED BY _____ R/W ENGINEER

FAP 52 SHT 1 OF 1