PLANS
NOT
TO
SCALE

FED. ROAD DIST. NO.	STATE	FED. AID PROJ. NO.	FISCAL YEAR	SHEET NO.	T
1	MONT.	54-REO.		1	

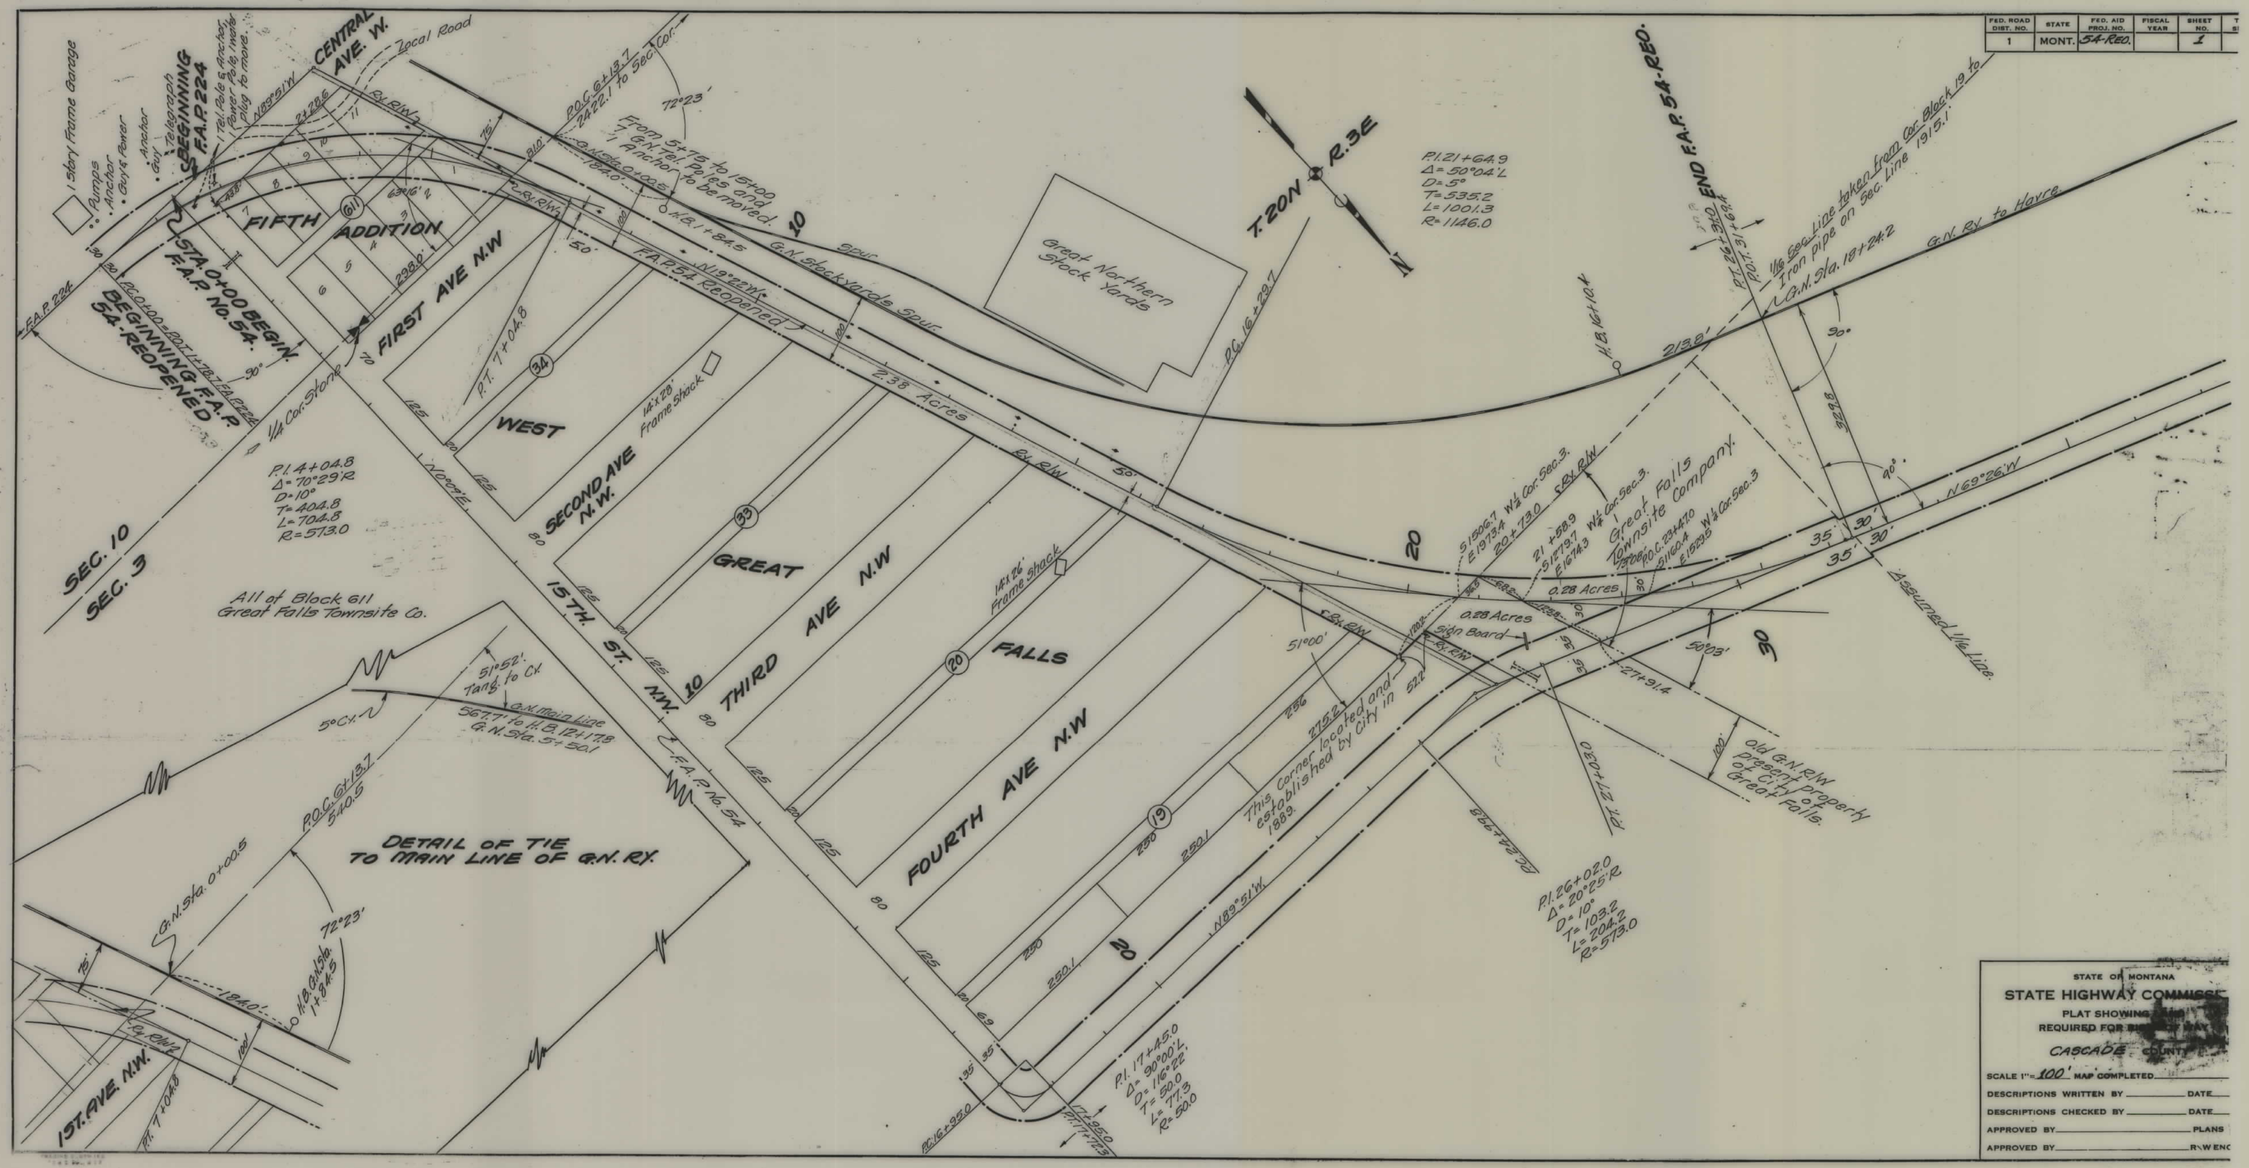

STATE OF MONTANA
STATE HIGHWAY COMMISSION
PLAT SHOWING [illegible]
REQUIRED FOR [illegible]
CASCADE COUNTY

SCALE 1" = 100' MAP COMPLETED _____
DESCRIPTIONS WRITTEN BY _____ DATE _____
DESCRIPTIONS CHECKED BY _____ DATE _____
APPROVED BY _____ PLANS
APPROVED BY _____ R/W ENG

FAP 54-REO. SHT 1 OF 1