PLANS
NOT
TO
SCALE

| FED. ROAD DIST. NO. | STATE | FED. AID PROJ. NO. | FISCAL YEAR | SHEET No. | TOTAL SHEETS |
|---|---|---|---|---|---|
| 1 | MONT. | 84-I | | 1 | 1 |

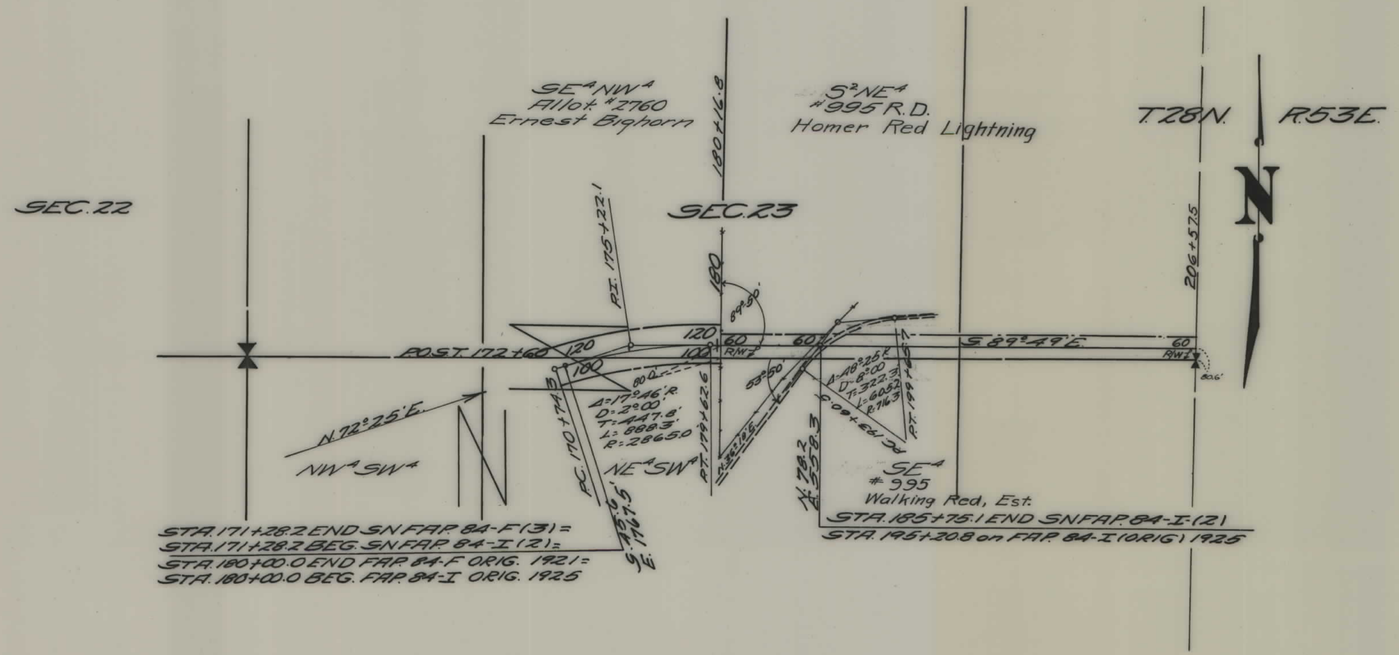


STATE OF MONTANA

**STATE HIGHWAY COMMISSION**

PLAT SHOWING LAND

REQUIRED FOR RIGHT OF WAY

ROOSEVELT COUNTY

SCALE 1"=400' MAP COMPLETED July 1941

DESCRIPTIONS WRITTEN BY _____ DATE _____

DESCRIPTIONS CHECKED BY _____ DATE _____

APPROVED BY _____ PLANS DEPT.

APPROVED BY _____ R/W ENGINEER

FAP 84 | SHT 1 OF 1

Imperial Tracing Cloth 1/16