PLANS
NOT
TO
SCALE

FED. ROAD DIST. NO	STATE	FED. AID PROJ. NO.	R/W NO.	SHEET NO.	TOTAL SHEETS
8	MONT.	F 81-(4)	3081-04	1	1

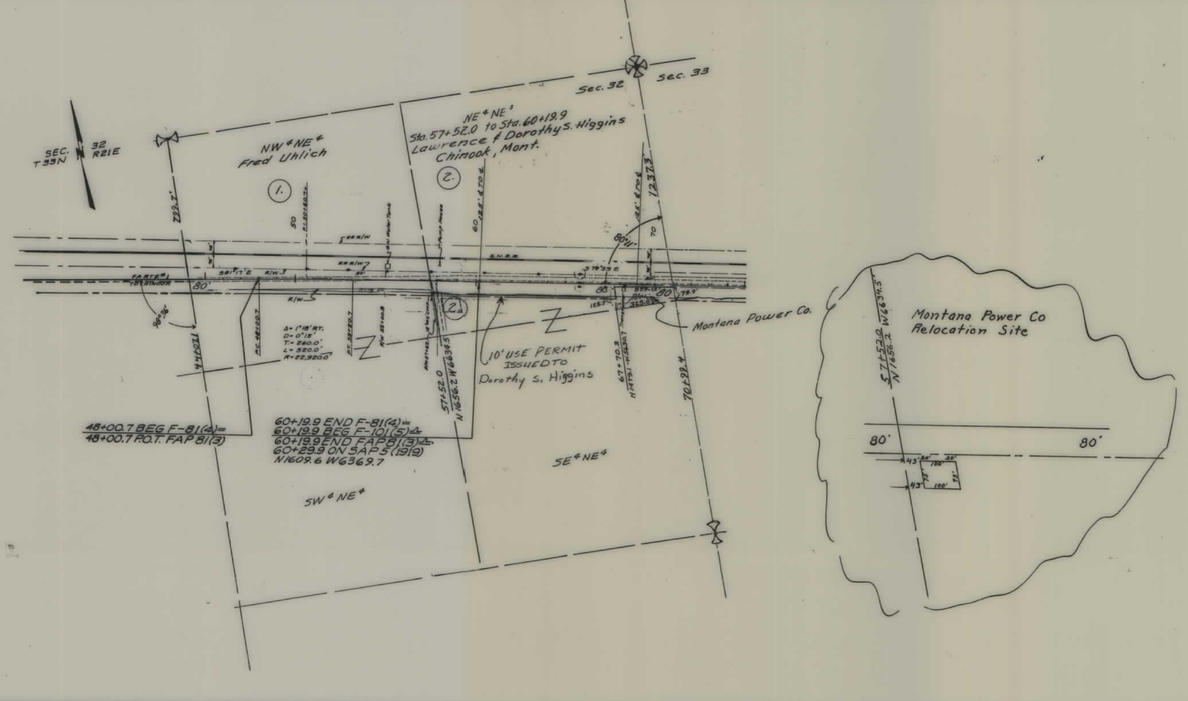

STATE OF MONTANA

STATE HIGHWAY COMMISSION

LAND REQUIRED FOR RIGHT OF WAY

BLAINE COUNTY

SCALE 1"= 400' MAP COMPLETED 9-1-55

F 81(4) SHT 1 OF 1

4