PLANS
NOT
TO
SCALE

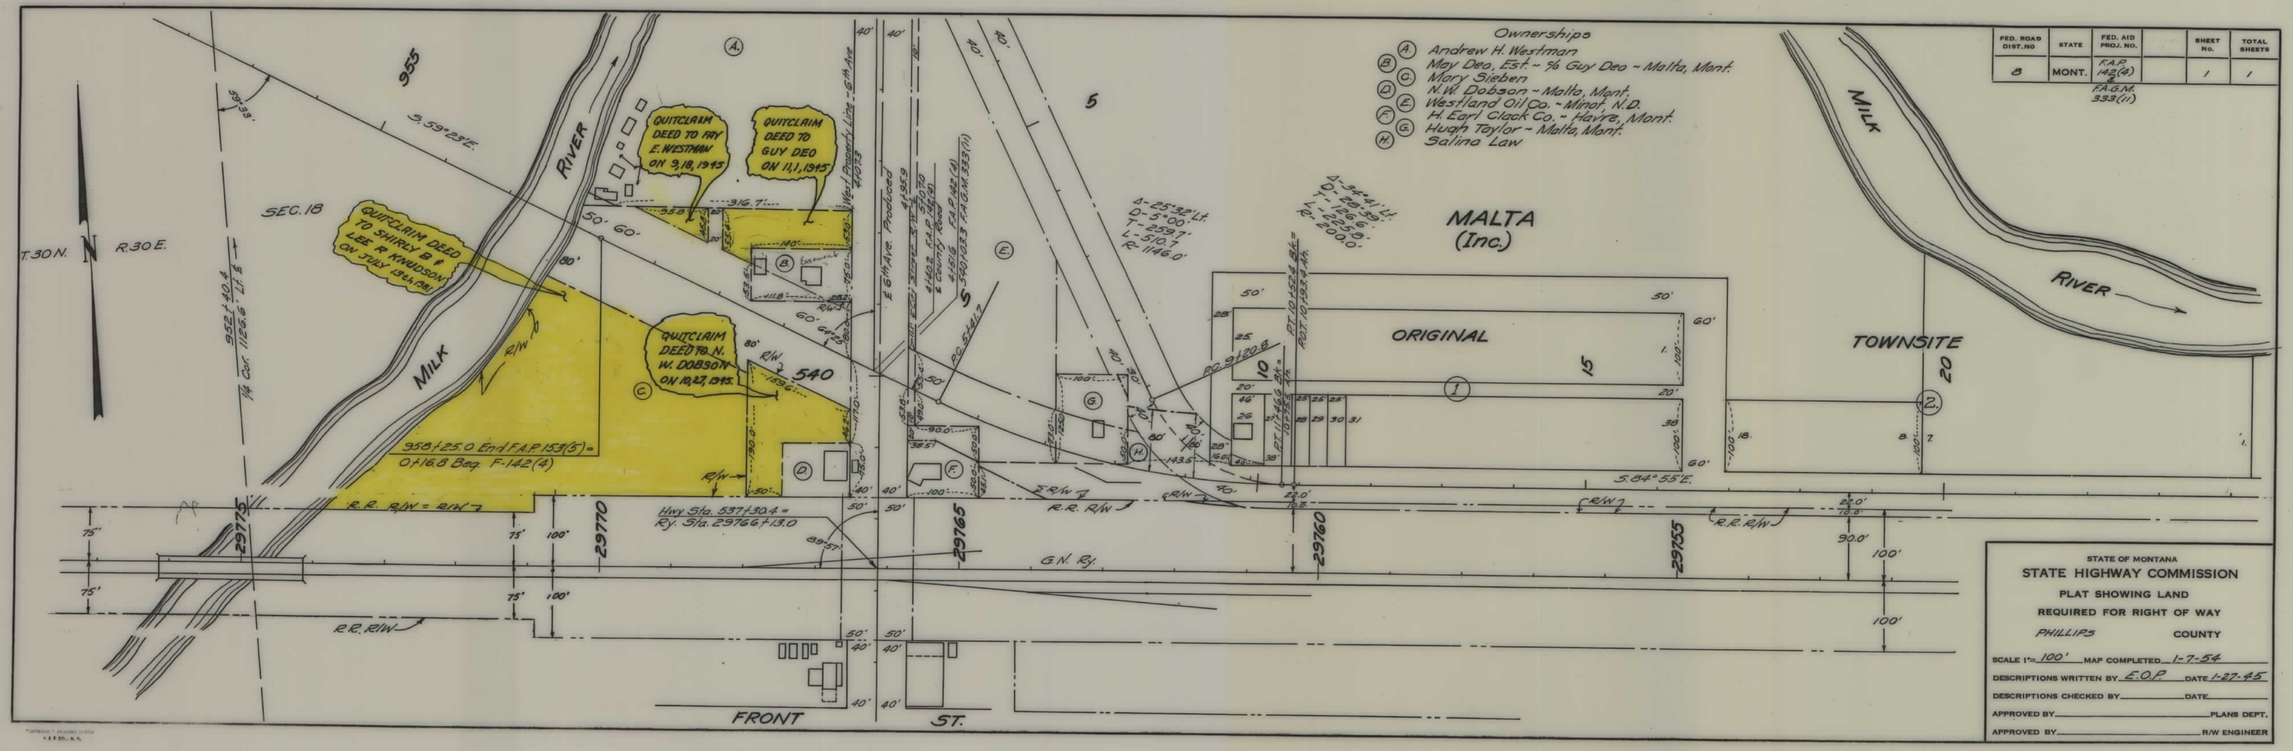

FAP 142(4) SHT 1 OF 1

4