PLANS
NOT
TO
SCALE

FED. ROAD DIST. NO.	STATE	FED. AID PROJ. NO.	R/W NO.	SHEET NO.	TOTAL SHEETS
8	MONT.	S 169(1)	3169-01	1	3

QUIT CLAIM DEED TO:
TOWN OF SUPERIOR
C.O.S. NO.557, DOC. NO. 100386 DEEDS
10/12/2006

SUPERIOR
INCORPORATED
POP. 1,062
1950 CENSUS

Mrs. Eva Horning
Superior, Mont.

Mineral County Airport

Runway Lights

Stock Yard

N. P. RY.

R.R. R/W

Stone Found

Iron Pipe (Found)

Eidell's Addition

Court House

River St.

Cedar Ave.

Everett Harrison

Thomas Castle

Arthur M. Nelson

Templeton

E. Harrison

Oil House

Scales

Warehouse

Depot

Garage

Shed

House

Water Tank & Underground Tank

Store

Post Office

Dwellings

Stores

Sheds

Sta. 0+00 Beg. S-56-169(1)

P.I. 2+24.8
Δ-61°45' LT.
D-24°00'
T-142.7'
L-257.3'
R-257.3'

P.I. 11+90.0

P.C. 10+06.7

P.T. 13+74.7 BK. = 13+74.3 AH.

EQUA. 3+43.0-N.P. SIGNAL BLOCK

Δ-7°24' RT.
D-2°00'
T-185.3'
L-370.0'
R-2865.0'

P.I. 18+98.0
Δ-1°47' LT.

P.C. 23+08.2

P.I. 25+16.9

EQUA. P.T. 27+24.9 BK. = 27+24.8 AH.
1 Way 27+56.0-N.P. SWITCH

Δ-8°20' RT.
D-2°00'
T-208.7'
L-416.7'
R-2865.0'

1016.0' To ¼ Cor.

City Limits

1824.5' To C.C. Cor.

Stone

Sec. 34

Sec. 35

City

Sec. 3

1-N.P. SWITCH

T. 17 N. R. 26 W

T. 16 N. R. 26 W

1705.8' to S.W. Sec. 35

15280' to N.W. Cor. Sec. 3

Sta. 13+16.0 to Sta. 65+89.3
Mineral County

STATE OF MONTANA
STATE HIGHWAY COMMISSION
LAND REQUIRED FOR RIGHT OF WAY
MINERAL ~ COUNTY
SCALE 1" = 400' MAP COMPLETED 4-12-54

S 169(1) SHT 1 OF 3

4

FED ROAD DIST NO	STATE	FED. AID PROJ NO	A/B NO	SHEET No.	TOTAL SHEETS
8	MONT.	S-169(1)	3169-01	2	3

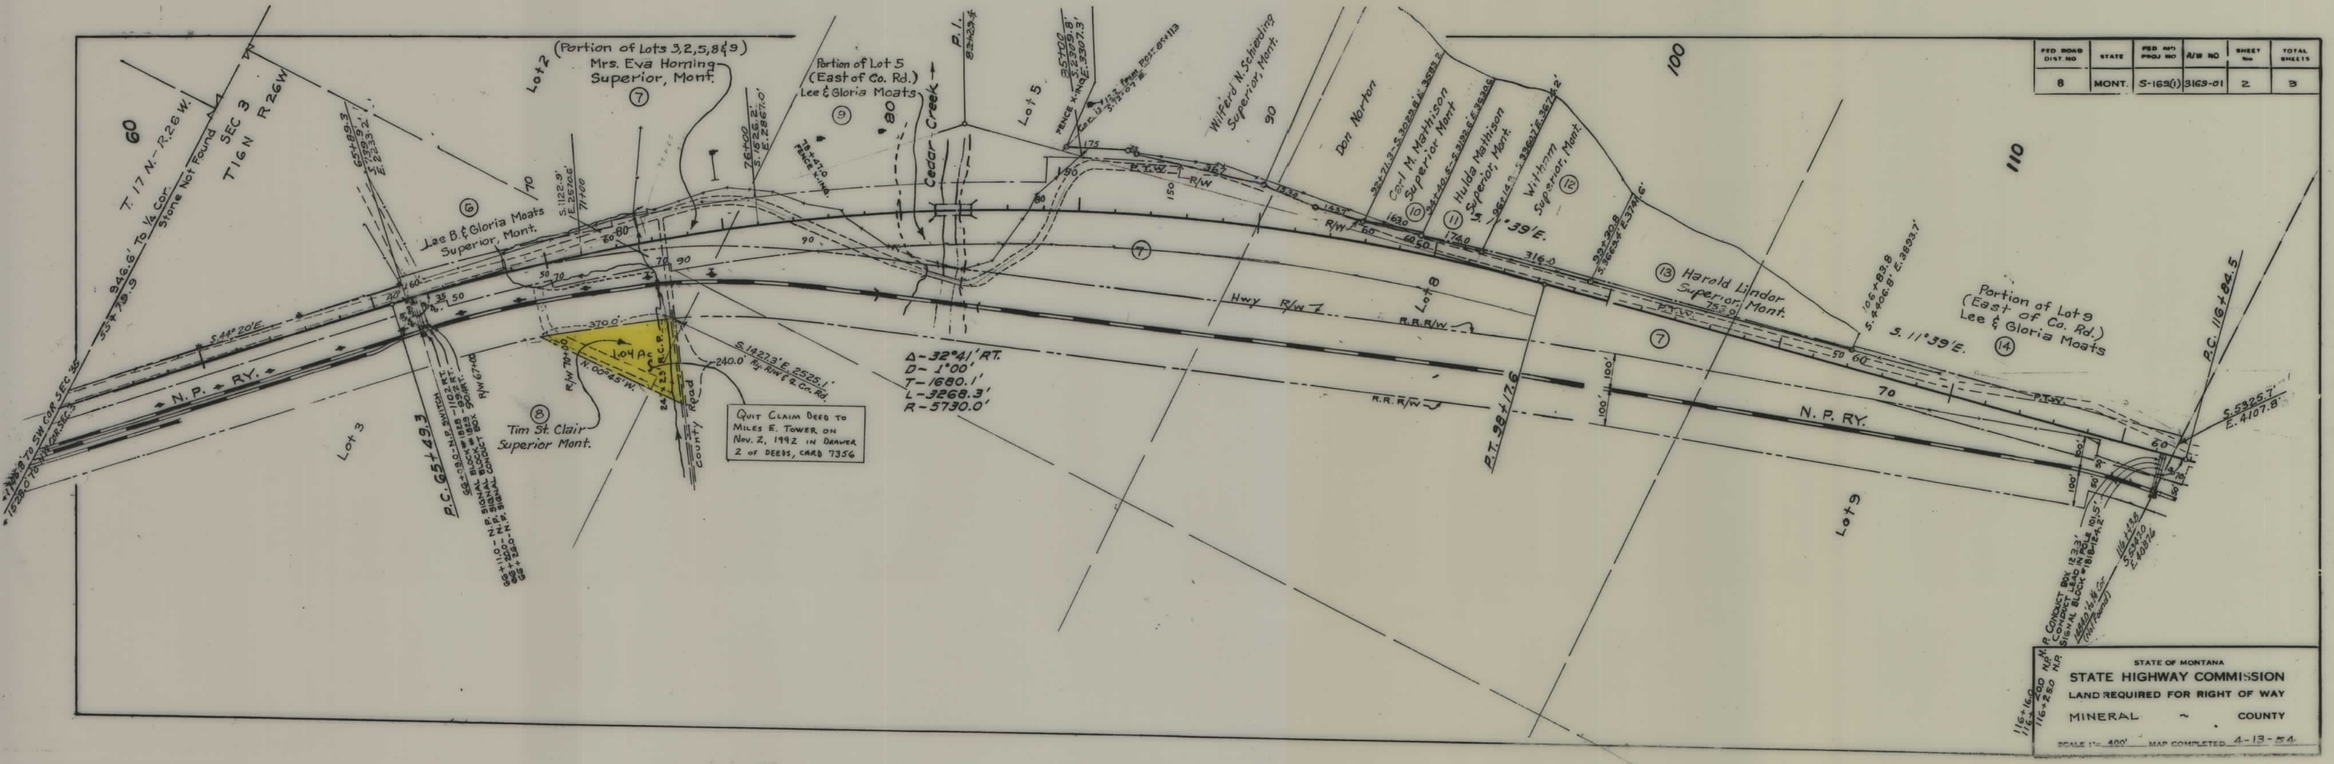

S 169(1) SHT 2 OF 3

4

FED. ROAD DIST. NO	STATE	FED. AID PROJ. NO.	R/W NO.	SHEET No.	TOTAL SHEETS
8	MONT.	S-S6(69)	31C9-01	3	3

QUITCLAIM DEED TO WILLIAM A. & SHIRLEYANN K. HORNING – DEC. 31, 1985

QUITCLAIM DEED TO JOHN & ANN MURRAY MAY 28, 1967

Lot 3, SW¼NW¼ & Lots 4 & 12
Mrs. Eva Horning
Superior, Mont
(16)

Lots 3 & 10 Sec. 11 and N½NE¼ Sec. 14
Mrs. Eva M. Horning
(18)

Lots 3 & 4
Oscar & Julia Ballis
(19)

Diamond Match Co.
(20)

Lot 15 (SE¼SW¼)
Pearl Boyer
(17)

Lot 2 & SE¼NE¼
Ray and Karl Leib
(15)

Alfred E. Jones & June Jones

Clark Fork

grazing

STA. 153+00.0 ON 5¢
STA. 153+00.0 DEC. 36

STA. 183+50.0 END 56'
STA. 183+50.0 ON 3'

STA. 234+00.0 END S6(69) & S169(1)

STATE OF MONTANA
STATE HIGHWAY COMMISSION
LAND REQUIRED FOR RIGHT OF WAY
MINERAL ~ COUNTY
SCALE 1" = 400' MAP COMPLETED 1-29-54

S 169(1) SHT 3 OF 3

4