PLANS
NOT
TO
SCALE

FED. ROAD DIST. NO.	STATE	N.R.H. PROJ. NO.	FISCAL YEAR	SHEET NO.	TOTAL SHEETS
1	MONT.	175		1	1

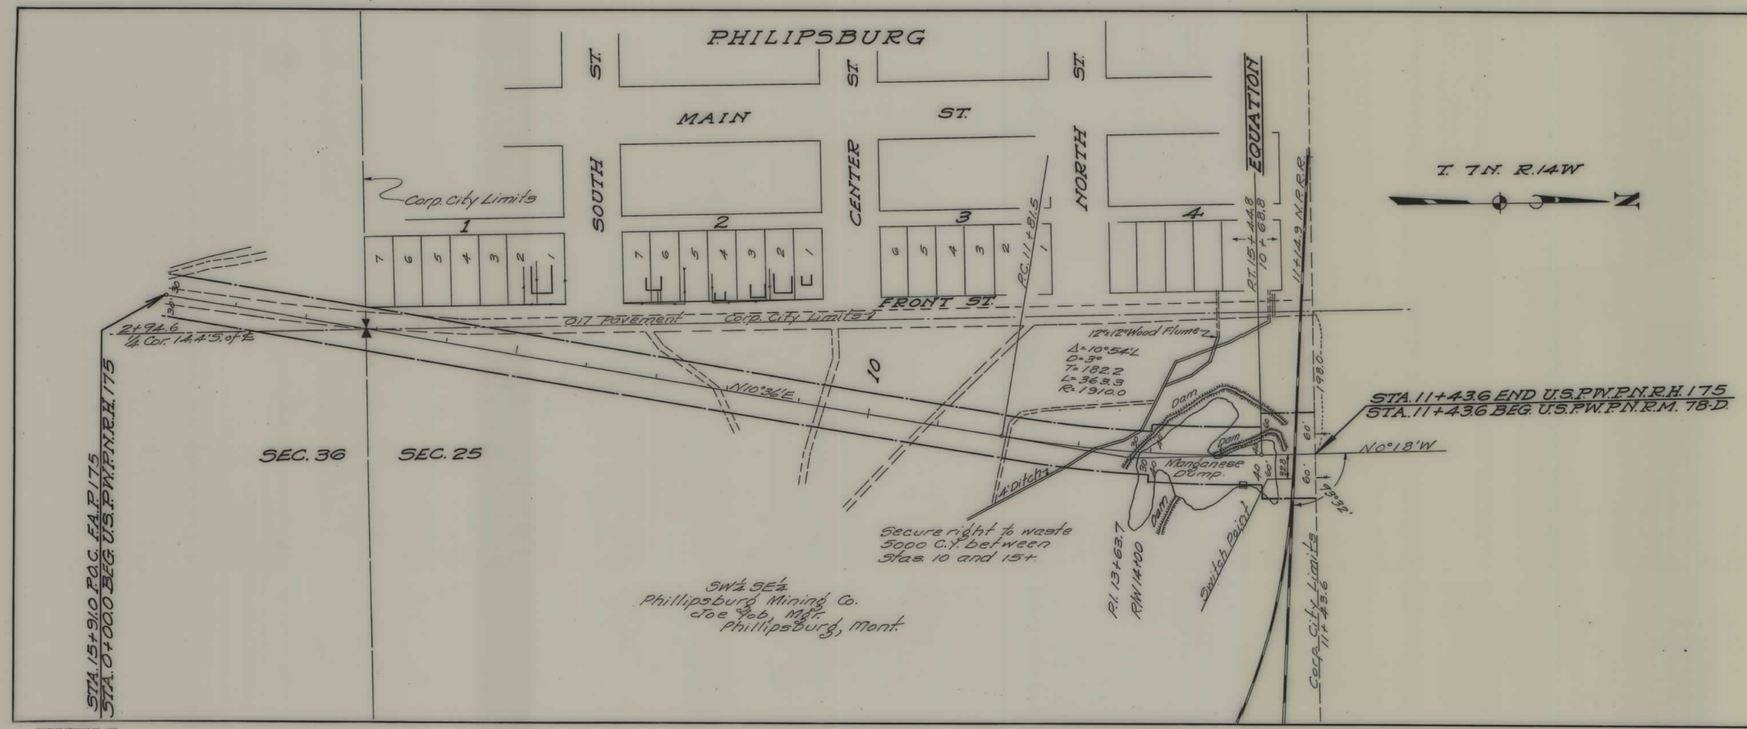

STATE OF MONTANA

STATE HIGHWAY COMMISSION

PLAT SHOWING LAND
REQUIRED FOR RIGHT OF WAY

GRANITE COUNTY

SCALE 1" = 100' MAP COMPLETED 1-6-34

DESCRIPTIONS WRITTEN BY E.O.P. DATE 1-6-34

DESCRIPTIONS CHECKED BY _____ DATE _____

APPROVED BY _____ PLANS DEPT.

APPROVED BY _____ R/W ENGINEER

NRH 175 SHT 1 OF 1

4