FED. ROAD DIST. NO.	STATE	FED. AID PROJ. NO.	R/W NO.	SHEET NO.	TOTAL SHEETS
8	MONT.	S-175(1)	3175-01	1	4

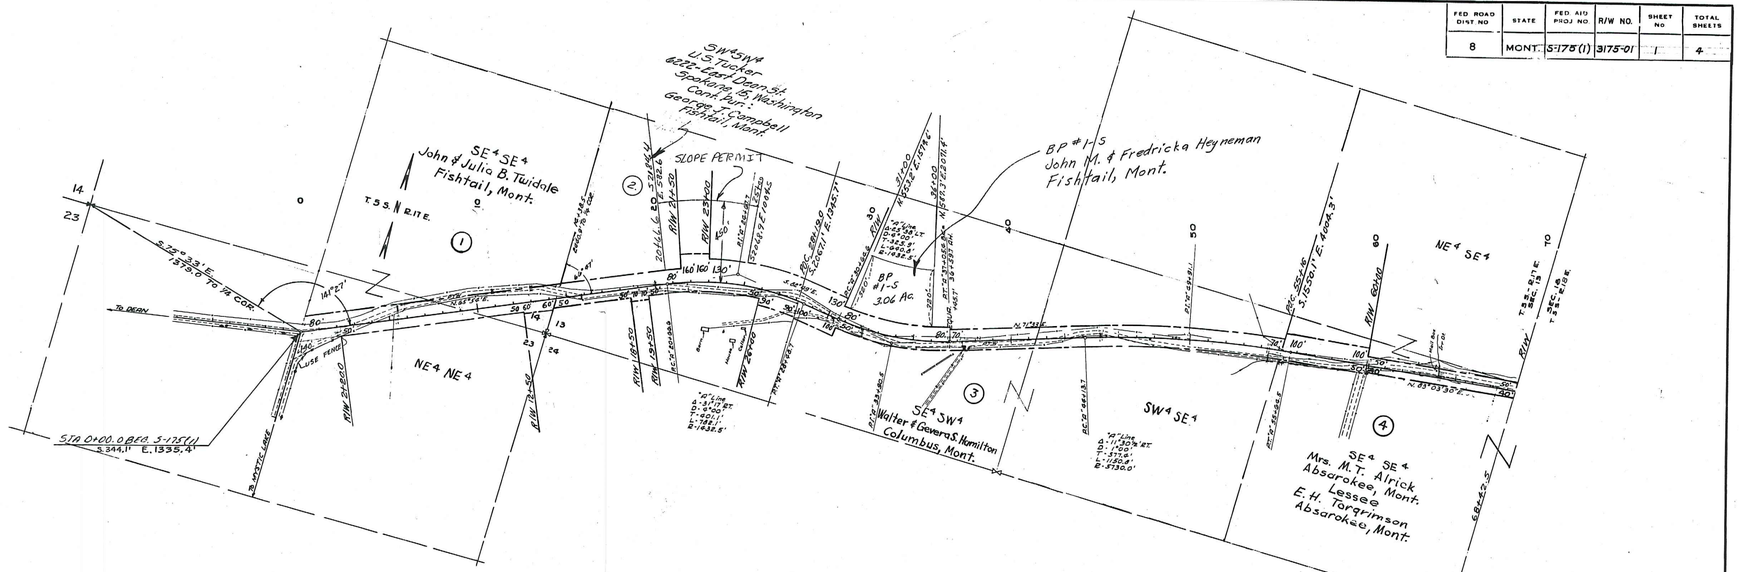

S 175(1) SHT 1 OF 4

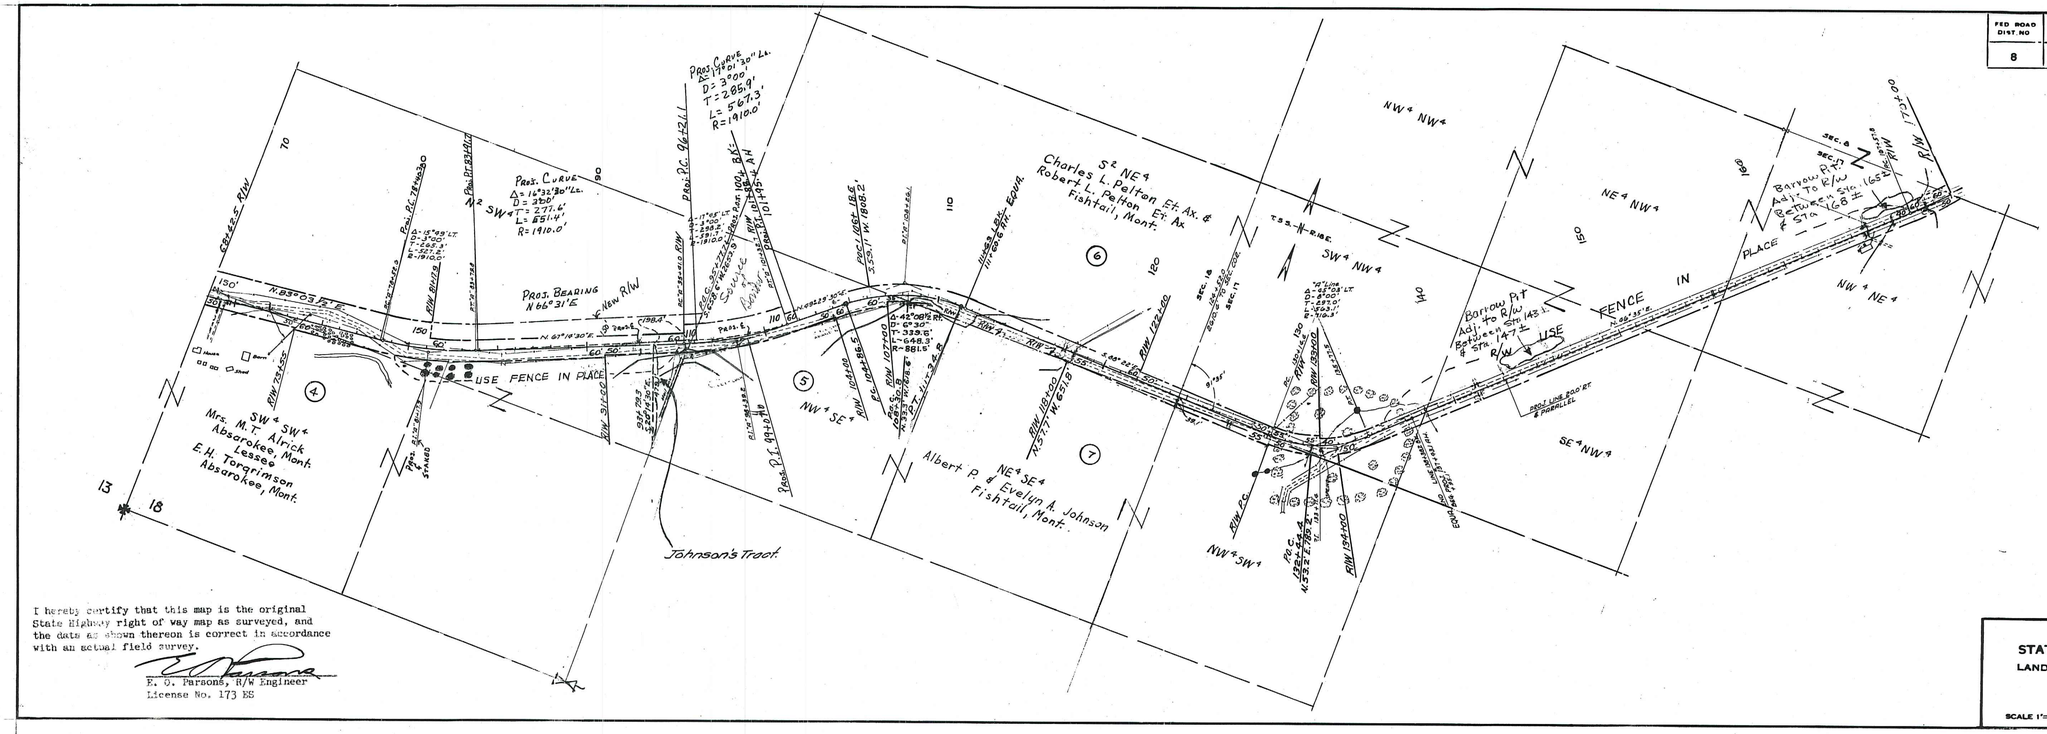

FED. ROAD DIST. NO	STATE	FED. AID PROJ. NO.	R/W NO.	SHEET NO	TOTAL SHEETS
8	MONT.	S-175(1)	3175-05	2	4

I hereby certify that this map is the original State Highway right of way map as surveyed, and the data as shown thereon is correct in accordance with an actual field survey.

E. O. Parsons, R/W Engineer
License No. 173 ES

STATE OF MONTANA
STATE HIGHWAY COMMISSION
LAND REQUIRED FOR RIGHT OF WAY
STILLWATER COUNTY
SCALE 1"= 400' MAP COMPLETED 10-22-54

S 175(1) SHT 2 OF 4

FED. ROAD DIST. NO	STATE	FED. AID PROJ. NO.	R/W NO.	SHEET No	TOTAL SHEETS
8	MONT.	S-175(1)	3175-05	3	4

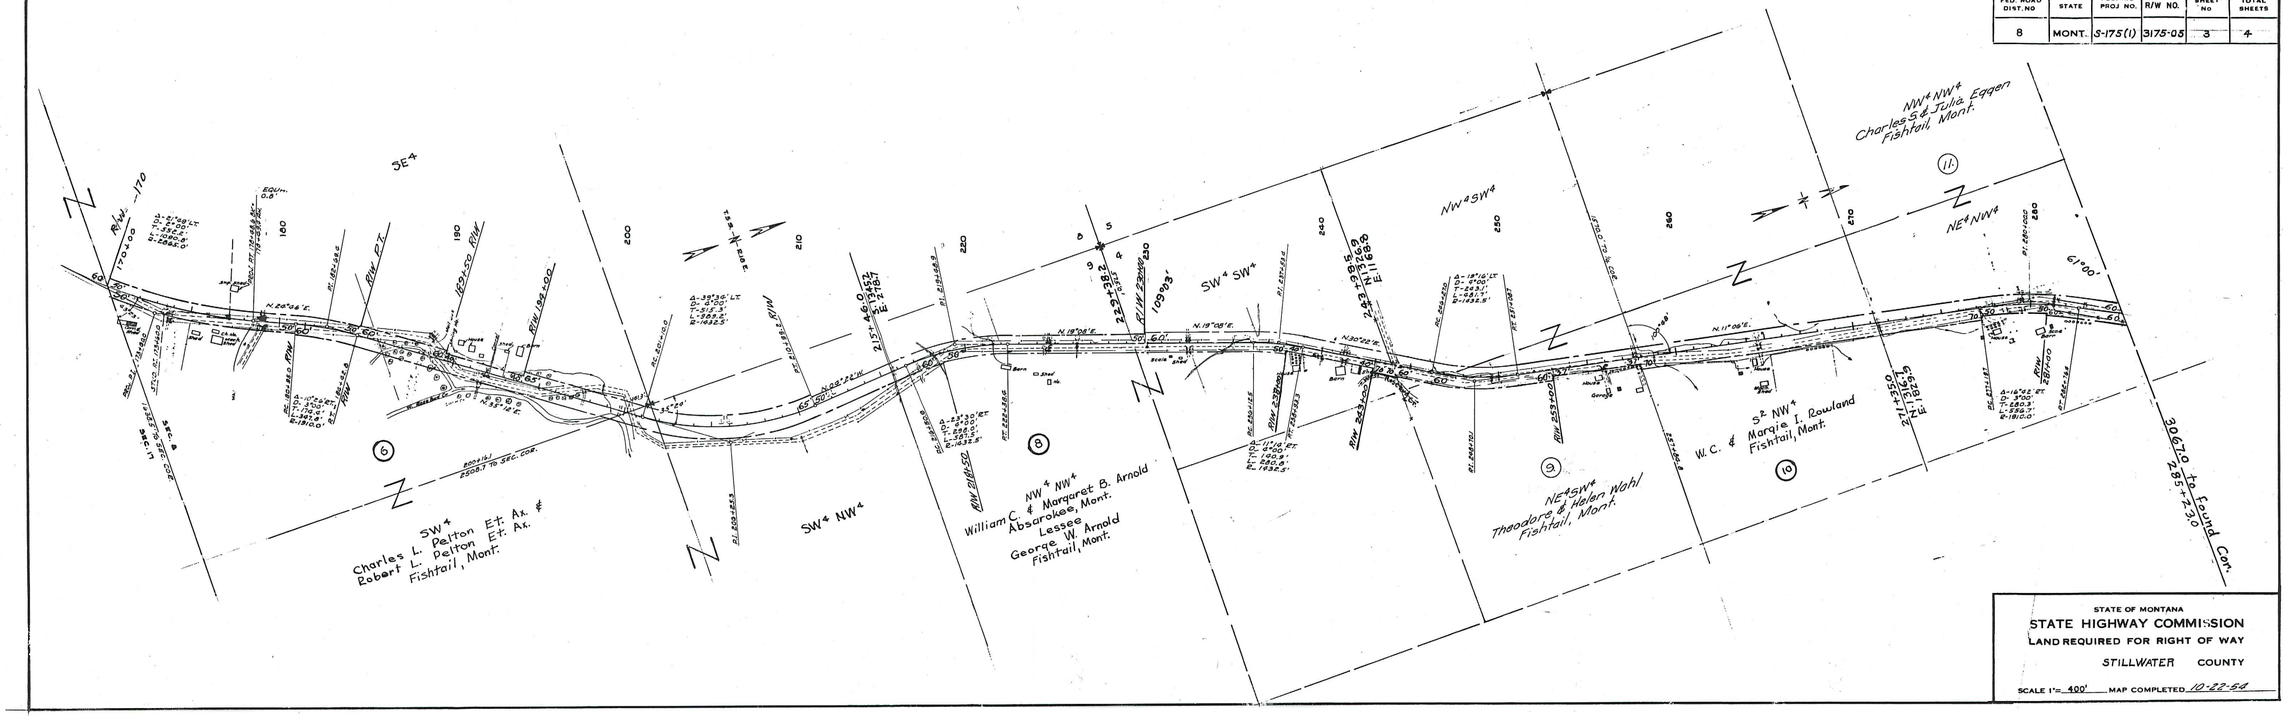
SE¼
SW¼ NW¼
SW¼ SW¼
NW¼ SW¼
NW¼ NW¼
NE¼ NW¼
NE¼ SW¼
SE¼ NW¼
Charles L. Pelton Et. Ux. &
Robert L. Pelton Et. Ux.
Fishtail, Mont.
William C. & Margaret B. Arnold
Absaroke, Mont.
Lessee
George W. Arnold
Fishtail, Mont.
Theodore J. & Helen Wahl
Fishtail, Mont.
W. C. & Marjie I. Rowland
Fishtail, Mont.
Charles S. & Julia Eggen
Fishtail, Mont.
Sec. 6
Sec. 11
N. 20°48' E.
N. 19°08' E.
N. 11°08' E.
N. 30°32' W.
N. 88°24' W.
61°00'
Equip. Co.
Gas Pump
Scale
Barn
Shed
Garage
House

FED. ROAD DIST. NO	STATE	FED. AID PROJ. NO.	R/W NO.	SHEET NO	TOTAL SHEETS
8	MONT.	S-175(1)	3178-05	4	4

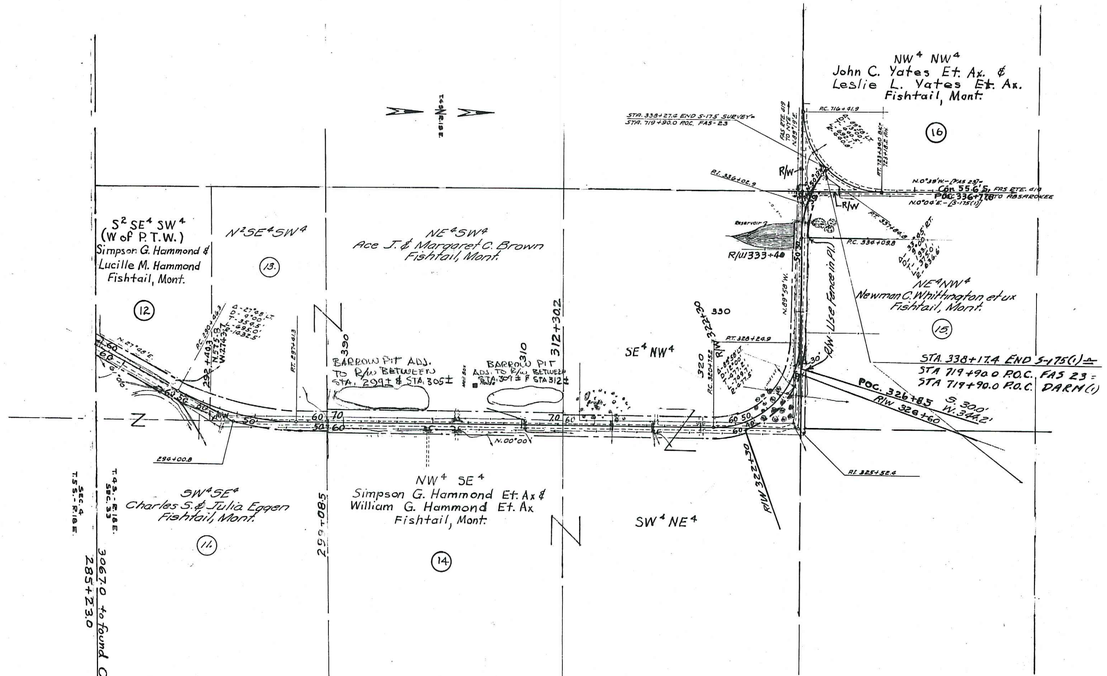
NW¼ NW¼
John C. Yates Et. Ux. &
Leslie L. Yates Et. Ux.
Fishtail, Mont.
16
NE¼SW¼
Ace J. & Margaret C. Brown
Fishtail, Mont.
S½ SE¼ SW¼
(W of P.T.W.)
Simpson G. Hammond &
Lucille M. Hammond
Fishtail, Mont.
12
N½SE¼SW¼
13
NE¼NW¼
Newman C. Withington et ux
Fishtail, Mont.
15
SE¼NW¼
SW¼SE¼
Charles S. & Julia Eggen
Fishtail, Mont.
11
NW¼ SE¼
Simpson G. Hammond Et. Ux &
William G. Hammond Et. Ux
Fishtail, Mont.
14
SW¼NE¼
STA 338+174 END S-175(1)±
