PLANS
NOT
TO
SCALE

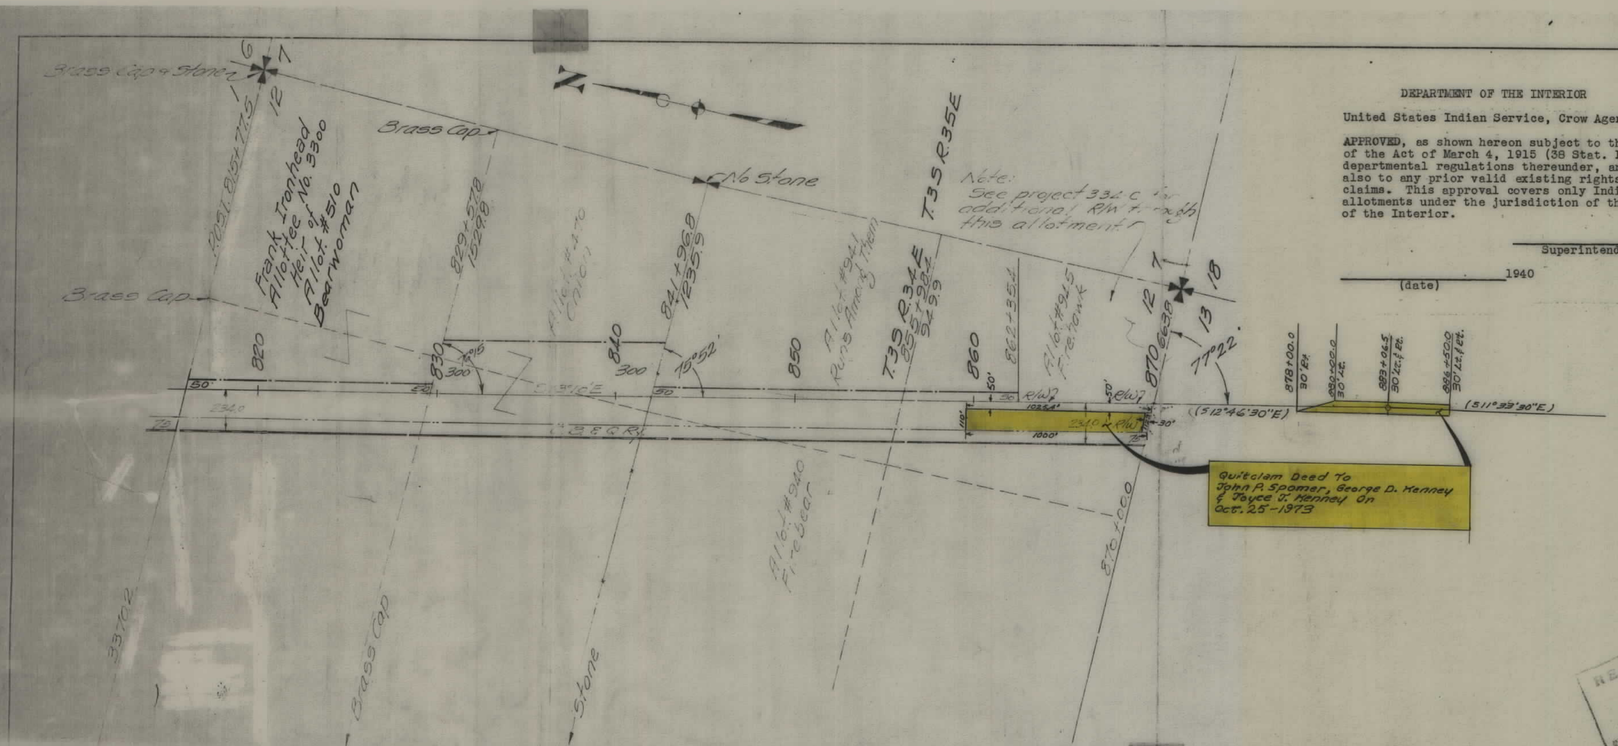

DEPARTMENT OF THE INTERIOR

United States Indian Service, Crow Agency

APPROVED, as shown hereon subject to the provisions of the Act of March 4, 1915 (38 Stat. L. 1188) and departmental regulations thereunder, and subject also to any prior valid existing rights and adverse claims. This approval covers only Indian trust allotments under the jurisdiction of the Secretary of the Interior.

Superintendent

(date) 1940

FED. ROAD DIST. NO.	STATE	FED. AID PROJ. NO.	FISCAL YEAR	SHEET NO.	TOTAL SHEETS
1	MONT.	188-B		1	1

RECEIVED
JAN 23 1940
CROW AGENCY, MONTANA

STATE OF MONTANA
STATE HIGHWAY COMMISSION
PLAT SHOWING LAND
REQUIRED FOR RIGHT OF WAY
Big Horn COUNTY

SCALE 1" = 400 MAP COMPLETED
DESCRIPTIONS WRITTEN BY Dalton DATE 1-9-40
DESCRIPTIONS CHECKED BY DATE
APPROVED BY PLANS DEPT.
APPROVED BY R/W ENGINEER

FAP 188B SHT 1 OF 1

4