


PLANS

NOT

TO

SCALE

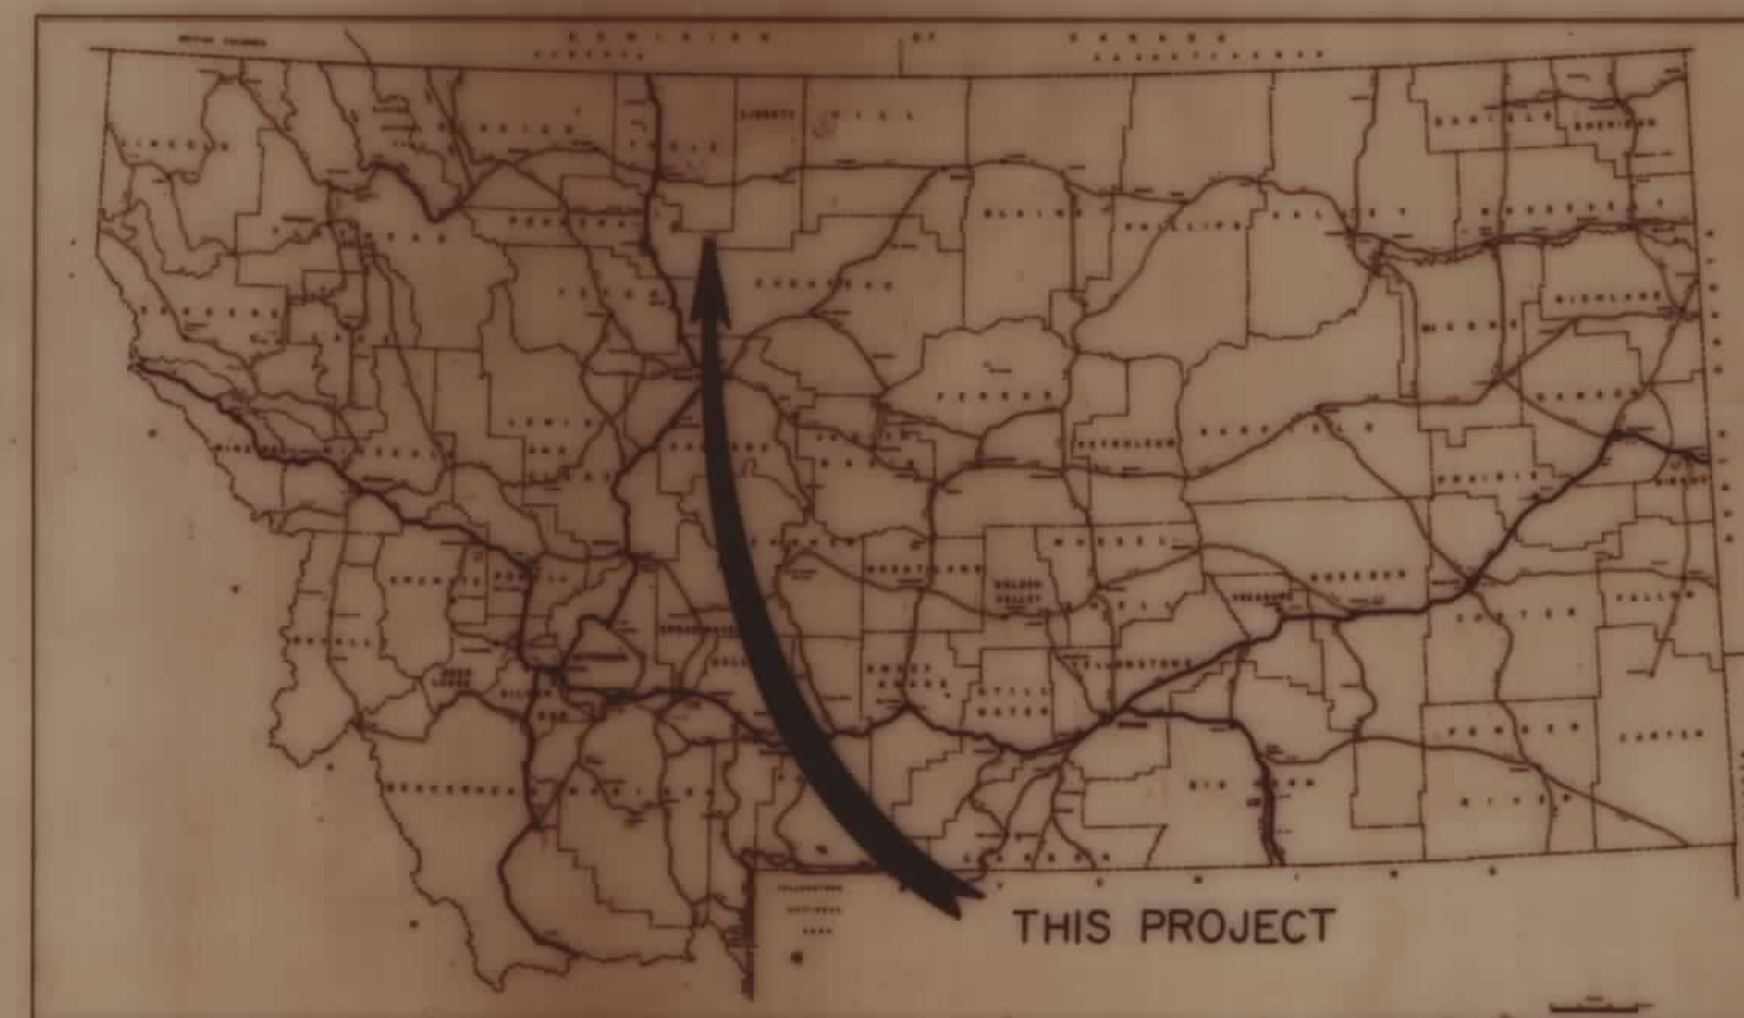

MONTANA DEPARTMENT OF HIGHWAYS

FEDERAL AID PROJECT NO. RS 218-1(3)19

RIGHT OF WAY PLAN OF

EAST OF CONRAD-EAST

PONDERA COUNTY



LENGTH 5.9 MILES

STATE	PROJECT NO.	SHEET NO.
MONTANA	RS 218-1(3)19	1 of 5

CONVENTIONAL SIGNS

PROPOSED RIGHT OF WAY LINE	---
EXISTING RIGHT OF WAY LINE	---
RAILROAD RIGHT OF WAY LINE	---
CENTERLINE (C) OR PROJECTED LINE	---
STK'D CENTERLINE	---
OWNERSHIP BOUNDARY	PL PL
PRESENT TRAVELED WAY (P.T.W.)	---
R/W LINE FENCED	EX. R/W
CONSTRUCTION LIMITS	CUT FILL
FENCE LINE	---
CONTROL OF ACCESS WITH FENCE	---
LIMITED ACCESS	---
EXISTING LIMITED ACCESS	---
GATE IN FENCE	---
CATTLE GUARD = 24'	---
STATE & NATIONAL BORDER LINES	---
CITY OR TOWN LIMITS LINE	---
COUNTY LINE	---
RESERVATION LINE	---
TOWNSHIP & SECTION LINE	---
1/4 & 1/2 SECTION LINE	---
SECTION CORNER	FOUND UNFOUND
1/4 SECTION COR.	---
1/16 SECTION COR.	---
CENTER OF SECTION	---
TELEPHONE OR TELEGRAPH POLES IN PLACE	---
POWER POLES IN PLACE	---
TEL. OR TEL. OR POWER POLES TO BE MOVED	---
NEW PIPES	---
OLD PIPES IN PLACE	---
OUTLET DITCH	---
INLET DITCH	---
DITCHES	---
CHANNEL CHANGES	---
BRIDGES	---
RAILROADS	---
PARCEL NUMBER	---
NEW APPROACH	---
EXISTING APPROACH	---

INDEX		
PARCEL NO.	OWNERSHIPS	SHEET NO.
1, 2	DELETED	
3	FIRST FARM CORP, A MT. CORP.	2
4	VIRGINIA B. ROBINSON	2
5	CARL W. GIEROW, ET AL.	2
6	GORDEN & VIRGINIA A. DYRUD	2, 3
7	DONALD A. & VIRGINIA M. DYRUD AS TRUSTEES	2, 3
8	STATE OF MONTANA	3
9	JOHN KEIL & SONS, INC., A MT. CORP.	3, 4
10, 13	ANNA R. MYRVOLD	4
11	GUSTAV GUNDERSON FARMS, INC., A MT. CORP.	4, 5
12	GOLDEN WEST CONGREGATION	4

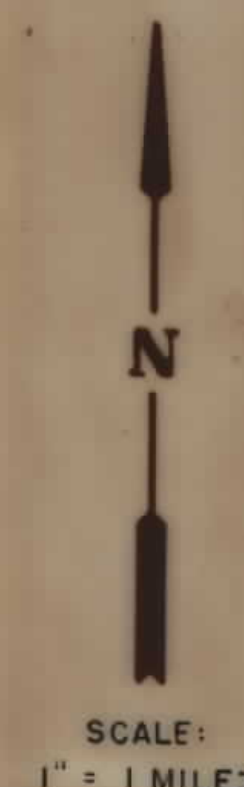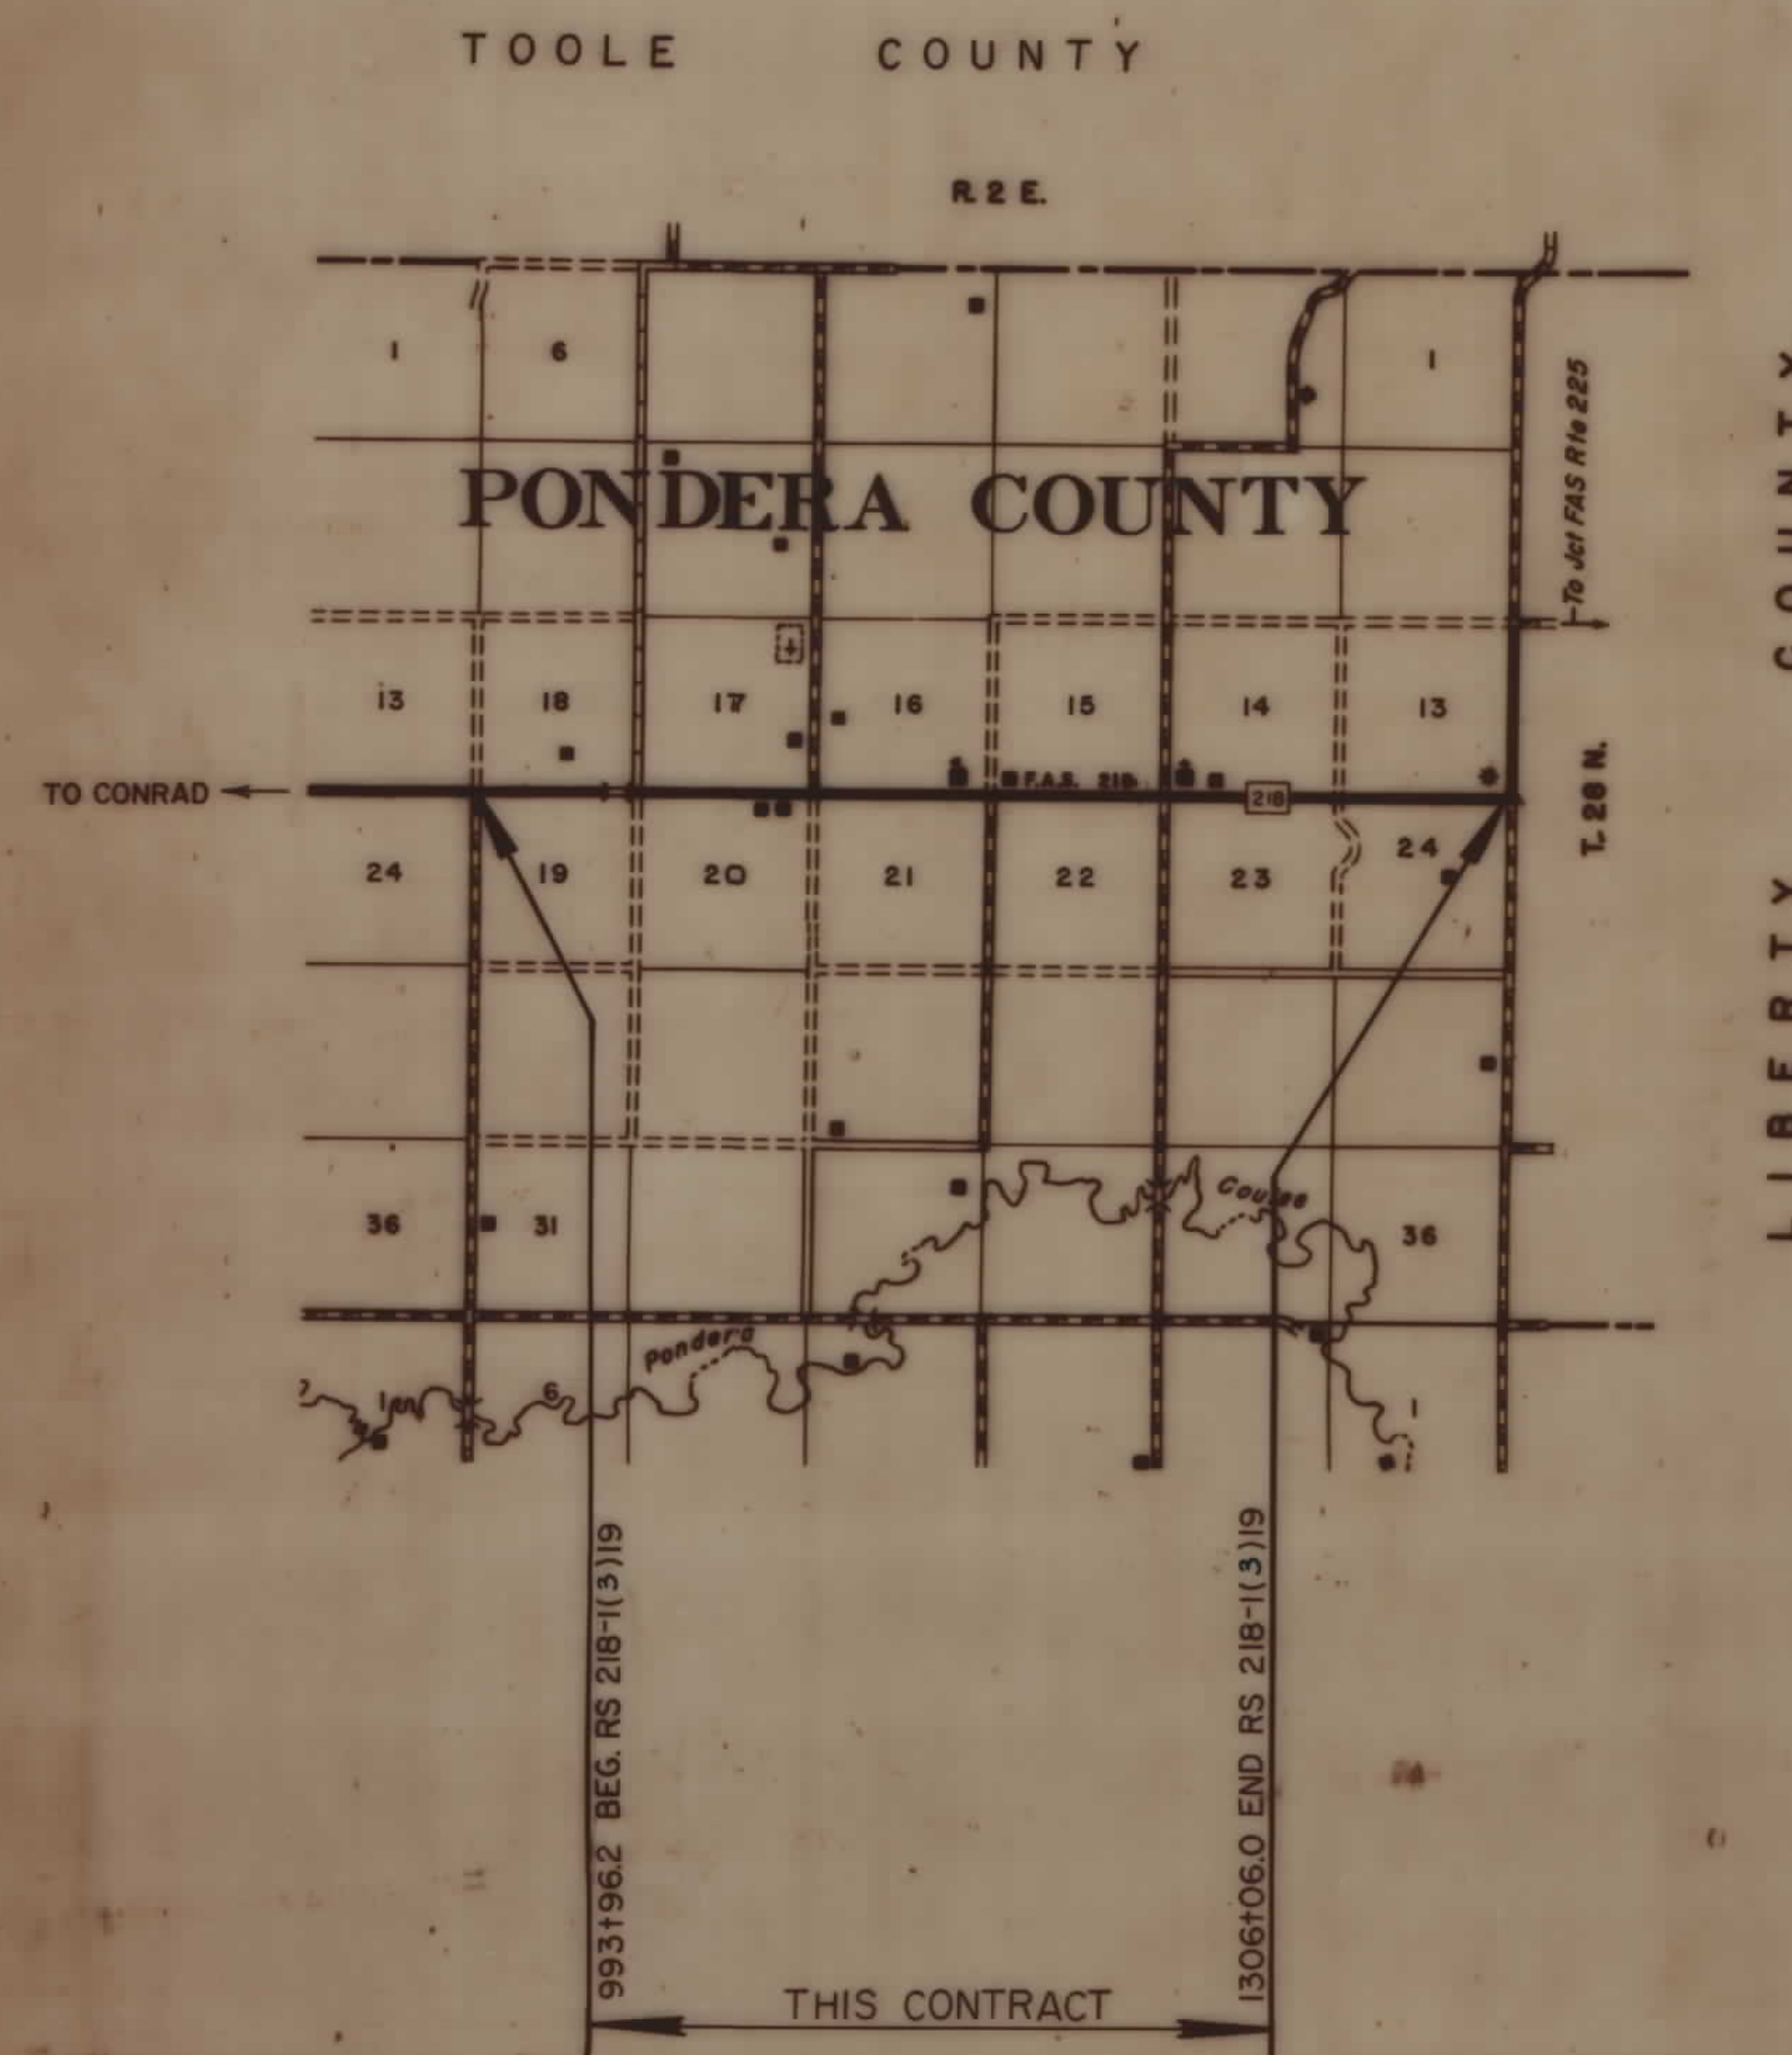

RELATED PROJECTS	ASSOCIATED PROJECT AGREEMENT NUMBERS
	RS 218-1(3)19 PE & CONST.

STATE OF MONTANA DEPARTMENT OF HIGHWAYS	
APPROVED: August 15, 1990 LARRY W. LARSON DIRECTOR OF HIGHWAYS	
U.S. DEPARTMENT OF TRANSPORTATION FEDERAL HIGHWAY ADMINISTRATION	
APPROVED: DIVISION ADMINISTRATOR	DATE Aug 15, 1990

SE⁴SE⁴, SEC. 13
T 28 N, R 1 E

LOT 4, SEC. 18
T 28 N, R 2 E
22.10 AC.

OWNERSHIPS

PARCEL	NAME	ADDRESS	CONST. PERM. AREA	CONSTEASE AREA
1	DELETED			
2	DELETED			
3	FIRST FARM CORP., A MT. CORP.		3.35 AC.	
4	VIRGINIA B. ROBINSON		2.63 AC.	
5	CARL W. GIEROW, ET AL.		1.80 AC.	
6	GORDEN & VIRGINIA A. DYRUD	SEE SHT. 3		
7	DONALD A. & VIRGINIA M. DYRUD AS TRUSTEES	SEE SHT. 3		

STATE	PROJECT NO.	SHEET NO.
MONT.	RS 218-1(3)19	2 of 5

EAST OF CONRAD - EAST

SE⁴SW⁴
SEC. 18

NE⁴, NE⁴
SEC. 24

$\Delta = 0^\circ 43' 00''$ LT
PI. 993+96.2 BEG. RS 218-1(3)19 =
993+94.9 END RS 218-1(2)19
LOT 1, SEC. 19
22.06 AC.

NE⁴NW⁴
SEC. 19

SW⁴SE⁴
SEC. 18

SE⁴SE⁴
SEC. 18

SW⁴SW⁴
SEC. 17

T 28 N, R 2 E

NW⁴NE⁴
SEC. 19

NE⁴NE⁴
SEC. 19

NW⁴NW⁴
SEC. 20

SE⁴SW⁴
SEC. 17

SW⁴SE⁴
SEC. 17

30' CONST. PMT.
EX. EASE.
30' CONST. PMT.

1064+50. END
30' CONST. PMT.
BEG. 40'
CONST. PMT.
NE⁴NW⁴
SEC. 20

1064+00. END
30' CONST. PMT.
BEG. 30'
CONST. PMT.

NW⁴NE⁴
SEC. 20

CONSTRUCTION LIMITS
TOP OF CUT
TOE OF FILL
CONSTRUCTION LIMITS
INCLUDE BACKSLOPE ROUNDING
DOH APPROVAL
MAP REVISED
August 15, 1990

STATE OF MONTANA
DEPARTMENT OF HIGHWAYS
LAND REQUIRED FOR RIGHT OF WAY
PONDERA COUNTY
SCALE 1"=100'. MAP COMPLETED

STATE	PROJECT NO.	SHEET NO.
MONT.	RS 218-1(3)19	3 of 5

OWNERSHIPS				
PARCEL	N A M E	A D D R E S S	CONST. PERM AREA	CONSTEASE AREA
6	GORDEN & VIRGINIA A. DYRUD		3.71 AC.	
7	DONALD & VIRGINIA M. DYRUD, TRUSTEES		1.89 AC.	
8	STATE OF MONTANA		3.60 AC.	
9	JOHN KEIL & SONS, INC., A MONT. CORP.	SEE SHT. 4		

TOTAL AREA	=	40.00 AC
GROSS AREA	=	0
EX. EASE AREA	=	0
NET AREA	=	0
PERMIT AREA	=	0.90 AC

TOTAL AREA	=	40.00 AC
GROSS AREA	=	0
EX. EASE. AREA	=	0
NET AREA	=	0
PERMIT AREA	=	0.90 AC

TOTAL AREA	=	40.00 AC.
GROSS AREA	=	0
EX. EASE AREA	=	0
NET AREA	=	0
PERMIT AREA	=	0.90 AC.

TOTAL AREA	=	40.00 AC.
GROSS AREA	=	0
EX. EASE. AREA	=	0
NET AREA	=	0
PERMIT AREA	=	0.90 AC.

CONSTRUCTION LIMITS
TOP OF CUT 
TOE OF FILL 
CONSTRUCTION LIMITS
INCLUDE BACKSLOPE ROUNDING

DOH APPROVAL _____
MAP REVISED _____

August 15, 1981


STATE OF MONTANA
DEPARTMENT OF HIGHWAYS
LAND REQUIRED FOR RIGHT OF WAY
PONDERA COUNTY
SCALE 1"=100' MAP COMPLETED

DATE	
BY	
SURVEYED	
PLOTTED	
NOTE BOOK	
AREAS CHECKED	
NO	

DATE	
BY	
SURVEYED	
PLOTTED	
NOTE BOOK	
AREAS CHECKED	
NO	

OWNERSHIPS				
PARCEL	NAME	ADDRESS	CONST. PERM. AREA	CONST. EASE AREA
9	JOHN KEIL & SONS, INC., A MT. CORP.		10.97 AC.	
10	ANNA R. MYRVOLD		0.34 AC.	
11	GUSTAV GUNDERSON FARMS, INC., A MT. CORP.	SEE SHT 5		
12	GOLDEN WEST CONGREGATION		0.14 AC.	
13	ANNA R. MYRVOLD		3.30 AC.	
10, 13	ANNA R. MYRVOLD		3.64 AC.	

STATE	PROJECT NO.	SHEET NO.
MONT.	RS 218-1(3)19 -	4 of 5

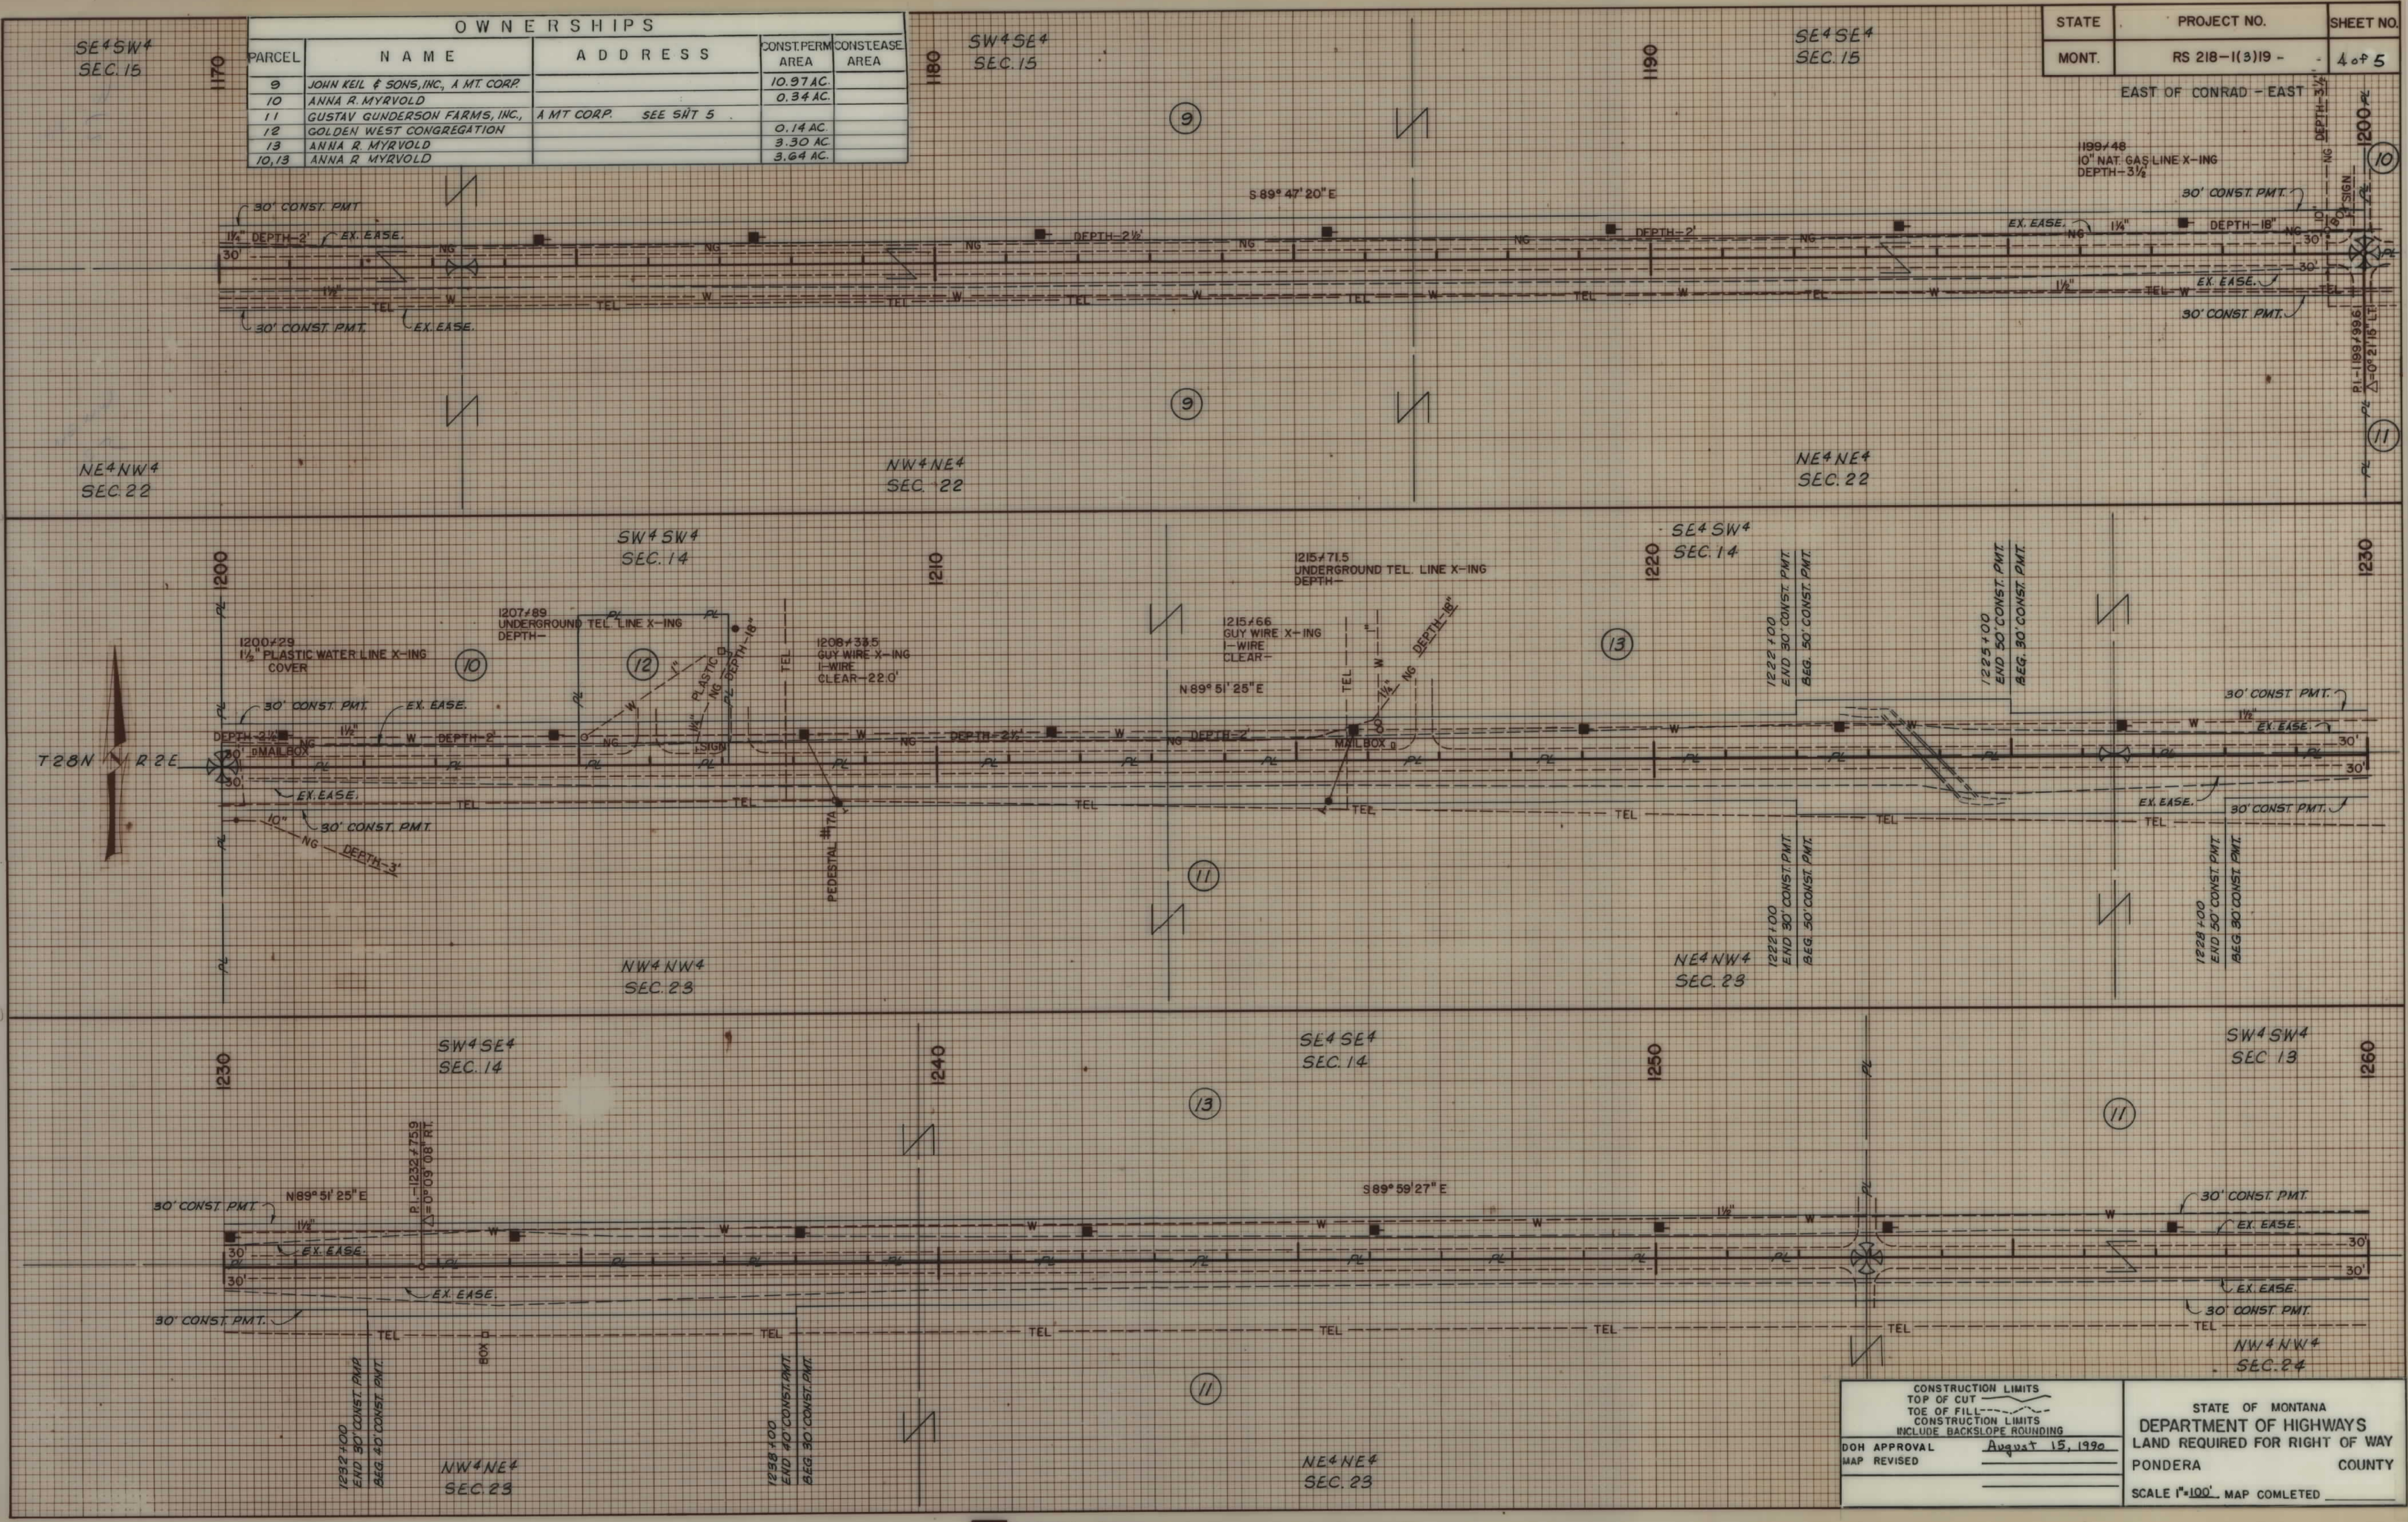

CONSTRUCTION LIMITS
TOP OF CUT
TOE OF FILL
CONSTRUCTION LIMITS
INCLUDE BACKSLOPE ROUNDING

DOH APPROVAL
MAP REVISED

August 15, 1990

STATE OF MONTANA
DEPARTMENT OF HIGHWAYS
LAND REQUIRED FOR RIGHT OF WAY
PONDERA COUNTY

SCALE 1"=100'. MAP COMPLETED

SW 1/4 SE 1/4
SEC. 13



OWNERSHIPS				
PARCEL	NAME	ADDRESS	CONST. PERM. AREA	CONST. EASE. AREA
11	GUSTAV GUNDERSON FARMS, INC., A MT. CORP.		11.42 AC.	

SE 1/4 SW 1/4
SEC. 13

SW 1/4 SE 1/4
SEC. 13

STATE	PROJECT NO.	SHEET NO.
MONT.	RS 218-1(3)19	5 of 5

EAST OF CONRAD - EAST

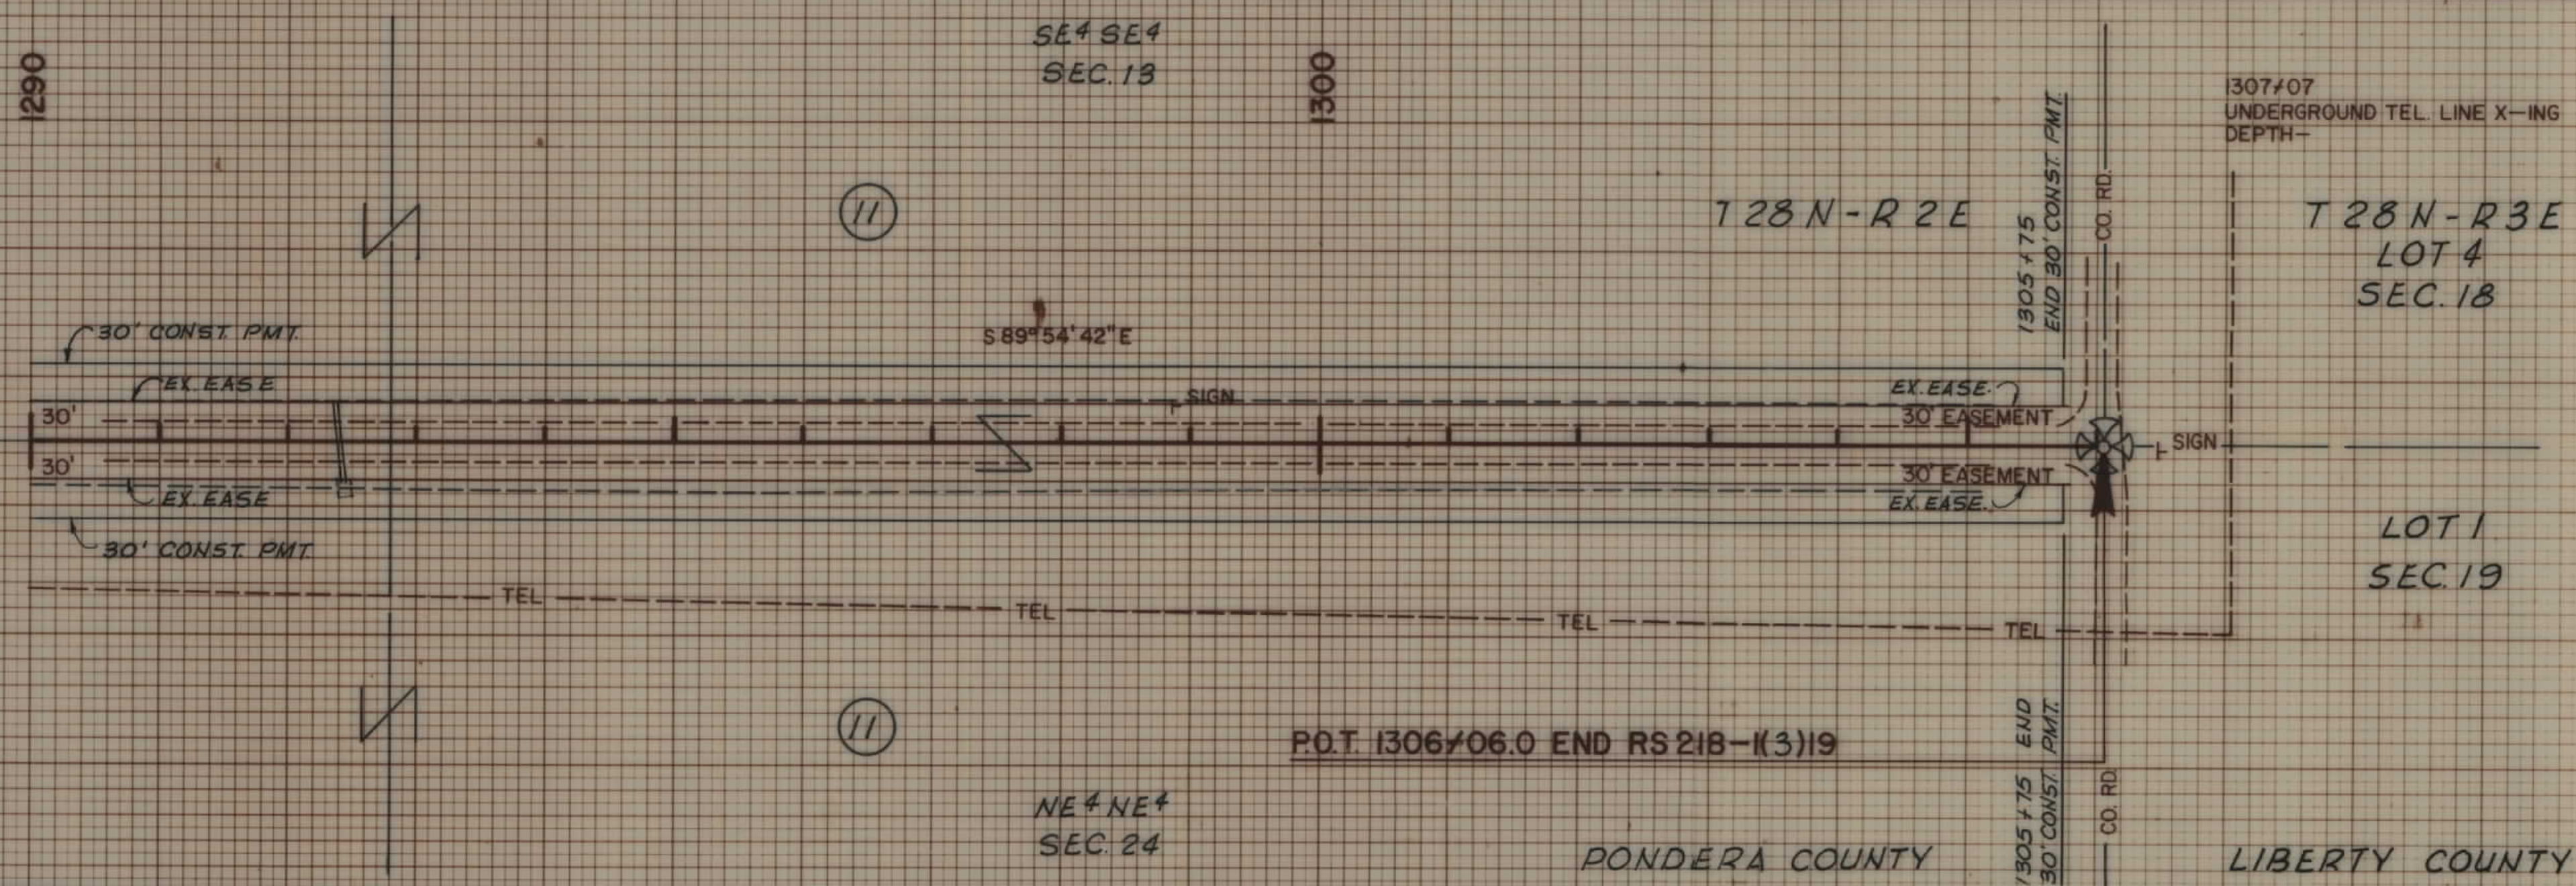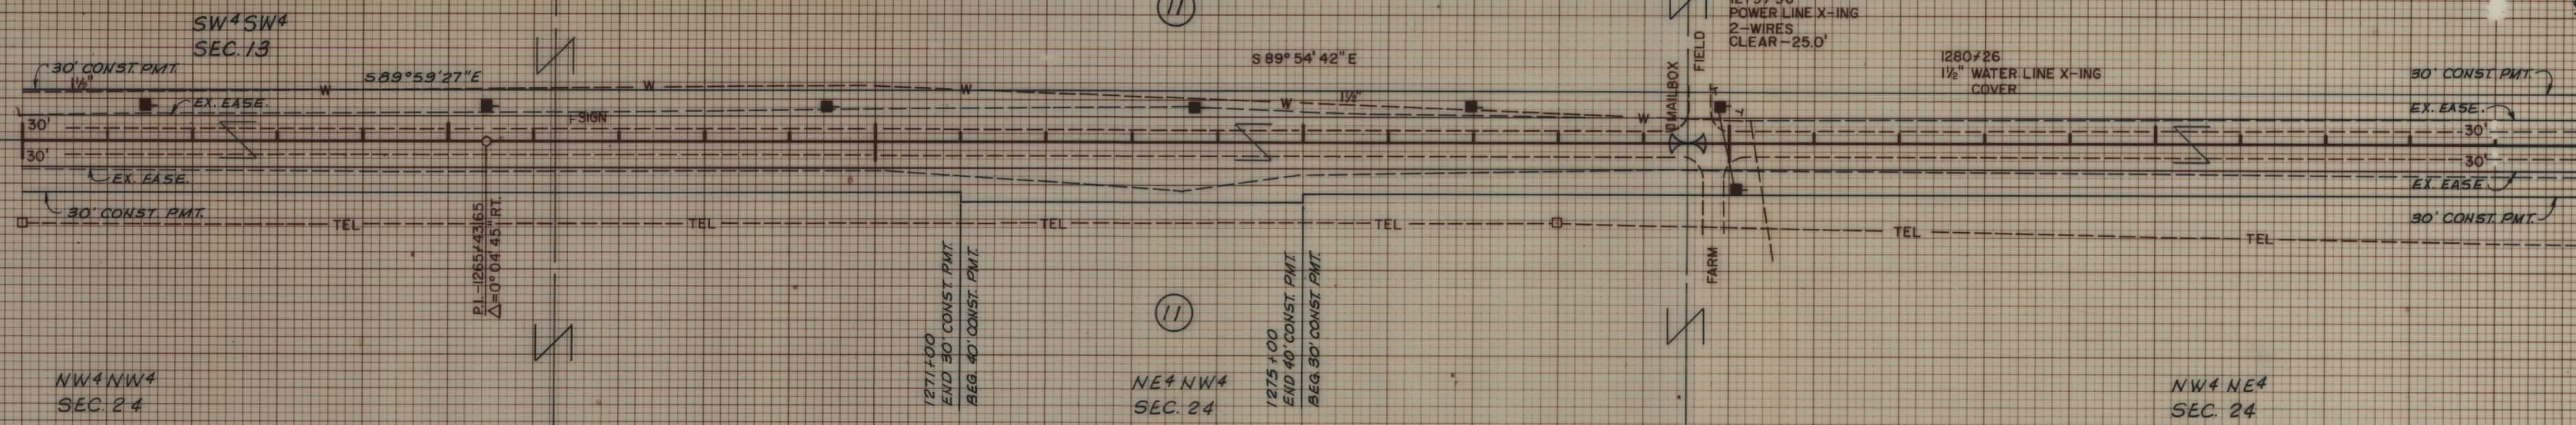

CONSTRUCTION LIMITS TOP OF CUT TOE OF FILL CONSTRUCTION LIMITS INCLUDE BACKSLOPE ROUNDING		STATE OF MONTANA DEPARTMENT OF HIGHWAYS LAND REQUIRED FOR RIGHT OF WAY PONDERA/LIBERTY COUNTY	
DOH APPROVAL	August 15, 1990	SCALE 1"=100' MAP COMPLETED	
MAP REVISED			