PLANS
NOT
TO
SCALE

FED. ROAD DIST. NO.	STATE	FED. AID PROJ. NO.	FISCAL YEAR	SHEET No.	TOTAL SHEETS
1	MONT.	252-A		1	1

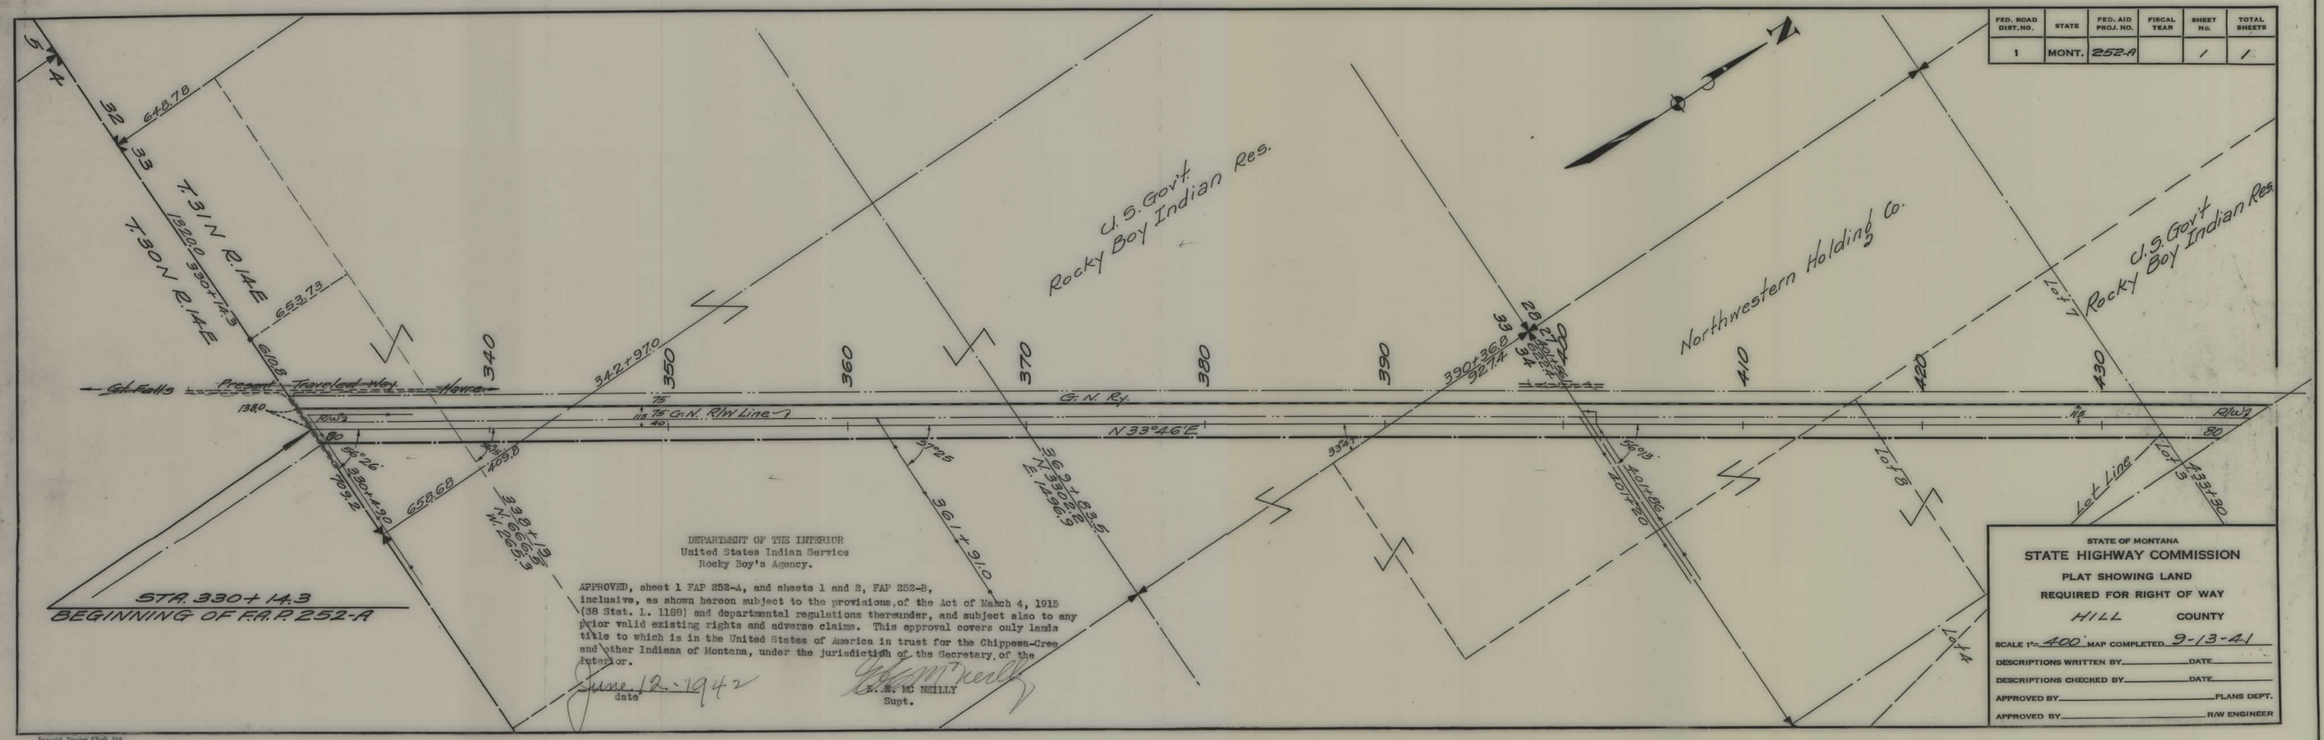

DEPARTMENT OF THE INTERIOR
United States Indian Service
Rocky Boy's Agency.

APPROVED, sheet 1 FAP 252-A, and sheets 1 and 2, FAP 252-B, inclusive, as shown hereon subject to the provisions of the Act of March 4, 1915 (38 Stat. L. 1186) and departmental regulations thereunder, and subject also to any prior valid existing rights and adverse claims. This approval covers only lands title to which is in the United States of America in trust for the Chippewa-Cree and other Indians of Montana, under the jurisdiction of the Secretary of the Interior.

June 12 - 1942
date

E. R. McNEILLY
Supt.

STATE OF MONTANA
STATE HIGHWAY COMMISSION
PLAT SHOWING LAND
REQUIRED FOR RIGHT OF WAY
HILL COUNTY

SCALE 1" = 400' MAP COMPLETED 9-13-41
DESCRIPTIONS WRITTEN BY _____ DATE _____
DESCRIPTIONS CHECKED BY _____ DATE _____
APPROVED BY _____ PLANS DEPT.
APPROVED BY _____ R/W ENGINEER

Sacramento Tracing Cloth 194
A. W. E. Co., N. Y. — 6-39

FAP 252A SHT 1 OF 1

4