PLANS
NOT
TO
SCALE

FED. ROAD DIST. NO.	STATE OF MONTANA	FED. AID PROJECT NUMBERS CONST. NO.	R/W NO.	STATE NO.	SHEET NO.	TOTAL SHEETS
8			F-256-(26)	1256-26	1	1

GRASS RANGE - JORDAN
(SAFETY)

OWNERSHIPS

PARCEL	NAME	ADDRESS	TOTAL AREA	GROSS R/W AREA	P. T. W. AREA	AREA TO BE ACQUIRED	REMAINDER LEFT	REMAINDER RIGHT
1	RICHARD E. DELANEY	GRASS RANGE, MONT.	3675.0 AC.	4.80 AC.	3.90 AC.	0.90 AC.	3671.20	
2	C.M.ST.P.&P.R.R.			0.85 AC.		0.85 AC.		

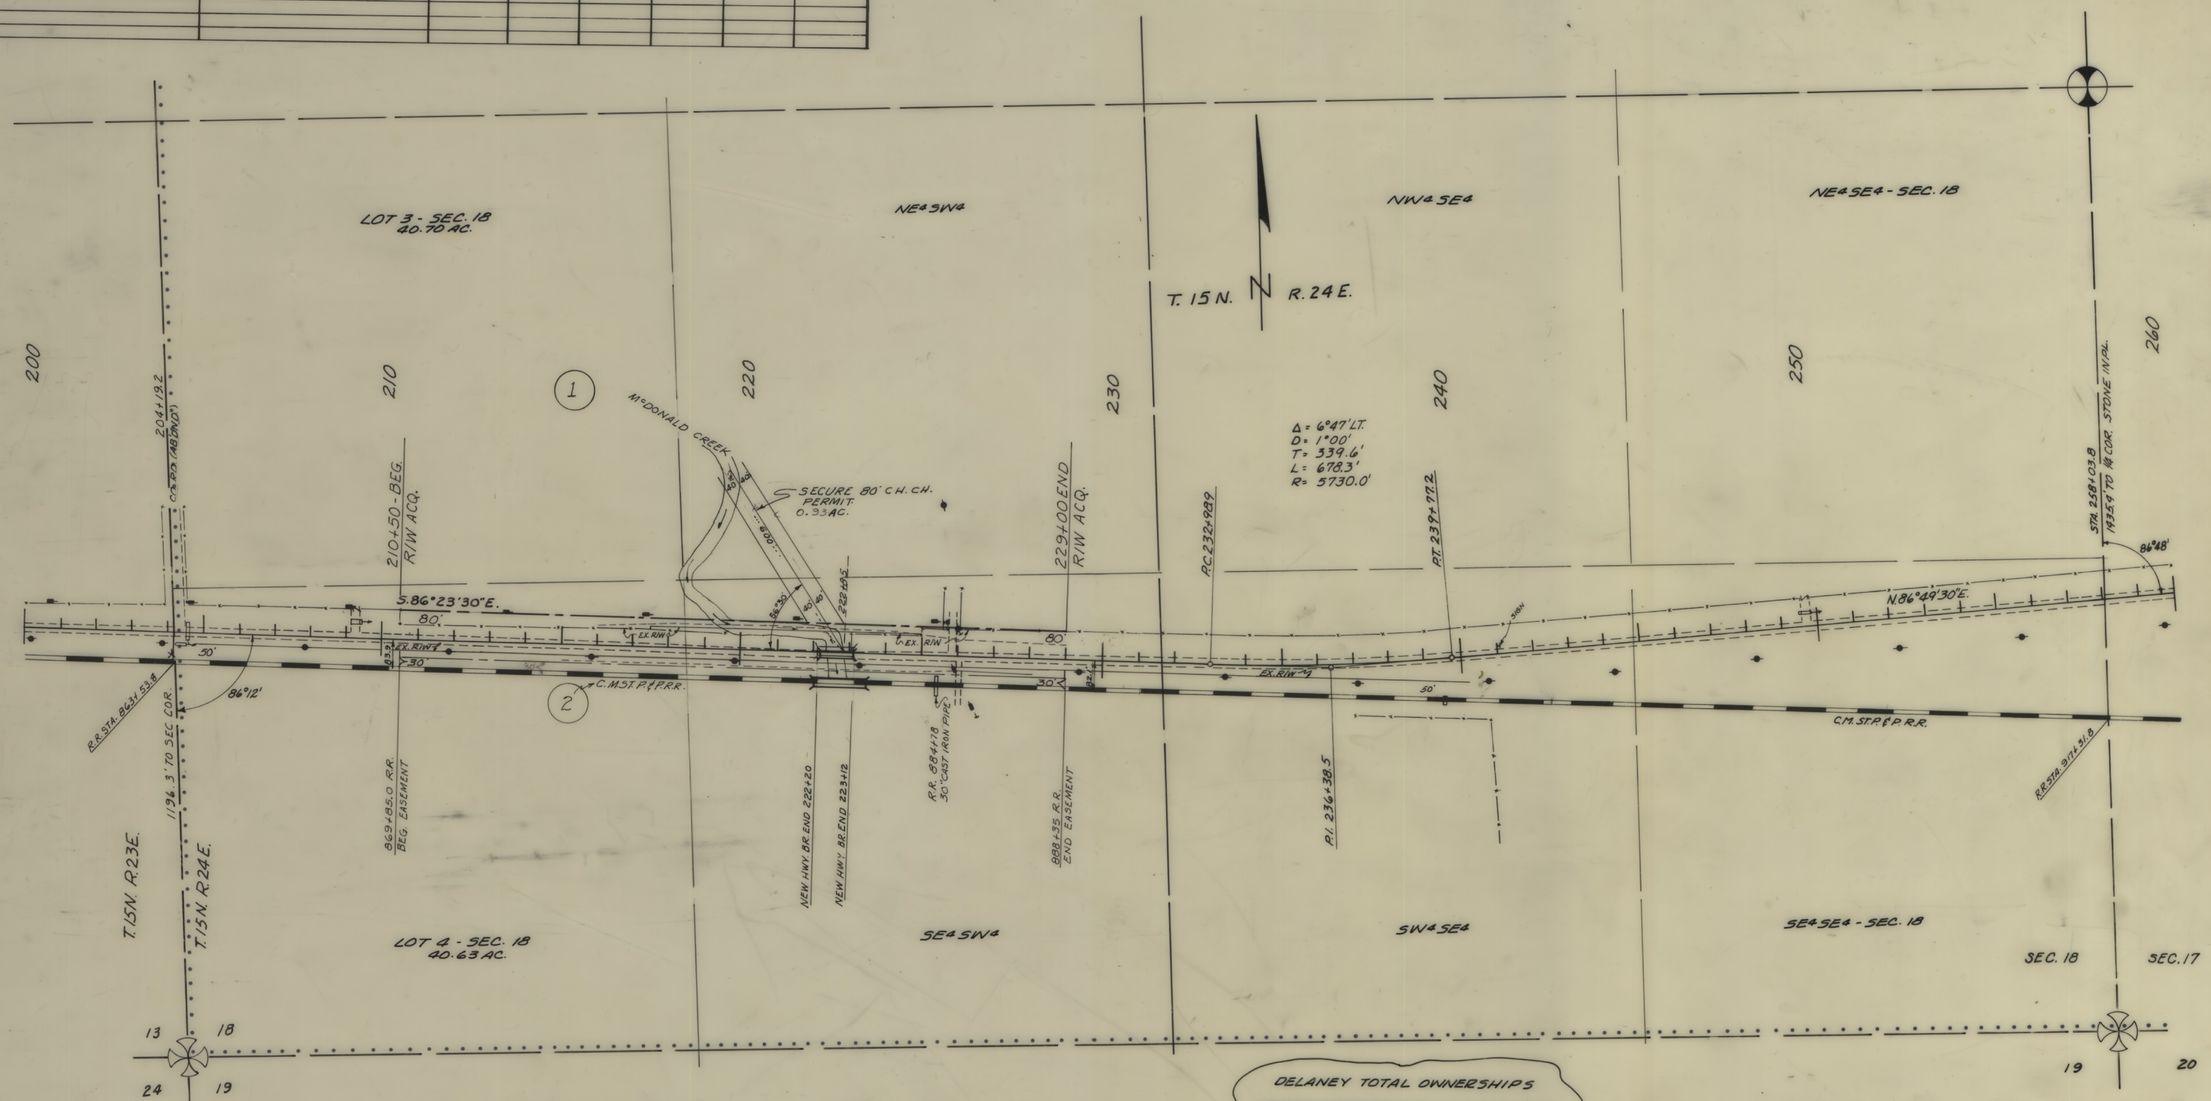

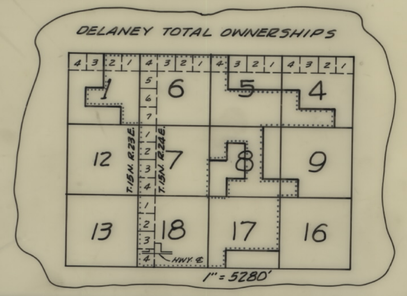

CONSTRUCTION LIMITS
TOP OF CUT
TOE OF FILL

MAP TRANS. TO R/W
MAP REVISED

B.P.R. APPROVAL 3-7-67

STATE OF MONTANA
STATE HIGHWAY COMMISSION
LAND REQUIRED FOR RIGHT OF WAY
FERGUS COUNTY
SCALE 1" = 200' MAP COMPLETED