PLANS

NOT

TO

SCALE

OWNERSHIP										
PARCEL	NAME	ADDRESS	TOTAL AREA	GROSS R/W AREA	EX. EASE. AREA	NET AREA	REMAINDER LEFT	REMAINDER RIGHT	CONST. PMT. AREA	EASE. AREA
1	USDI BUREAU OF LAND MANAGEMENT	5001 SOUTHGATE DR, BILLINGS, MT 59101-4669							1.99 AC	

STATE	RIGHT OF WAY ID.	SHEET NO.	TOTAL SHEETS
MONTANA	STPS 253-1(6)0	1	1
PROJECT NUMBER 4355-006			

TERRY - NORTH

MONTANA DEPARTMENT OF TRANSPORTATION

RDROW

MONTANA CADD

9 8 7 6 5 4 3 2 1

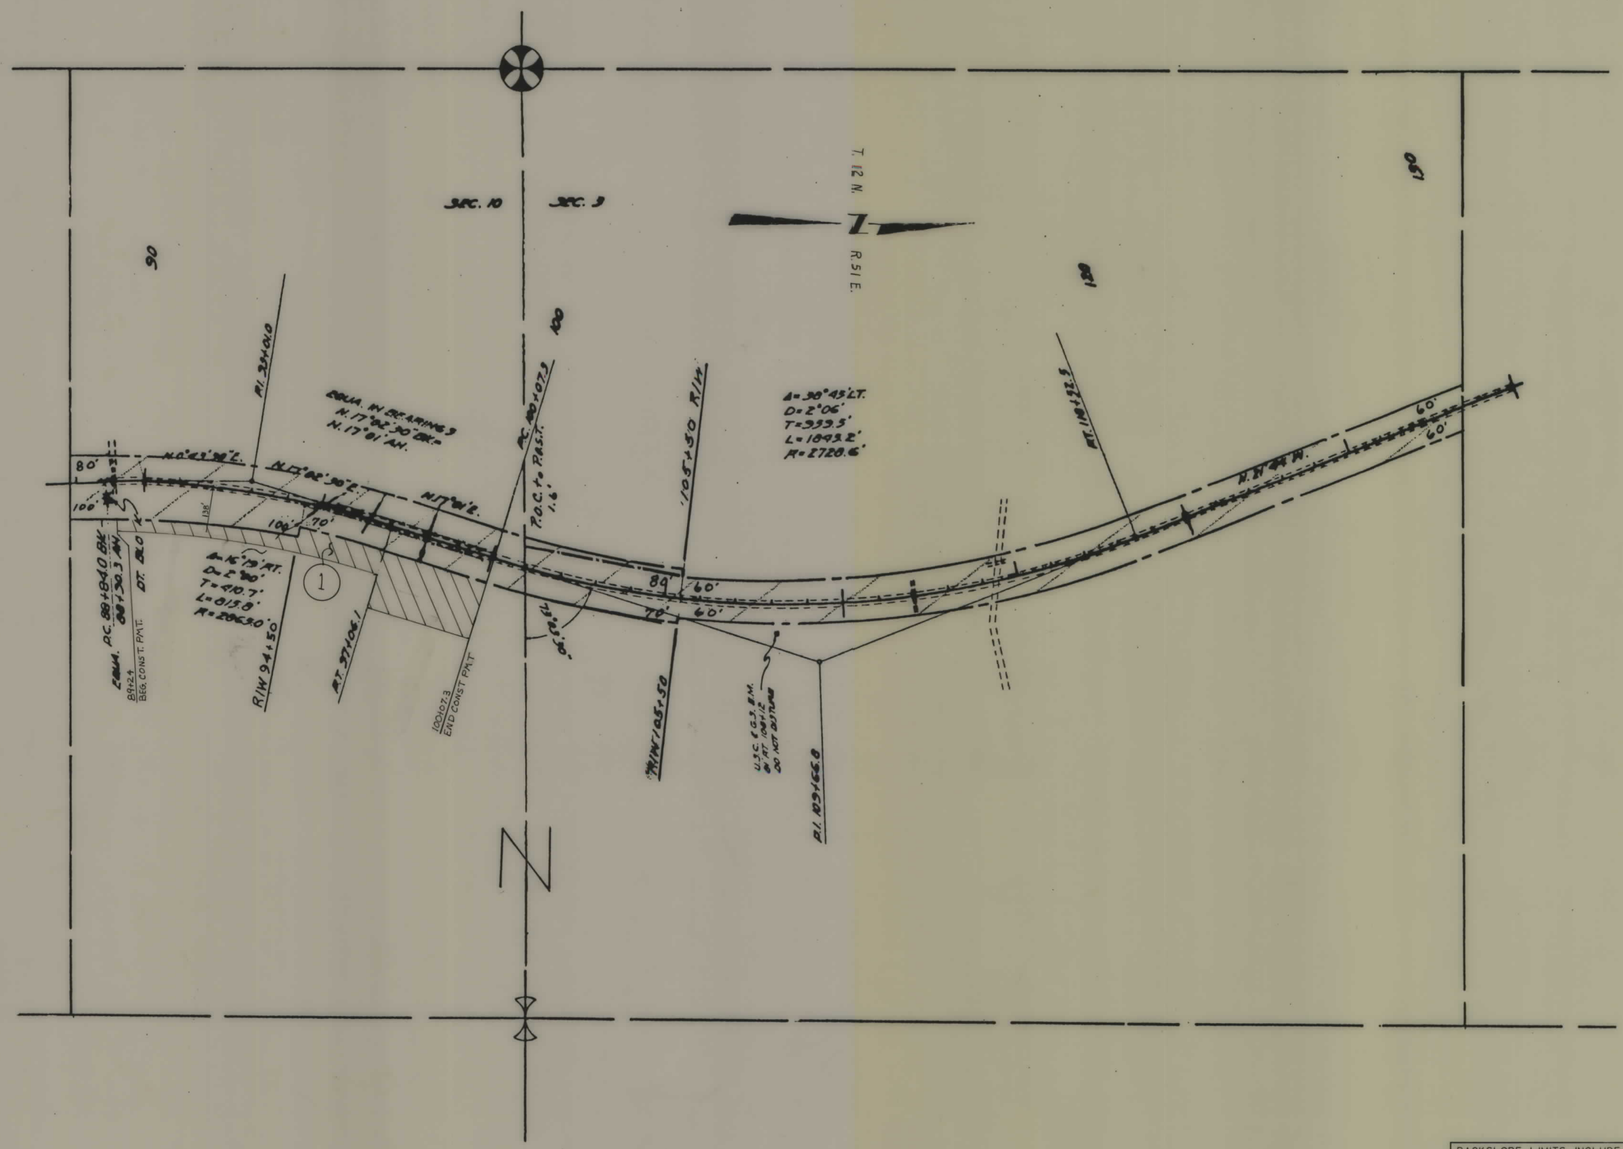

BACKSLOPE LIMITS INCLUDE ROUNDING
CONSTRUCTION LIMITS:
CUT SECTION — TOP OF CUT, DITCH BOTTOM
TOE OF FILL

FHWA/DOT APPROVAL 12-20-01

MAP REVISED 4/30/02

STATE OF MONTANA
DEPARTMENT OF TRANSPORTATION
HIGHWAYS DIVISION
RIGHT OF WAY PLAN
PRAIRIE COUNTY

SCALE: 1" = 200'

0 100' 200' 400' 600'