PLANS
NOT
TO
SCALE

FED. ROAD DIST. NO.	STATE	FED. AID PROJ. NO.	FISCAL YEAR	SHEET NO.	TO SHE
1	MONT.	292 A		1	1

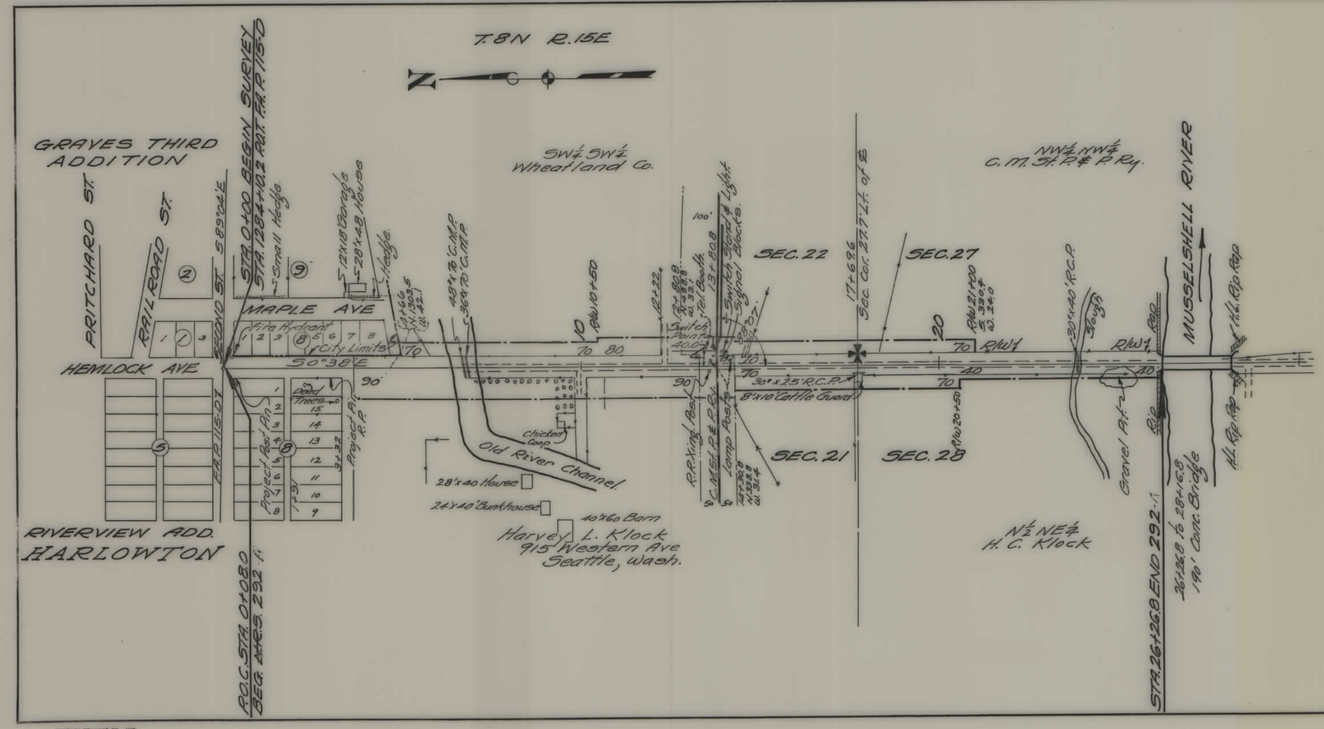

STATE OF MONTANA

STATE HIGHWAY COMMISSION

PLAT SHOWING LAND

REQUIRED FOR RIGHT OF WAY

WHEATLAND COUNTY

SCALE 1"=200' MAP COMPLETED 11-16-35

DESCRIPTIONS WRITTEN BY E.A.P. DATE 11-16-

DESCRIPTIONS CHECKED BY T.R.J. DATE 11-16-

APPROVED BY _____ PLANS D

APPROVED BY _____ R/W ENGIN

FAP 292A SHT 1 OF 1

5