PLANS
NOT
TO
SCALE

FED. ROAD DIST. NO.	STATE	FED. AID PROJ. NO.	FISCAL YEAR	SHEET No.	TOTAL SHEETS
1	MONT.	FAS 332C		1	1

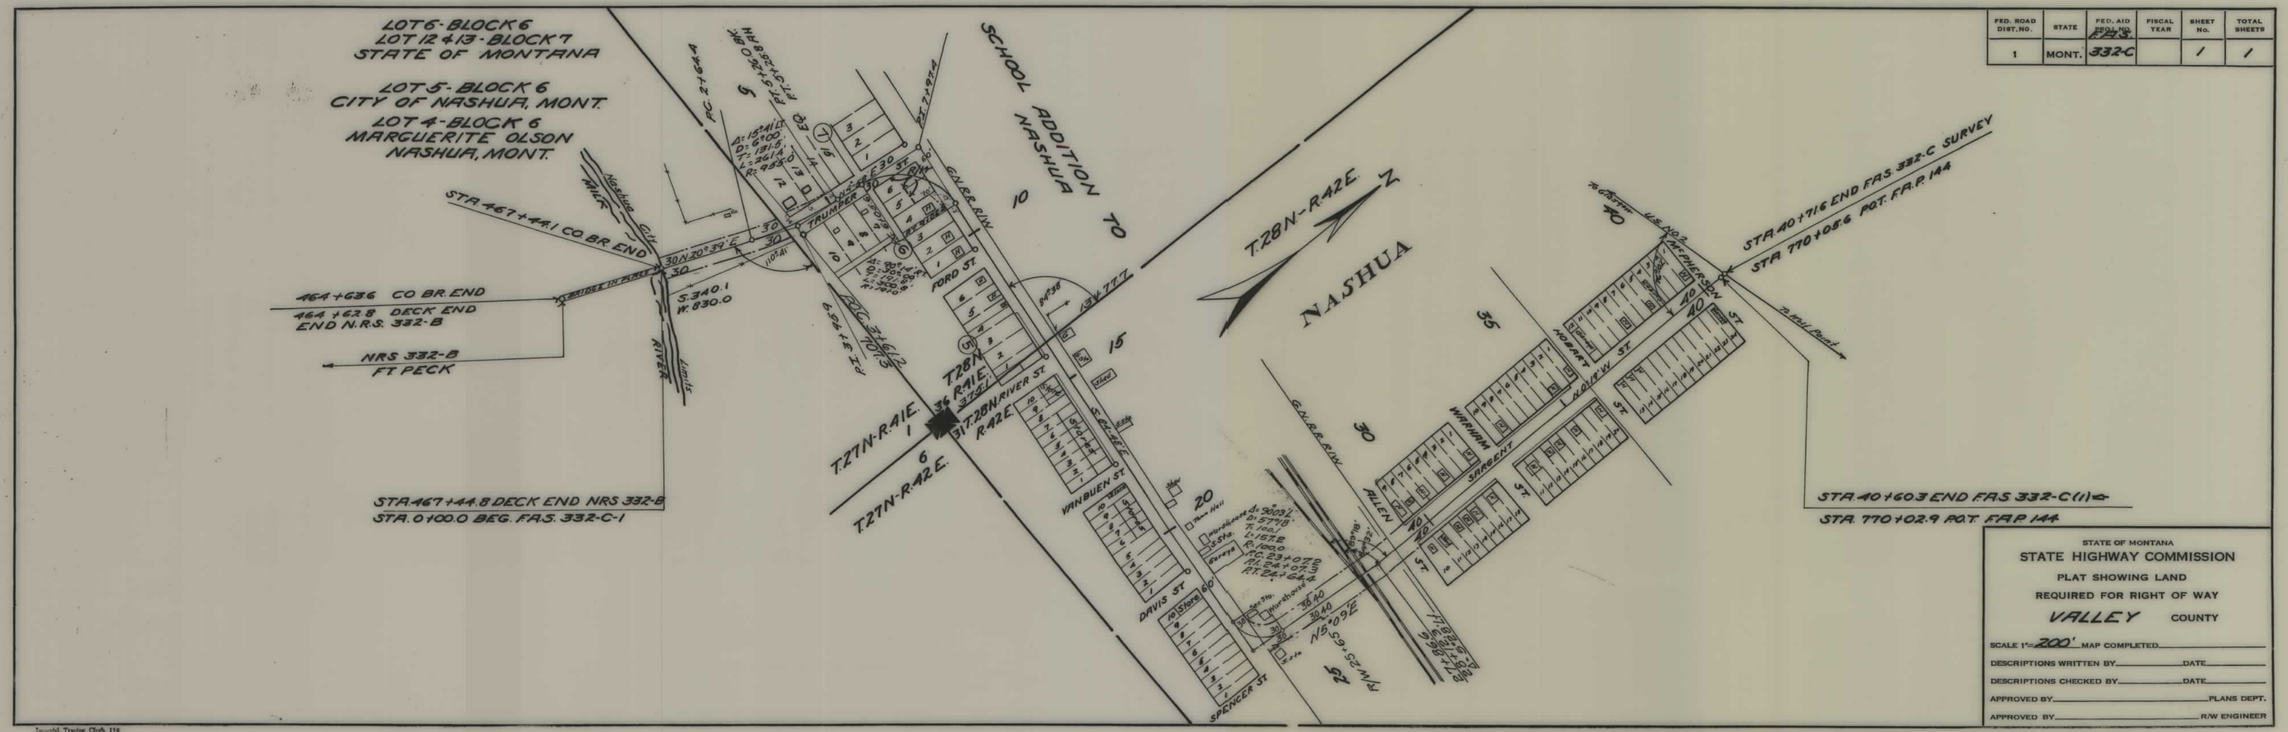

STATE OF MONTANA
STATE HIGHWAY COMMISSION
PLAT SHOWING LAND
REQUIRED FOR RIGHT OF WAY
VALLEY COUNTY

SCALE 1"=200' MAP COMPLETED_____
DESCRIPTIONS WRITTEN BY_____ DATE_____
DESCRIPTIONS CHECKED BY_____ DATE_____
APPROVED BY_____ PLANS DEPT.
APPROVED BY_____ R/W ENGINEER

Imported Tracing Cloth 116
K. & E. CO., N. Y. — 8-59

FAS 332C SHT 1 OF 1

4