PLANS
NOT
TO
SCALE

SHT. NO.	STATE	F.A.S.	SHEET NO.
1	MONT.	364	1

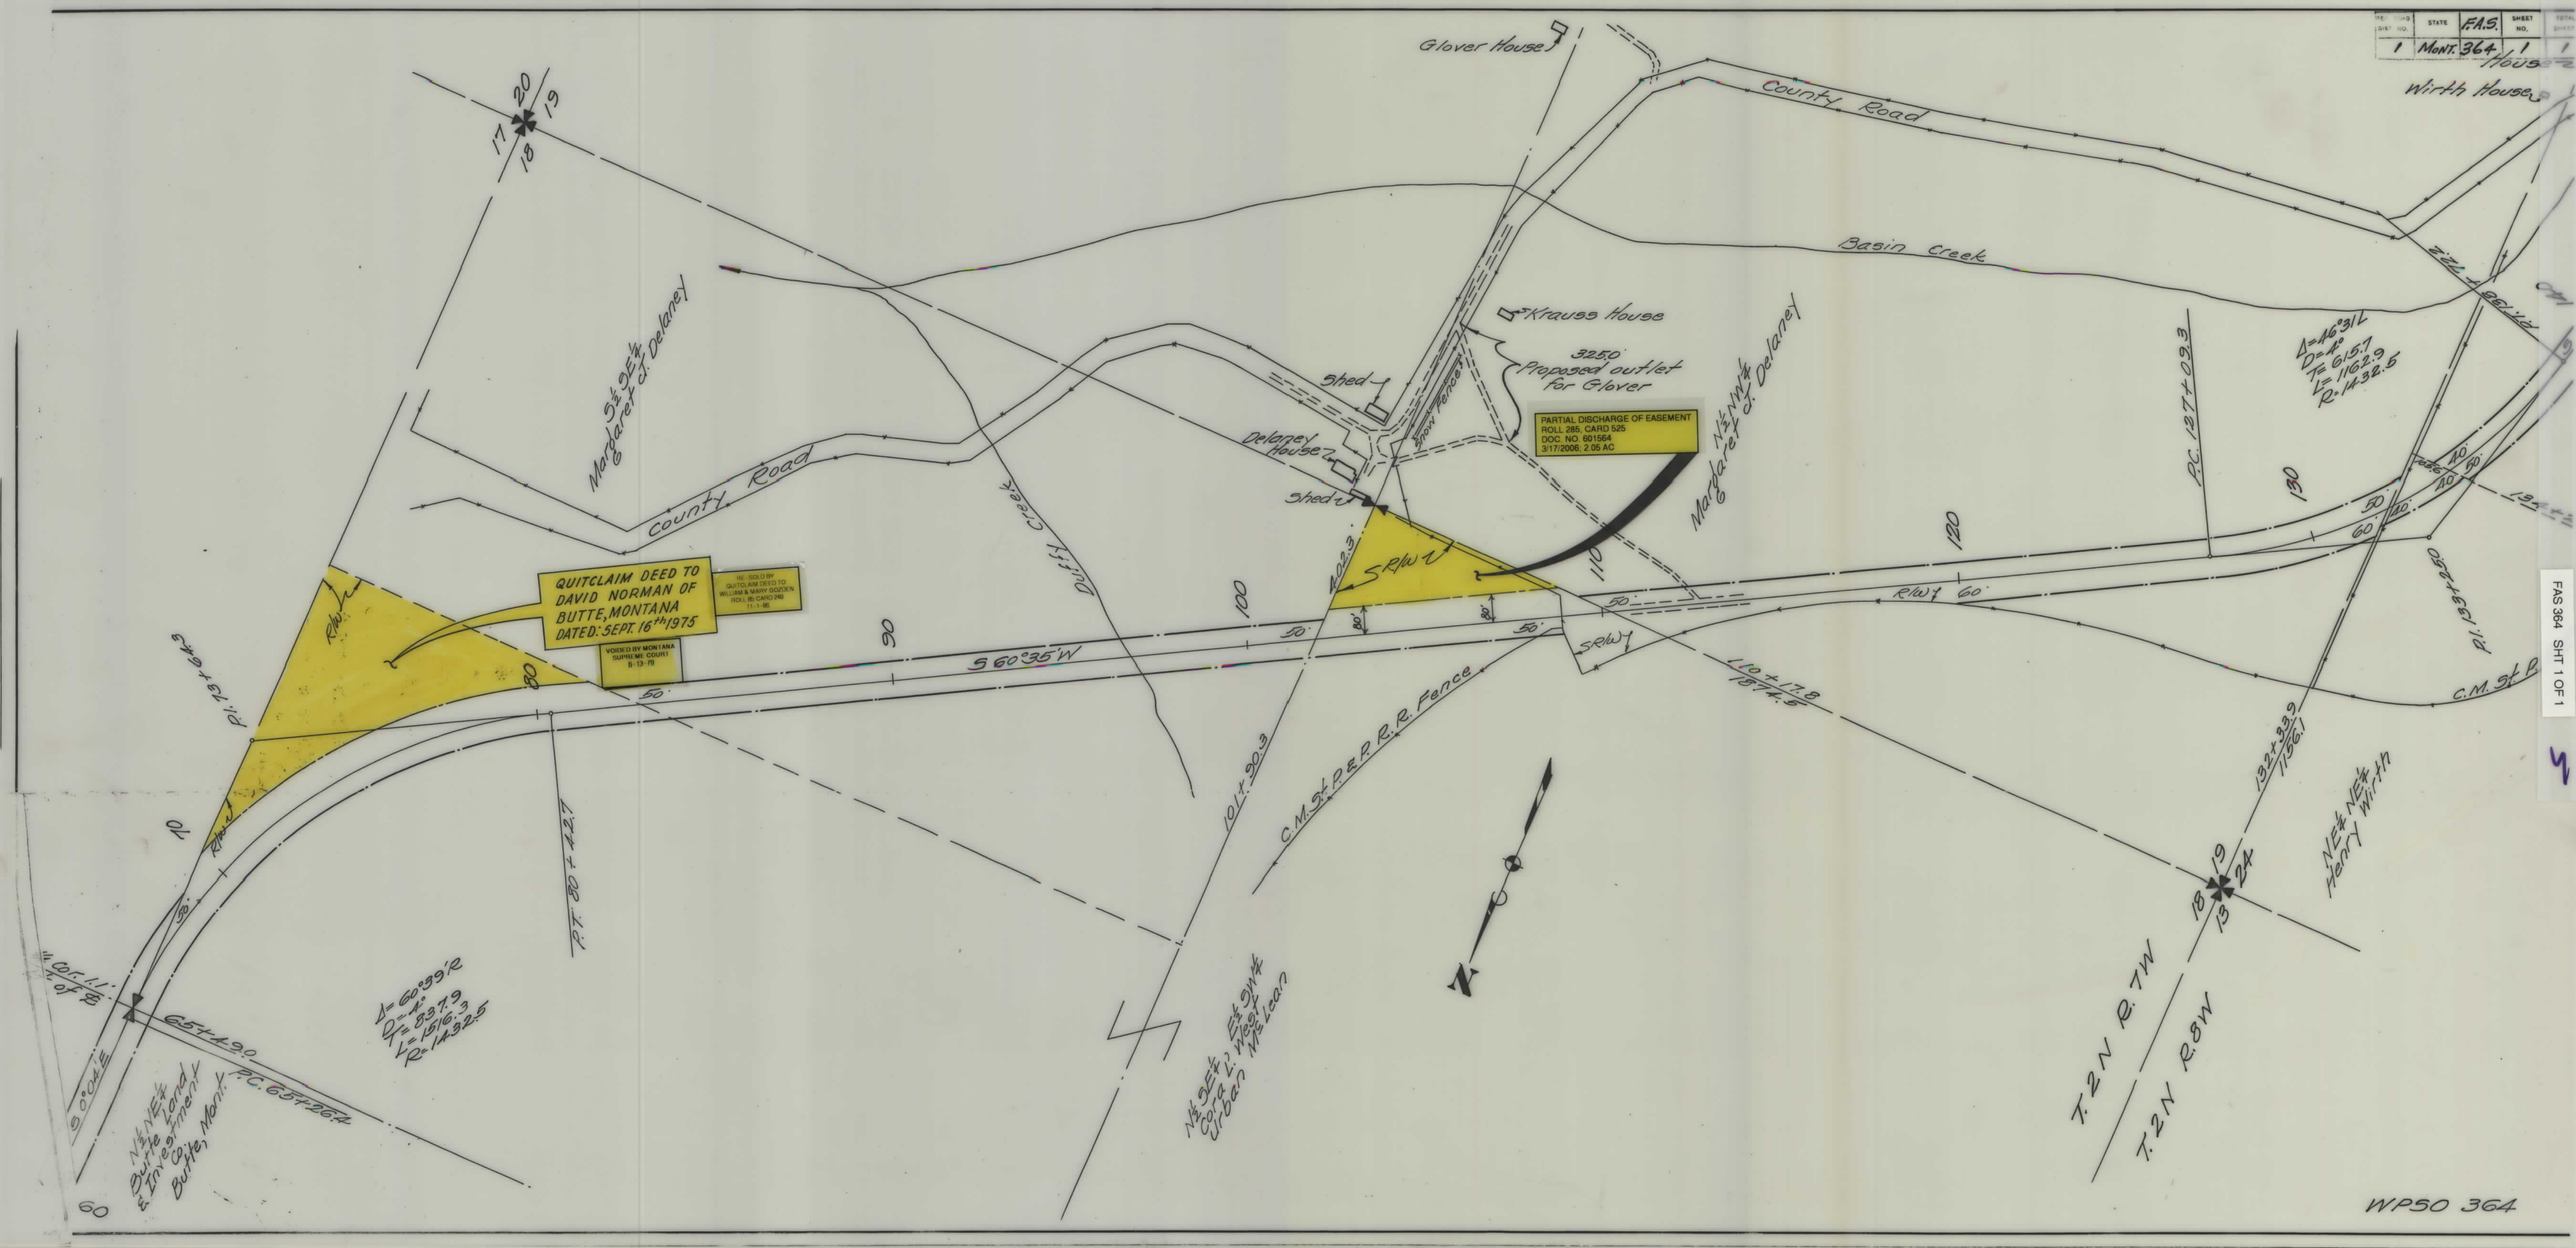

FAS 364 SHT 1 OF 1