PLANS
NOT
TO
SCALE

STATE	RIGHT OF WAY ID.	SHEET NO.	TOTAL SHEETS
MONTANA	STPS 408-1(2)15	1	1

PROJECT NUMBER 3167-002

SLIDE CORRECTION
WEST OF FAIRFIELD

OWNERSHIP

PARCEL	NAME	ADDRESS	TOTAL AREA	GROSS R/W AREA	EX. EASE. AREA	NET AREA	REMAINDER LEFT	REMAINDER RIGHT	CONST. PMT. AREA	EASE. AREA
1	UNKNOWN								1.00 Ac.	

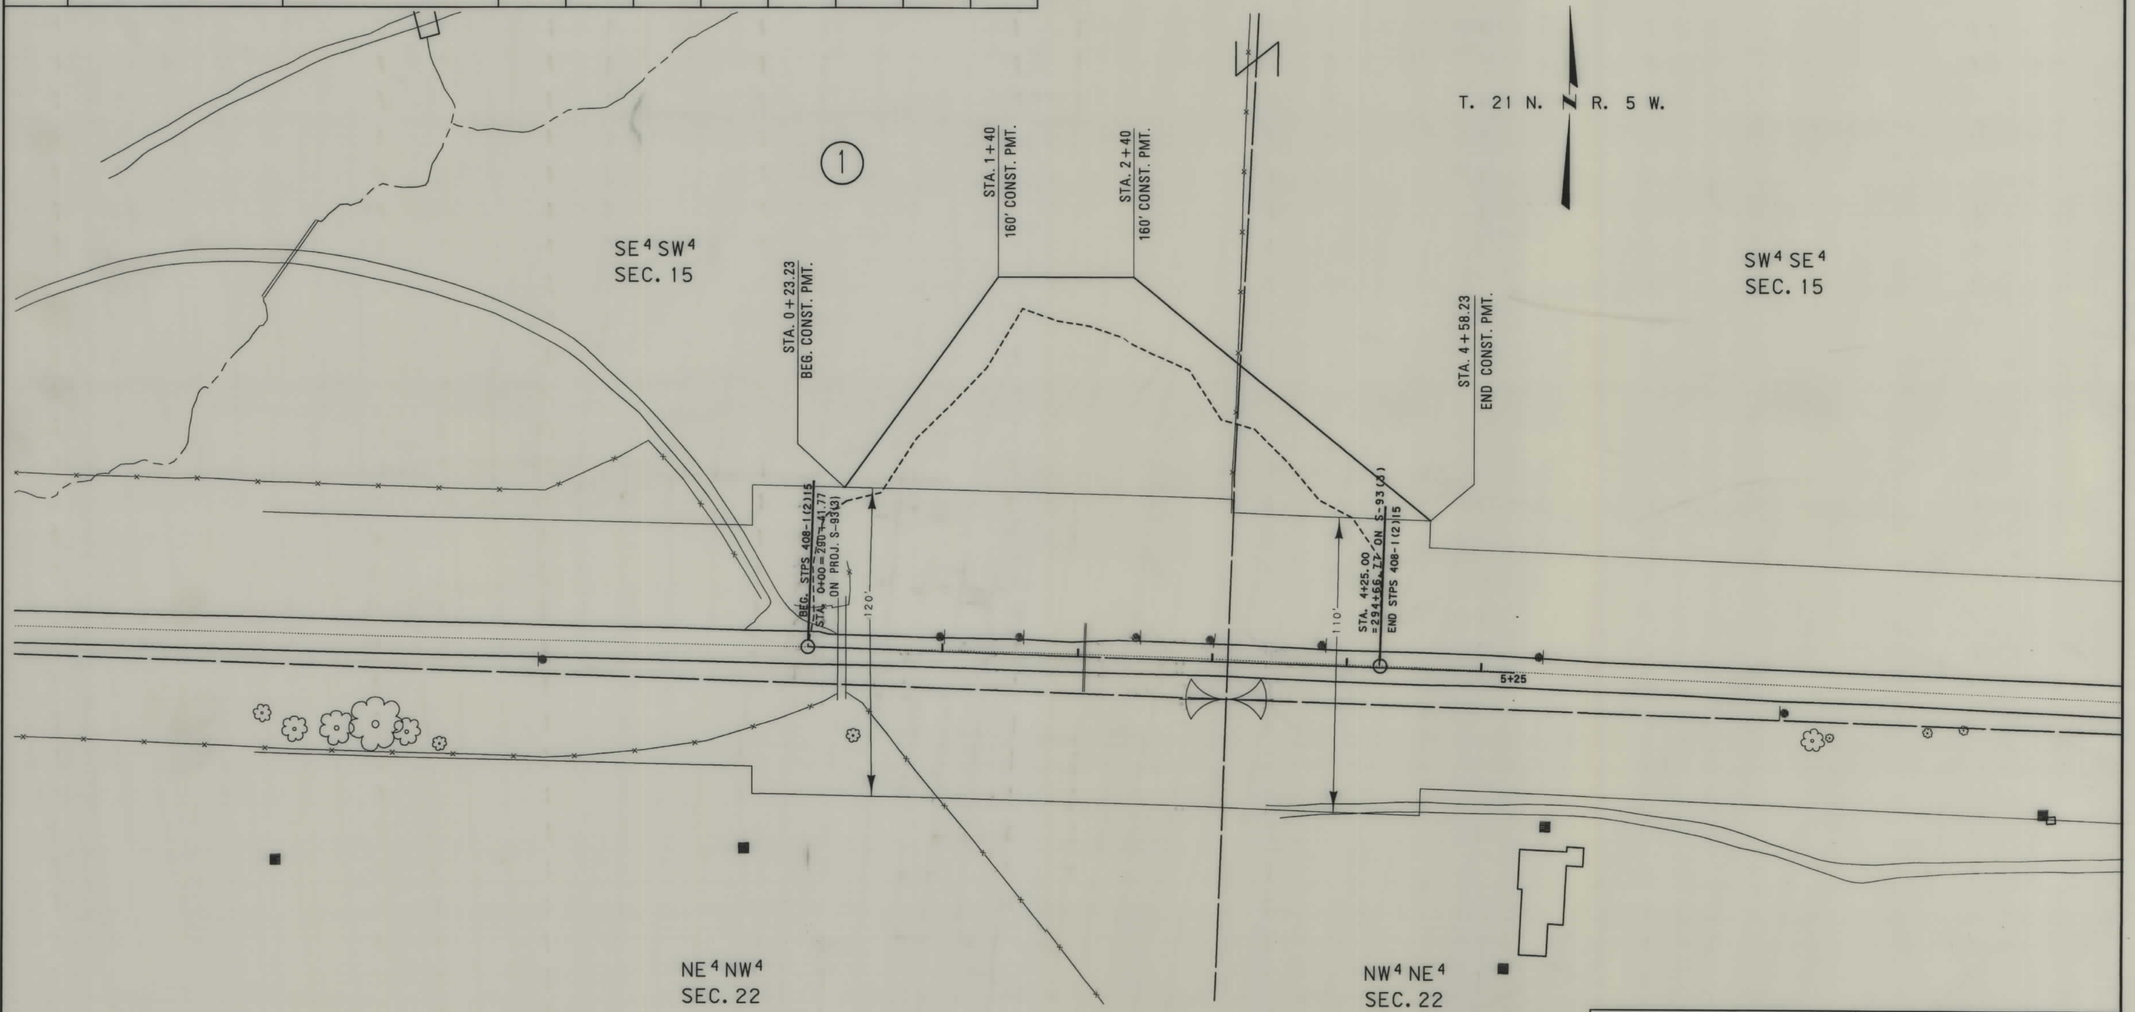

BACKSLOPE LIMITS INCLUDE ROUNDING
CONSTRUCTION LIMITS: CUT SECTION (TOP OF CUT, DITCH BOTTOM) TOE OF FILL

DOT APPROVAL SEPT. 13, 1996

MAP REVISED

STATE OF MONTANA
DEPARTMENT OF TRANSPORTATION
HIGHWAYS DIVISION
RIGHT OF WAY PLAN
TETON COUNTY
SCALE:
0 25' 50' 100' 150'

MONTANA DEPARTMENT OF TRANSPORTATION

RDROW

MONTANA CADD

3 6 9
5 8
1 4 7

.ROW

C:\dgn\3167pln.row Sep 13, 1996 15:37:47