PLANS
NOT
TO
SCALE

FED. ROAD DIST. NO	STATE	FED. AID PROJ. NO.	R/W NO.	SHEET No.	TOTAL SHEETS
1	MONT.	AR 5018		1	1

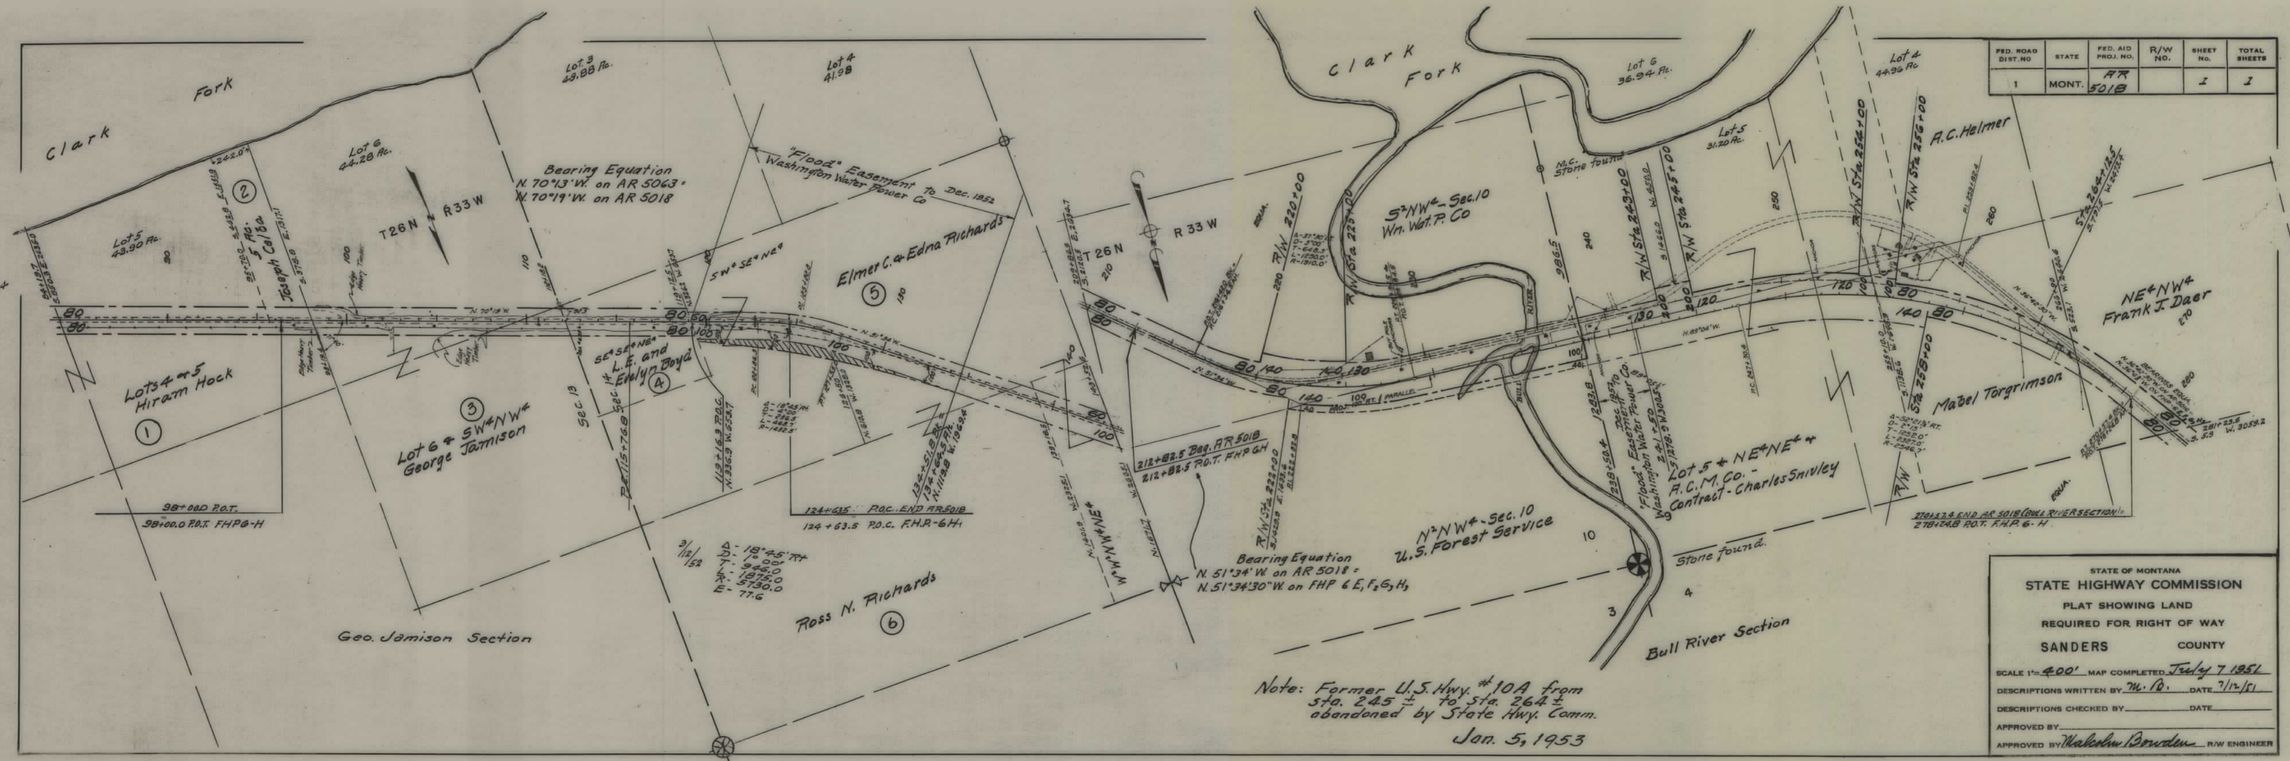

STATE OF MONTANA

STATE HIGHWAY COMMISSION

PLAT SHOWING LAND REQUIRED FOR RIGHT OF WAY

SANDERS COUNTY

SCALE 1" = 400' MAP COMPLETED July 7 1951

DESCRIPTIONS WRITTEN BY M. B. DATE 7/12/51

DESCRIPTIONS CHECKED BY _____ DATE _____

APPROVED BY _____

APPROVED BY Malcolm Bowden R/W ENGINEER

A.R. 5018 SHT 1 OF 1

5