PLANS
NOT
TO
SCALE

STATE	PROJECT NO.	SHEET
MONT.	BR 9005(6)	1. OF 1.

SOUTH OF JOLIET-ROCK CR. BR.

OWNERSHIPS

PARCEL	NAME	ADDRESS	CONST. PERMIT AREA	EASEMENT AREA
3.	CITY OF JOLIET		0.01 AC.	
2.	LAST CHANCE DITCH CO.	RTE. 1, BOX 277 JOLIET, MT.	"FOR NEGOTIATIONS ONLY"	
1.	MARY DAVID ℄	P.O. BOX 215 JOLIET, MT. 59041	0.03 AC.	*0.21 AC.
	WILLIAM W. WARD	130 HENSTICK RD. WEAVERVILLE, N.C. 28787		
4.	ERNEST A. & GLADYS E. ELSHIRE	JOLIET, MT.	0.01 AC.	

*EASEMENT TO BE ACQUIRED IN THE NAME OF CARBON COUNTY

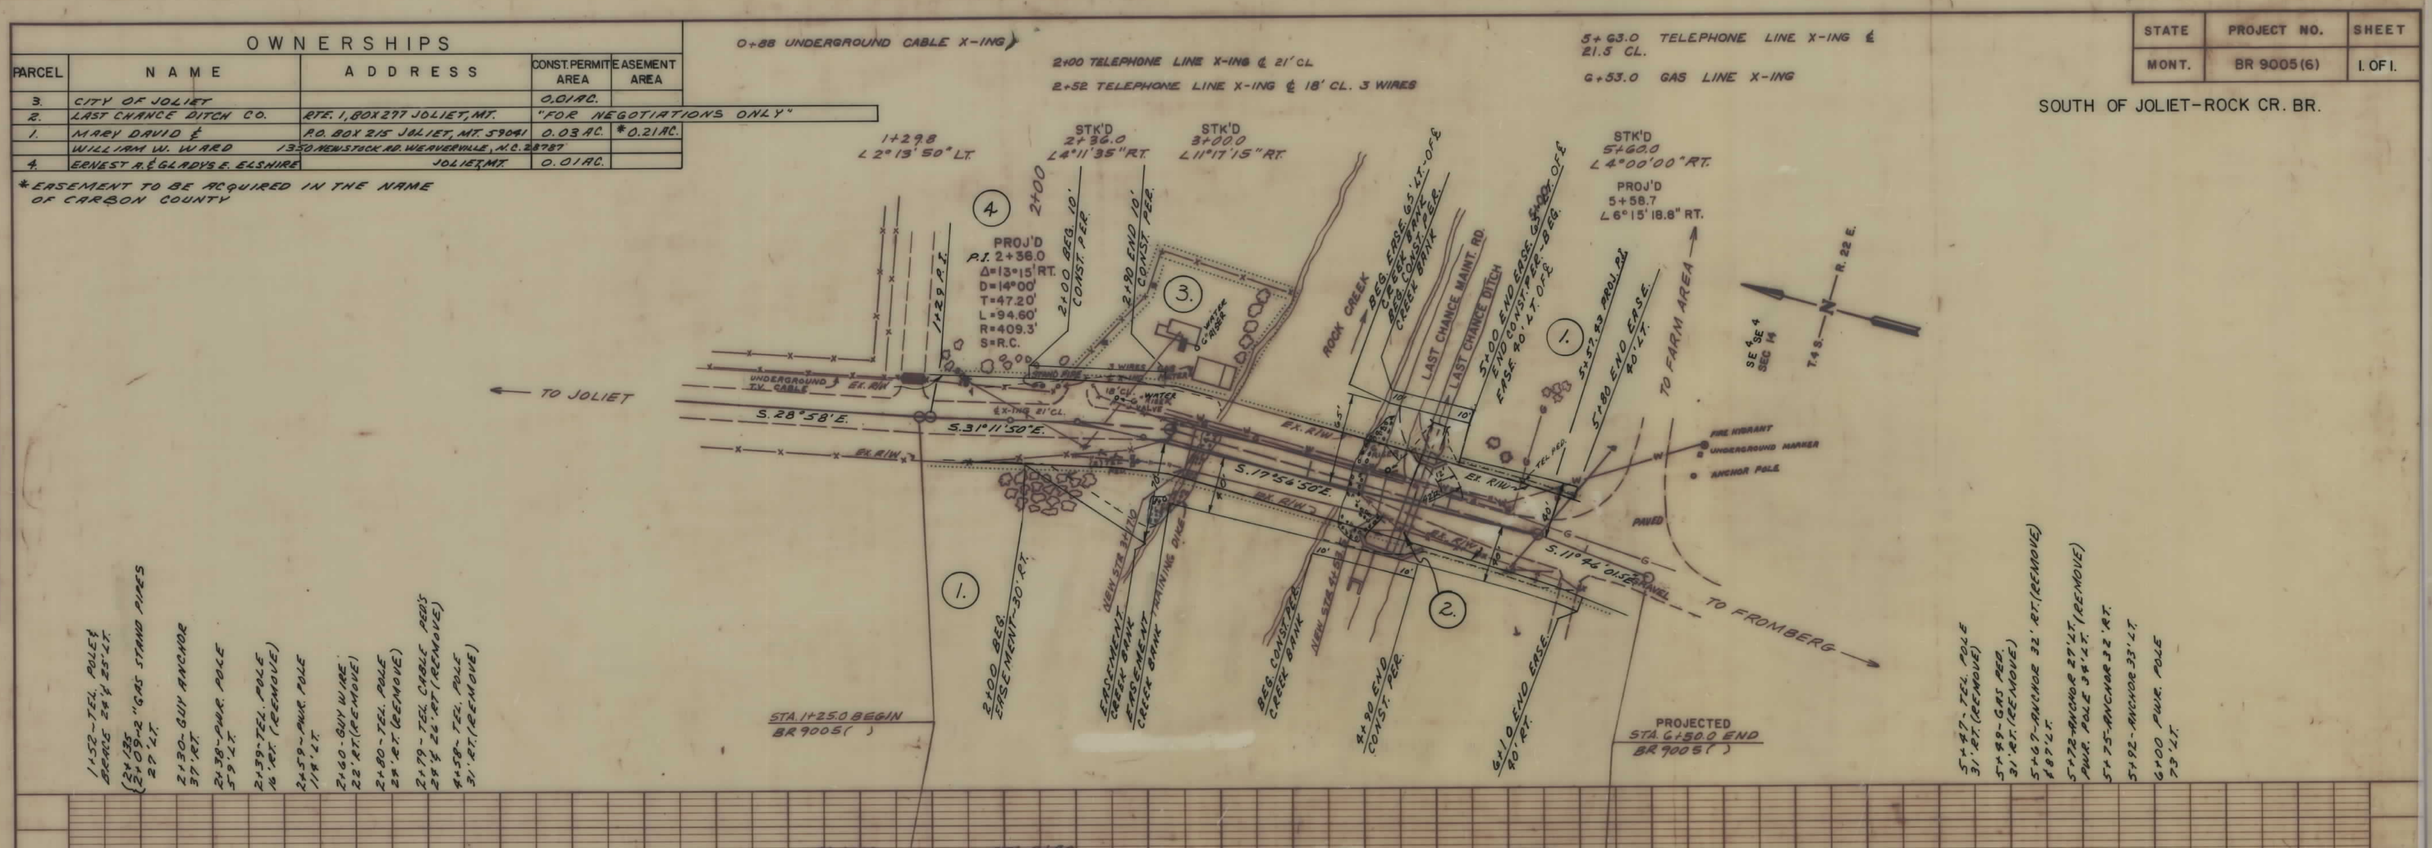

BACKSLOPE LIMITS
INCLUDE ROUNDING
CONSTRUCTION LIMITS
TOP OF CUT
TOE OF FILL

MAP TRANS. TO R/W
MAP REVISED 1-6-86, 4-4-86, 4-28-86,

FH.W.A. APPROVAL
STATE APPROVAL NOV. 28 1945

STATE OF MONTANA
DEPARTMENT OF HIGHWAYS
LAND REQUIRED FOR RIGHT OF WAY
CARBON COUNTY

SCALE 1" = 50' MAP COMPLETED

PLAN — SURVEYED, PLOTTED, ALIGNMENT CHECKED, R/W CHECKED, NOTE BOOK, No.

PROFILE — SURVEYED, PLOTTED, GRADES CHECKED, R/W NOTED, STRUCTURE NOTATIONS CHECKED, NOTE BOOK, No.